


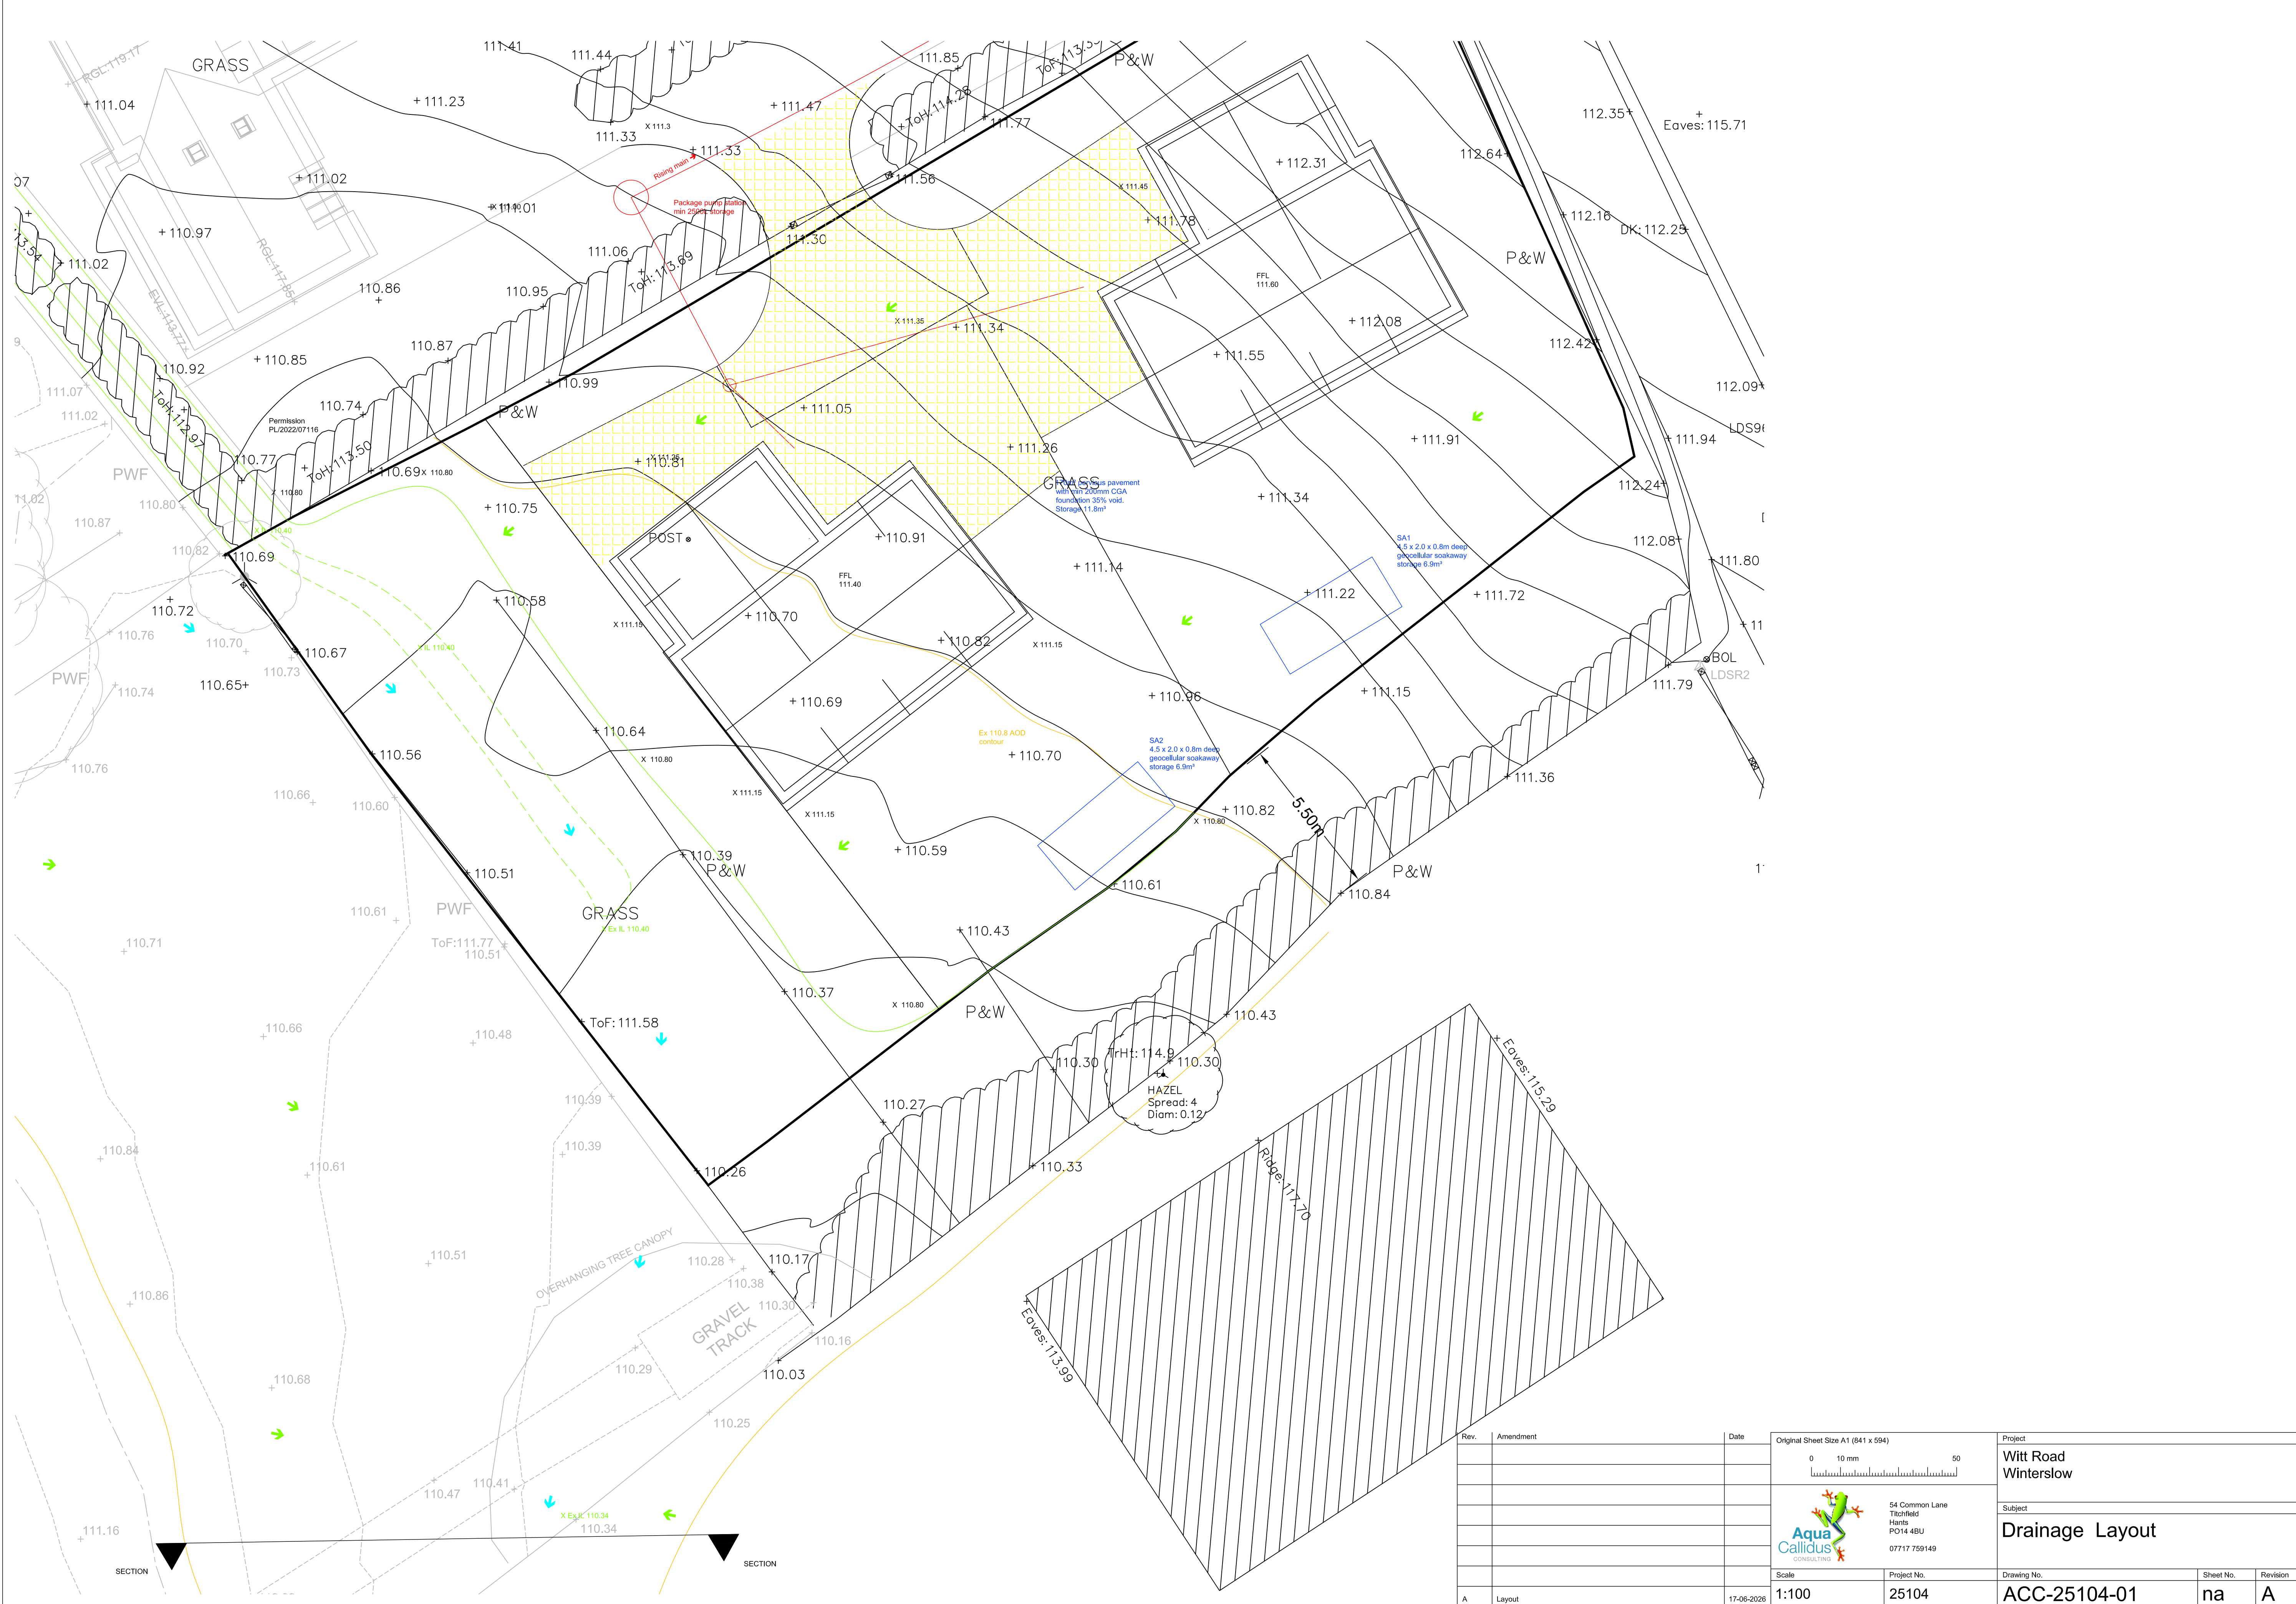

Rev.	Amendment	Date	Original Sheet Size A1 (841 x 594)		Project		
			0 10 mm 50		Witt Road Winterslow		
					Subject		
			54 Common Lane Trichfield Harps RD14 4BU 07717 759149		Drainage Layout		
			Scale	Project No.	Drawing No.	Sheet No.	Revision
A	Layout	17-06-2026	1:100	25104	ACC-25104-01	na	A