



OS EXTRACT - PROPOSED FENCE ELEVATIONS

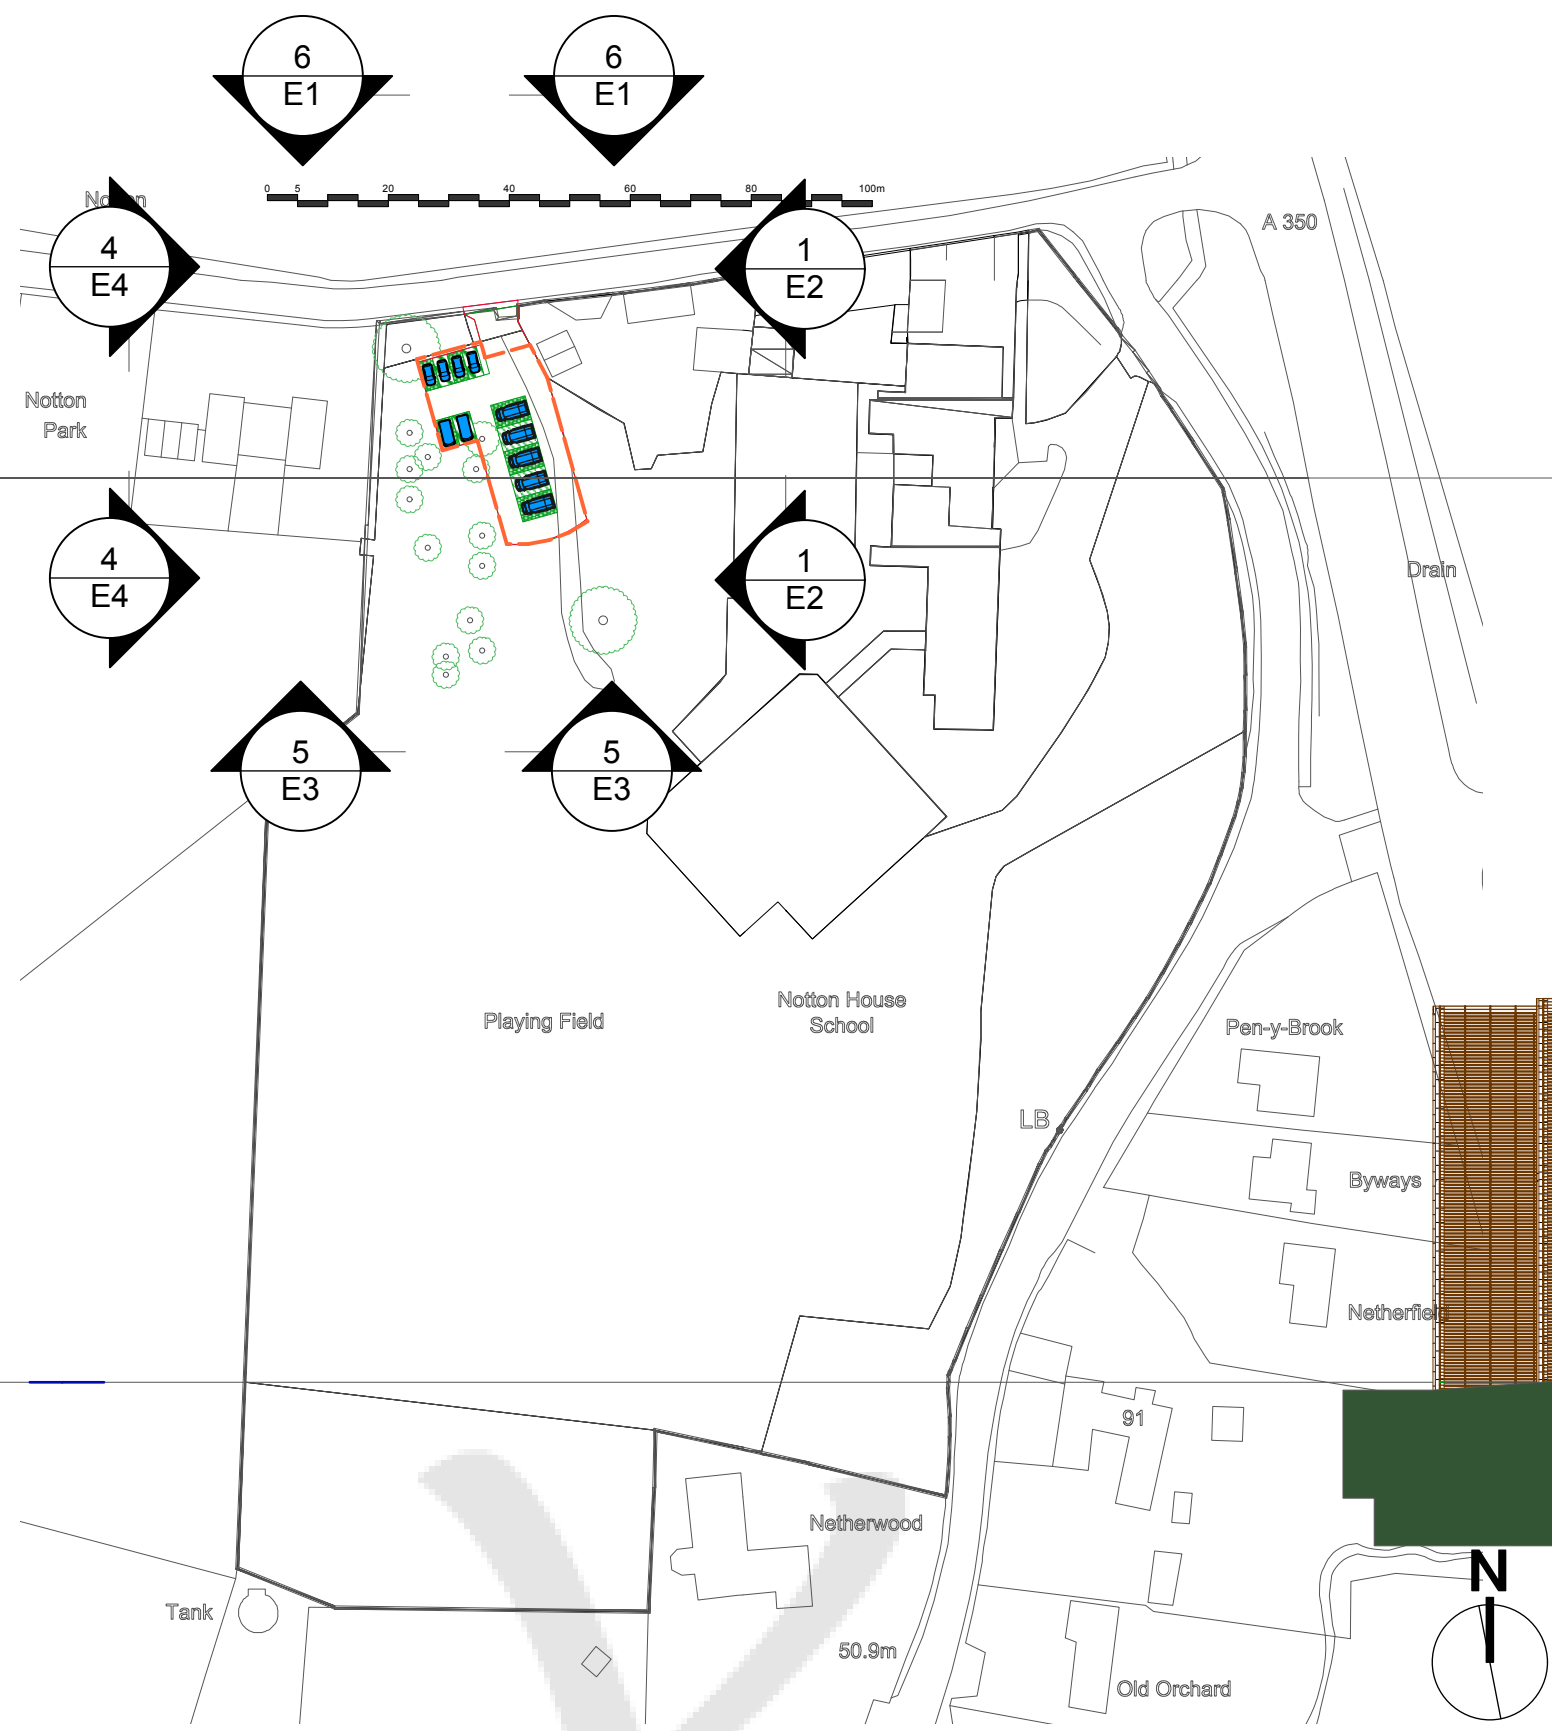


3 Existing Site Plan  
Scale: 1:1250

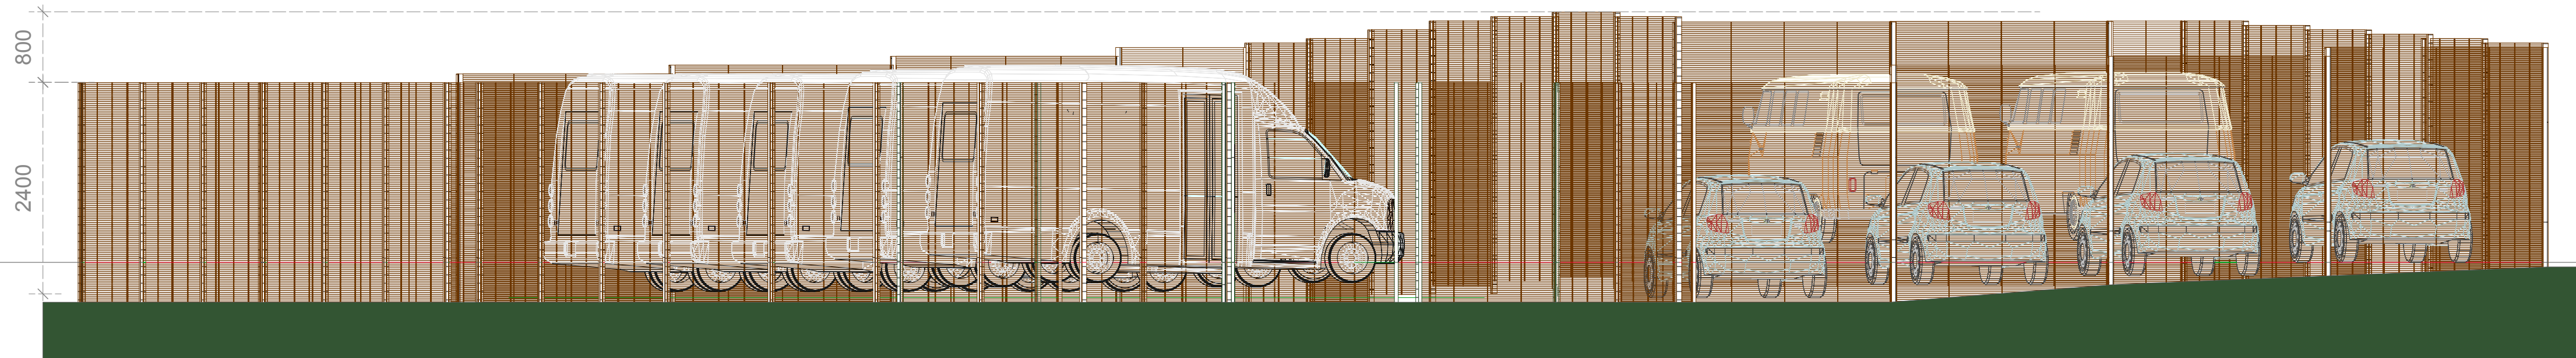



6 Elevation 1  
Scale: 1:50



5 Elevation 3  
Scale: 1:50

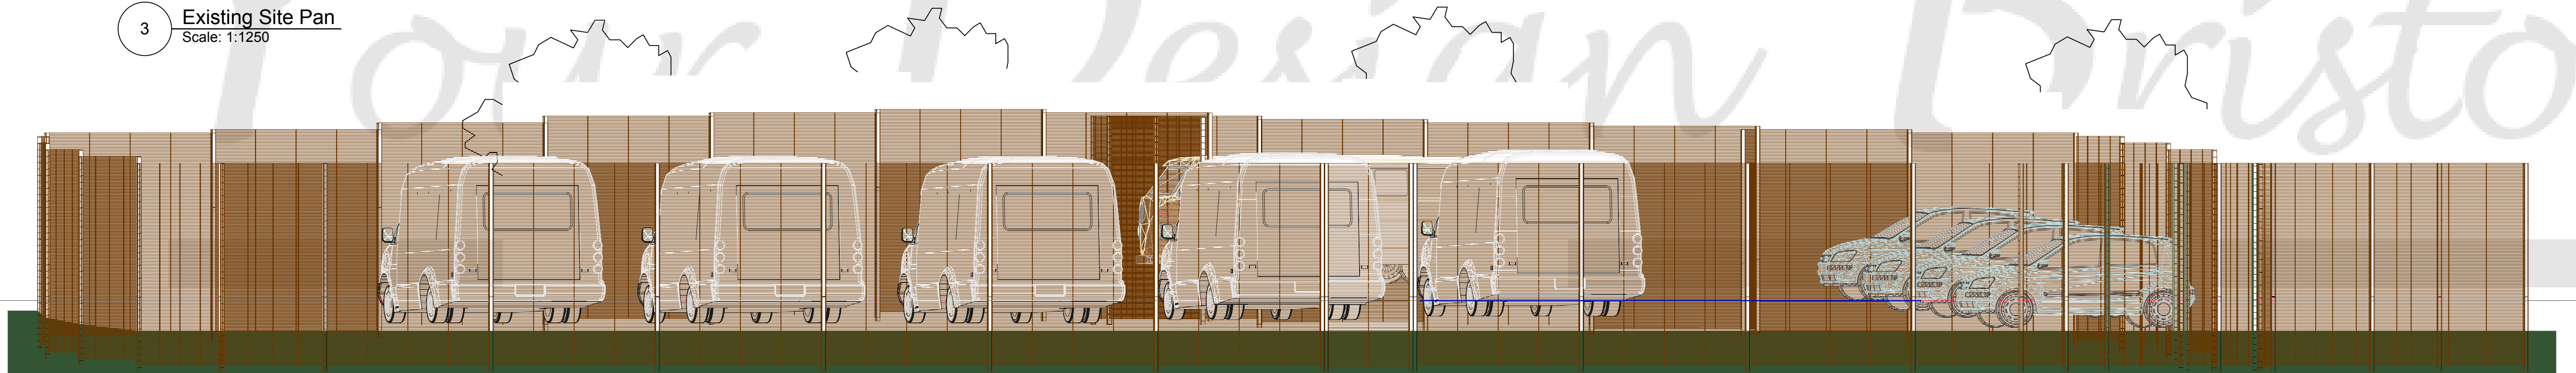

1 Elevation 2  
Scale: 1:50

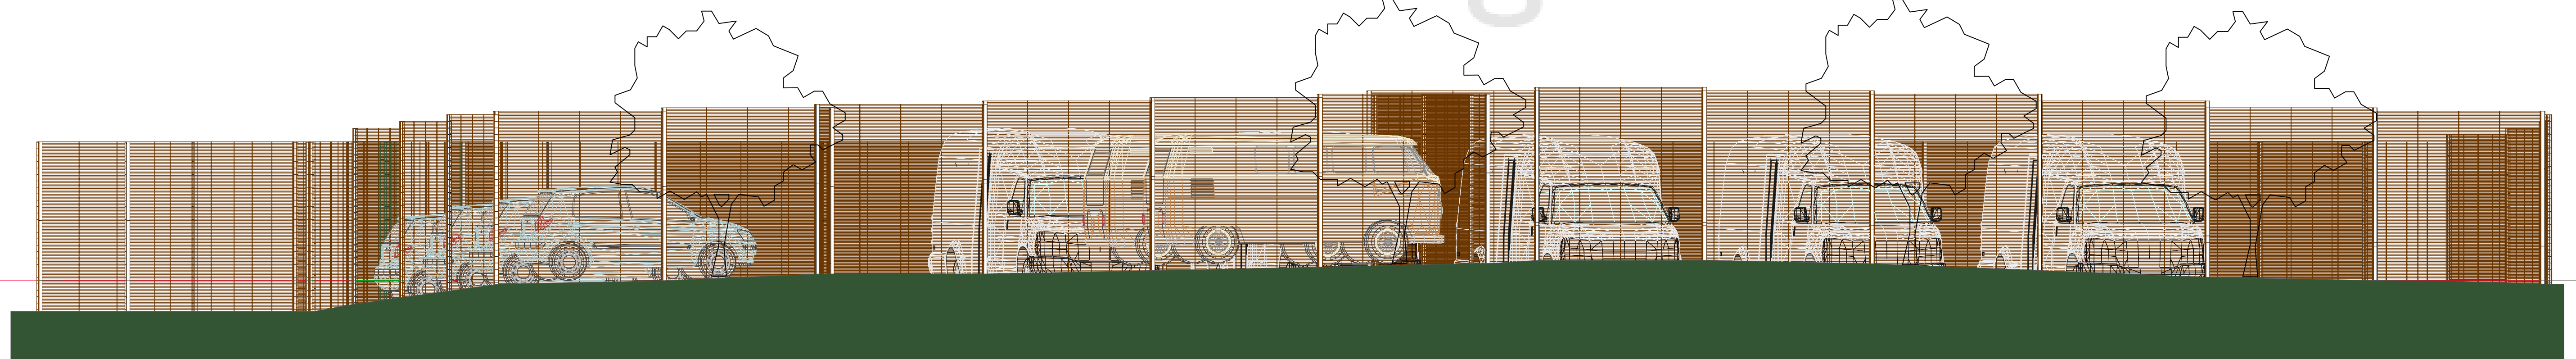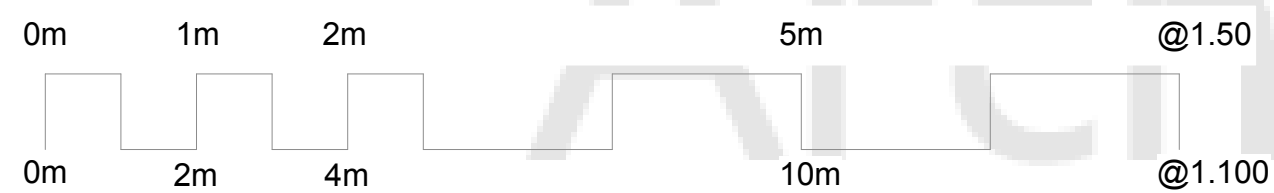

4 Elevation 4  
Scale: 1:50

*Your Design Bristol*  
Architecture | Design | Visualisation  
605 Fishponds Road, Fishponds, Bristol, BS16 3AA.  
studio@yourdesignbristol.co.uk ~ 0117 329 2727  
© Your Design Bristol Ltd. All Rights Reserved

|          |                            |              |                                   |                                      |  |
|----------|----------------------------|--------------|-----------------------------------|--------------------------------------|--|
| Client:  | MSNP - Notten House School | Drawing:     | NH6112P Proposed Fence Elevations | Project Description:                 |  |
| Address: | 28 Notten House School     | Designed By: | CH                                | Proposed Carpark for School Vehicles |  |
|          | Notten                     | Date:        | 02.02.2026                        |                                      |  |
|          | Chippenham                 | Cad File:    |                                   |                                      |  |
|          | SN15 2NF                   | Status:      | For Condition Approval            |                                      |  |
|          |                            | Scale:       | Labelled @ A1                     |                                      |  |

|            |                                                                                                  |
|------------|--------------------------------------------------------------------------------------------------|
| Revisions: | NB                                                                                               |
| A          | Author Retains Copyright.                                                                        |
| B          | Responsibility is not accepted for errors made by others in scaling from this drawing.           |
| C          | All dimensions, levels and angles to be checked on site by the contractor.                       |
| D          | All boundaries are assumed and we accept no liability for boundary inaccuracy.                   |
| E          | You are reminded of your responsibilities under the 'Party Wall etc. Act' 1996 where applicable. |