




Existing Side Elevation

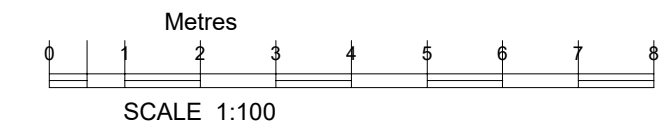

Existing Rear Elevation

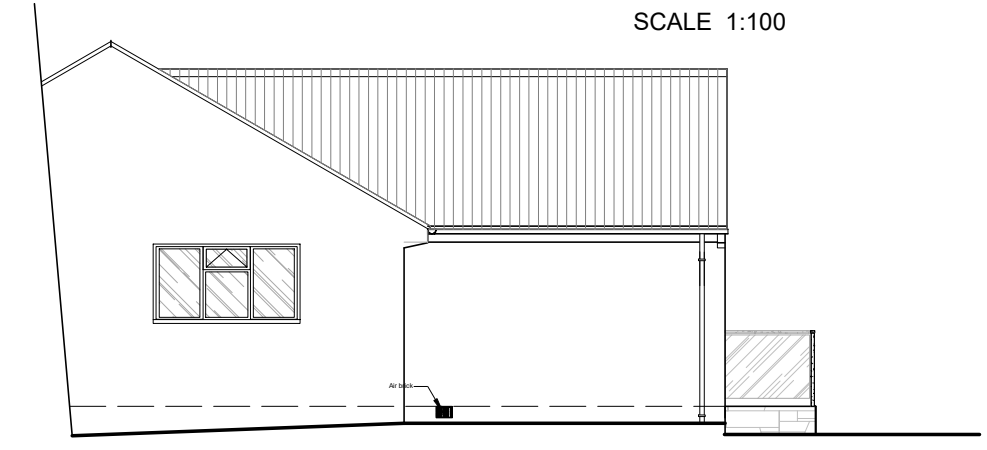


Proposed Side Elevation

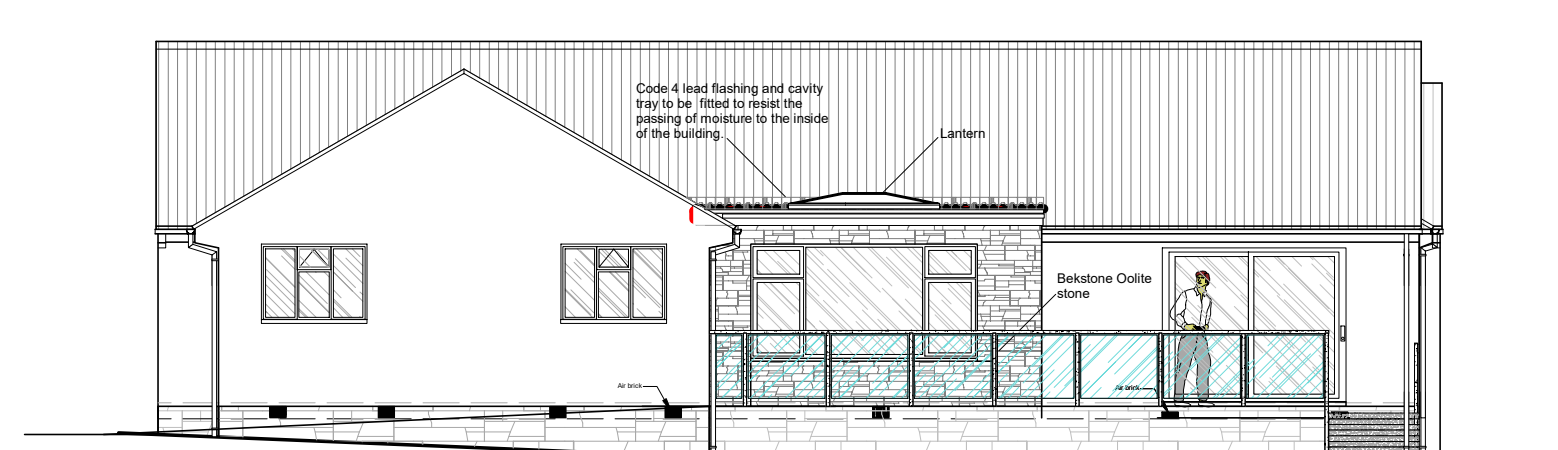



Proposed Rear Elevation



Existing Side Elevation


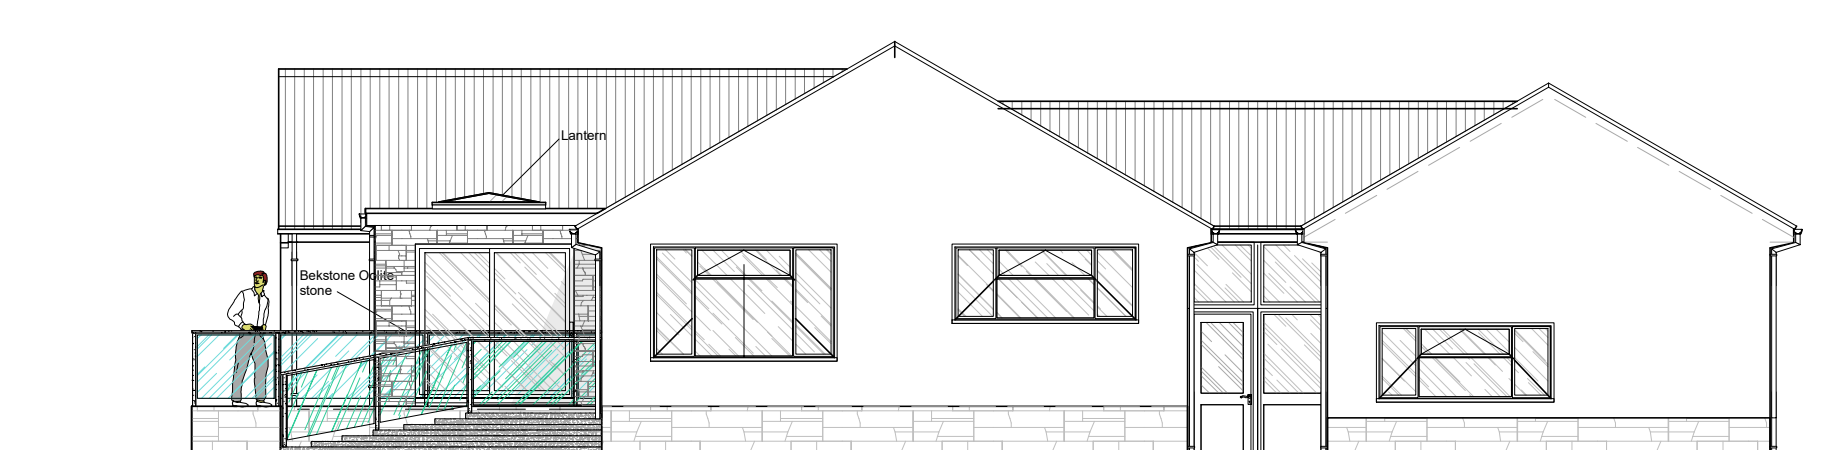


Proposed Side Elevation

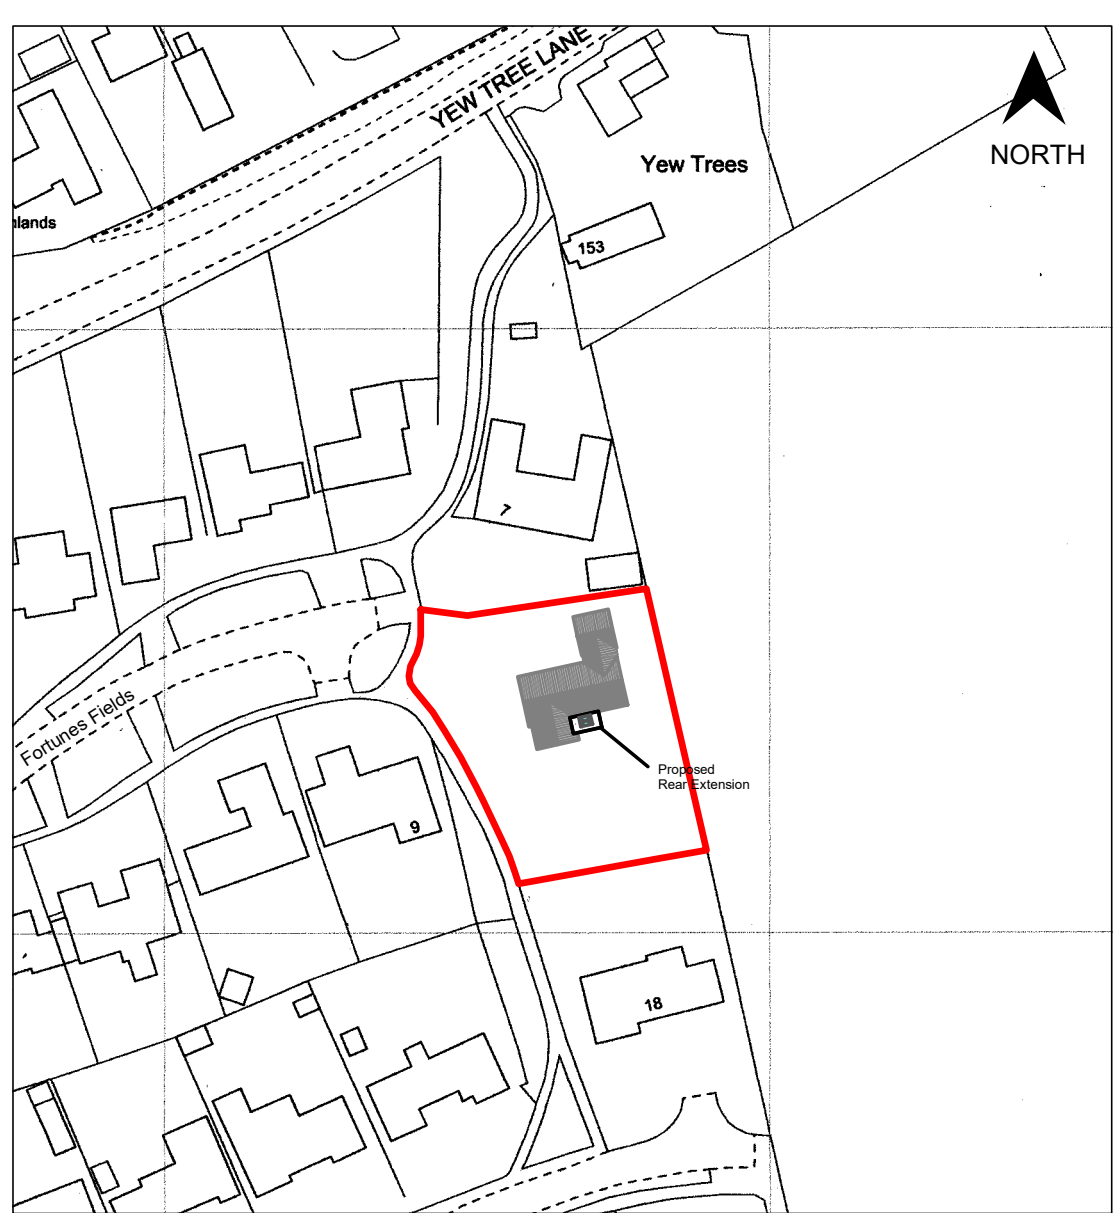
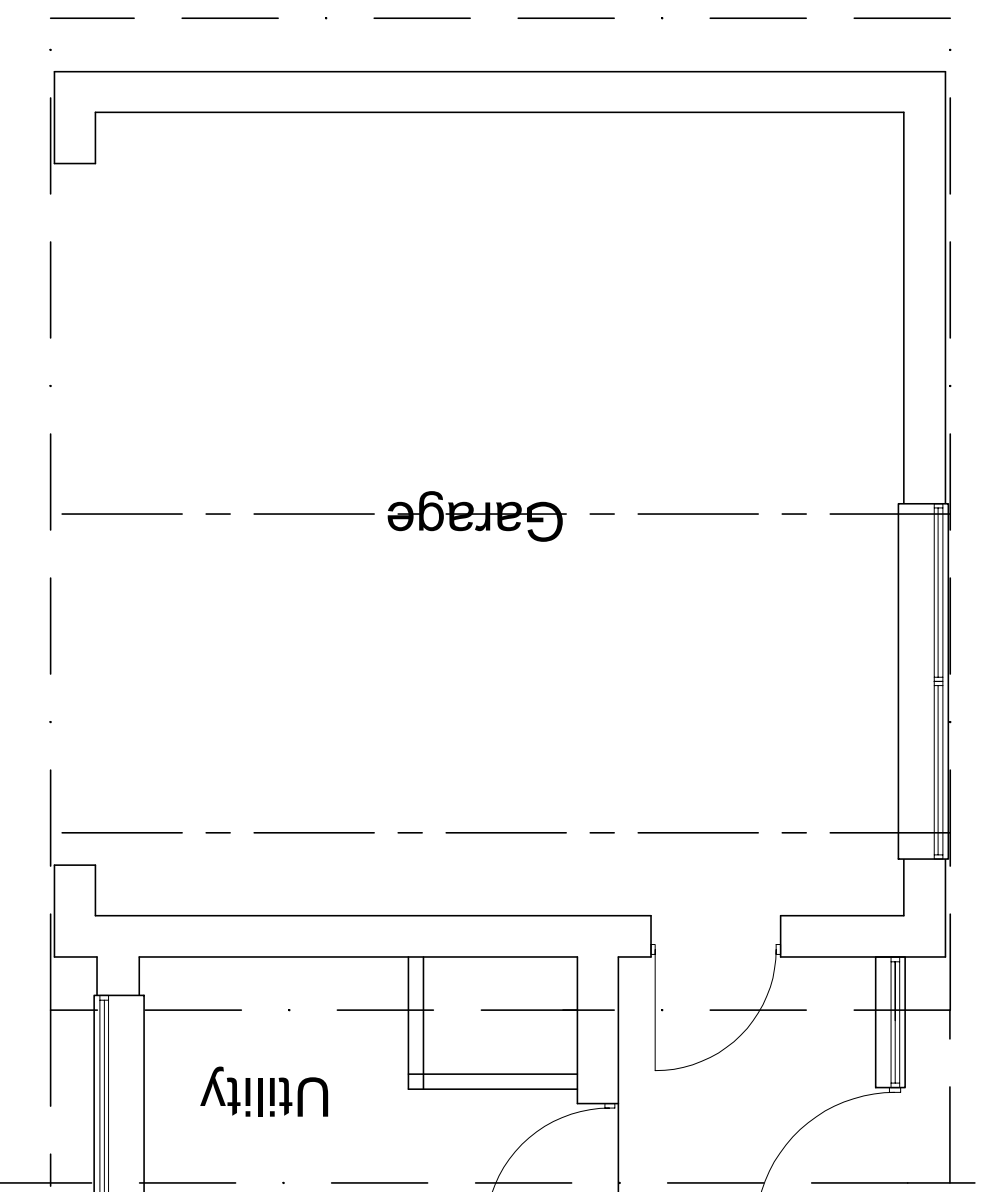


SITE PLAN SCALE 1:1250



Licence number 100019980
Grid 410660 E 176740 N

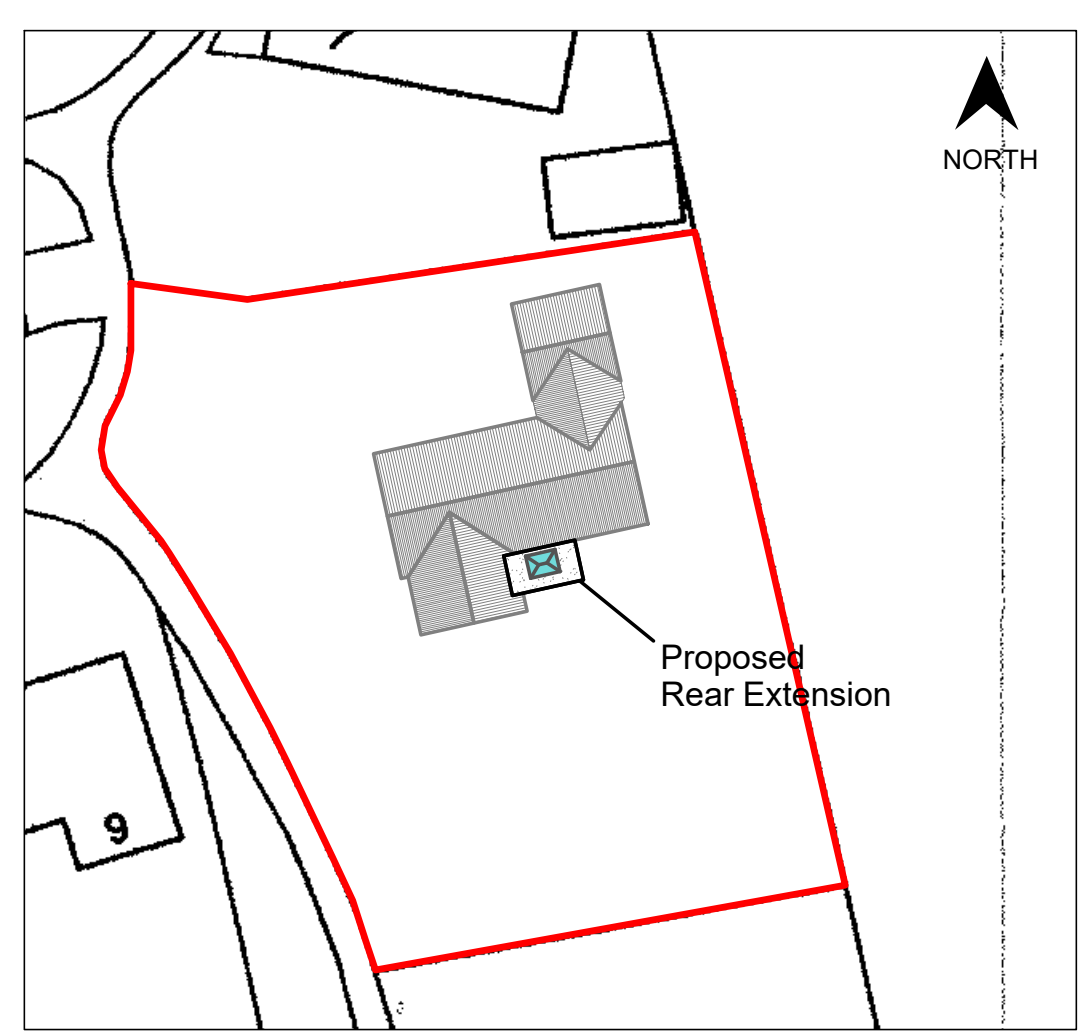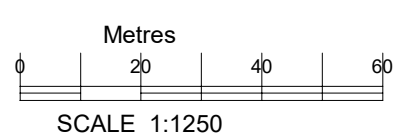


BLOCK PLAN SCALE 1:500

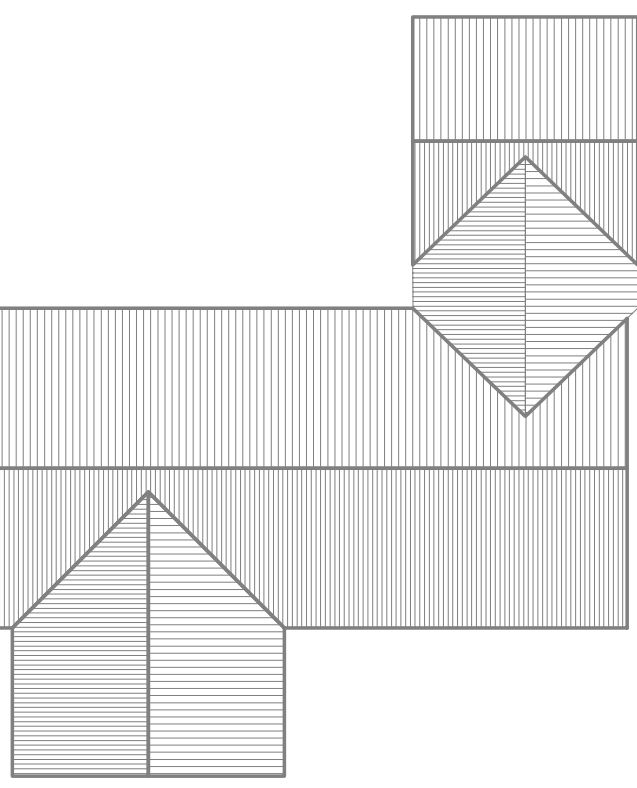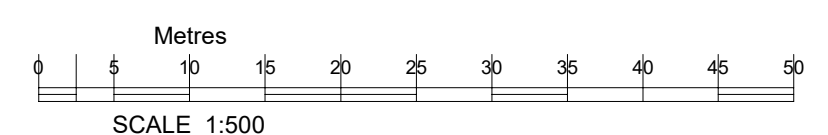



Existing Roof Plan

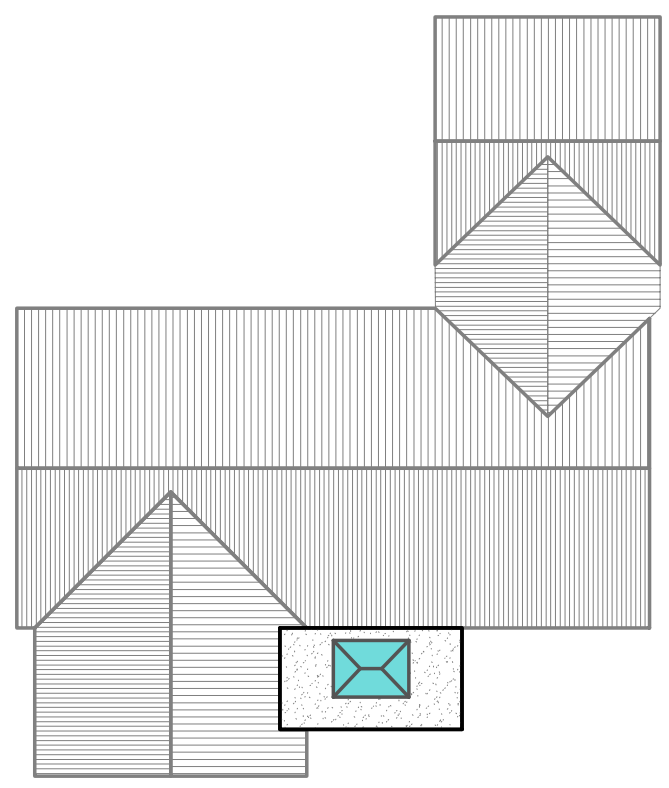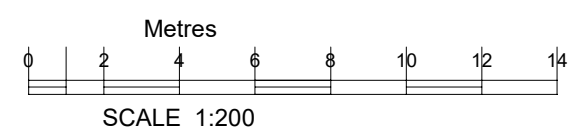


Proposed Roof Plan

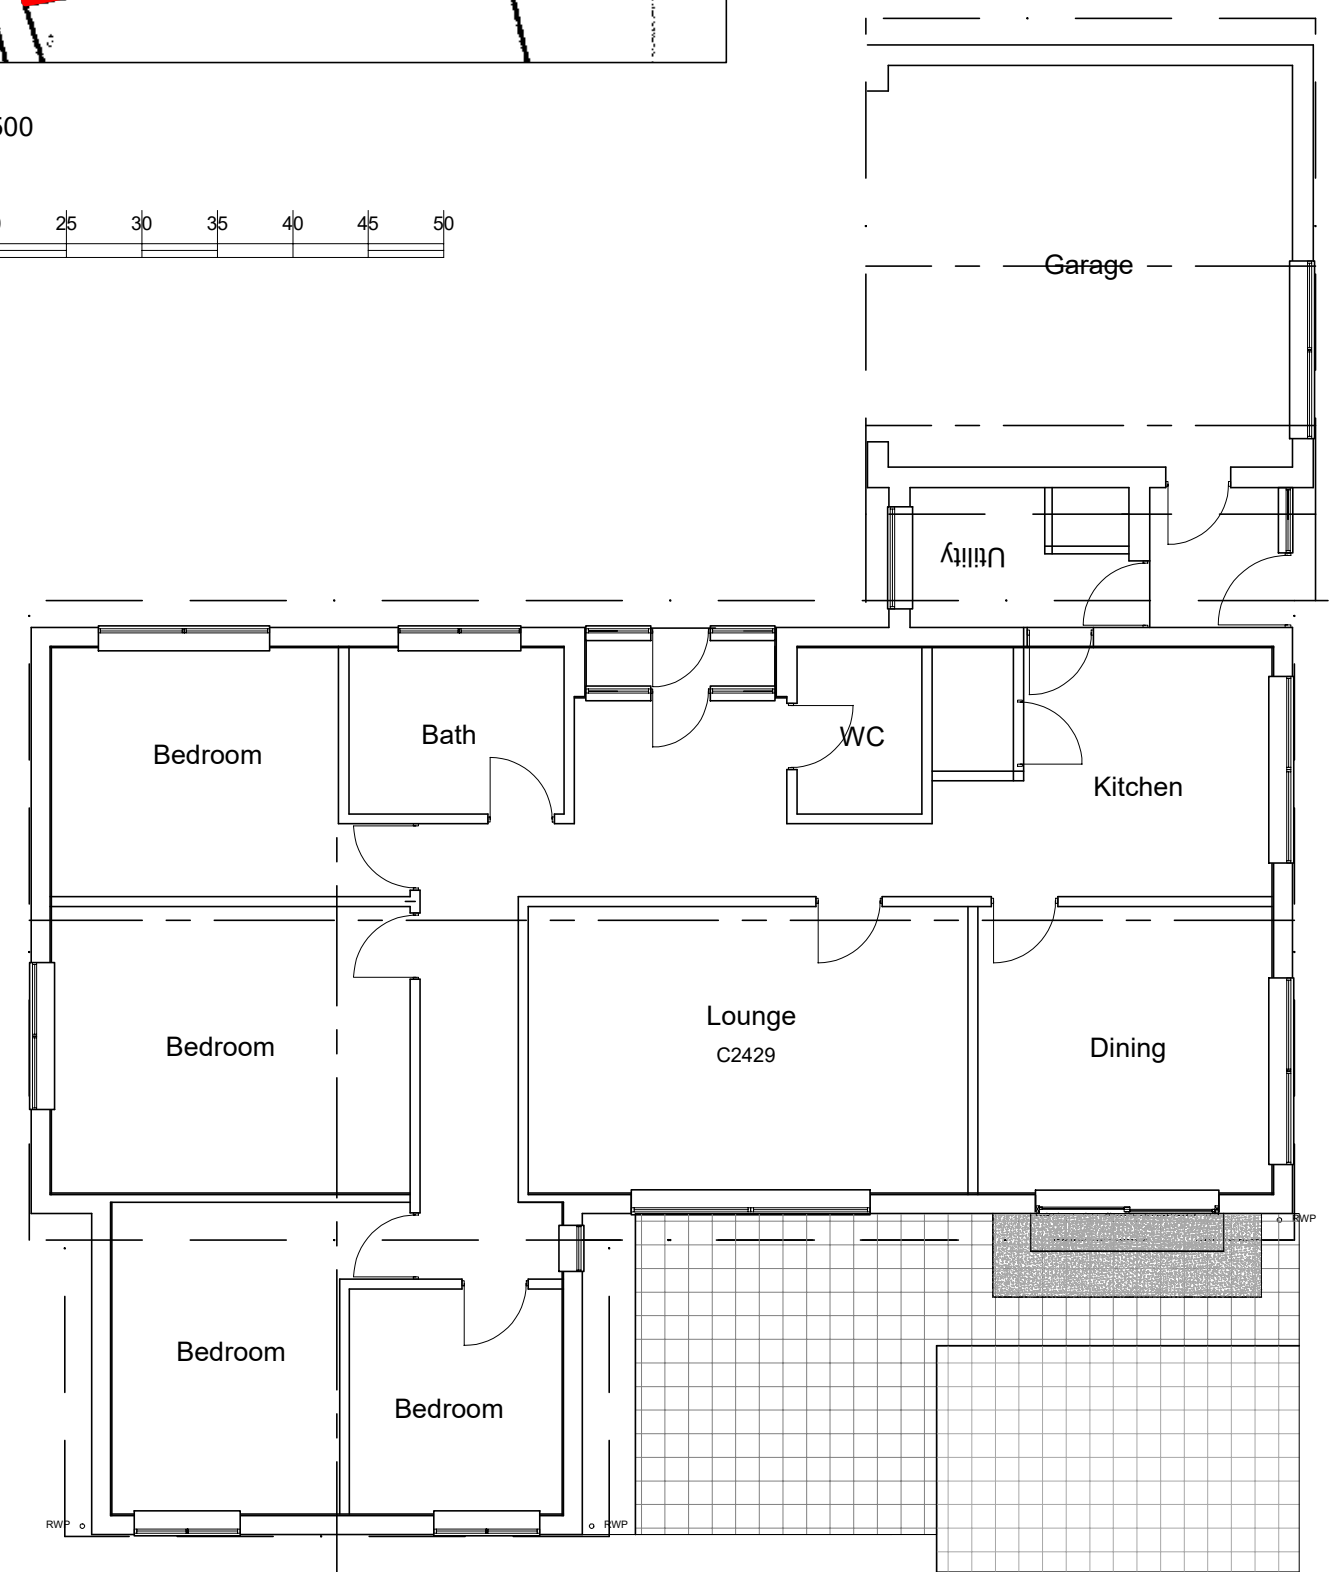

Existing Grd Floor

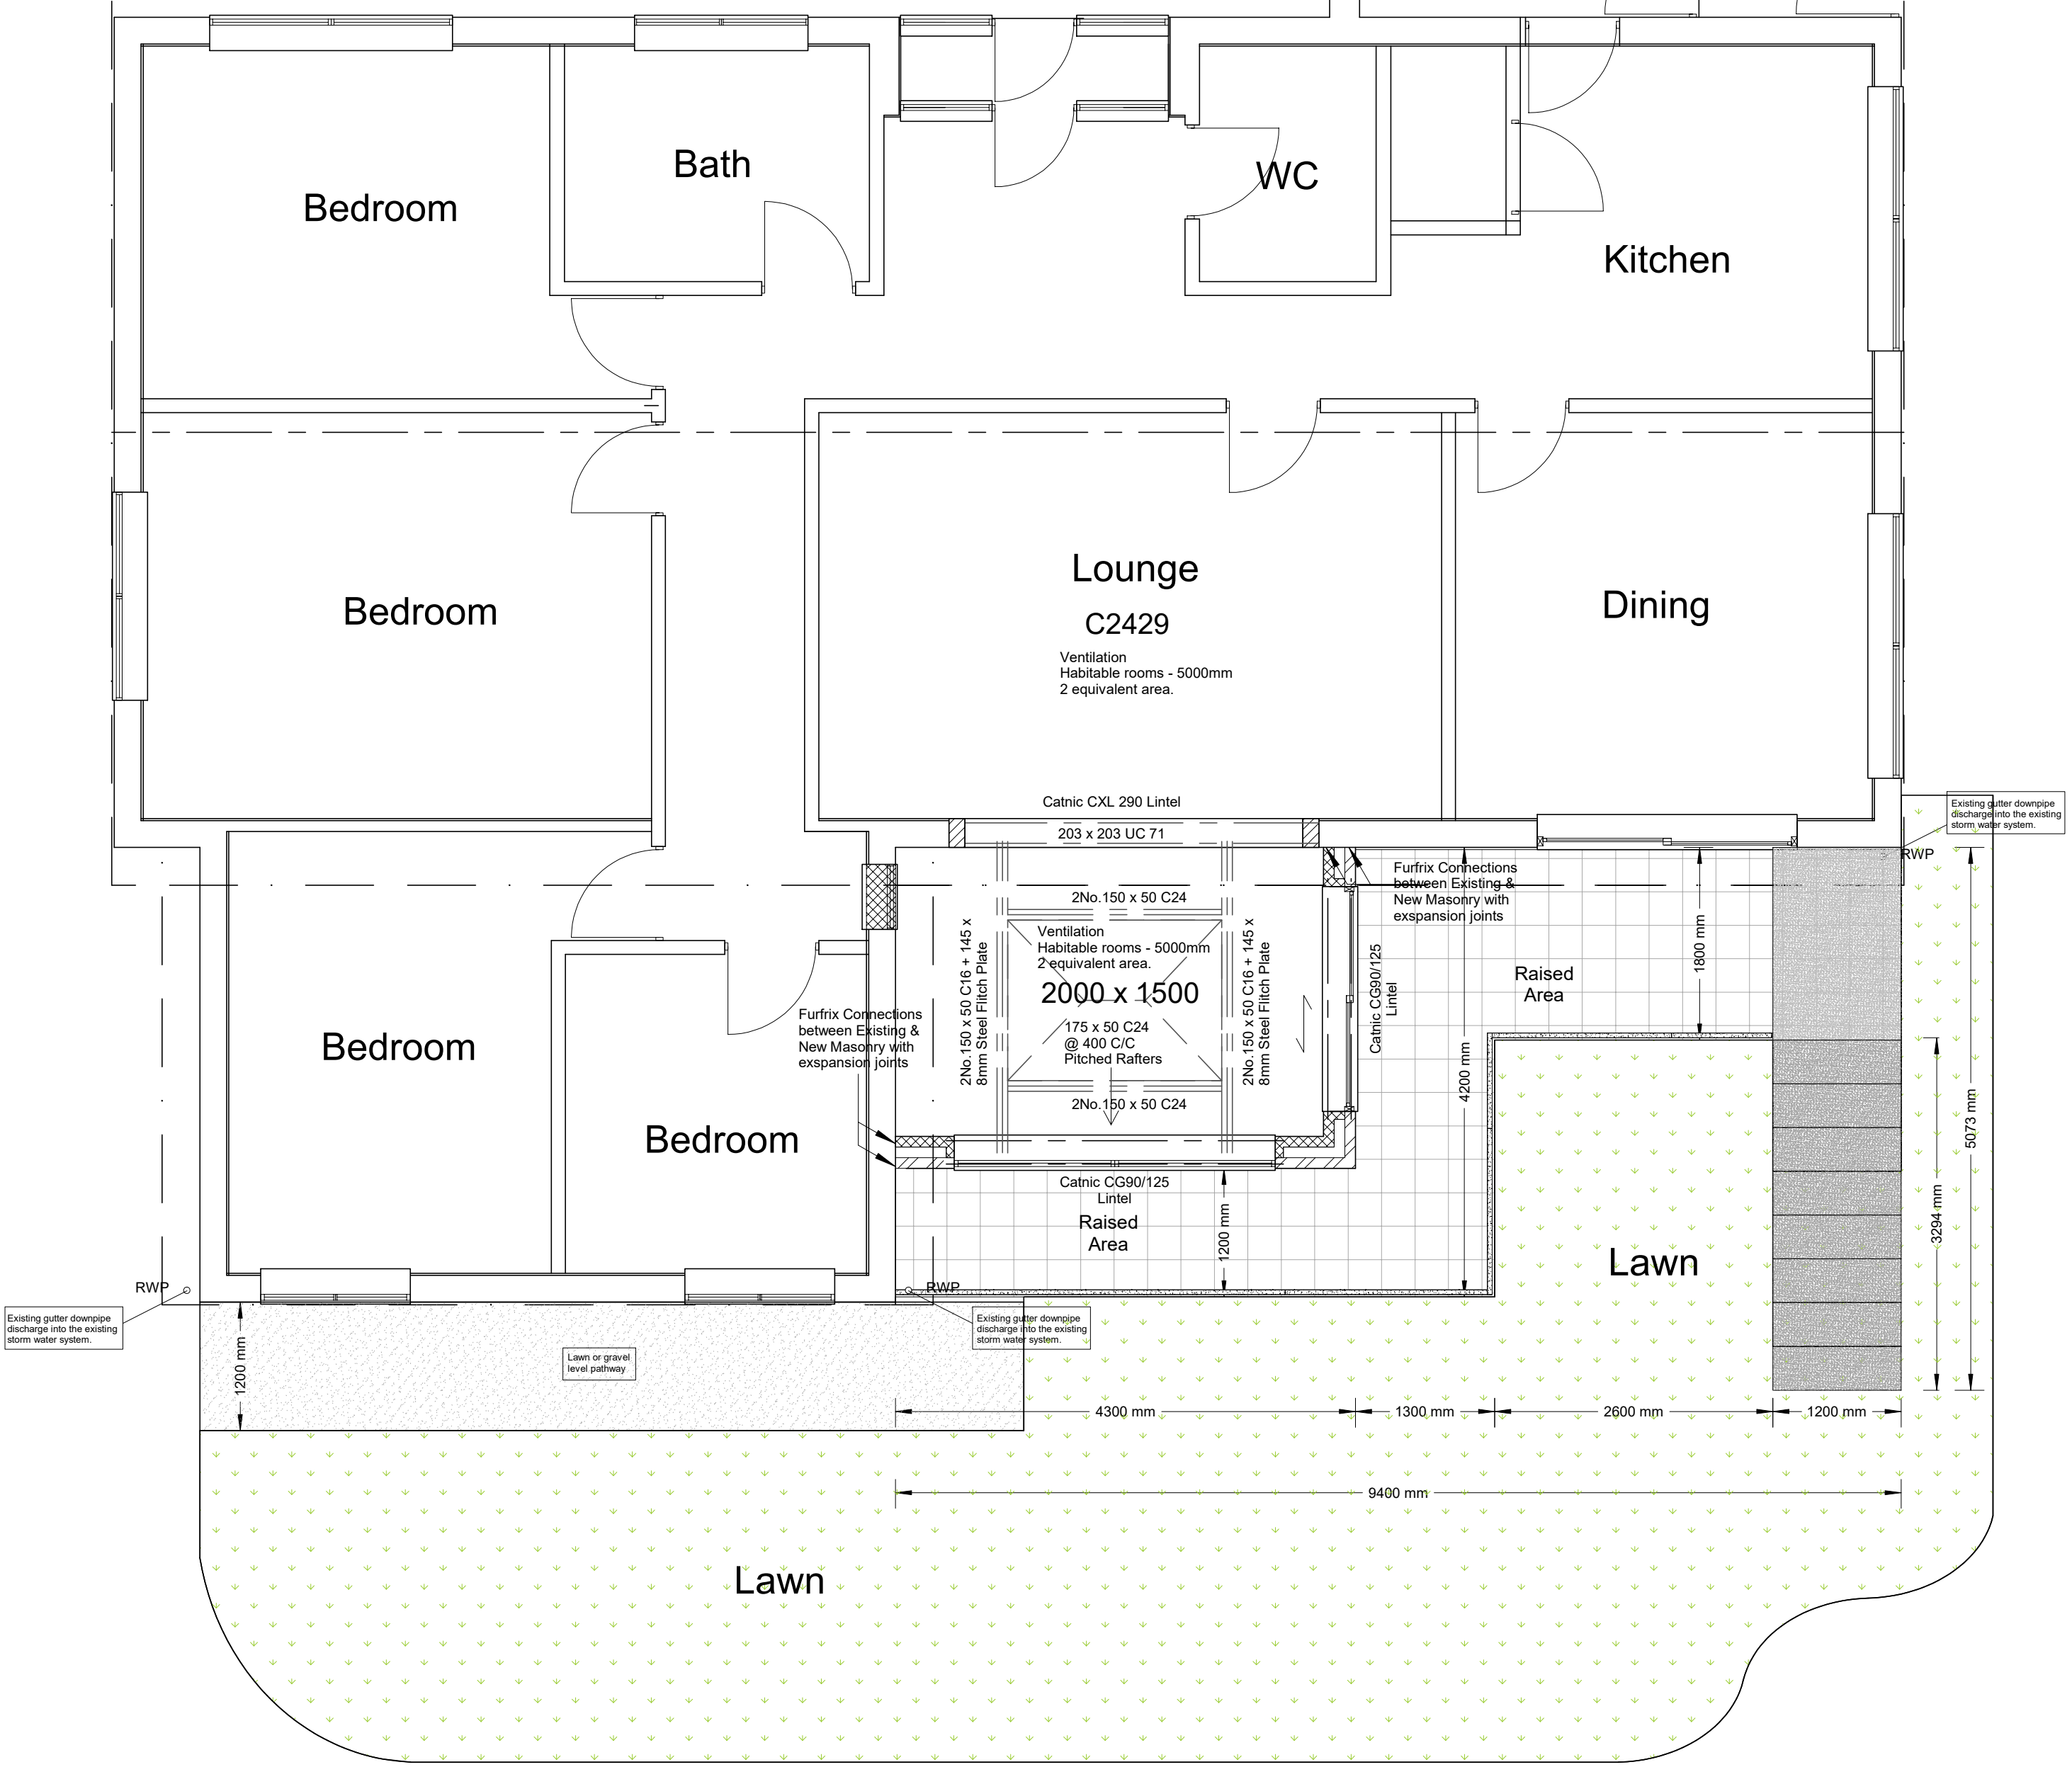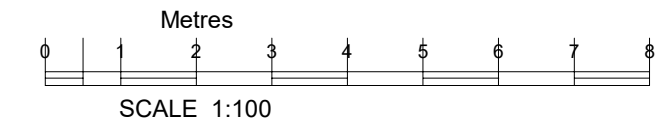

Proposed Grd Floor

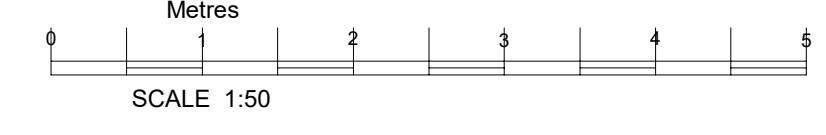

2No. 150 x 50 C16 + 145 x 8mm Steel Fitch Plate(T2)

Note
This Drawing Has Been Prepared To Obtain Planning Consent Only. It is not To Be Used For Construction Purposes.

All Dimensions approximated These Plans Can Be Scaled For Planning Purposes Only

C Copyright FS CONSULTANCY		CLIENT Mr & Mrs P Chaston	
Hightrees 362 Marlborough Road, Swindon Wiltshire SN3 1NP		TITLE Erection of a single Storey Rear Extension The Farthings 8 Fortunes Fields, Broad Hinton, Wiltshire SN4 9PW	
SIZE A1	CAGE CODE	DWG NO 001 24/05/2026	REV 1:1
TEL. 01793 420244		SCALE 1:1250/1:500/1:100/1:50	
		SHEET 1:1	