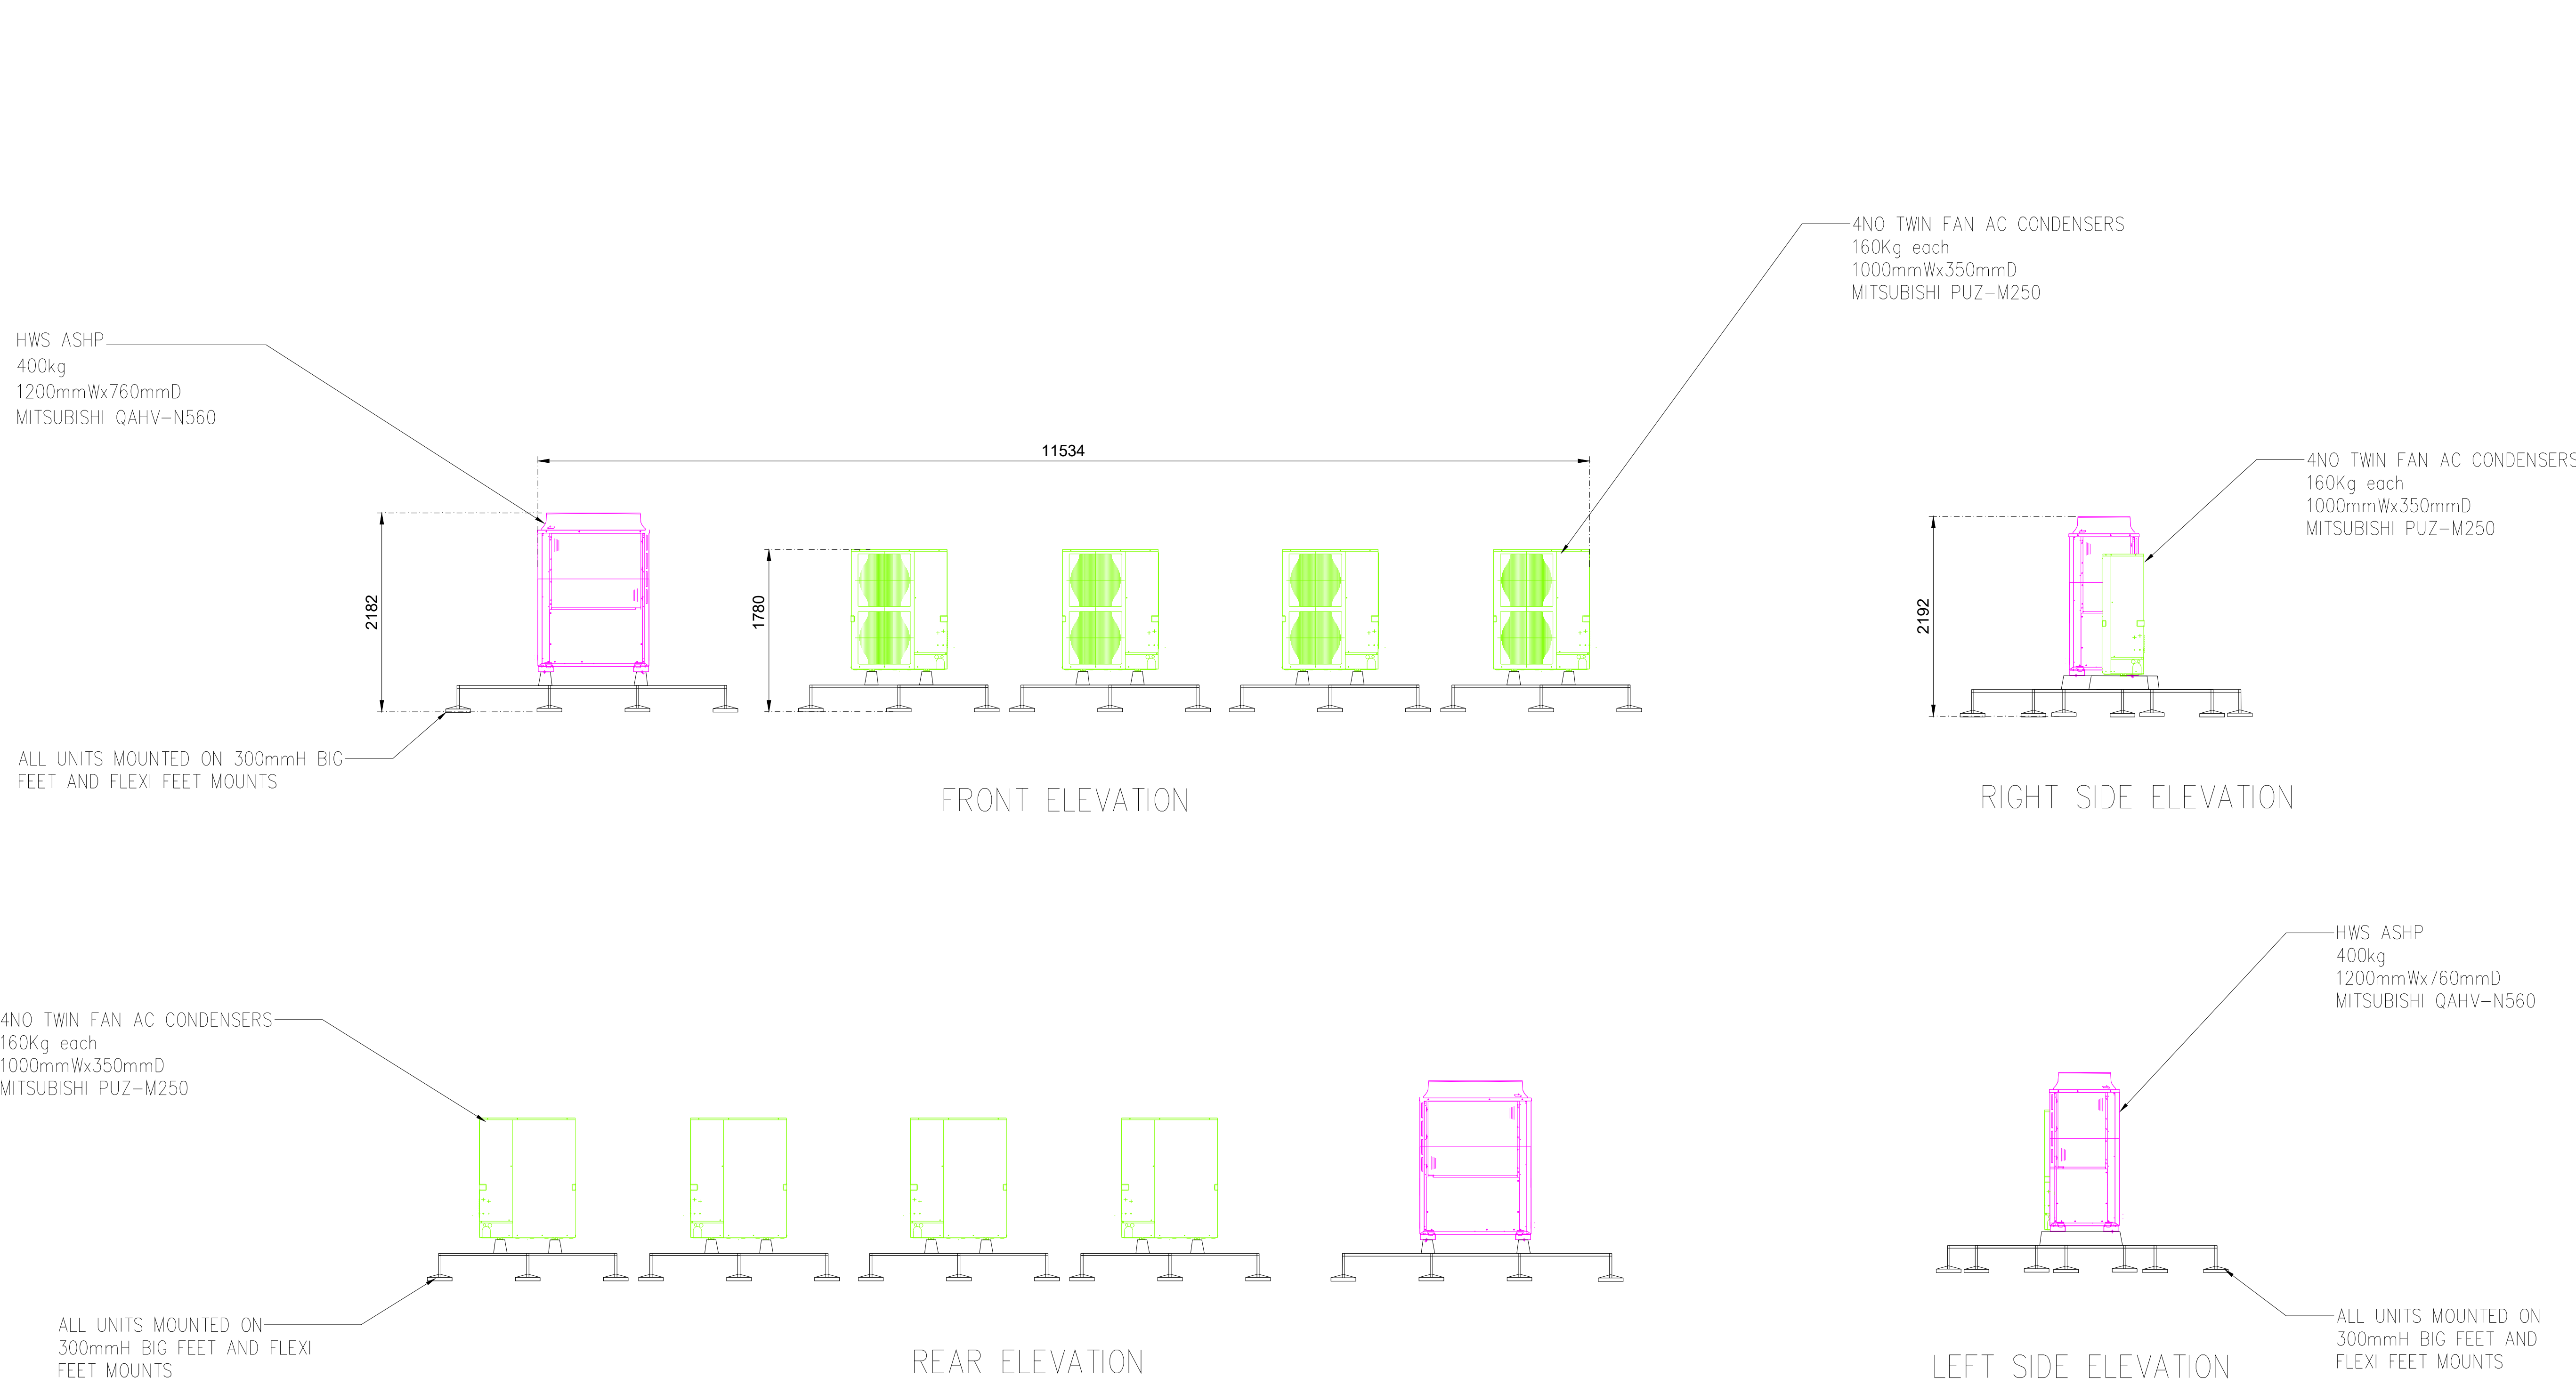


GROUND FLOOR - PROPOSED PLANT

CDM REGULATION 2018 RISK ASSESSMENT

THERE ARE NO RESIDUAL RISKS WHICH ARE SIGNIFICANT OR UNUSUAL & FALL OUTSIDE THE NORMAL DUTIES OF A COMPETENT CONTRACTOR.

- NOTES
- DO NOT SCALE FROM THIS DRAWING.
 - THE CONTRACTOR MUST VERIFY ALL DIMENSIONS, TOLERANCES AND REFERENCES BEFORE PROCEEDING WITH WORKS.
 - ANY DISCREPANCY FOUND BETWEEN THIS DRAWING AND ANY OTHER DOCUMENTS MUST BE REPORTS IMMEDIATELY TO THE CONTRACT ADMINISTRATOR.
 - REMOVE THIS DRAWING FROM CURRENCY WHEN REVISED DRAWING IS ISSUED.
 - COPYRIGHT OF DESIGNS SHOWN ON THIS DRAWING REMAINS WITH DEE SOLUTIONS LTD.
 - THIS DRAWING IS TO BE READ IN CONJUNCTION WITH THE SPECIFICATION AND ALL OTHER CONTRACT PROJECT DOCUMENTS.
 - THE CONTRACTOR SHALL REFER TO ARCHITECTS OR INTERIOR DESIGN DRAWINGS INCLUDING REFLECTED CEILING PLANS AND OTHER SPECIALIST DRAWINGS FOR SETTING OUT ALL VISIBLE WALL AND CEILING MOUNTED EQUIPMENT.

REV	DESCRIPTION	CHK	DATE
-----	-------------	-----	------

Dee Solutions

Building Services Engineers

Suite 1.16, Ferneberga House
Alexandra Road
Farnborough
Hampshire GU14 6DQ
01252 757684
admin@dee-solutions.co.uk
www.dee-solutions.co.uk

CLIENT
THE GYM GROUP

PROJECT
SALISBURY

DRAWING TITLE
ROOF PLANT
ELEVATIONS

DATE	JAN 2026	SCALE	1:40@A1
DRAWN BY	AD	CHECKED BY	NB

DRAWING STATUS
PRELIMINARY ISSUE

DRAWING NUMBER	REVISION
1399/ME/300	P0