


LEGEND

- 1. Brick perimeter wall
- 2. Render finish to external walls.
- 3. Painted timber window.
- 4. Painted timber door.
- 5. Monopitch lower roof refinished in slate.
- 6. Main roof finished in pantiles.
- 7. Chimney.
- 8. Dormer window.
- 9. Rooflight.
- 10. Parapet with stepped reconstituted stone copings.
- 11. Tile flashing at base of gable.
- 12. Exposed timber roof truss.
- 13. Herringbone brick infill.
- 14. Access ramp to Morrisons car park infront.
- 15. Outline of existing windows (hidden behind perimeter wall).
- 16. Outline of existing door (hidden behind perimeter wall).
- 17. Groundline behind perimeter wall (dashed line).

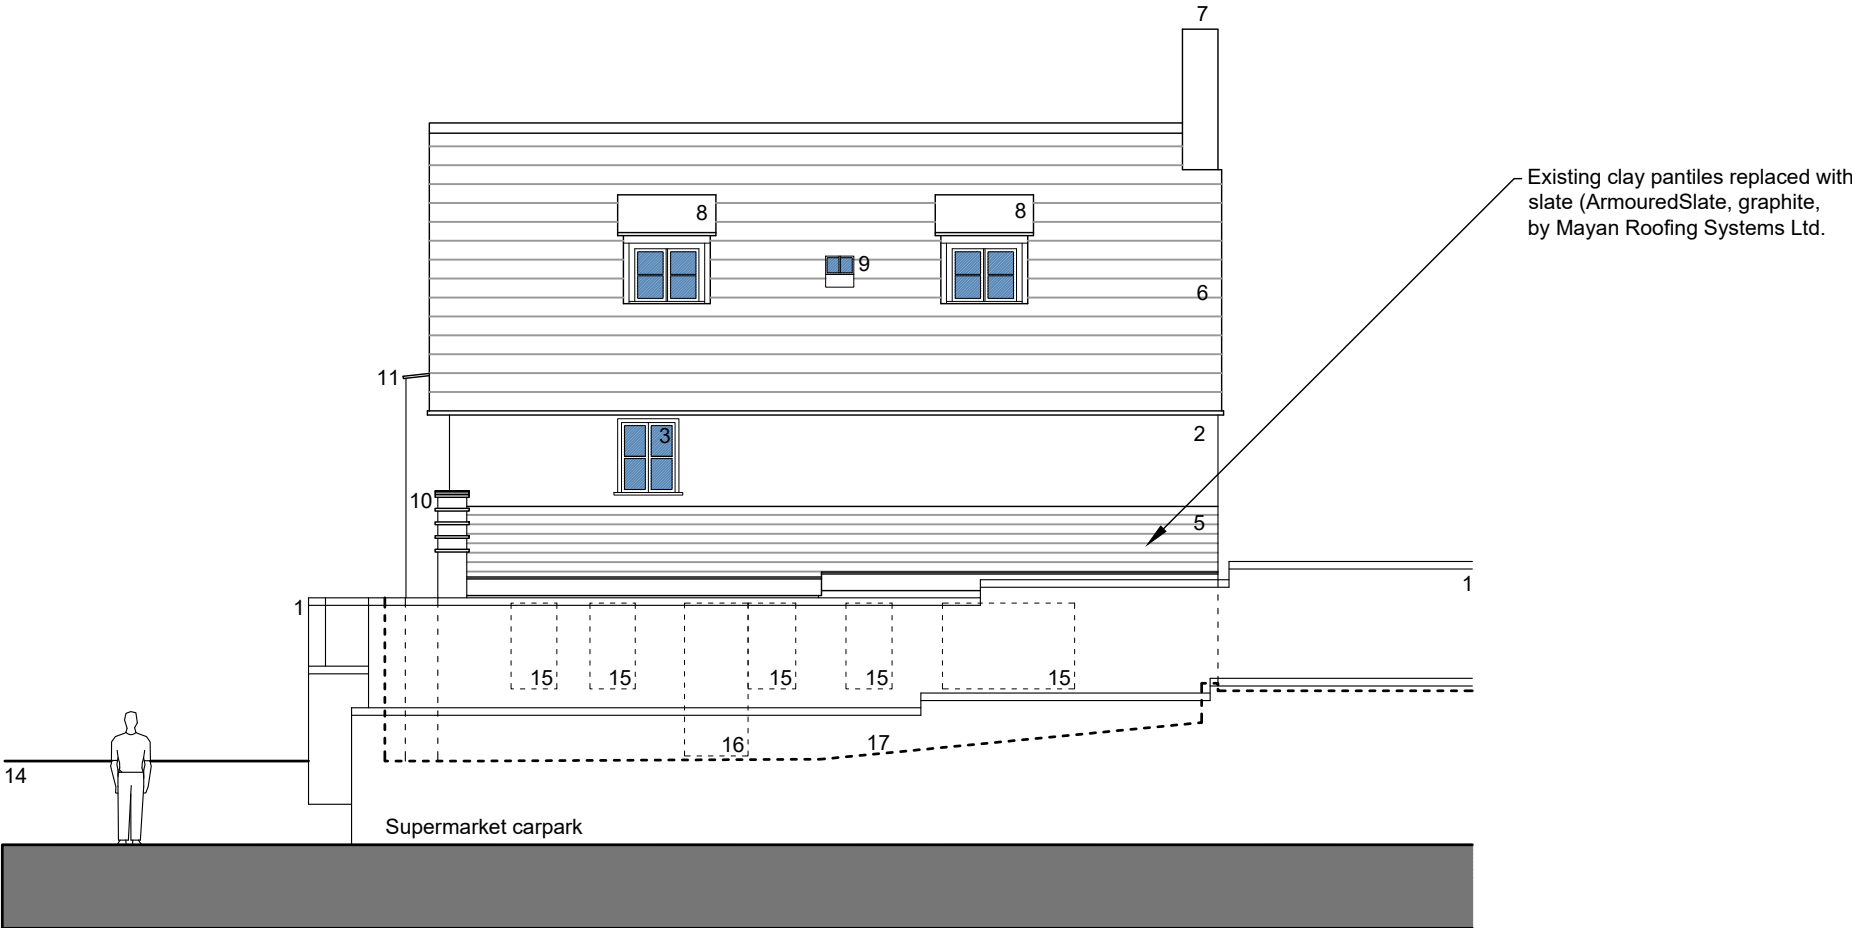

Existing West Elevation

Copyright: Vallis Architecture Ltd. Registered in the UK, No. 11361587.

~~Responsible for this drawing~~ Responsibility will not be accepted for errors made by others in scaling from this drawing. Use figured dimensions only. All critical dimensions should be verified on site.

Scale 1:100 at A3

0 1 2 3 5 10m

LBC SUBMISSION

B	2026-05-21	Proposed roof finish revised to slate.
A	2025-08-00	Listed Building Consent submission.
Issue	Date	Revision description

Project		Drawing Title	
50 Edward St., Westbury.		Proposed elevations - 2	
Client		Date	Scale
Sandoes chartered surveyors.		2025-08-26	1:100 at A3
Project no.	Drawing no.	Revision	Vallis Architecture Ltd., 1 Styles Avenue, Frome, Somerset BA11 5JN. 07967 684 690 giles@vallisarchitecture.co.uk
2505	3 103	B	