


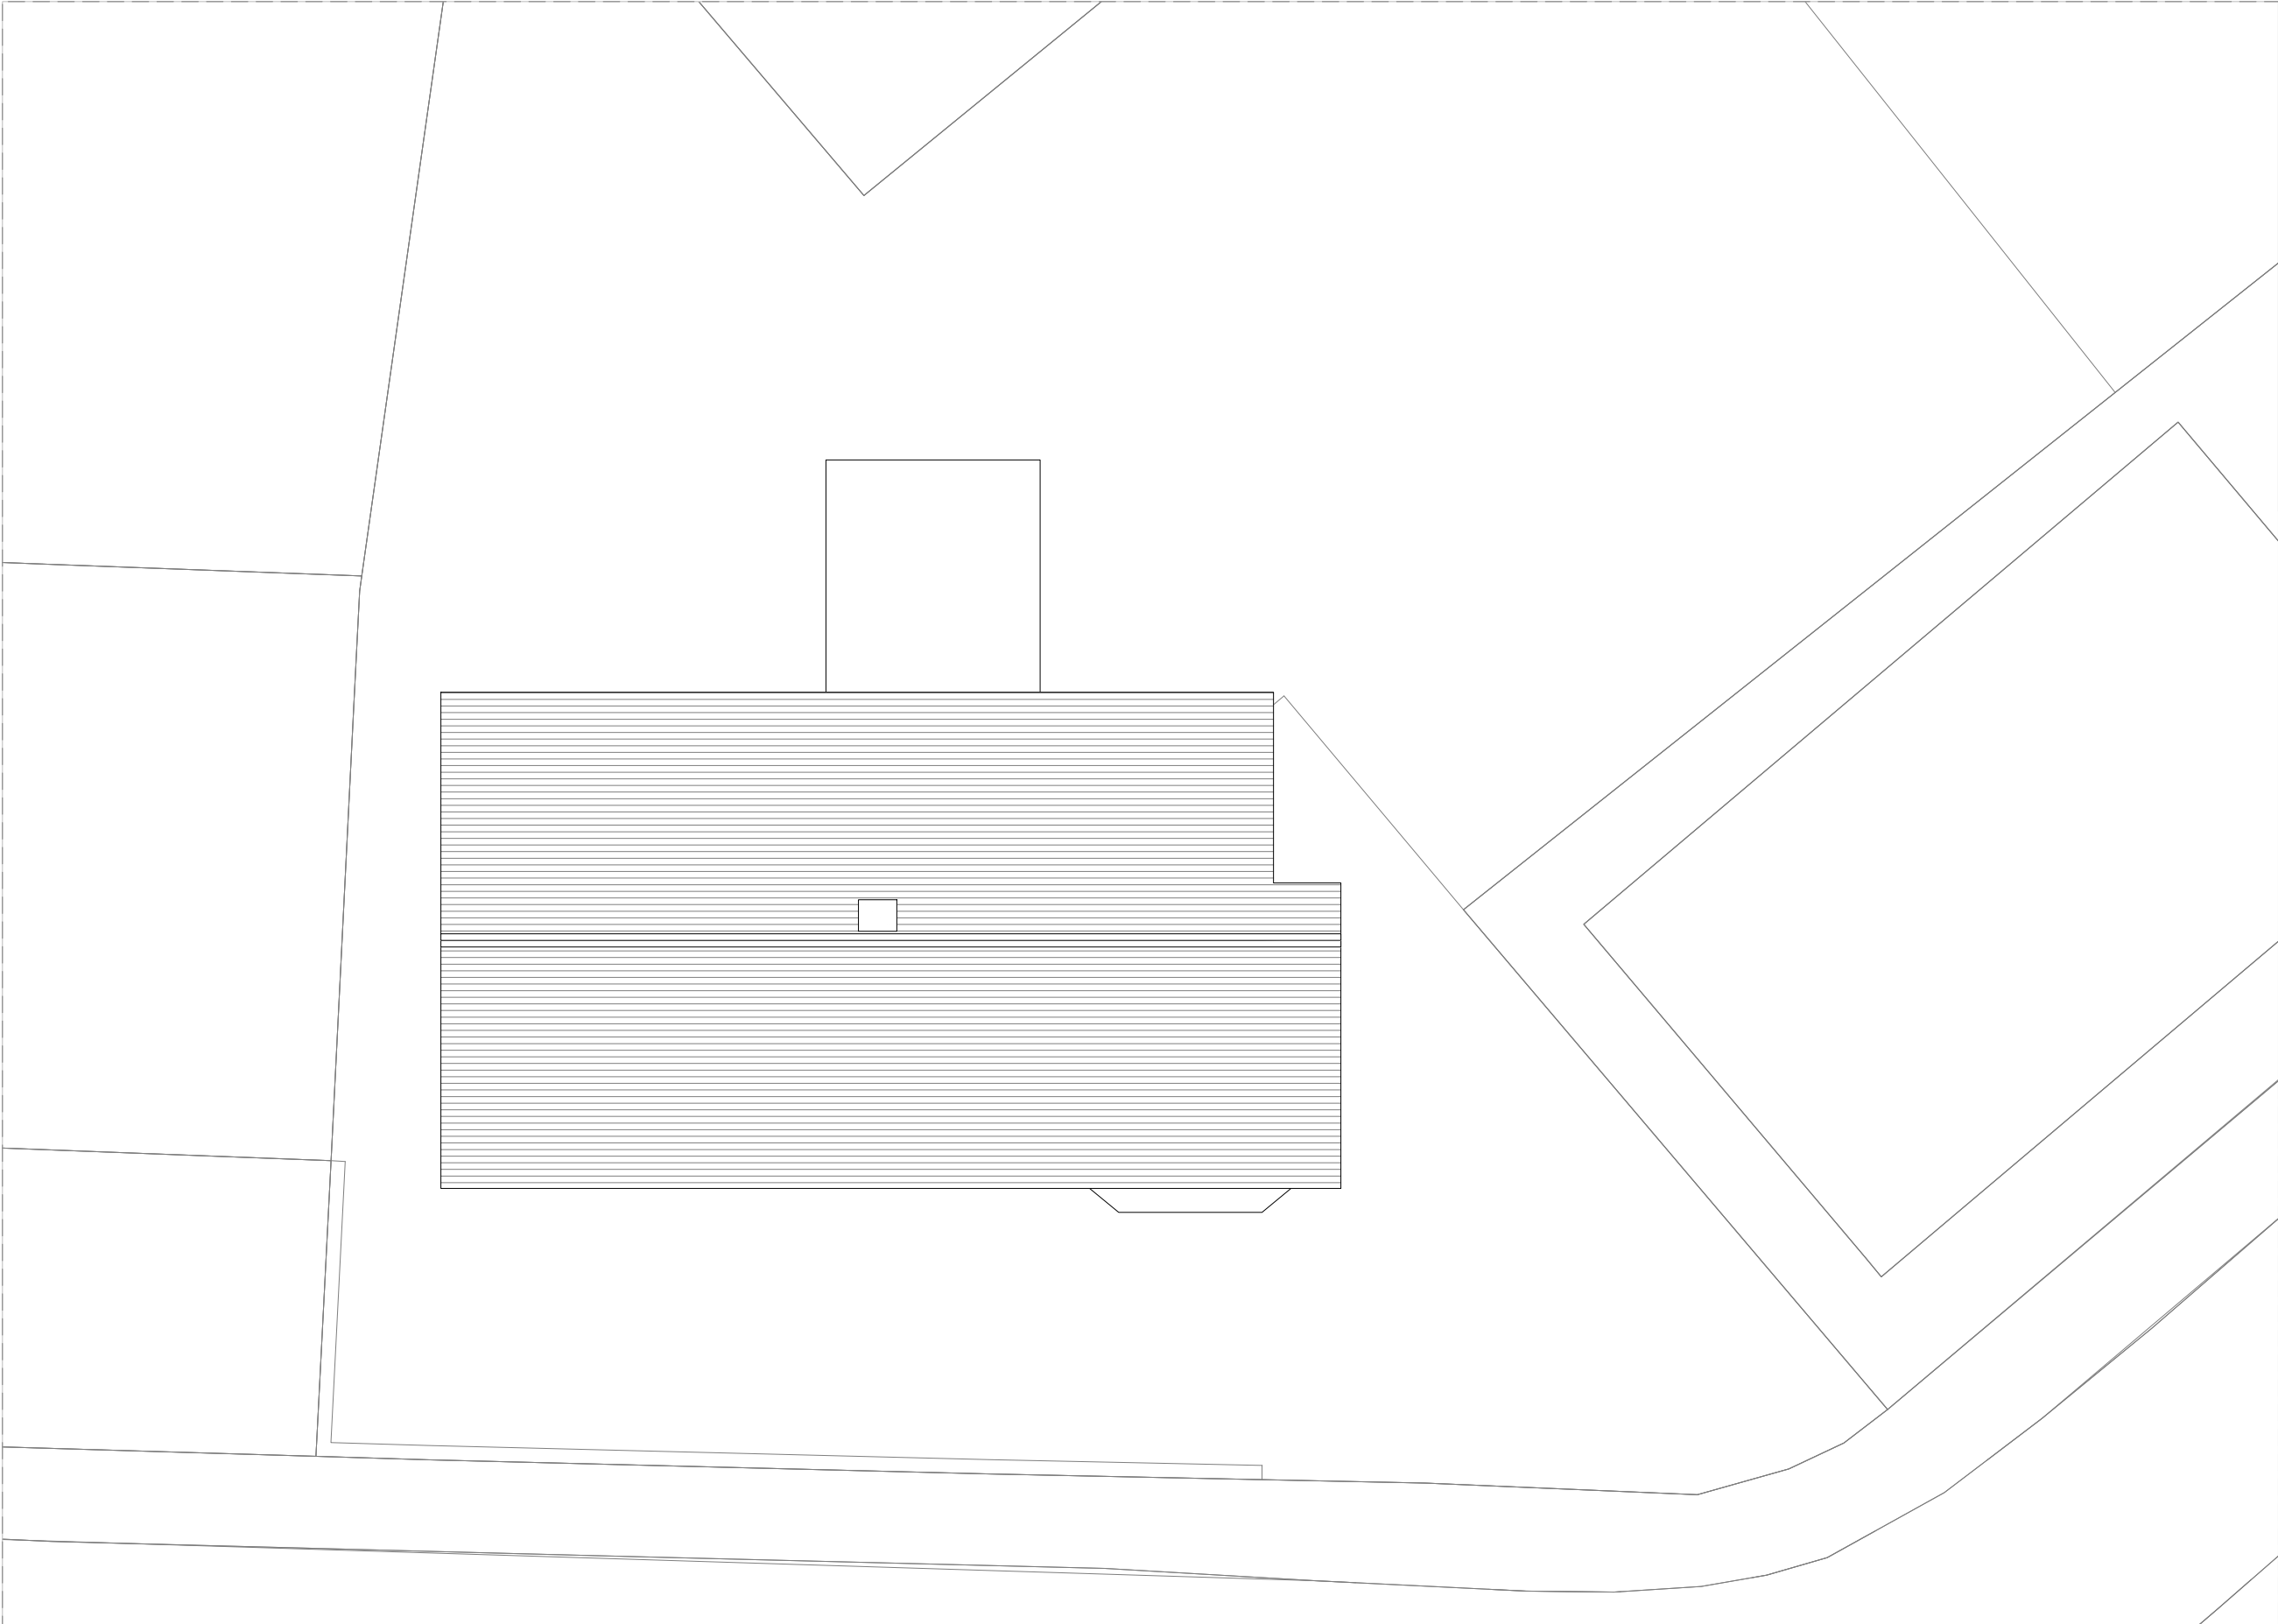

01 - Existing Roof Plan

- General Notes:**
- Do not scale drawings other than for planning purposes and refer only to figured dimensions.
  - Contractor is to raise any concerns of discrepancies in this drawing and that of what is noted on site to the architect before building works commence.
  - In the circumstance that the drawing relates to an existing building or setting, the contractor is to confirm there is no conflict between this drawings dimensions and the actual building/settings dimensions.
  - Refer to all other project consultants and specialists relevant drawings and specifications.
  - It is the contractor responsibility to ensure all site dimensions, levels and setting out is in line with the architects drawings.
  - Refer to the Structural Engineers drawings for full details on structure where necessary

|      |          |                   |
|------|----------|-------------------|
| P1   | 07.10.25 | Planning Issue    |
| Rev: | Date:    | Revision History: |



T: 01722 680 419  
M: 07810 647 790  
W: info@esdon-architecture.com

Project:  
**25-040**  
**4 Beacon Close**

|              |       |       |           |       |       |
|--------------|-------|-------|-----------|-------|-------|
|              | Name: | Date: |           | Name: | Date: |
| Designed by: | EE    |       | Checked:  | EE    |       |
| Drawn By:    | EE    |       | Approved: | EE    |       |

|            |         |
|------------|---------|
| Scale: @A3 | Status: |
| 1:100      | Tender  |

Drawing Title:  
**Existing Roof Plan**

|                              |                   |
|------------------------------|-------------------|
| Drawing No:<br><b>00-101</b> | Rev:<br><b>P1</b> |
|------------------------------|-------------------|