


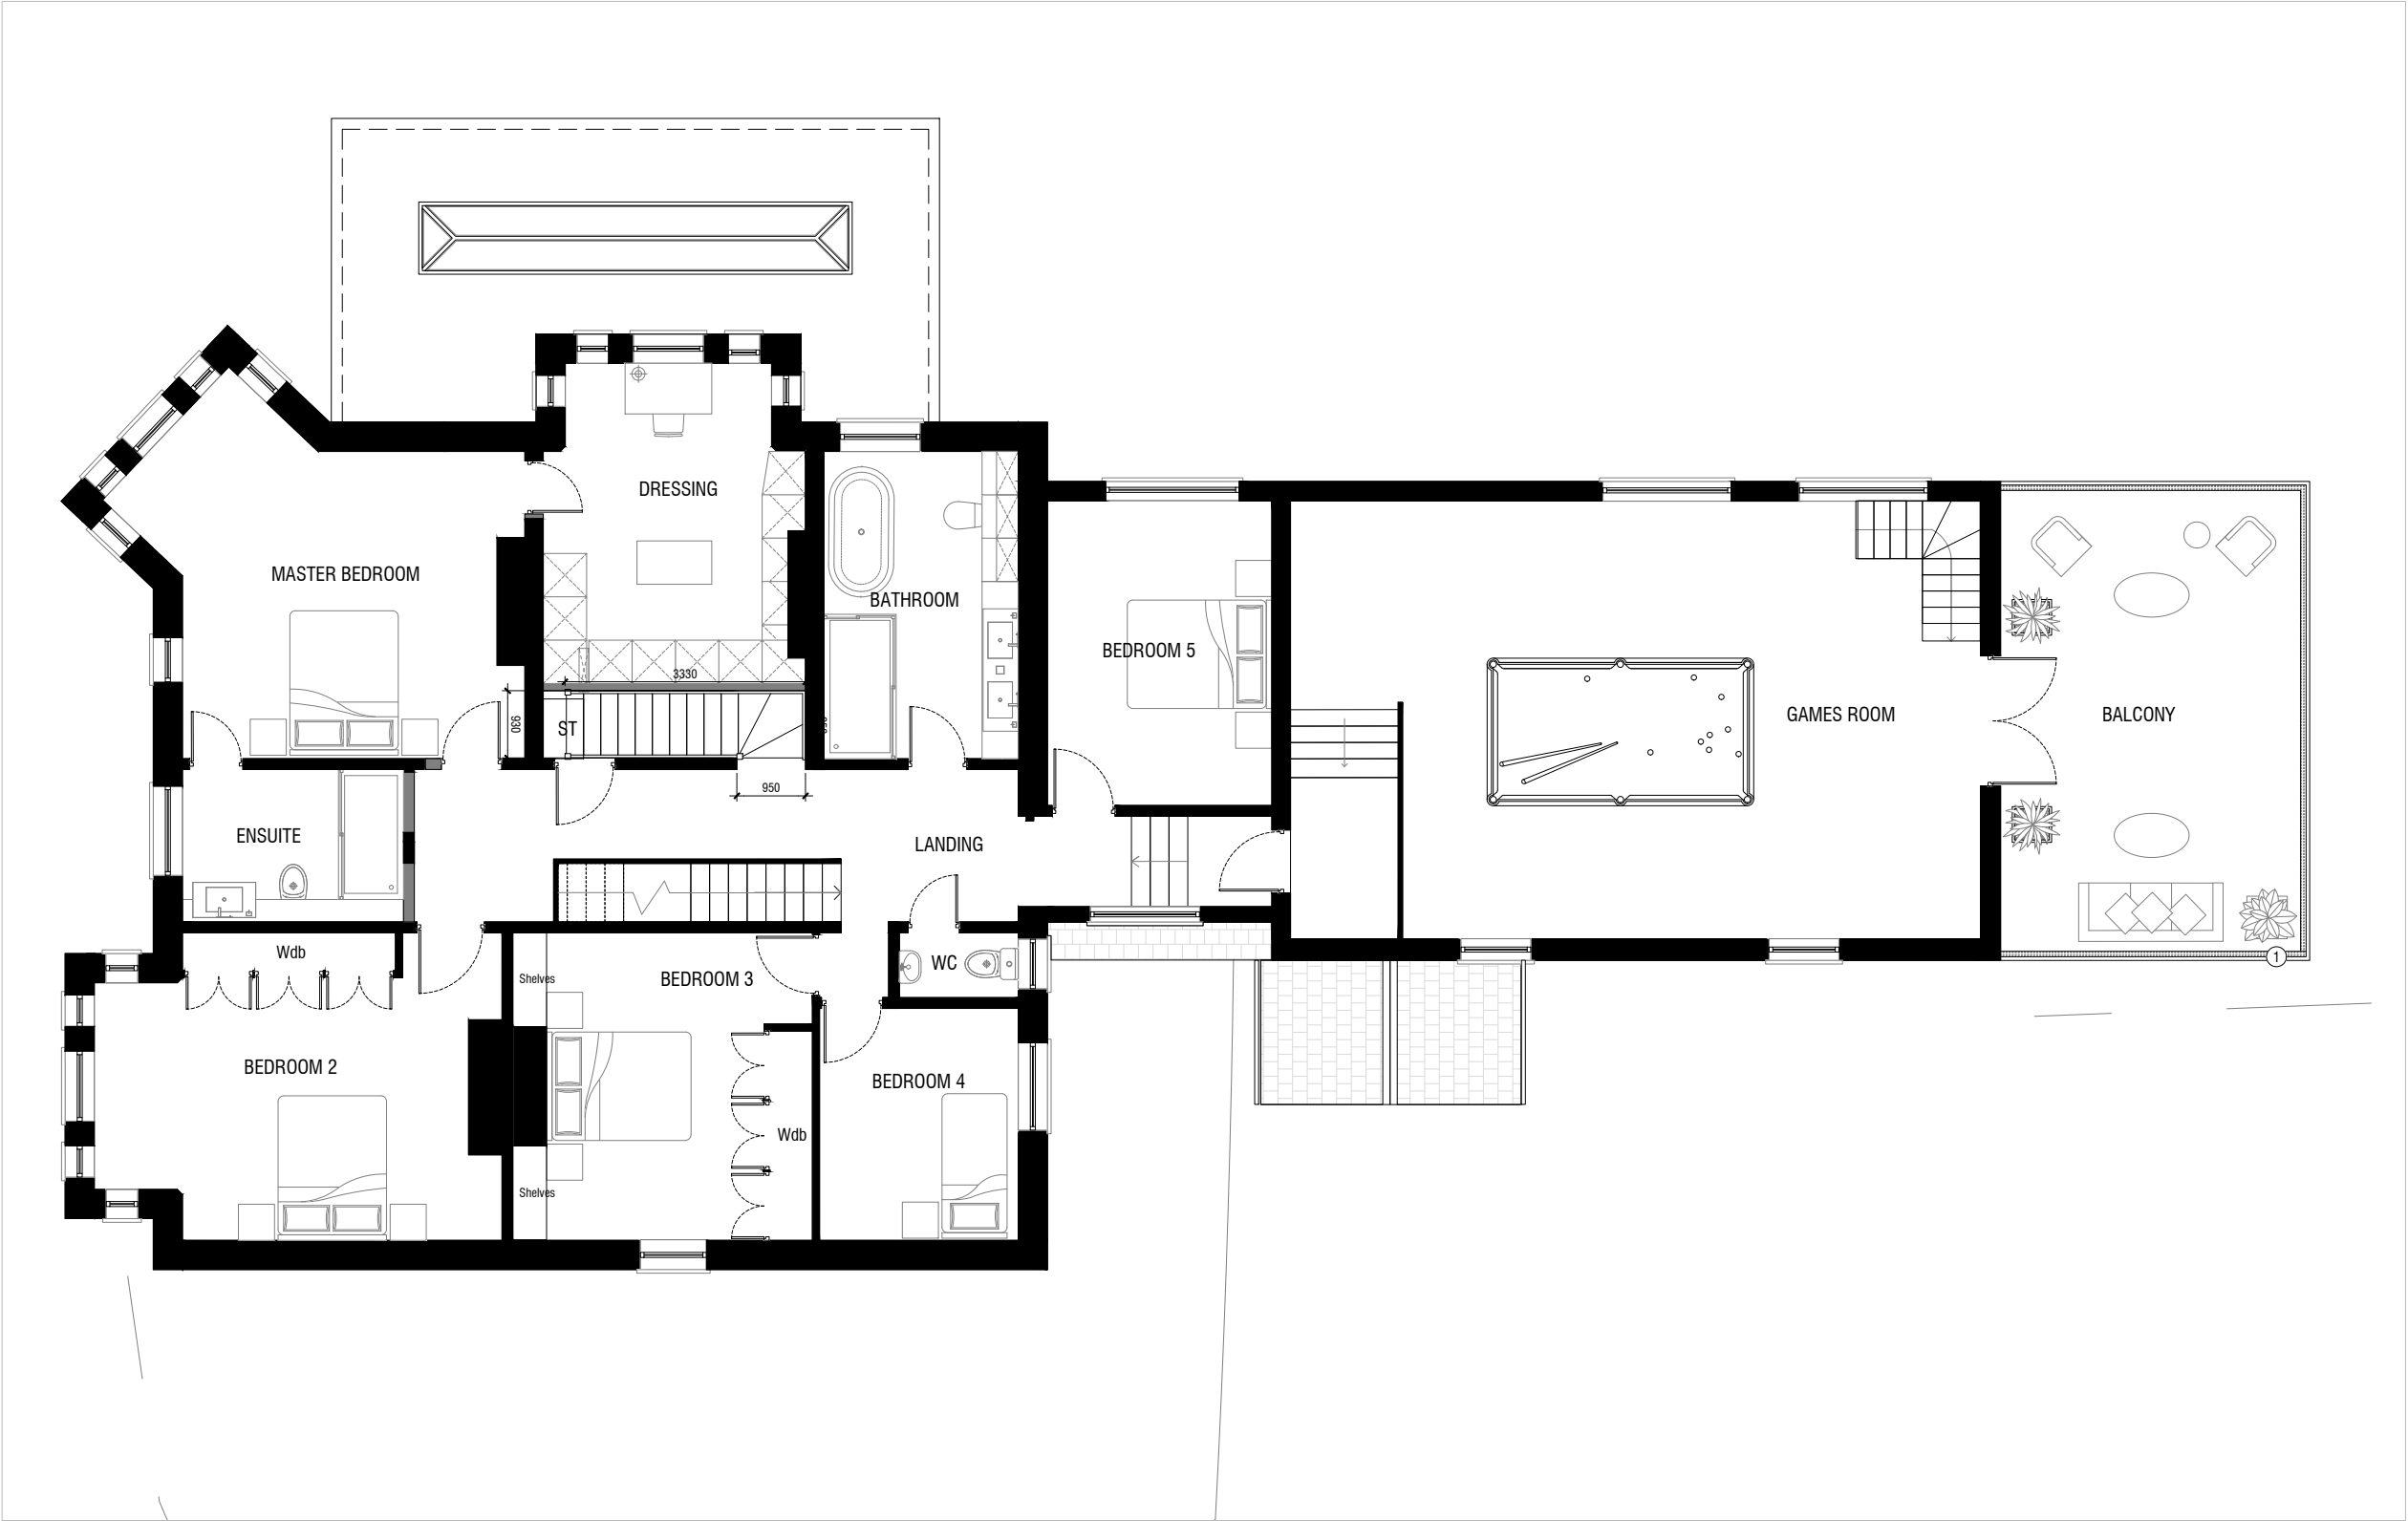

01 -Proposed First Floor Plan

- General Notes:**
- Do not scale drawings other than for planning purposes and refer only to figured dimensions.
 - Contractor is to raise any concerns of discrepancies in this drawing and that of what is noted on site to the architect before building works commence.
 - In the circumstance that the drawing relates to an existing building or setting, the contractor is to confirm there is no conflict between this drawings dimensions and the actual building/settings dimensions.
 - Refer to all other project consultants and specialists relevant drawings and specifications.
 - It is the contractor responsibility to ensure all site dimensions, levels and setting out is in line with the architects drawings.
 - Refer to the Structural Engineers drawings for full details on structure where necessary

Key

- ① 1800mm Pilkington level 3 obscured glazing (refer to drawings 10-200 & 10-201)

Rev:	Date:	Revision History:
F	16.06.26	Planner Amendments
E	09.06.26	Stairs amended
D	10.04.26	Client Amendments
C	09.04.26	Amendments
B	07.04.26	Amendments
A	16.03.26	First Issue

T: 01722 680 419
M: 07810 647 790
W: info@esdon-architecture.com

Project:
26-011
Fairfield, Winterbourne

Designed by:	EE	Checked:	EE
Drawn By:	EE	Approved:	EE

Scale: @A3
1:100

Status:
DRAFT

Drawing Title:
Proposed First Floor Plan

Drawing No:	10-101	Rev:	F
-------------	--------	------	---