
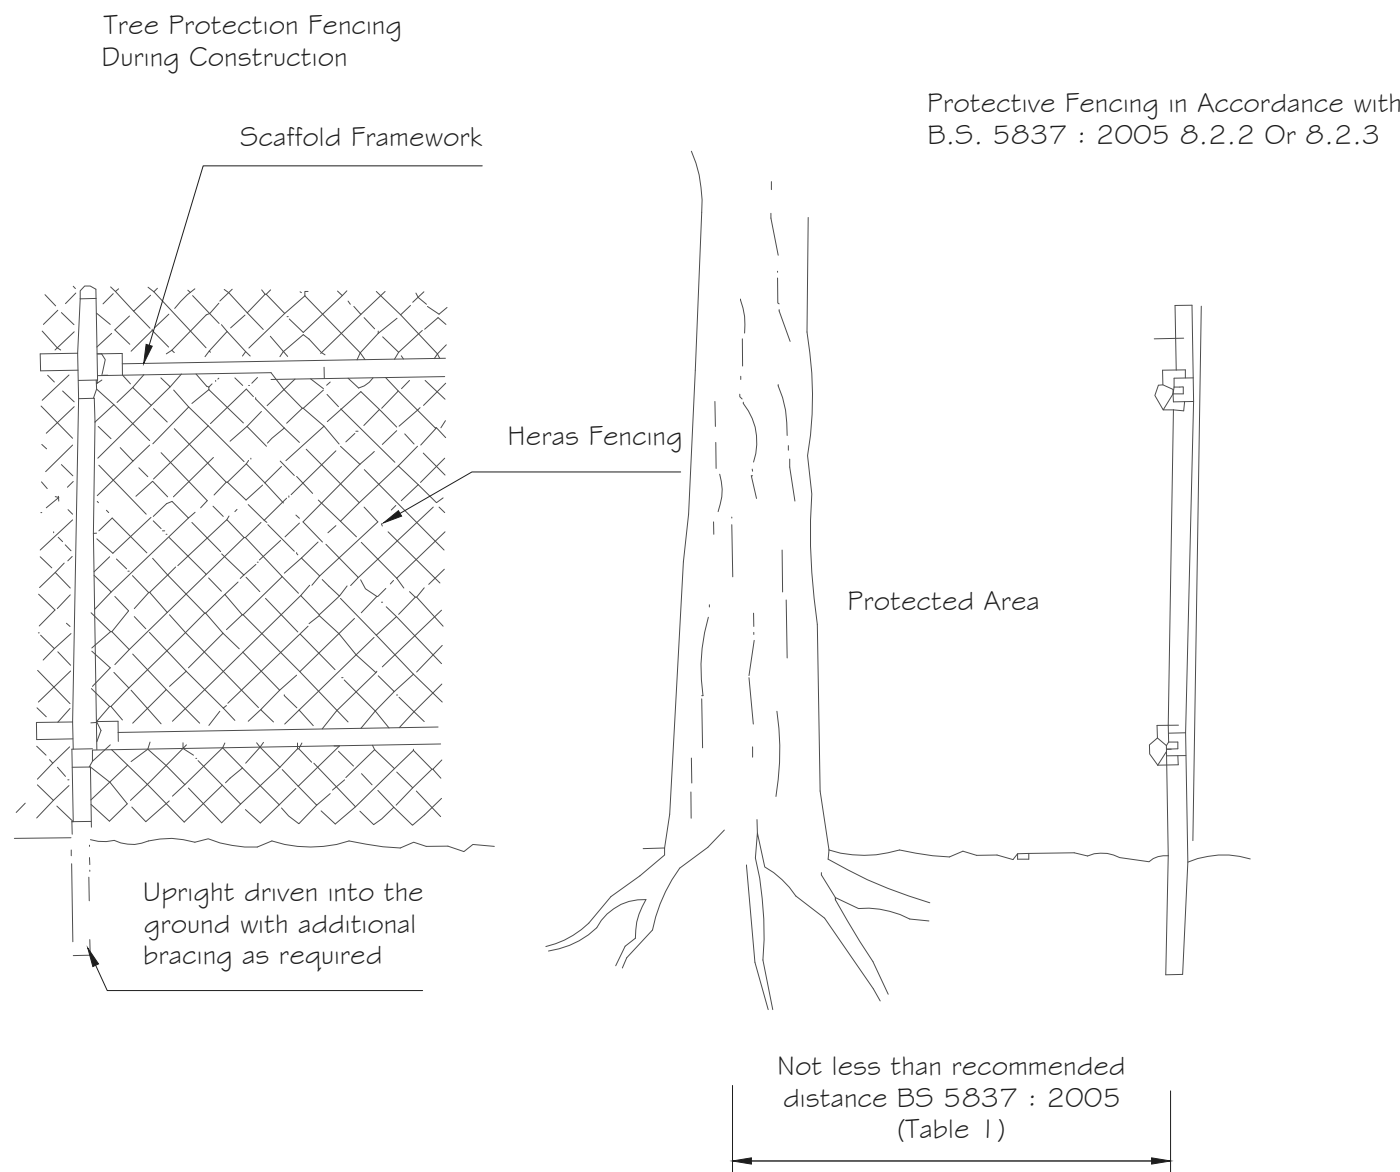
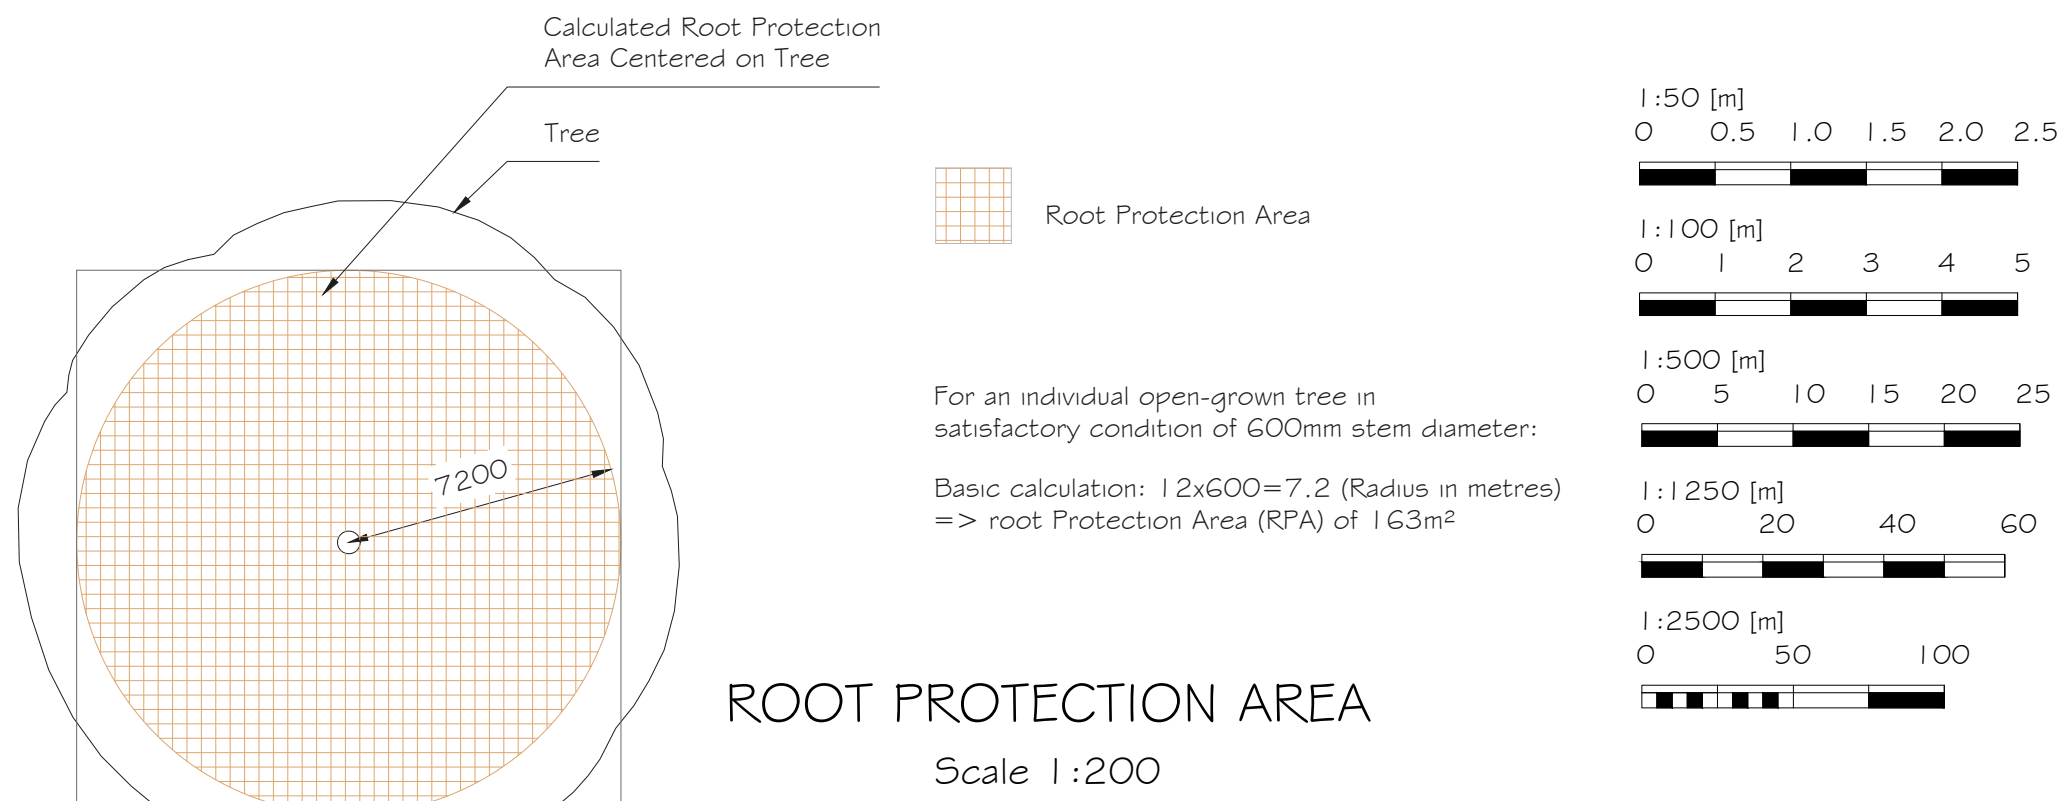
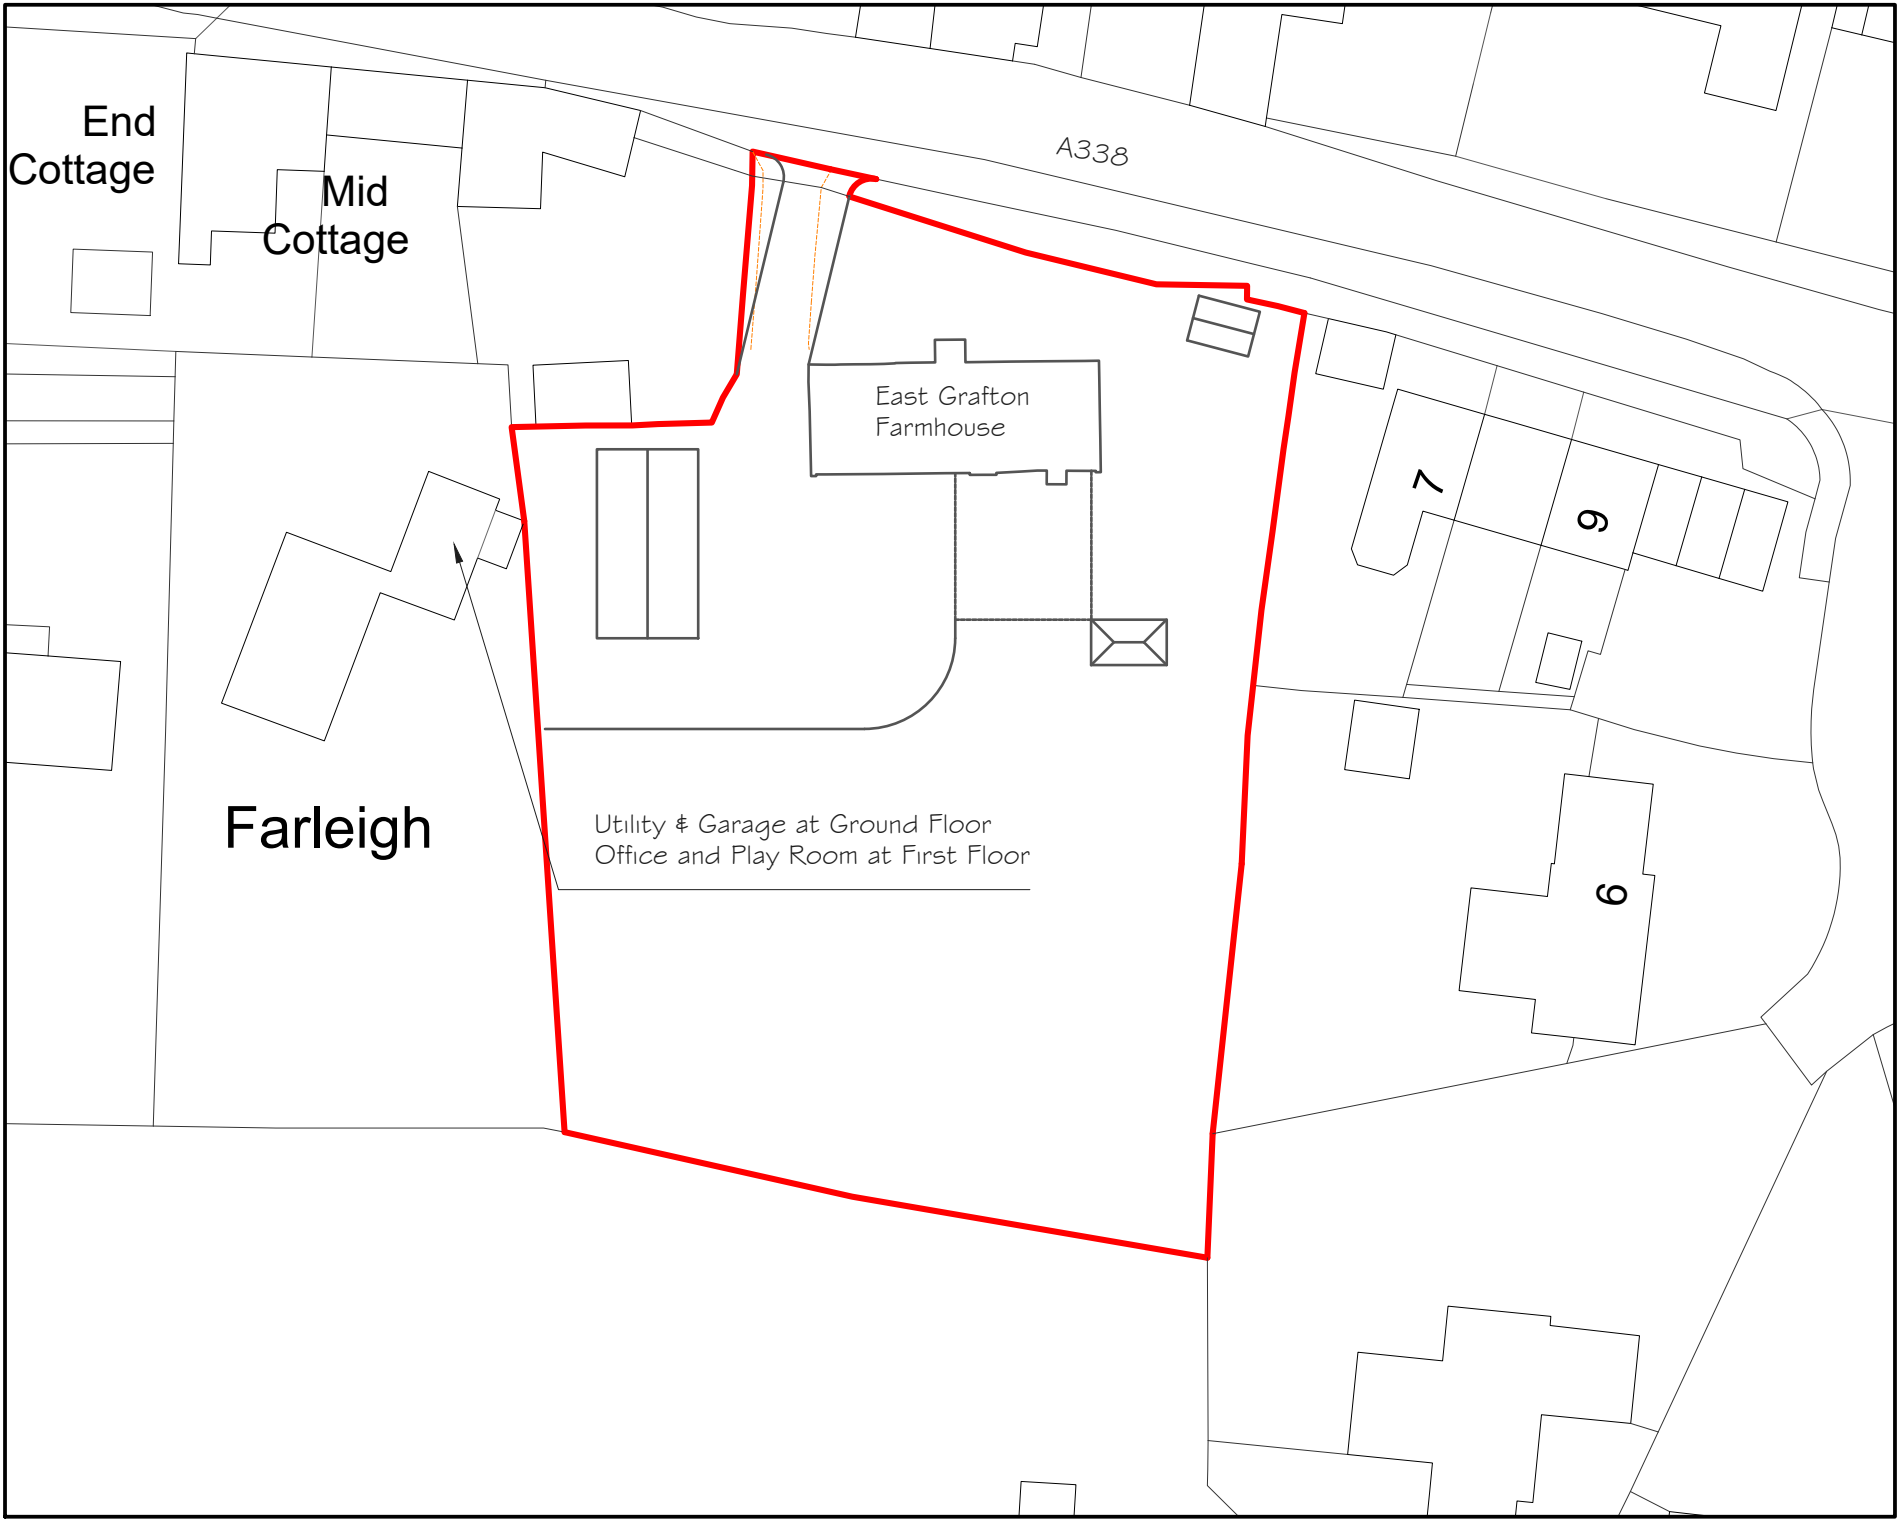


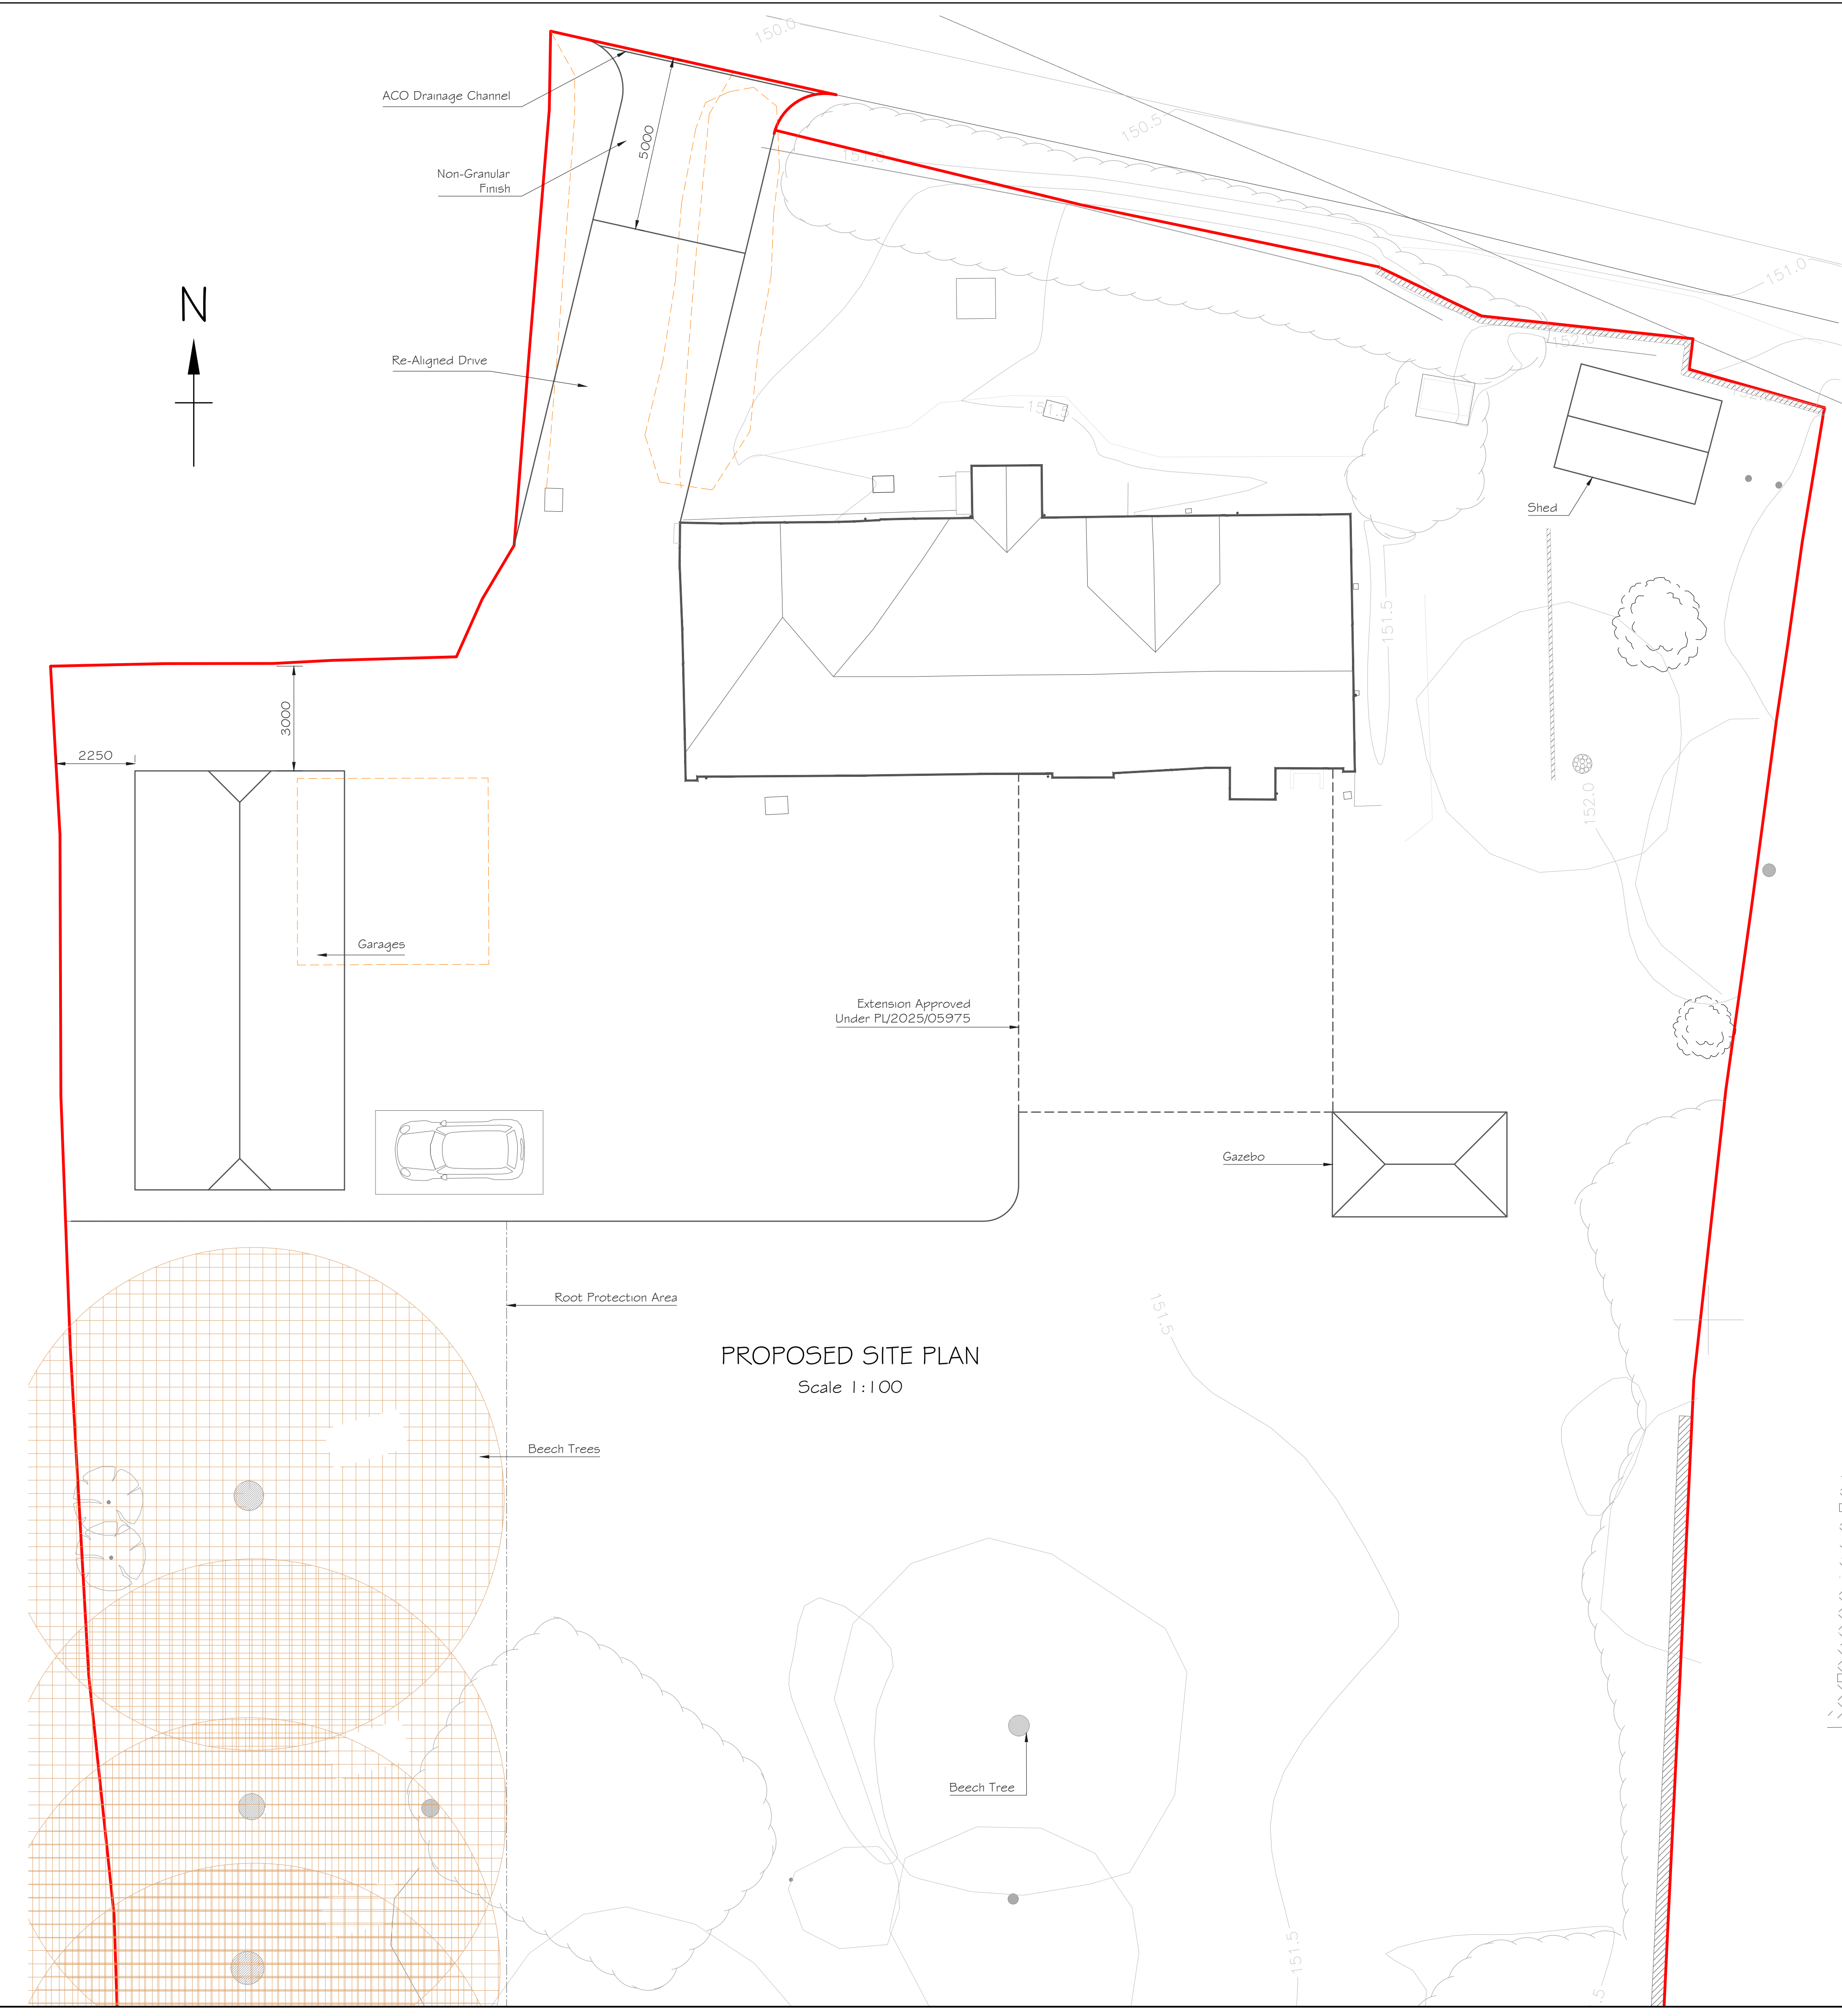

Alex Dawson www.addraughting.co.uk alex@addraughting.co.uk 01672 511412 07791 341698 59 Barrow Close Marlborough Wiltshire SN8 2BE AD DRAUGHTING ARCHITECTURAL SERVICES	
Client	
MR & MRS BAILEY	
Job Title	
EXTENSION AT: EAST GRAFTON FARM HOUSE, EAST GRAFTON, MARLBOROUGH, WILTSHIRE, SN8 3DF.	
Drawing Title	
PROPOSED SITE PLAN & BLOCK PLANS	
Scale	
AS SHOWN	
Date	16/06/2026
Drawn	AD
Drawing No.	1601-02
Rev	E