



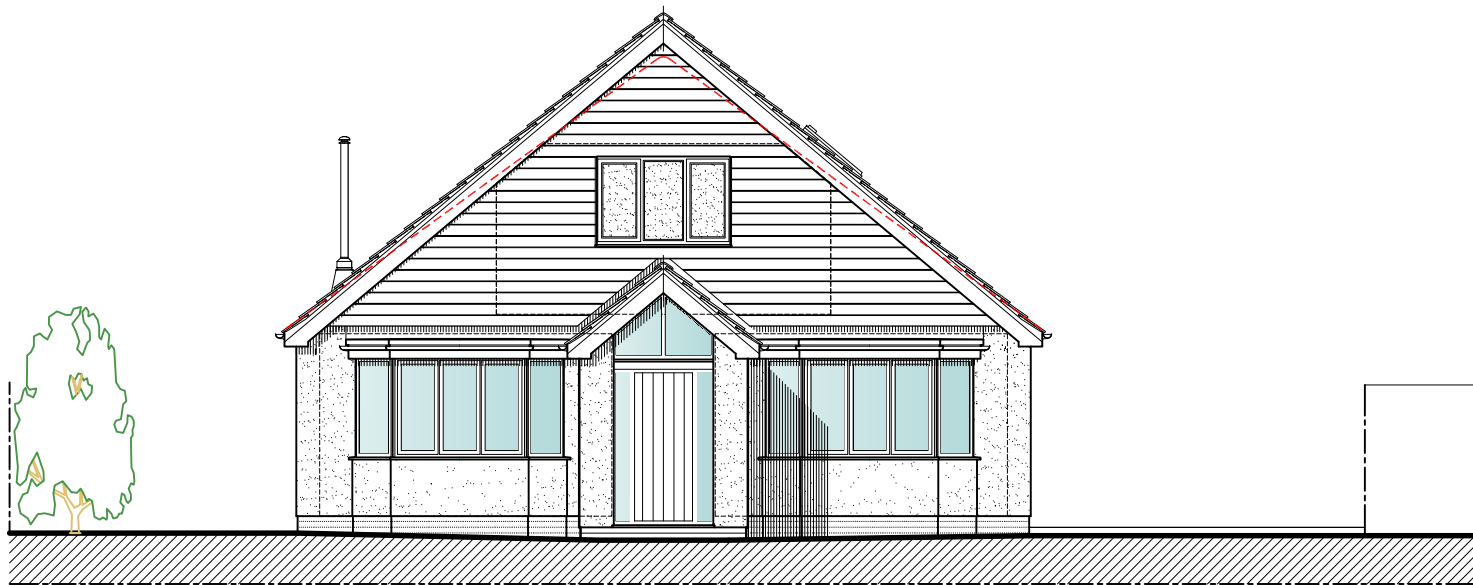


NORTH WEST ELEVATION

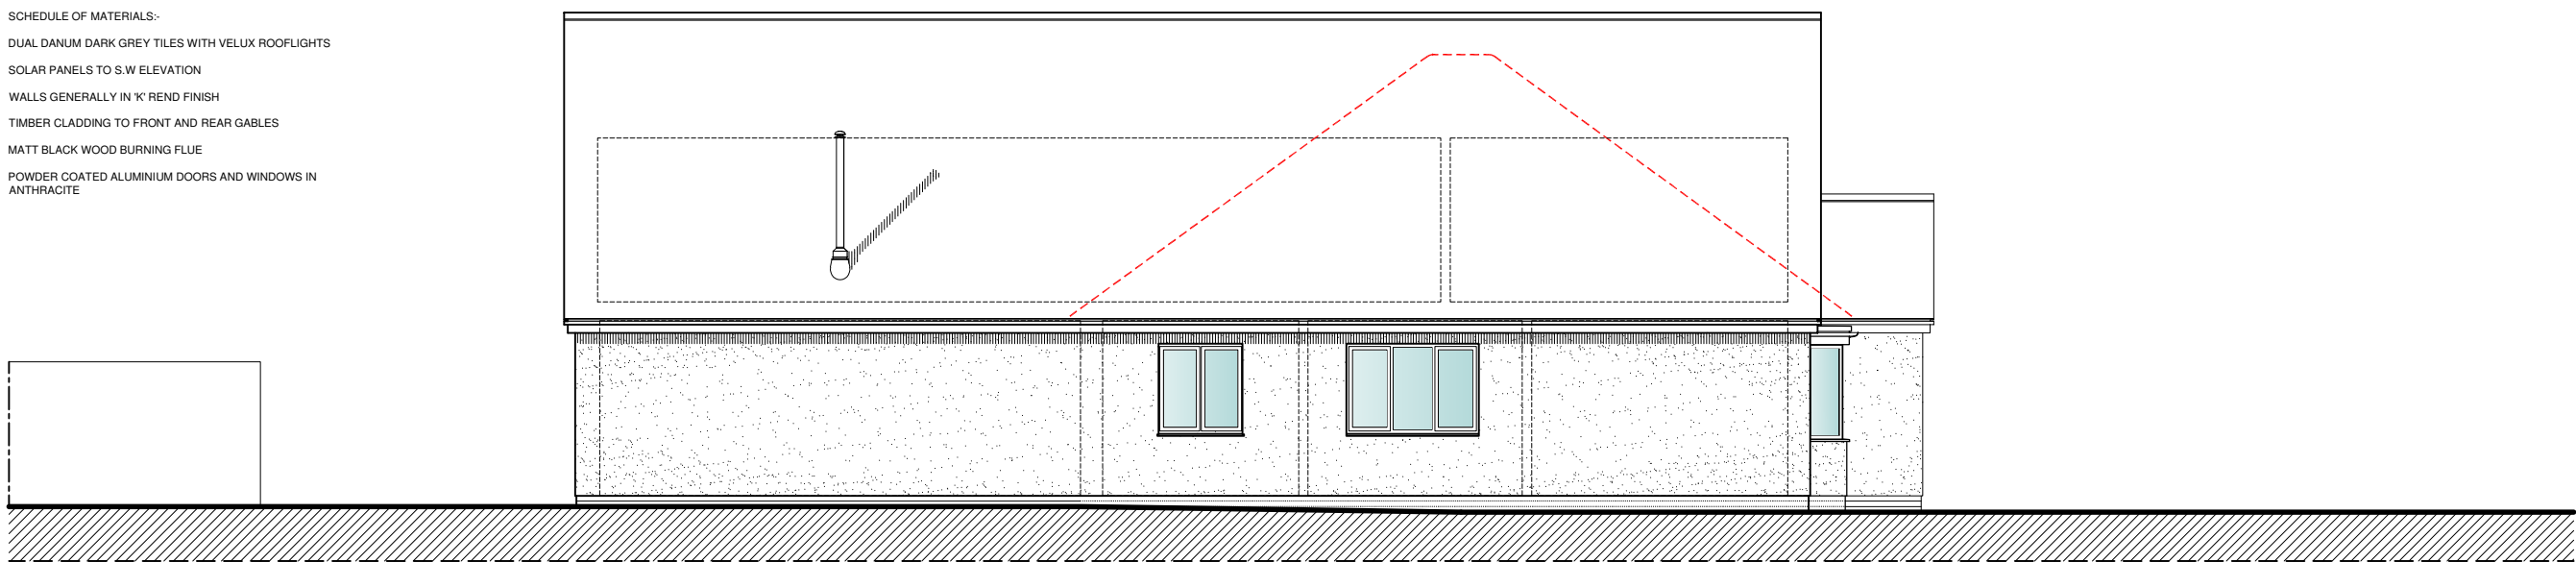


NORTH EAST ELEVATION




SOUTH EAST ELEVATION

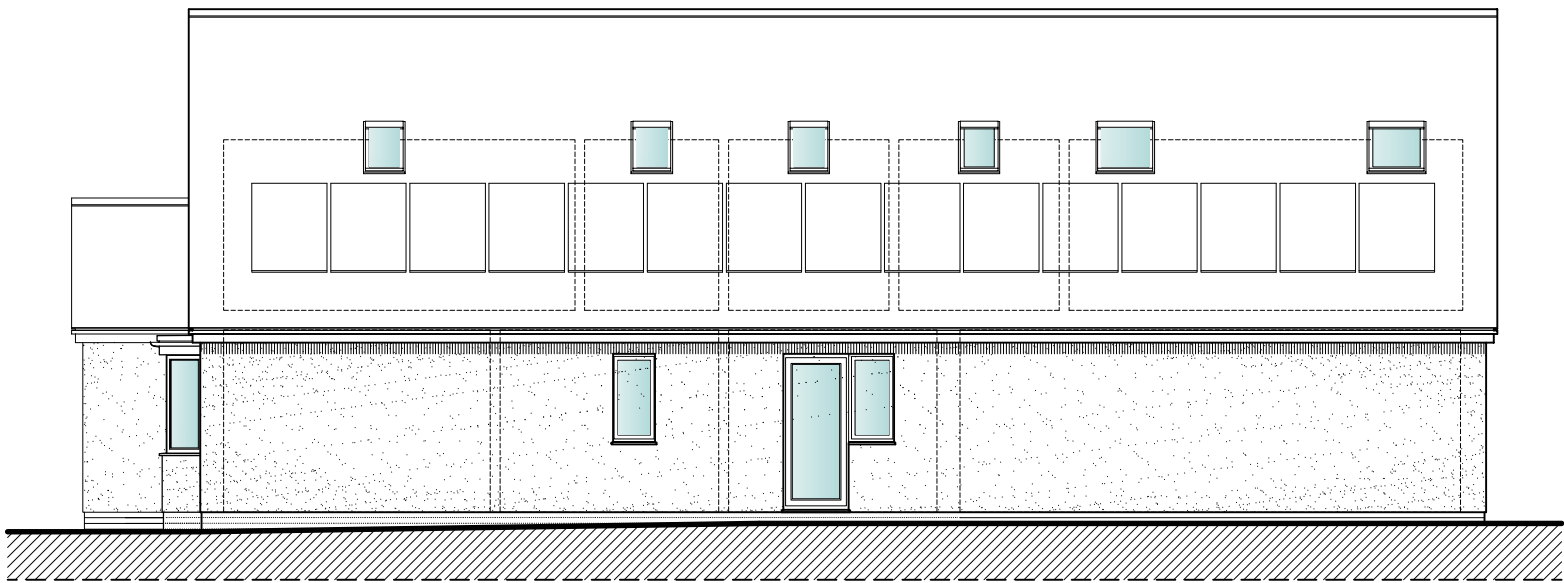


SOUTH WEST ELEVATION

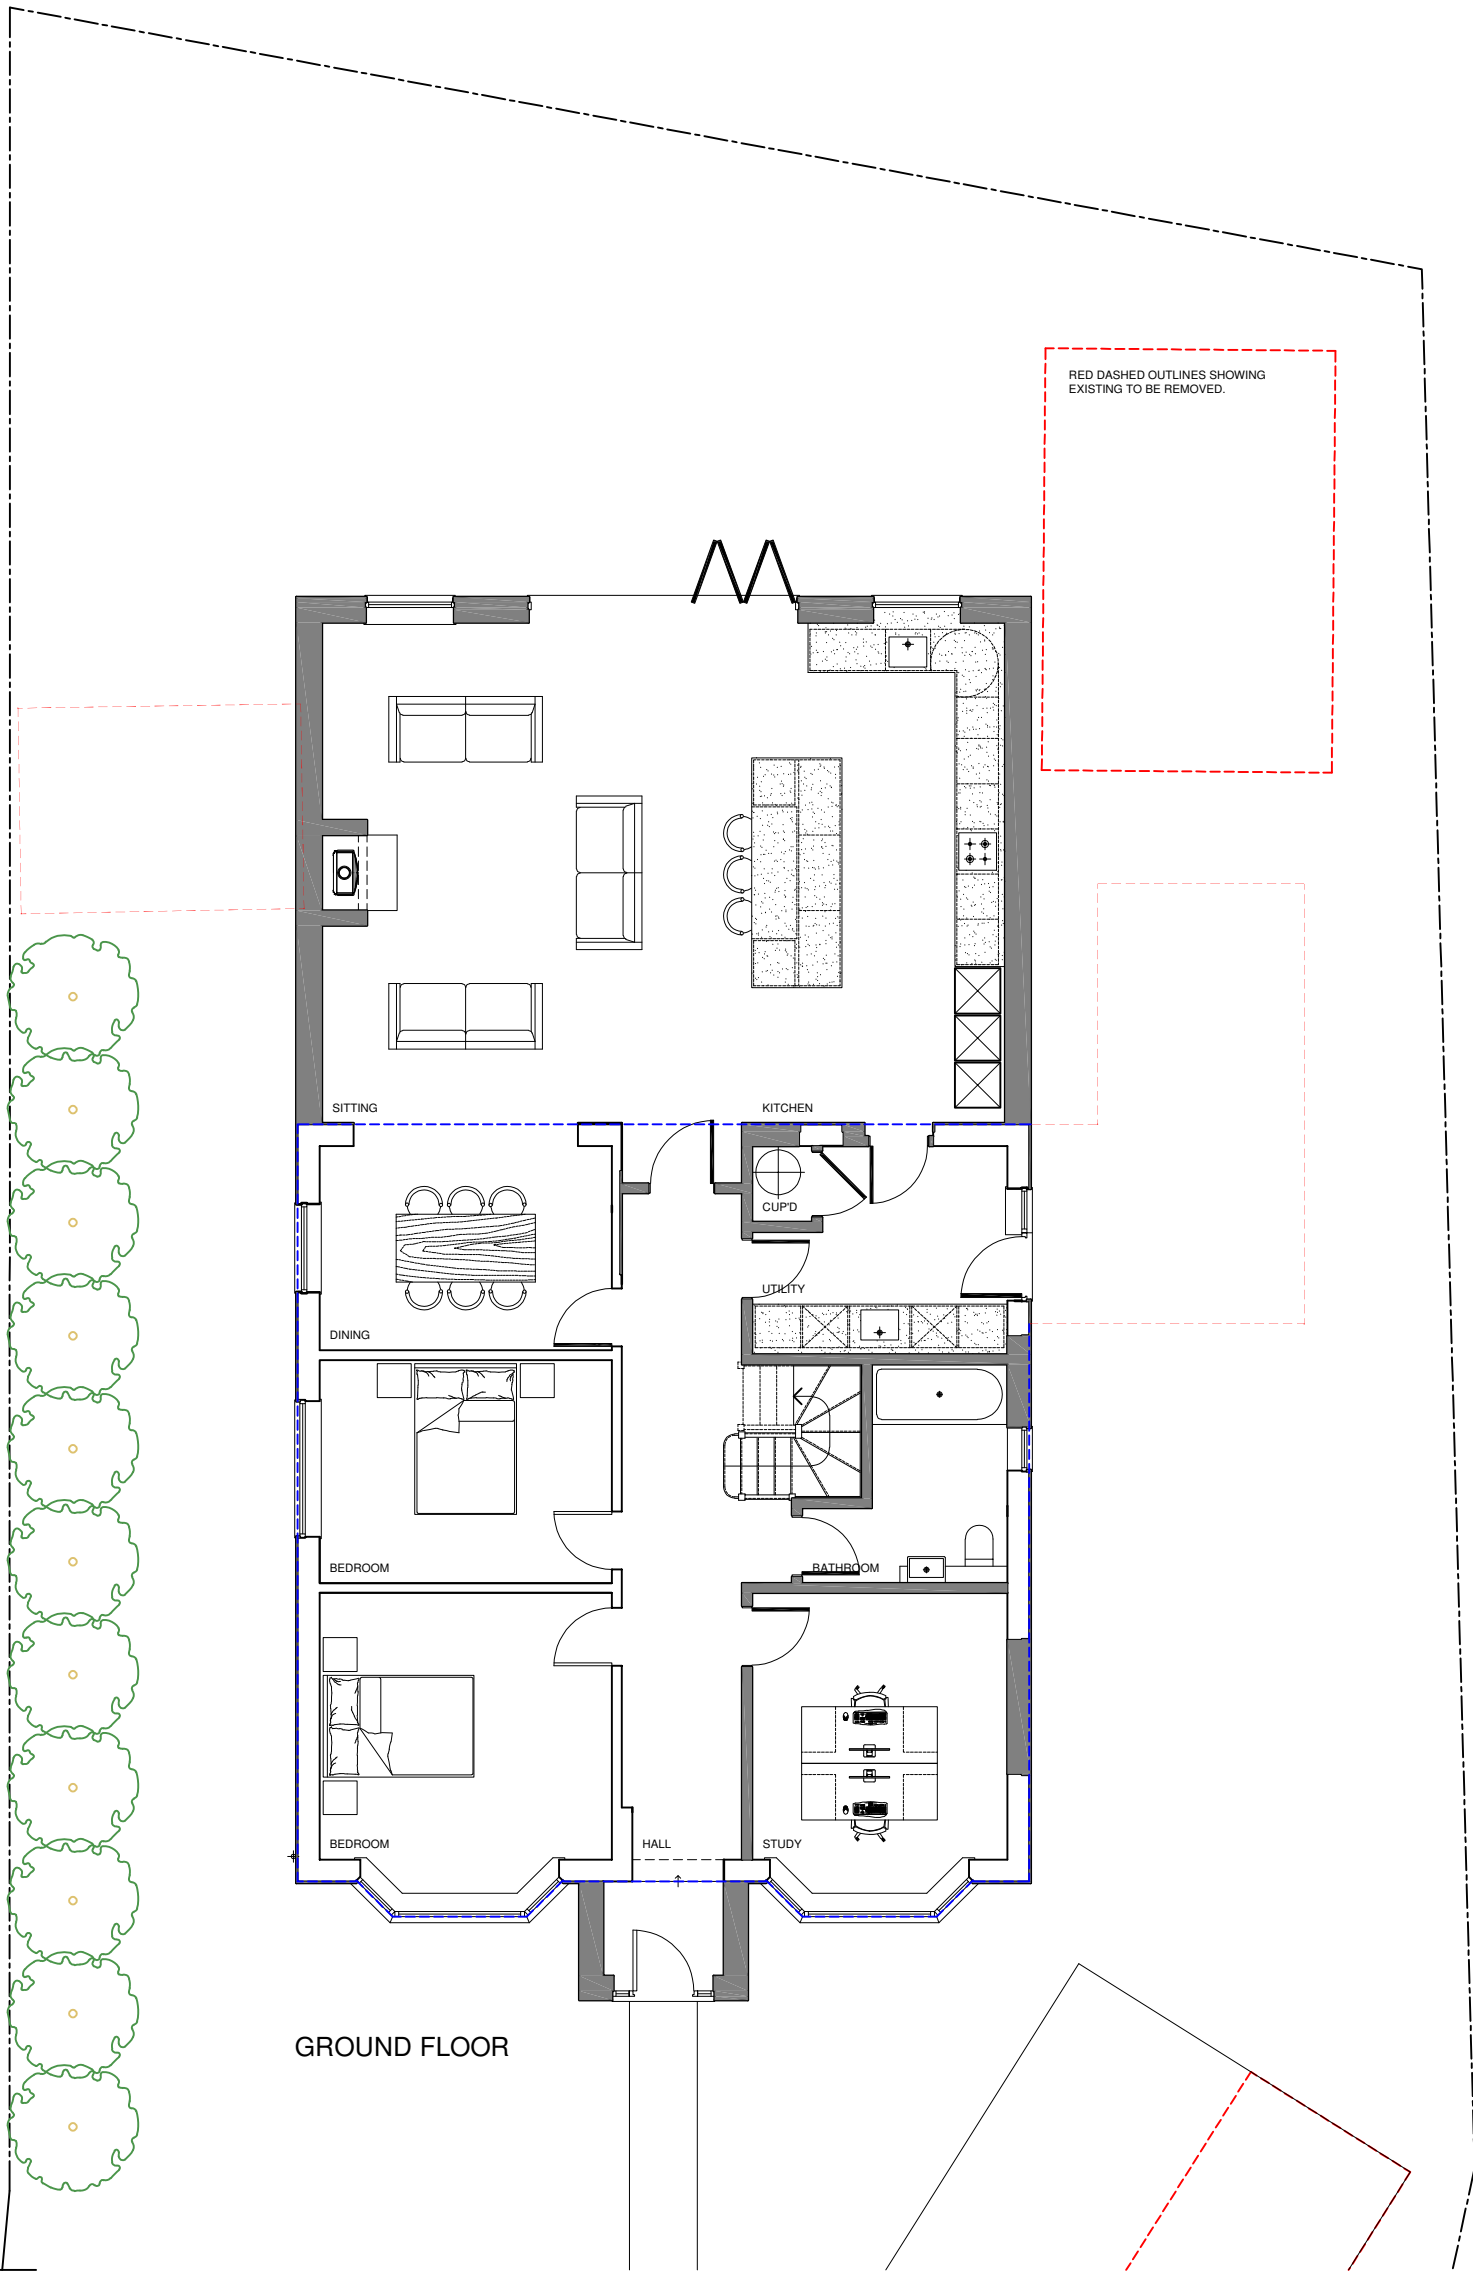

GROUND FLOOR

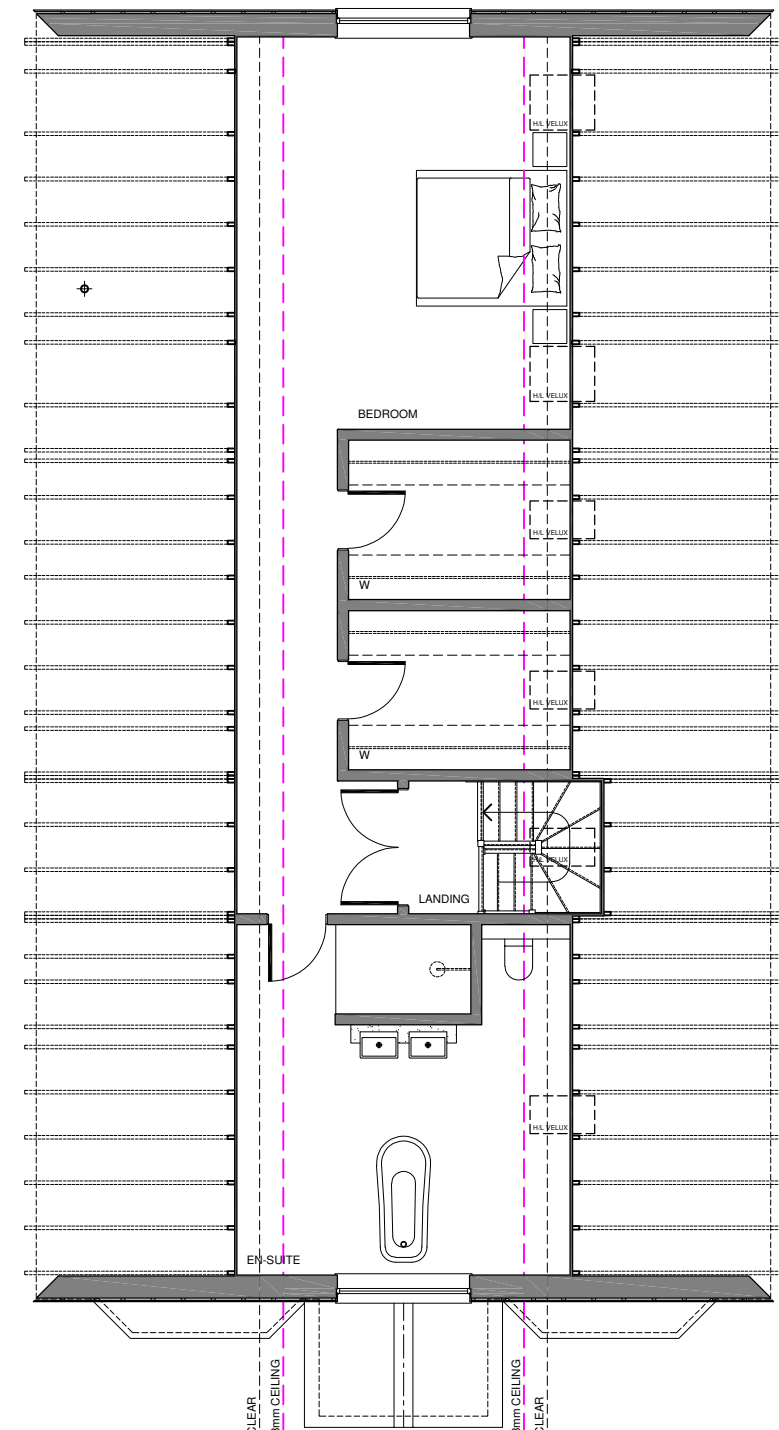

FIRST FLOOR

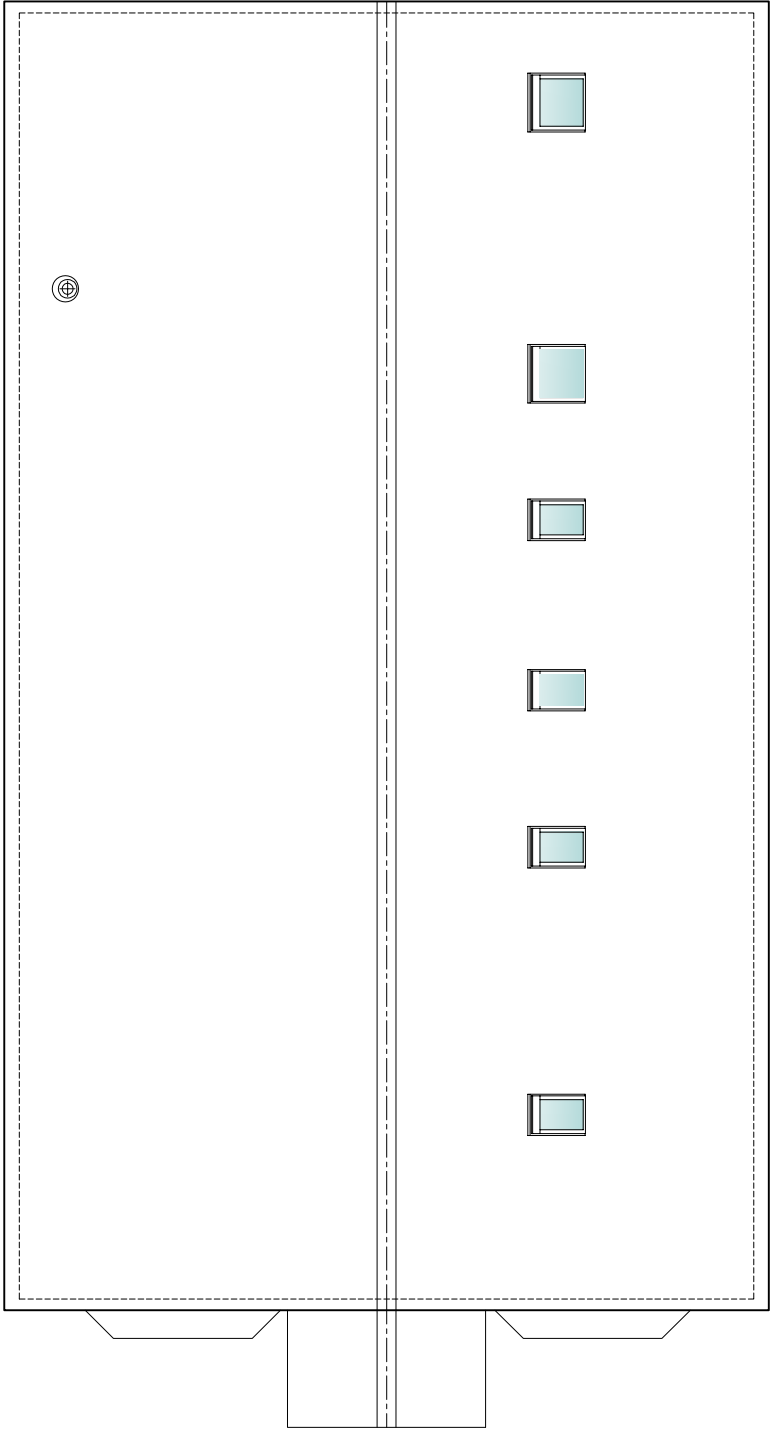

ROOF PLAN

SCHEDULE OF MATERIALS:-
DUAL DANUM DARK GREY TILES WITH VELUX ROOFLIGHTS
SOLAR PANELS TO S.W ELEVATION
WALLS GENERALLY IN 'K' REND FINISH
TIMBER CLADDING TO FRONT AND REAR GABLES
MATT BLACK WOOD BURNING FLUE
POWDER COATED ALUMINIUM DOORS AND WINDOWS IN ANTHRACITE

RED DASHED OUTLINES SHOWING
EXISTING TO BE REMOVED.

0 0.5 1 2 3m

DATE	REVISIONS	DRAWING TITLE
CLIENT		PROPOSED PLANS & ELEVATIONS.
JOB TITLE		PLANNING & DESIGN
PROPOSED IMPROVEMENTS		22 DEVONSHIRE ROAD
11 CANDOWN ROAD		SALISBURY
TILSHED		WILTSHIRE
WILTSHIRE		SP1 3NW
1:100 @ A2		DRAWING No
MAR 2026	RJL	1626/02
		REV H