


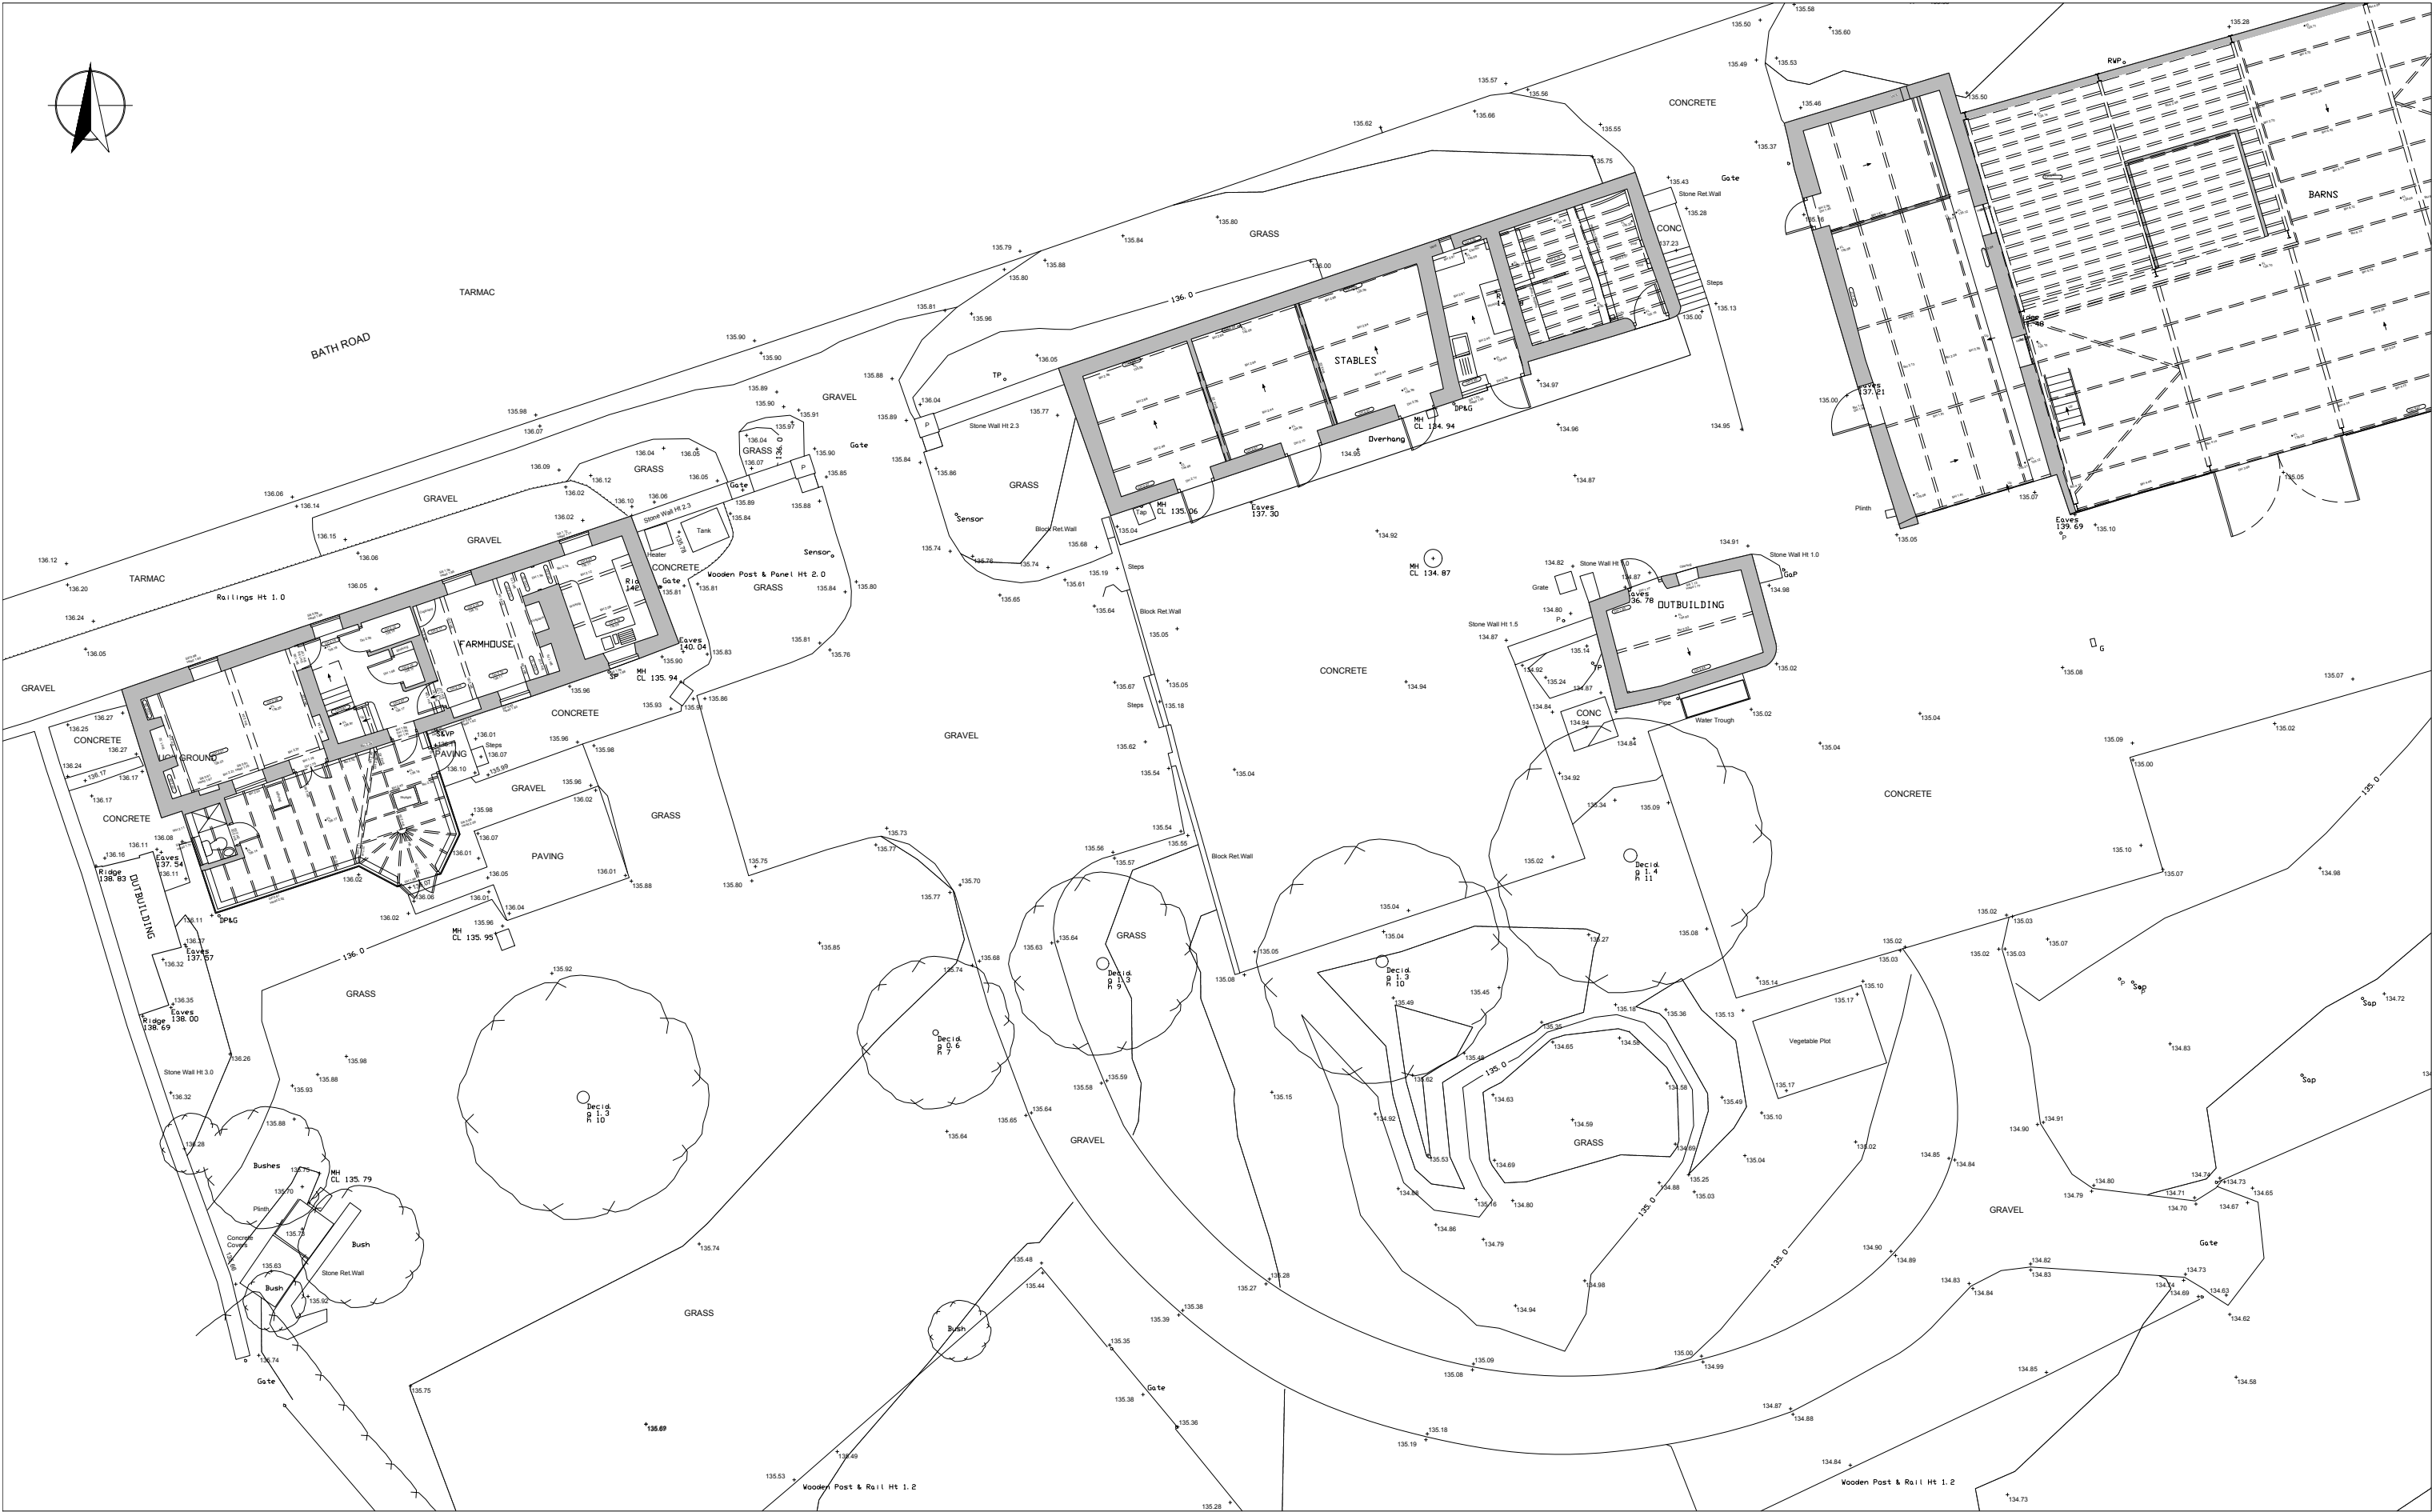

notes

Key

| rev | description            | date       |
|-----|------------------------|------------|
| A   | Issued for information | 10.11.2022 |
|     |                        |            |
|     |                        |            |
|     |                        |            |

9 The Common, Siddington  
Cirencester, GL7 6EY  
t: 01285 323454  
e: info@rixonarchitects.com  
job title  
Knockdown Farm, Tetbury

RIXON  
ARCHITECTS

|                                                |                      |                  |
|------------------------------------------------|----------------------|------------------|
| drawing title / location<br>Existing Site Plan |                      | drawn by<br>JMA  |
| status<br>INFORMATION                          | scale<br>1:200 @ A3  | checked by<br>JR |
| project number<br>2218                         | drawing number<br>10 | revision<br>A    |