



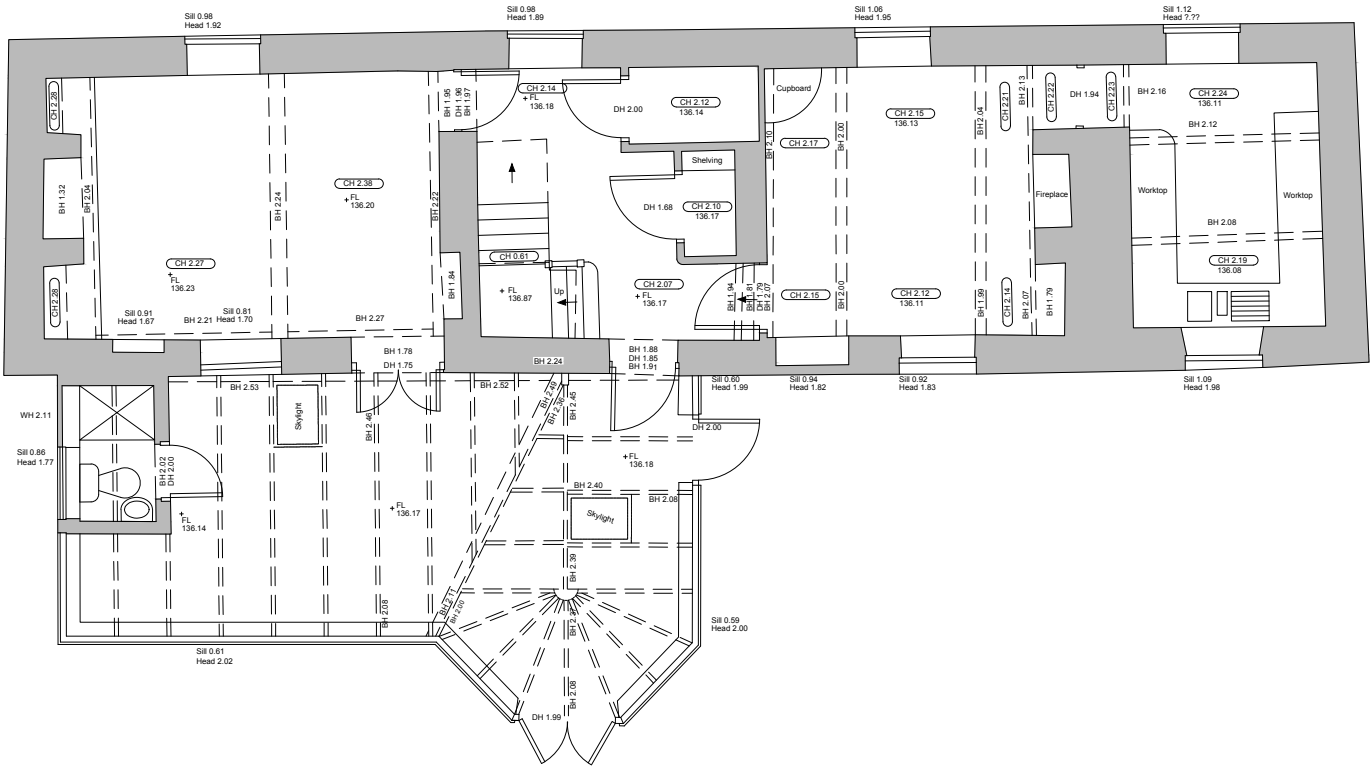

01 Ground Floor Plan

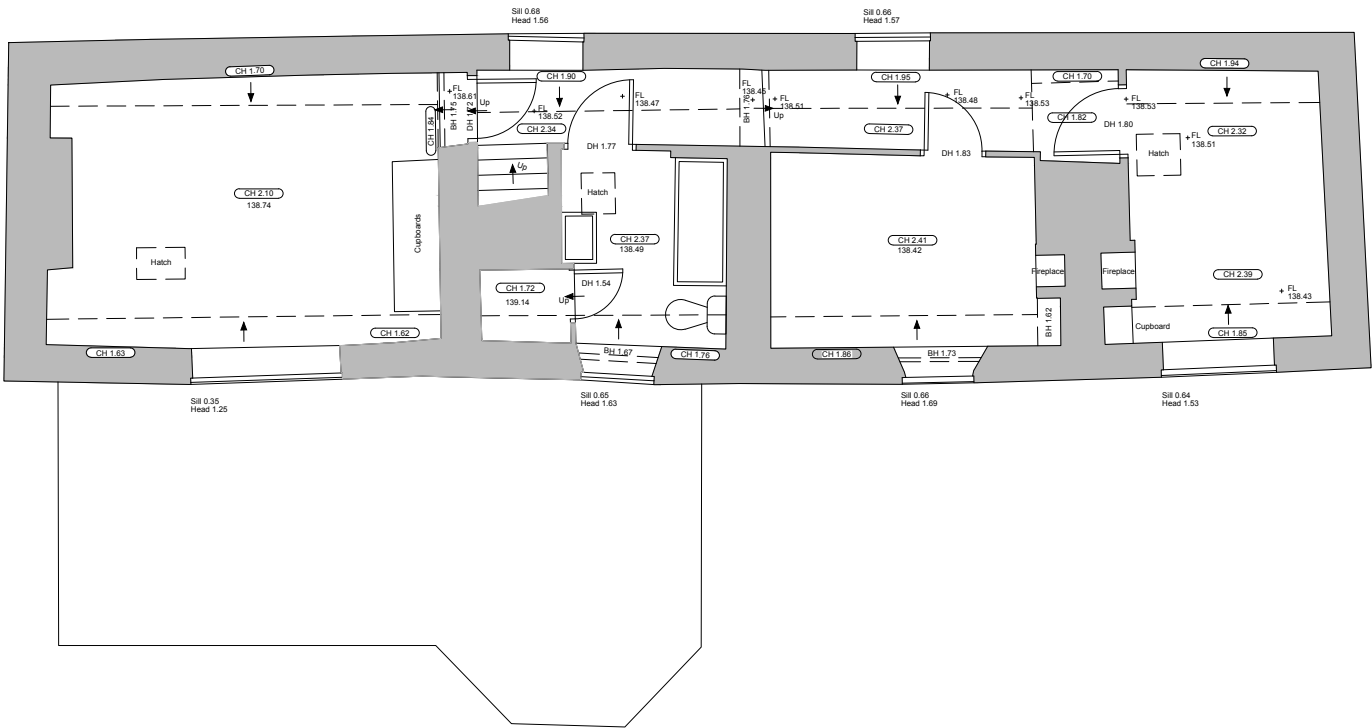

02 First Floor Plan



notes	Key	rev	description	date	9 The Common, Siddington Cirencester, GL7 6EY t: 01285 323454 e: info@rixonarchitects.com job title Knockdown Farm, Tetbury	RIXON ARCHITECTS	drawing title / location Existing Plan- Farm House		drawn by JMA
		A	Issued for information	10.11.2022			status INFORMATION	scale 1:100 @ A3	checked by JR
							project number 2218	drawing number 11	revision A