


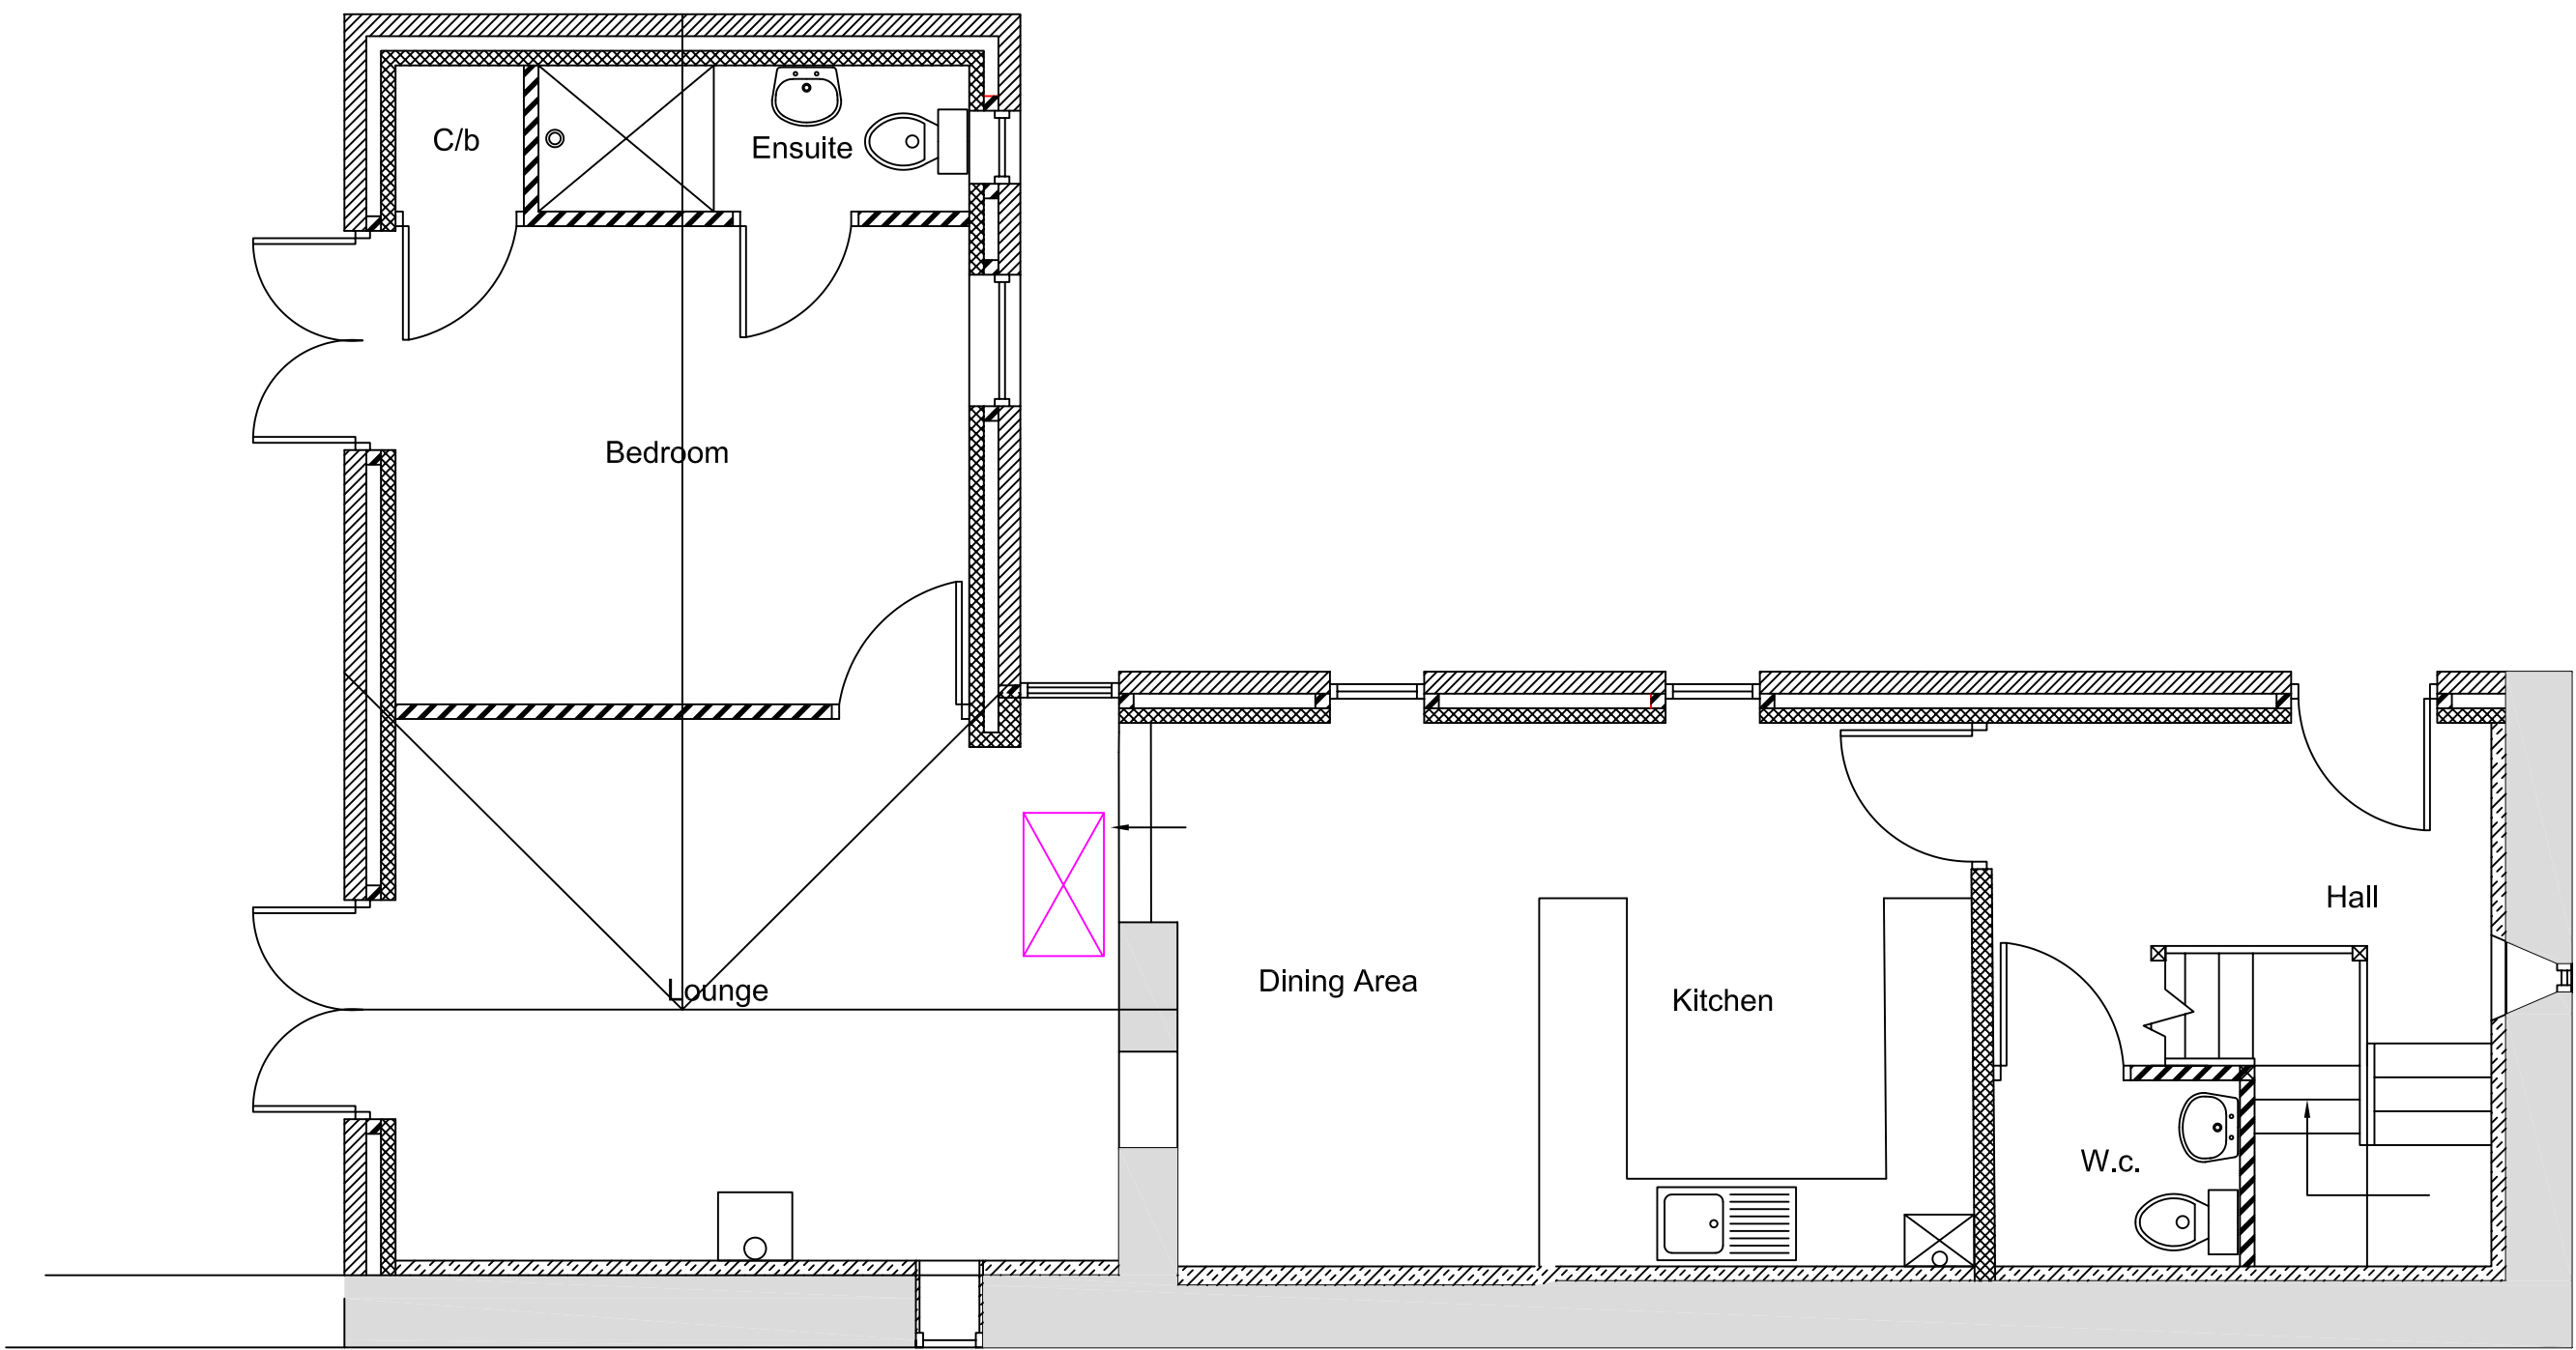


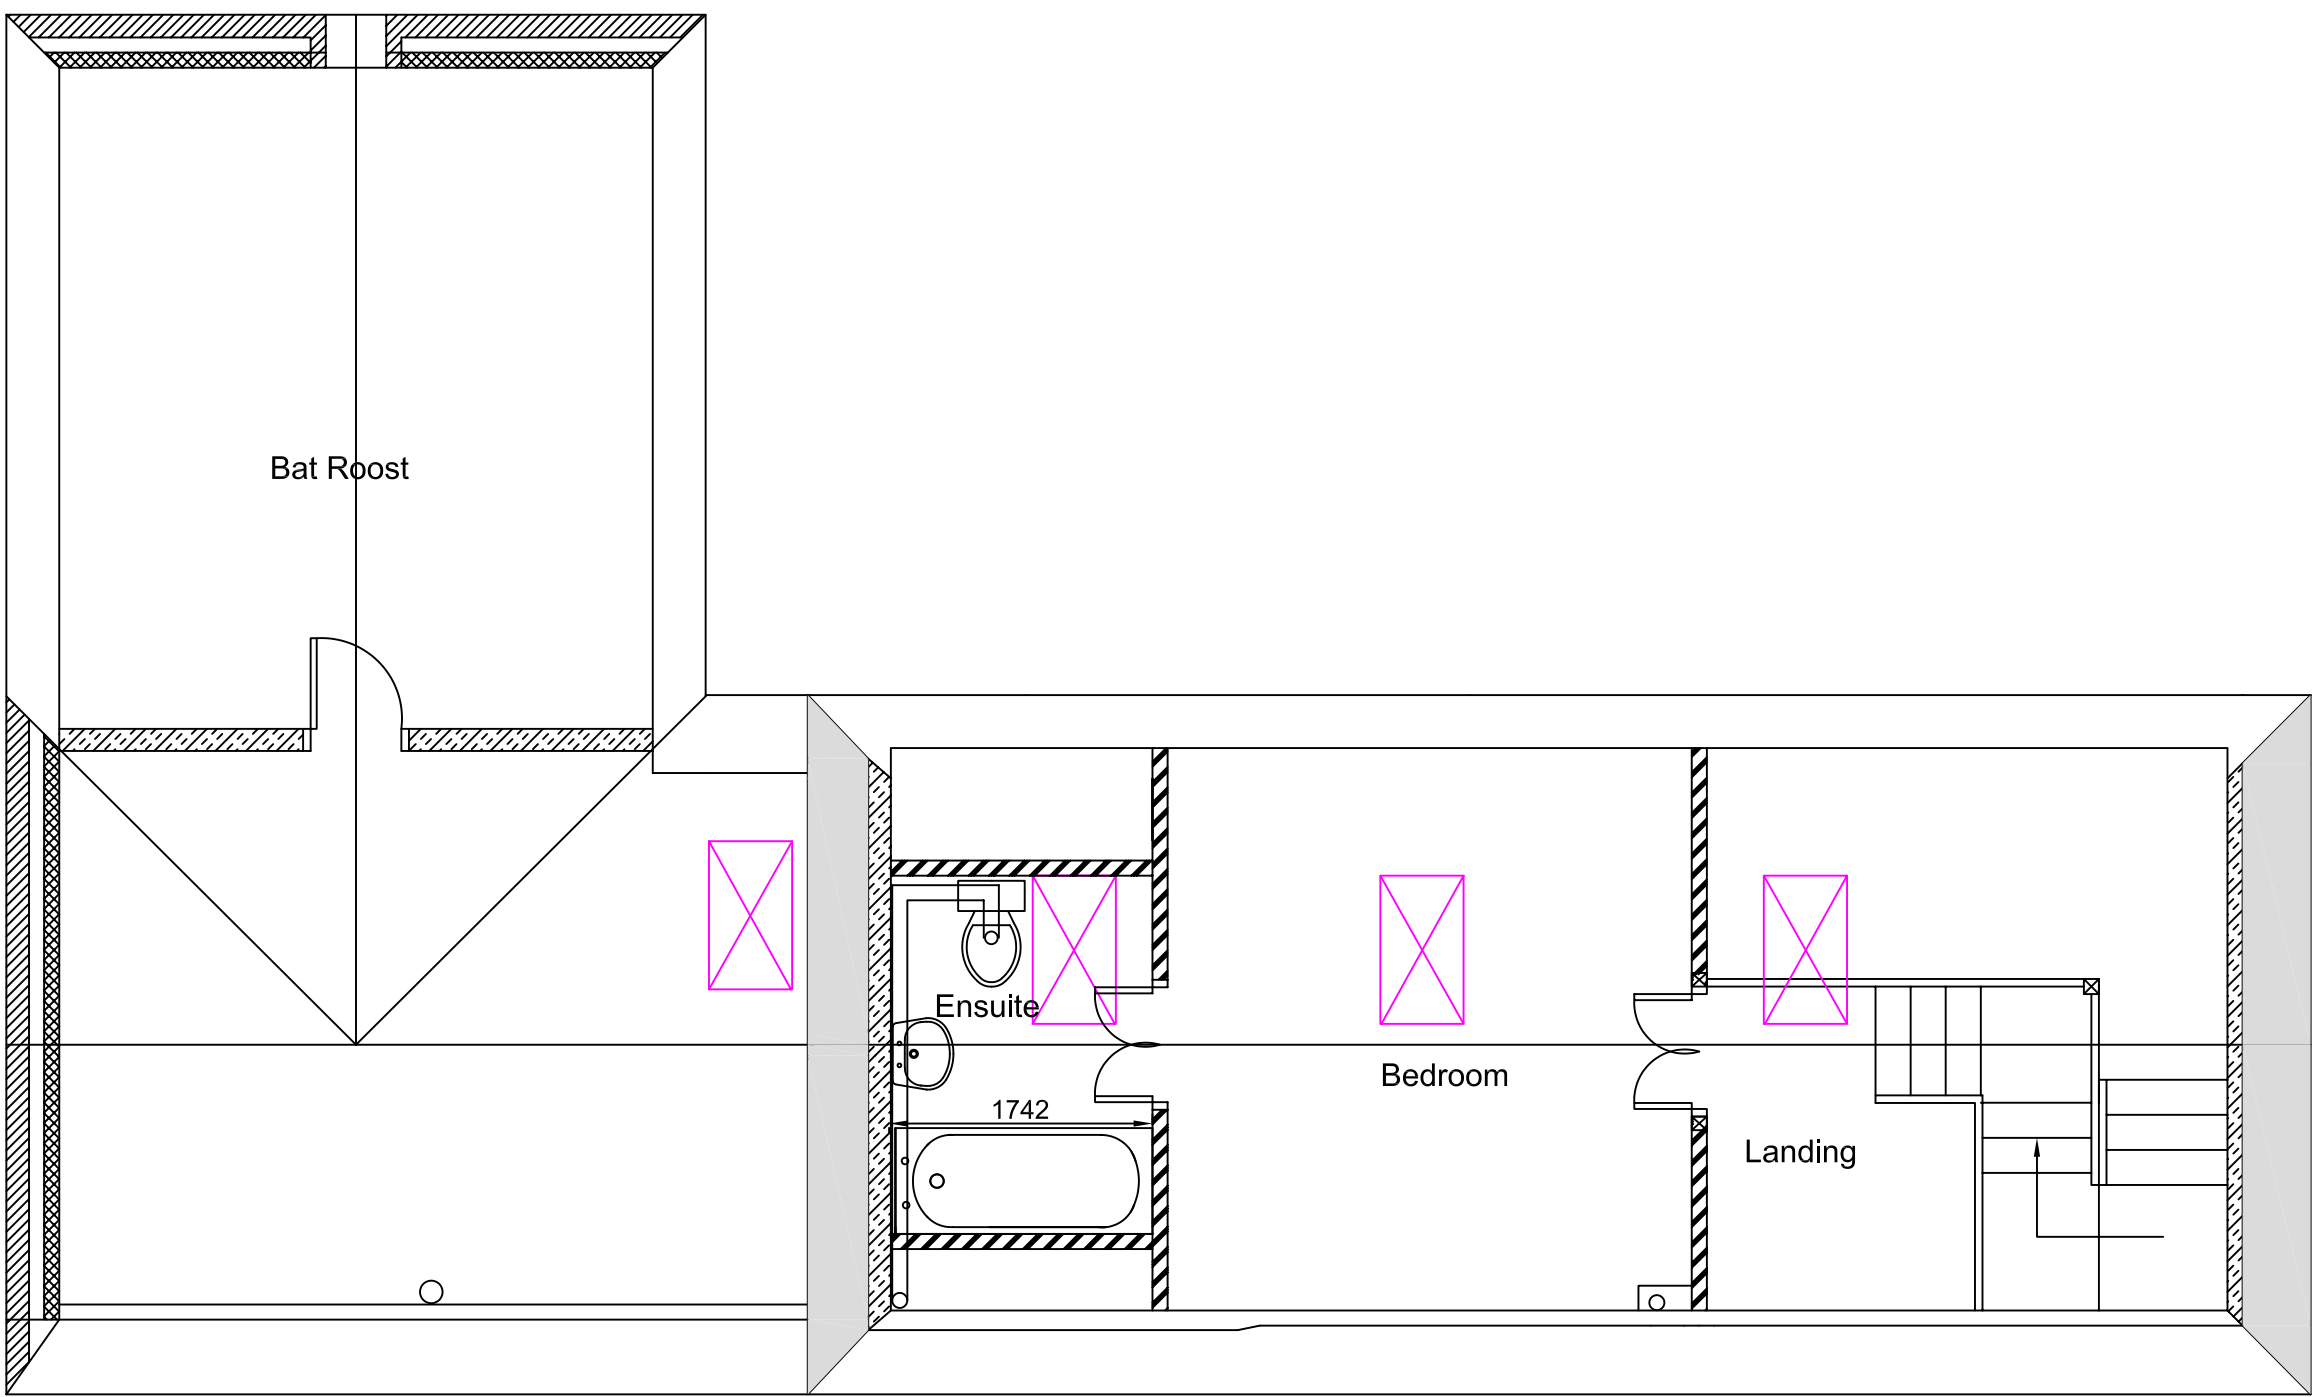


Existing Ground Floor Plan 1:50
Rooster Barn

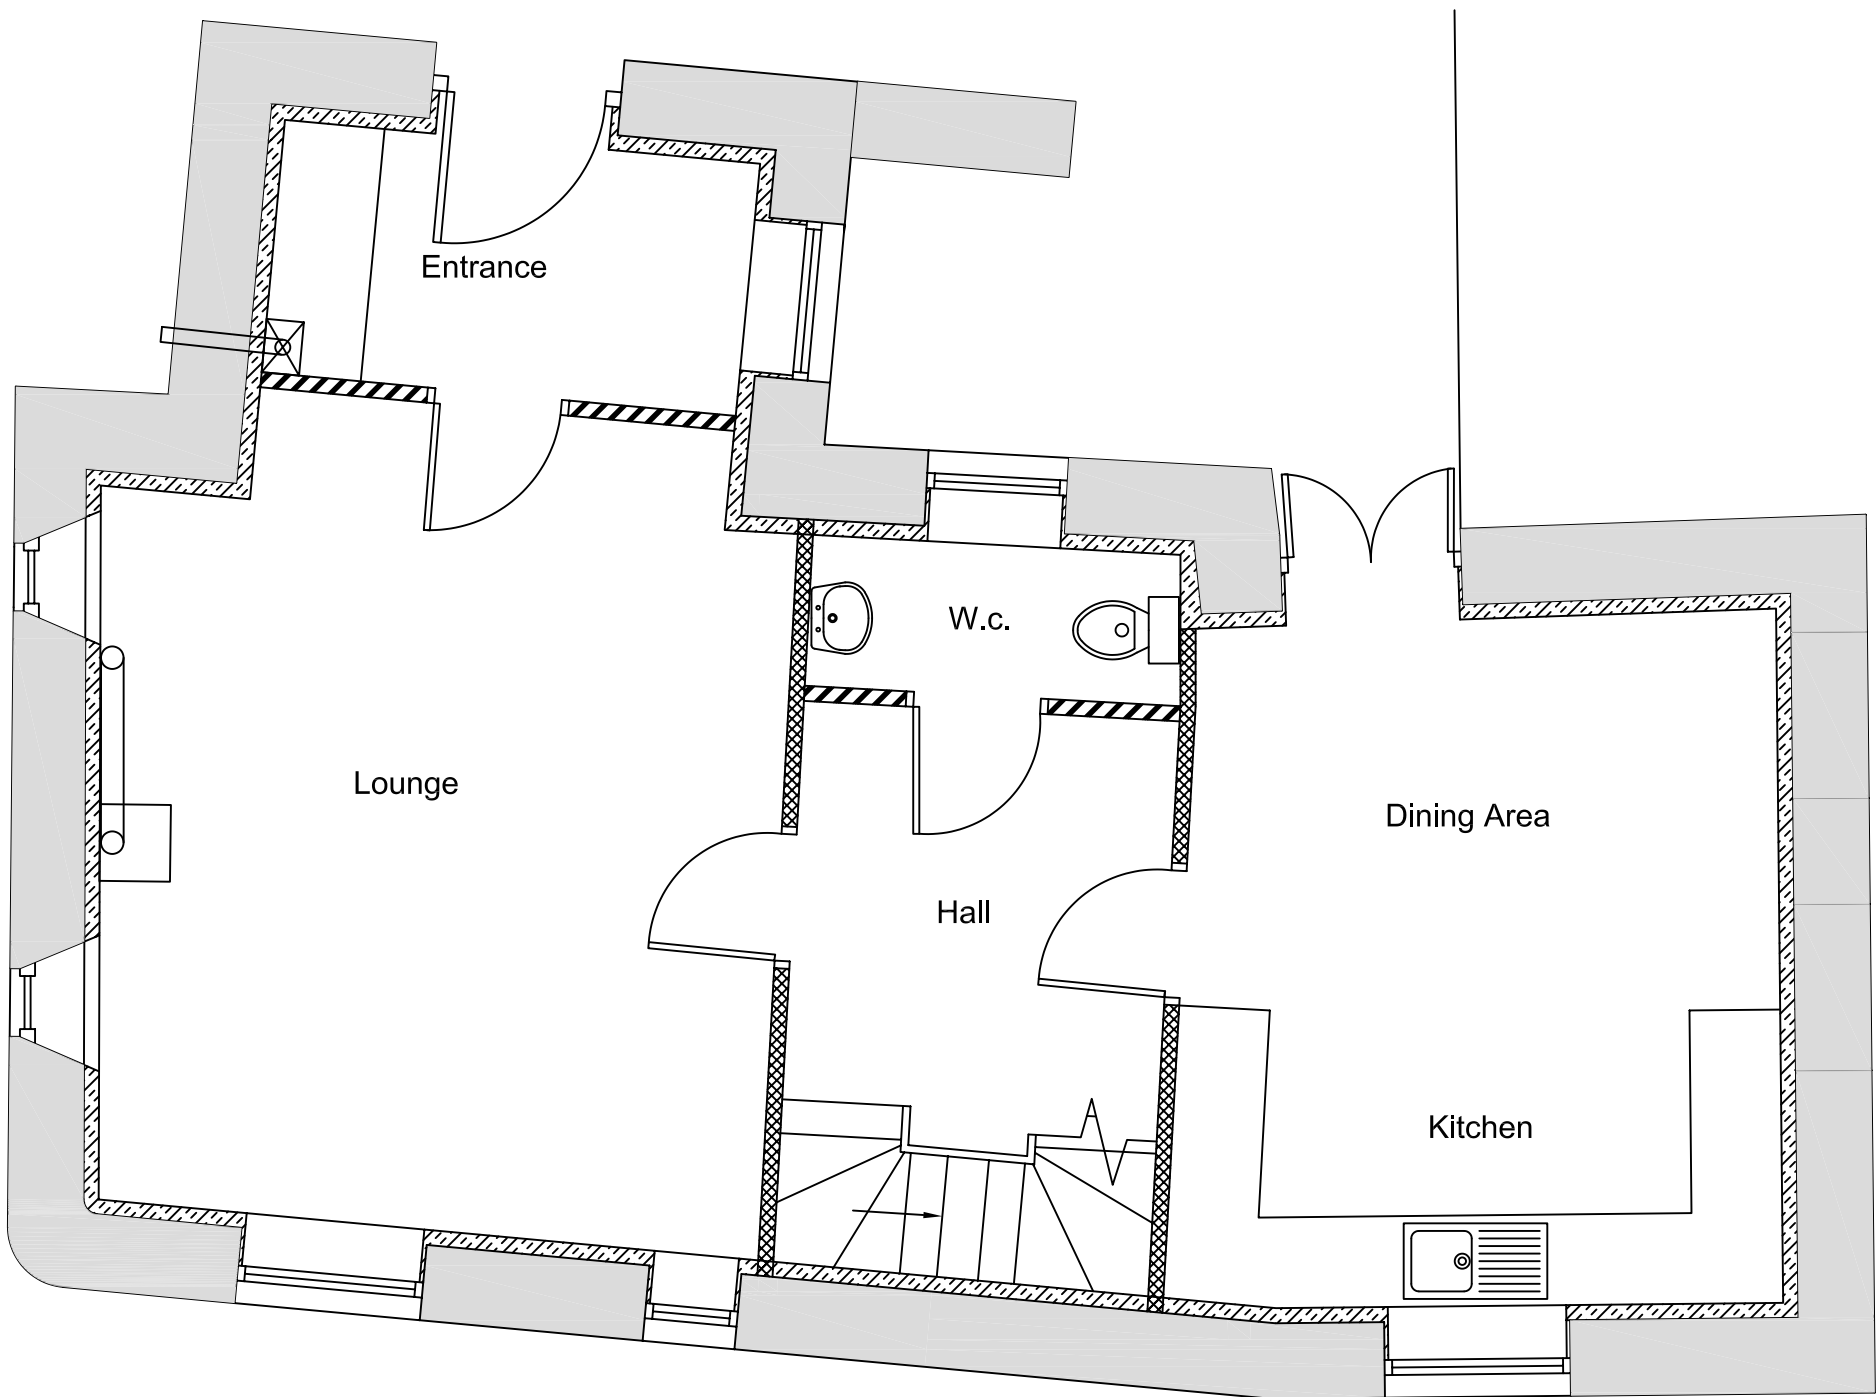


Existing First Floor Plan 1:50
Rooster Barn

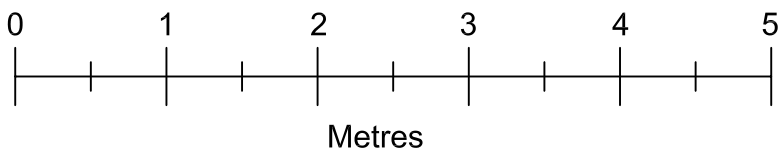

Existing Ground Floor Plan 1:50
Pope Barn

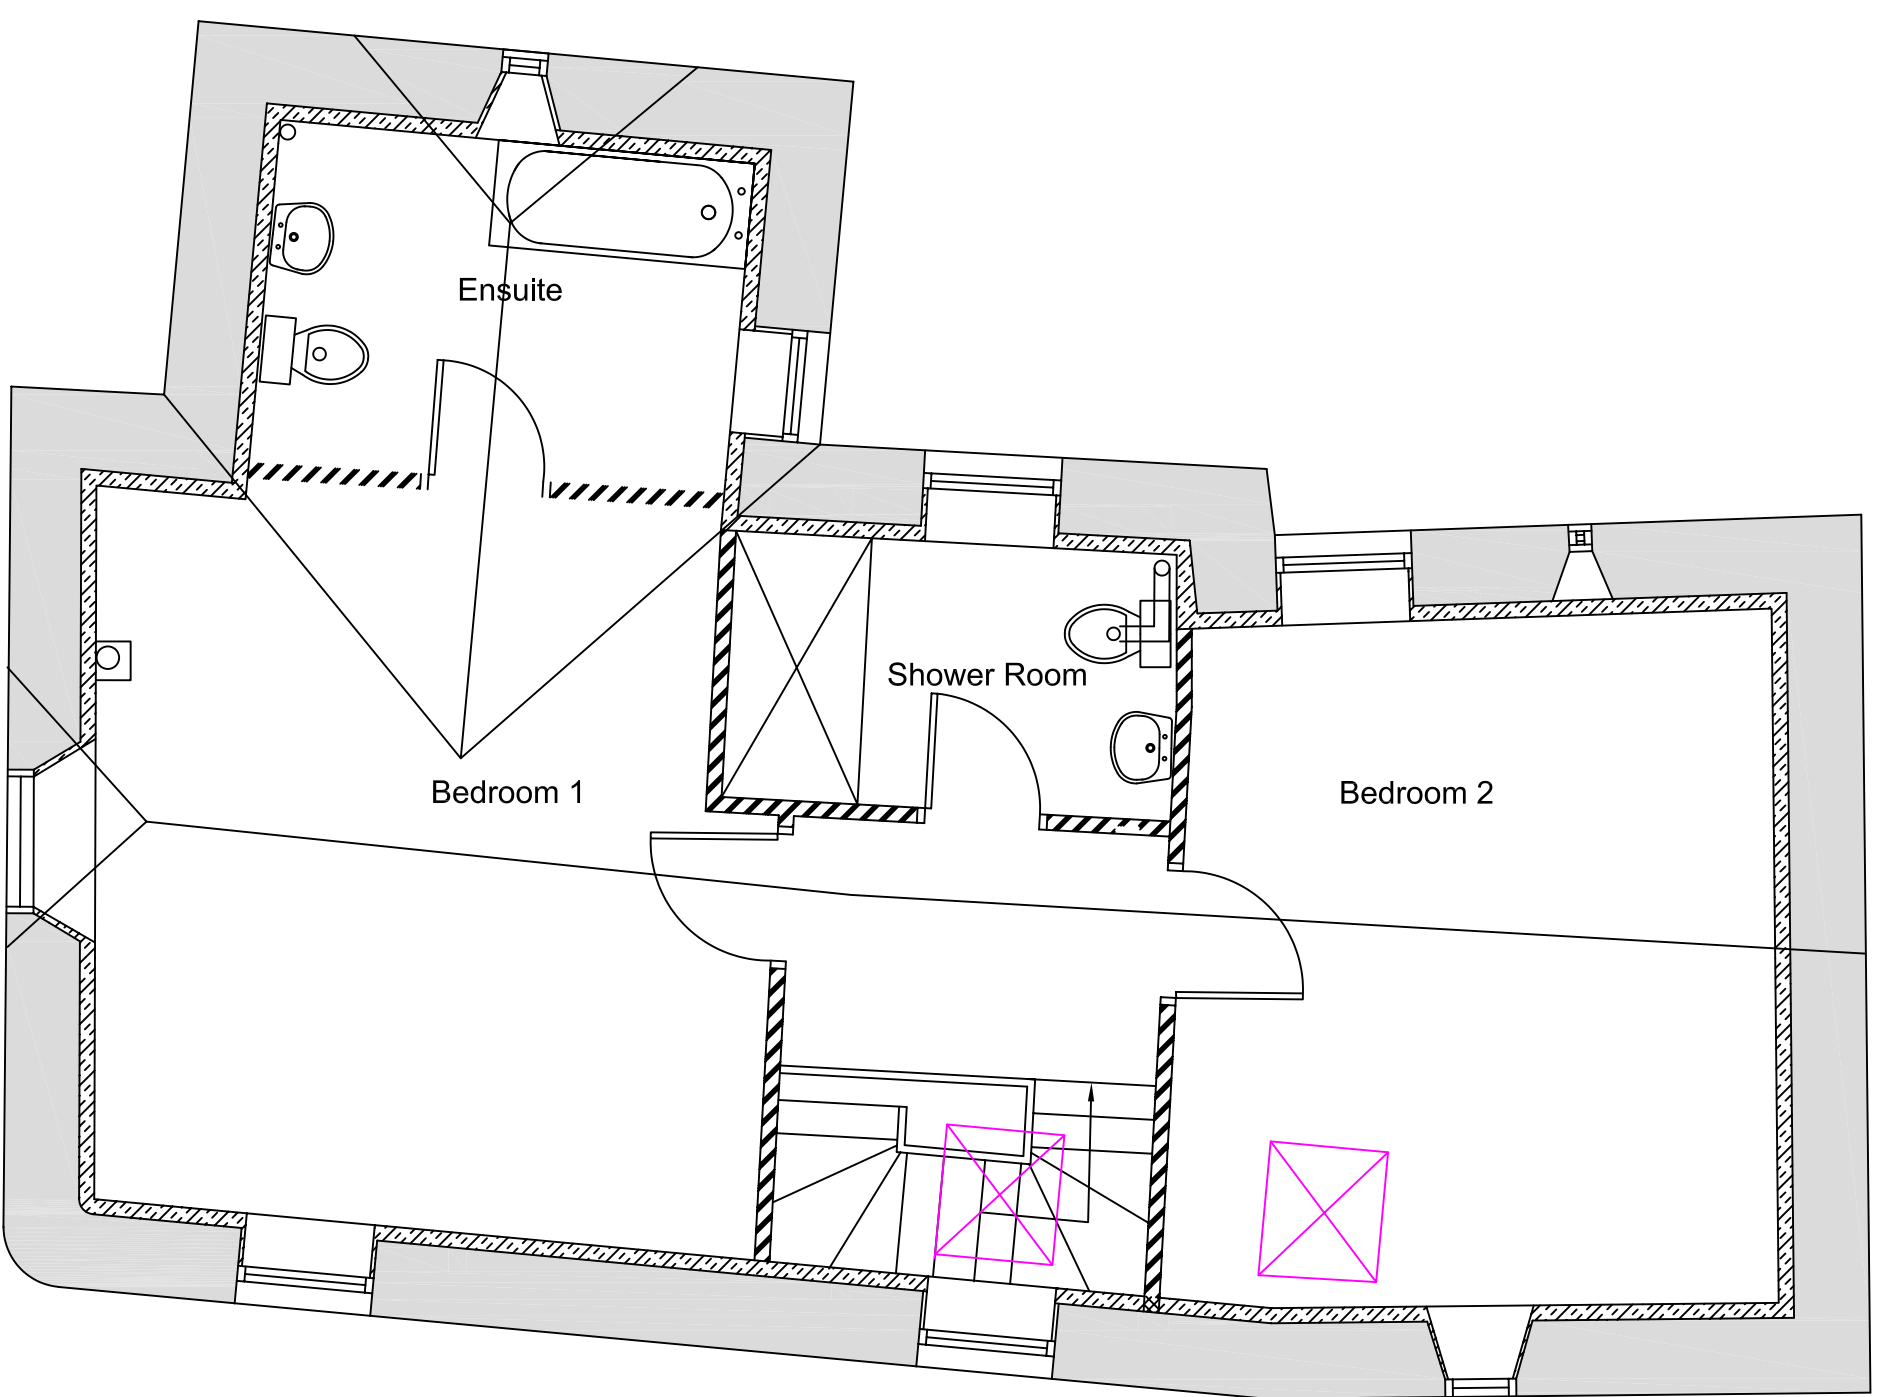

Existing First Floor Plan 1:50
Pope Barn

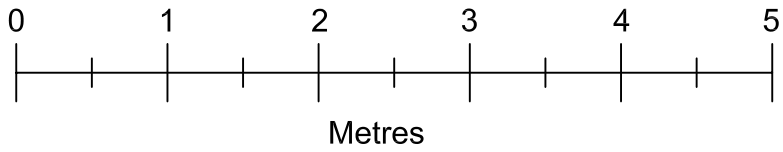

Existing and Proposed Floor Plans

Drawn by A Harlow & Son 01225 938329			
Change of Use of Rooster & Pope Barns to Residential Use at Woolley Barn Farm Woolley Green Bradford on Avon Wiltshire BA15 1TZ			
A1 Papersize			
Scale	1:50	Drawing No AH2015/126	Rev.
Date	8th May 2026	Sheet 2 of 3	