



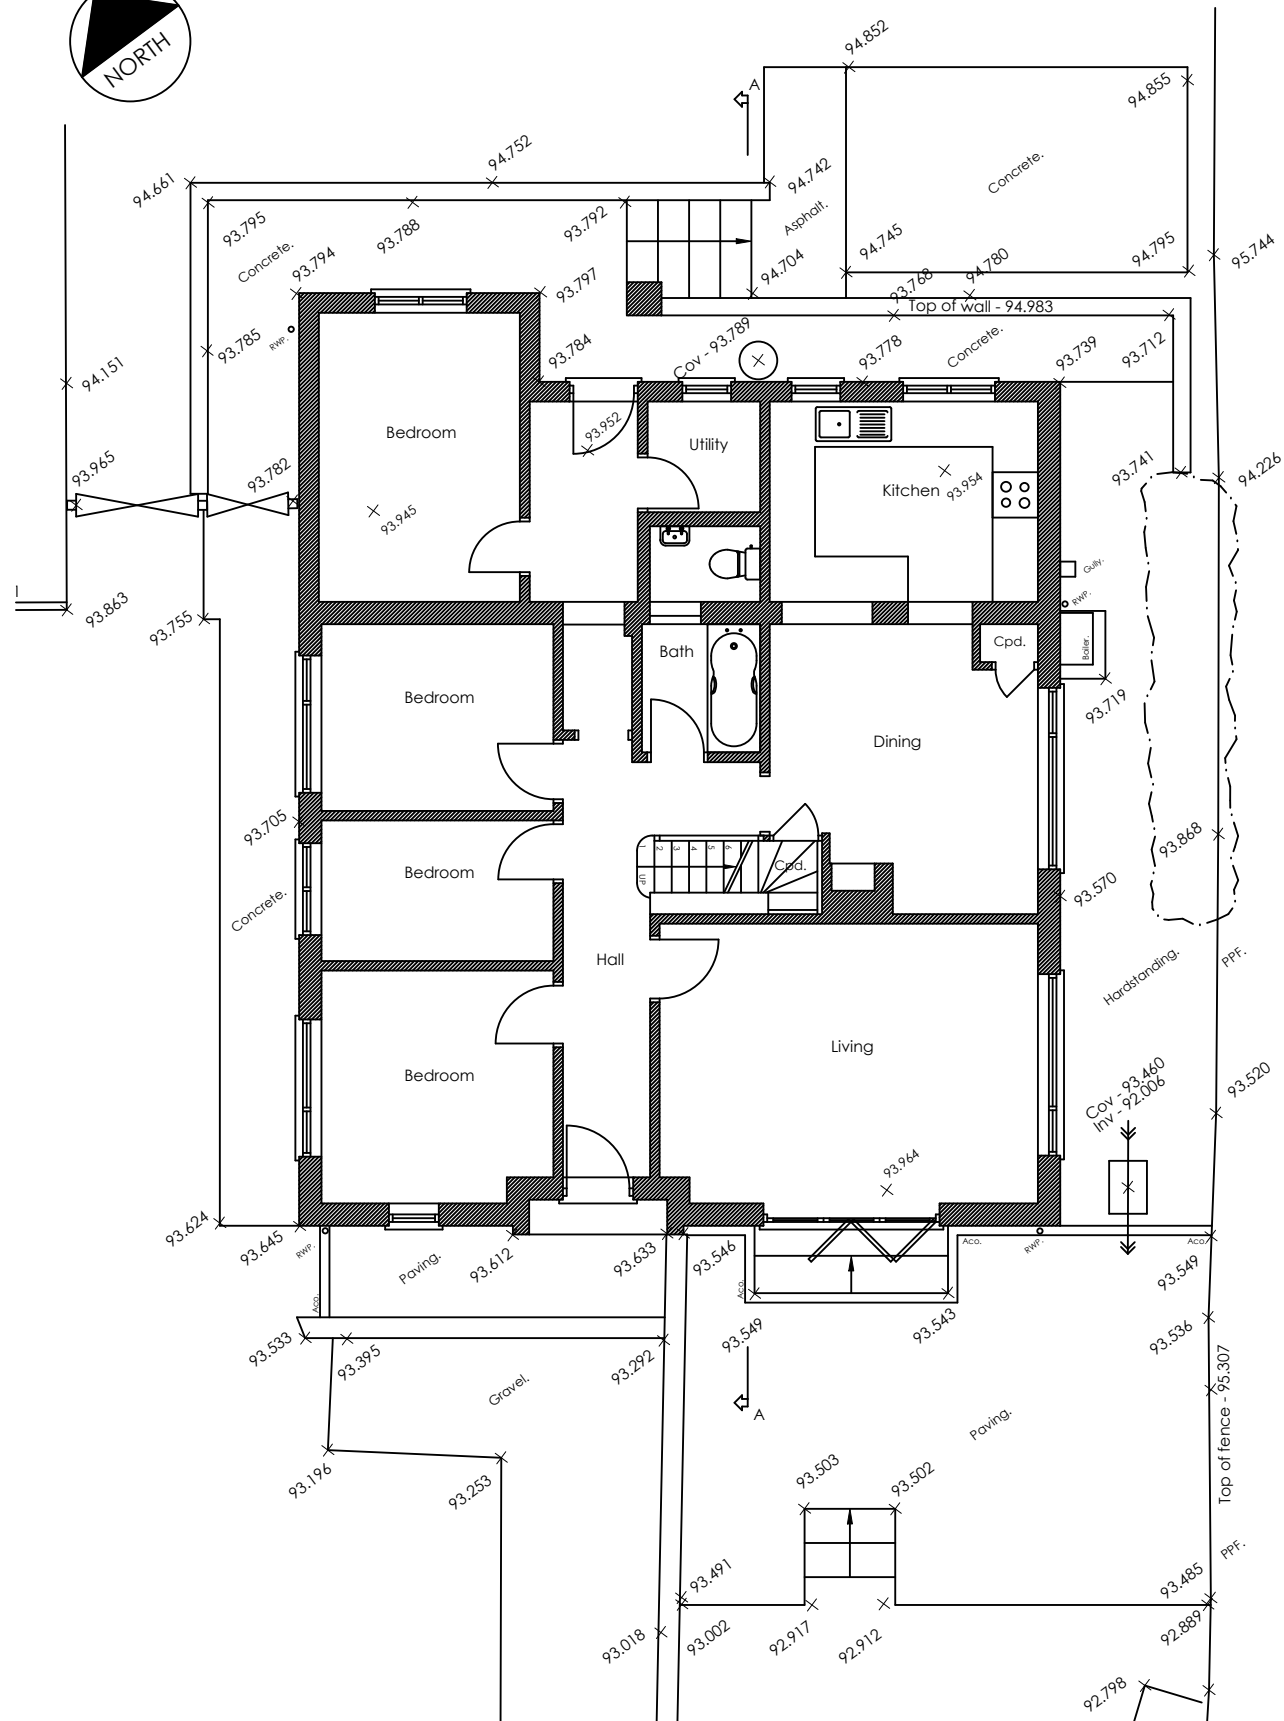

Ground Floor Plan
1:100 @ A3

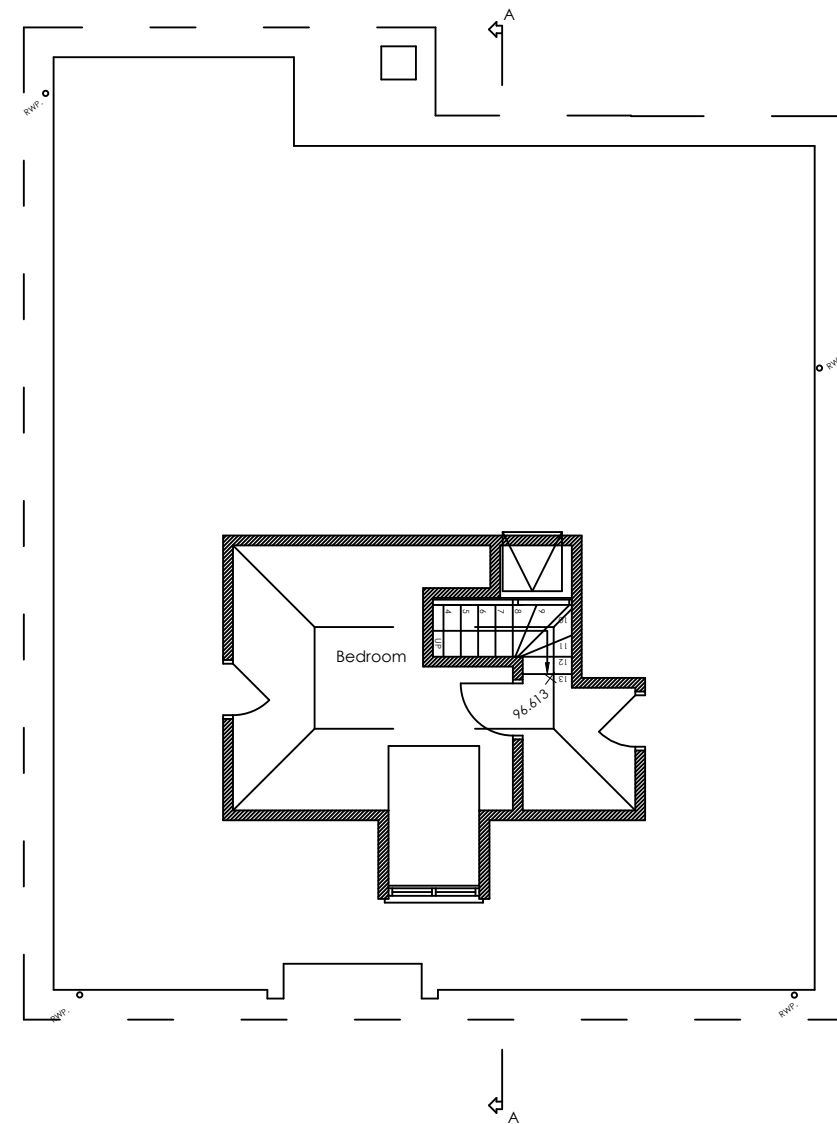

First Floor Plan
1:100 @ A3

THIS DRAWING IS COPYRIGHT © Rock Architecture Studio Ltd 2026
REPRODUCING THESE DRAWINGS BY PRINTING OR COPYING MAY LEAD TO ERRORS, PLEASE REFER TO SCALE BAR. DO NOT SCALE OFF THESE DRAWINGS FOR CONSTRUCTION PURPOSES. IF ANY DISCREPANCIES ARE FOUND, PLEASE CONTACT ROCK ARCHITECTURE STUDIO IMMEDIATELY.

DESIGNERS RISK ASSESSMENT- HEALTH AND SAFETY
THE CONSTRUCTION (DESIGN AND MANAGEMENT)
REGULATIONS 2015

Where appropriate, for significant hazards specific to the project please refer to drawing CDM01

REV.	DETAILS	BY	DATE
------	---------	----	------



ARCHITECTURE STUDIO
peter@rockarchitecturestudio.co.uk
07831 364182

CLIENT
Mr and Mrs Ryall

PROJECT
Glendower, Fovant

DRAWING TITLE
Existing Floor Plans

DATE 25-05-26	DRAWN BY PR
SCALE 1:100@A3	JOB NO. 2504
DRAWING NO. P02	REVISION -

PLANNING