



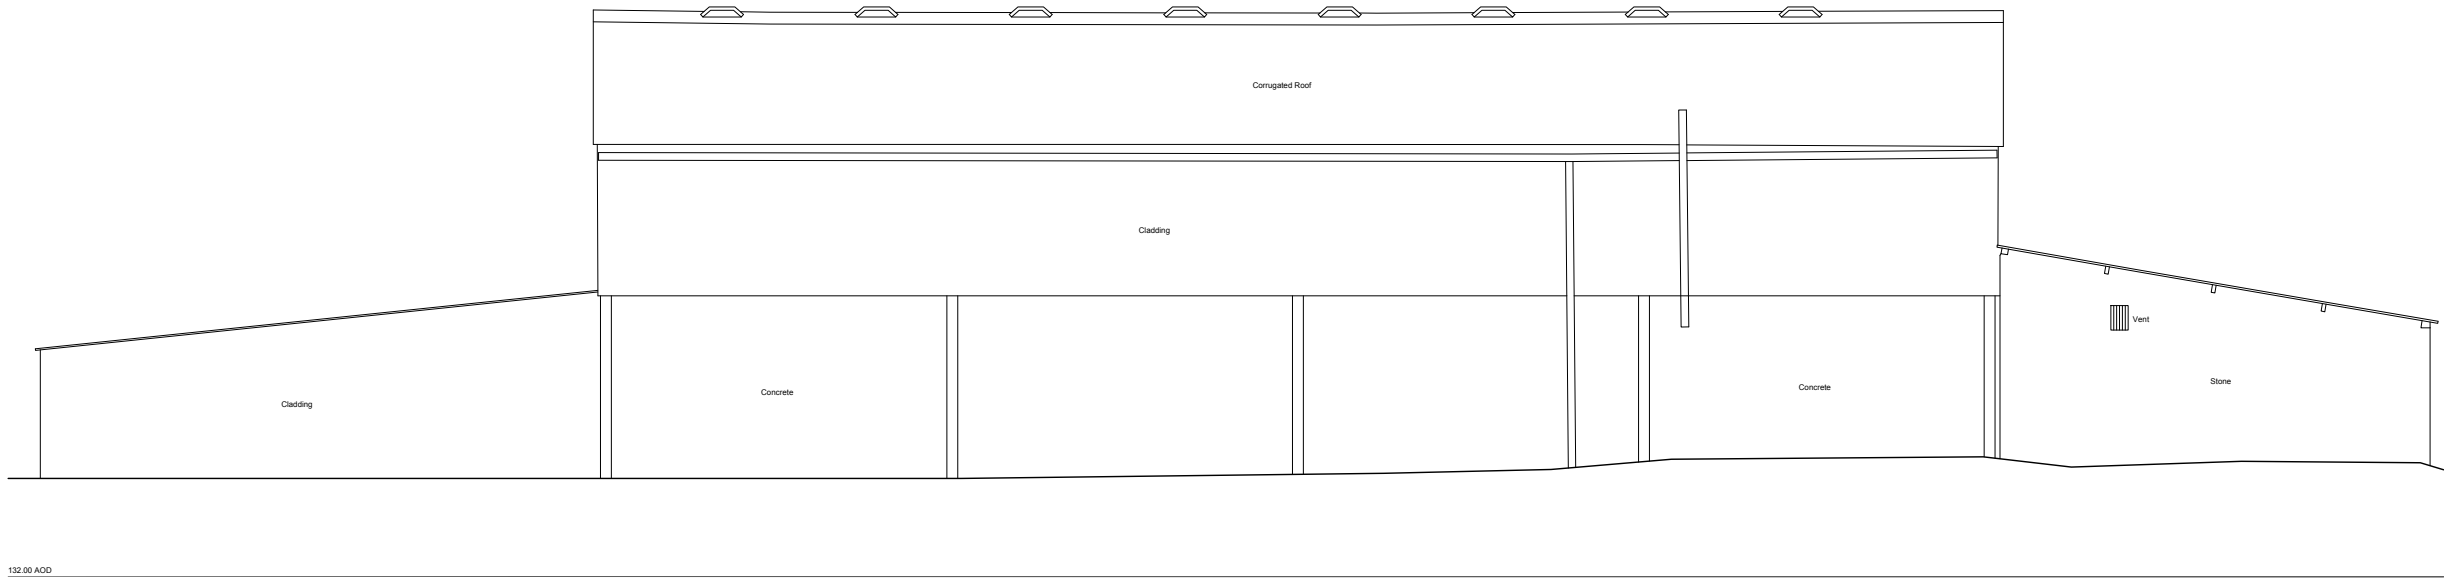

01 North Elevation

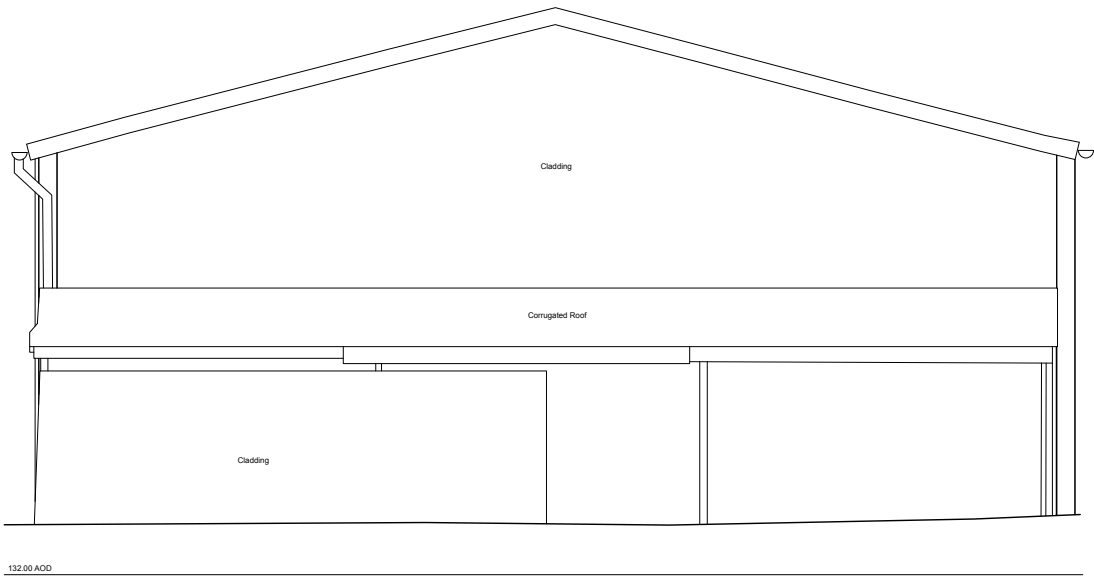

02 East Elevation



notes	Key	rev	description	date	9 The Common, Siddington Cirencester, GL7 6EY t: 01285 323454 e: info@rixonarchitects.com job title Knockdown Farm, Tetbury	RIXON ARCHITECTS	drawing title / location		drawn by
		A	Issued for information	10.11.2022			Existing Elevations- Barn		JMA
							status	scale	checked by
							INFORMATION	1:100 @ A3	JR
							project number	drawing number	revision
							2218	19	A