


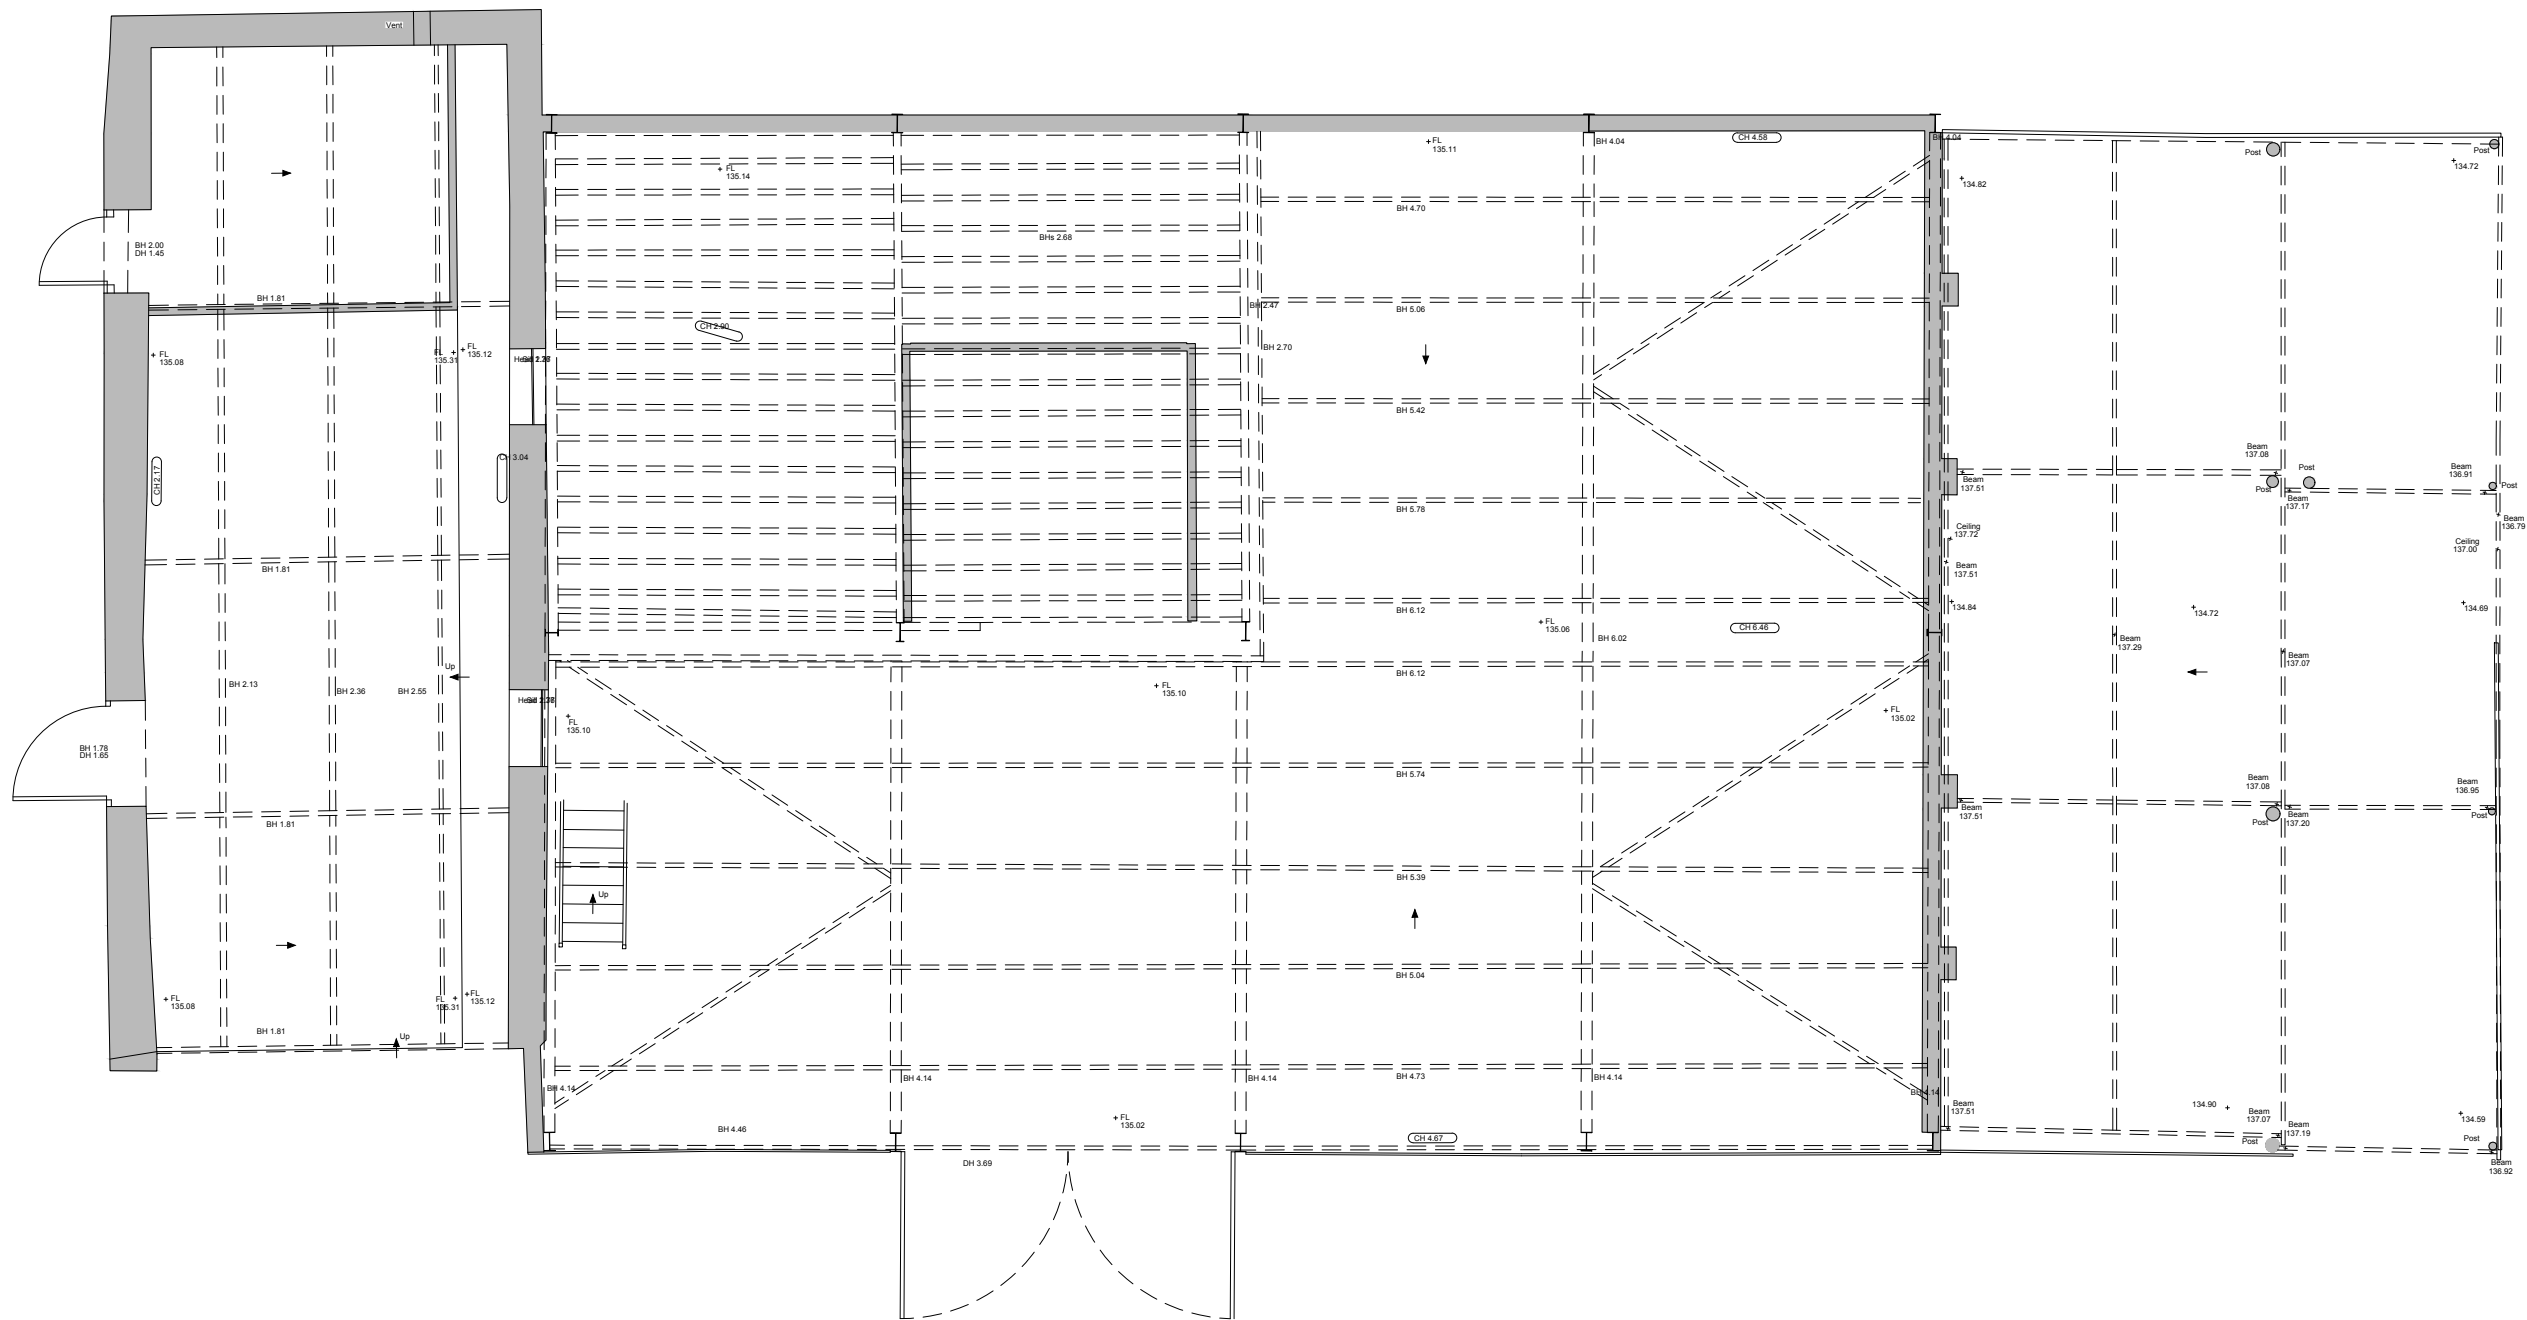

01 Ground Floor Plan



notes	Key	rev	description		date	9 The Common, Siddington Cirencester, GL7 6EY t: 01285 323454 e: info@rixonarchitects.com job title Knockdown Farm, Tetbury	RIXON ARCHITECTS	drawing title / location Existing Ground Floor Plan- Barn		drawn by JMA	
		A	Issued for information		10.11.2022			status INFORMATION	scale 1:100 @ A3	checked by JR	
								project number 2218	drawing number 16	revision A	