



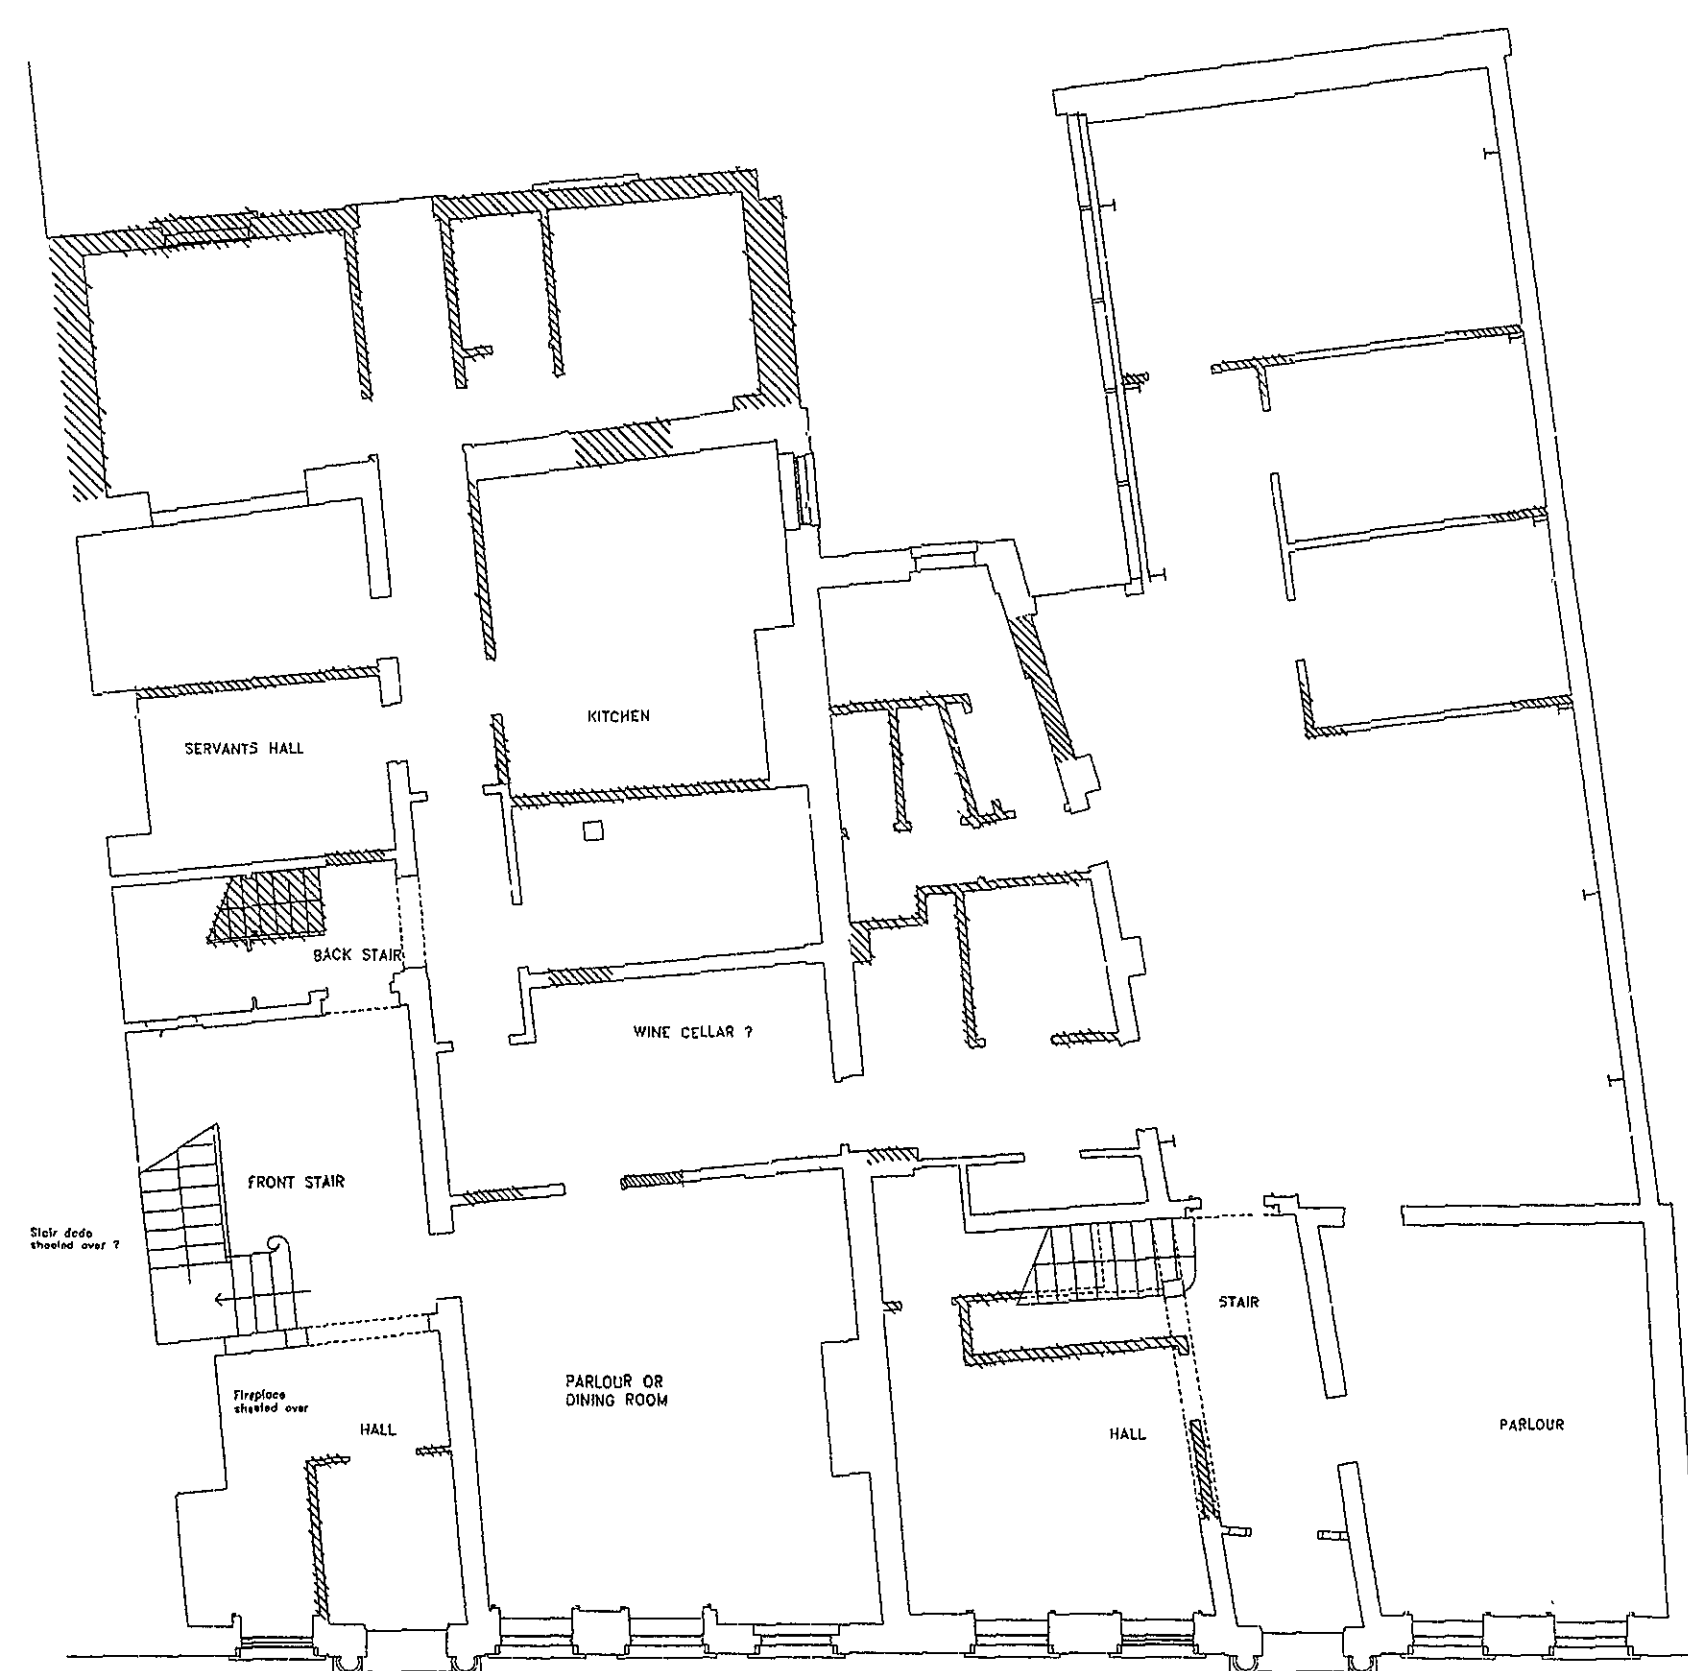


GROUND FLOOR PLAN

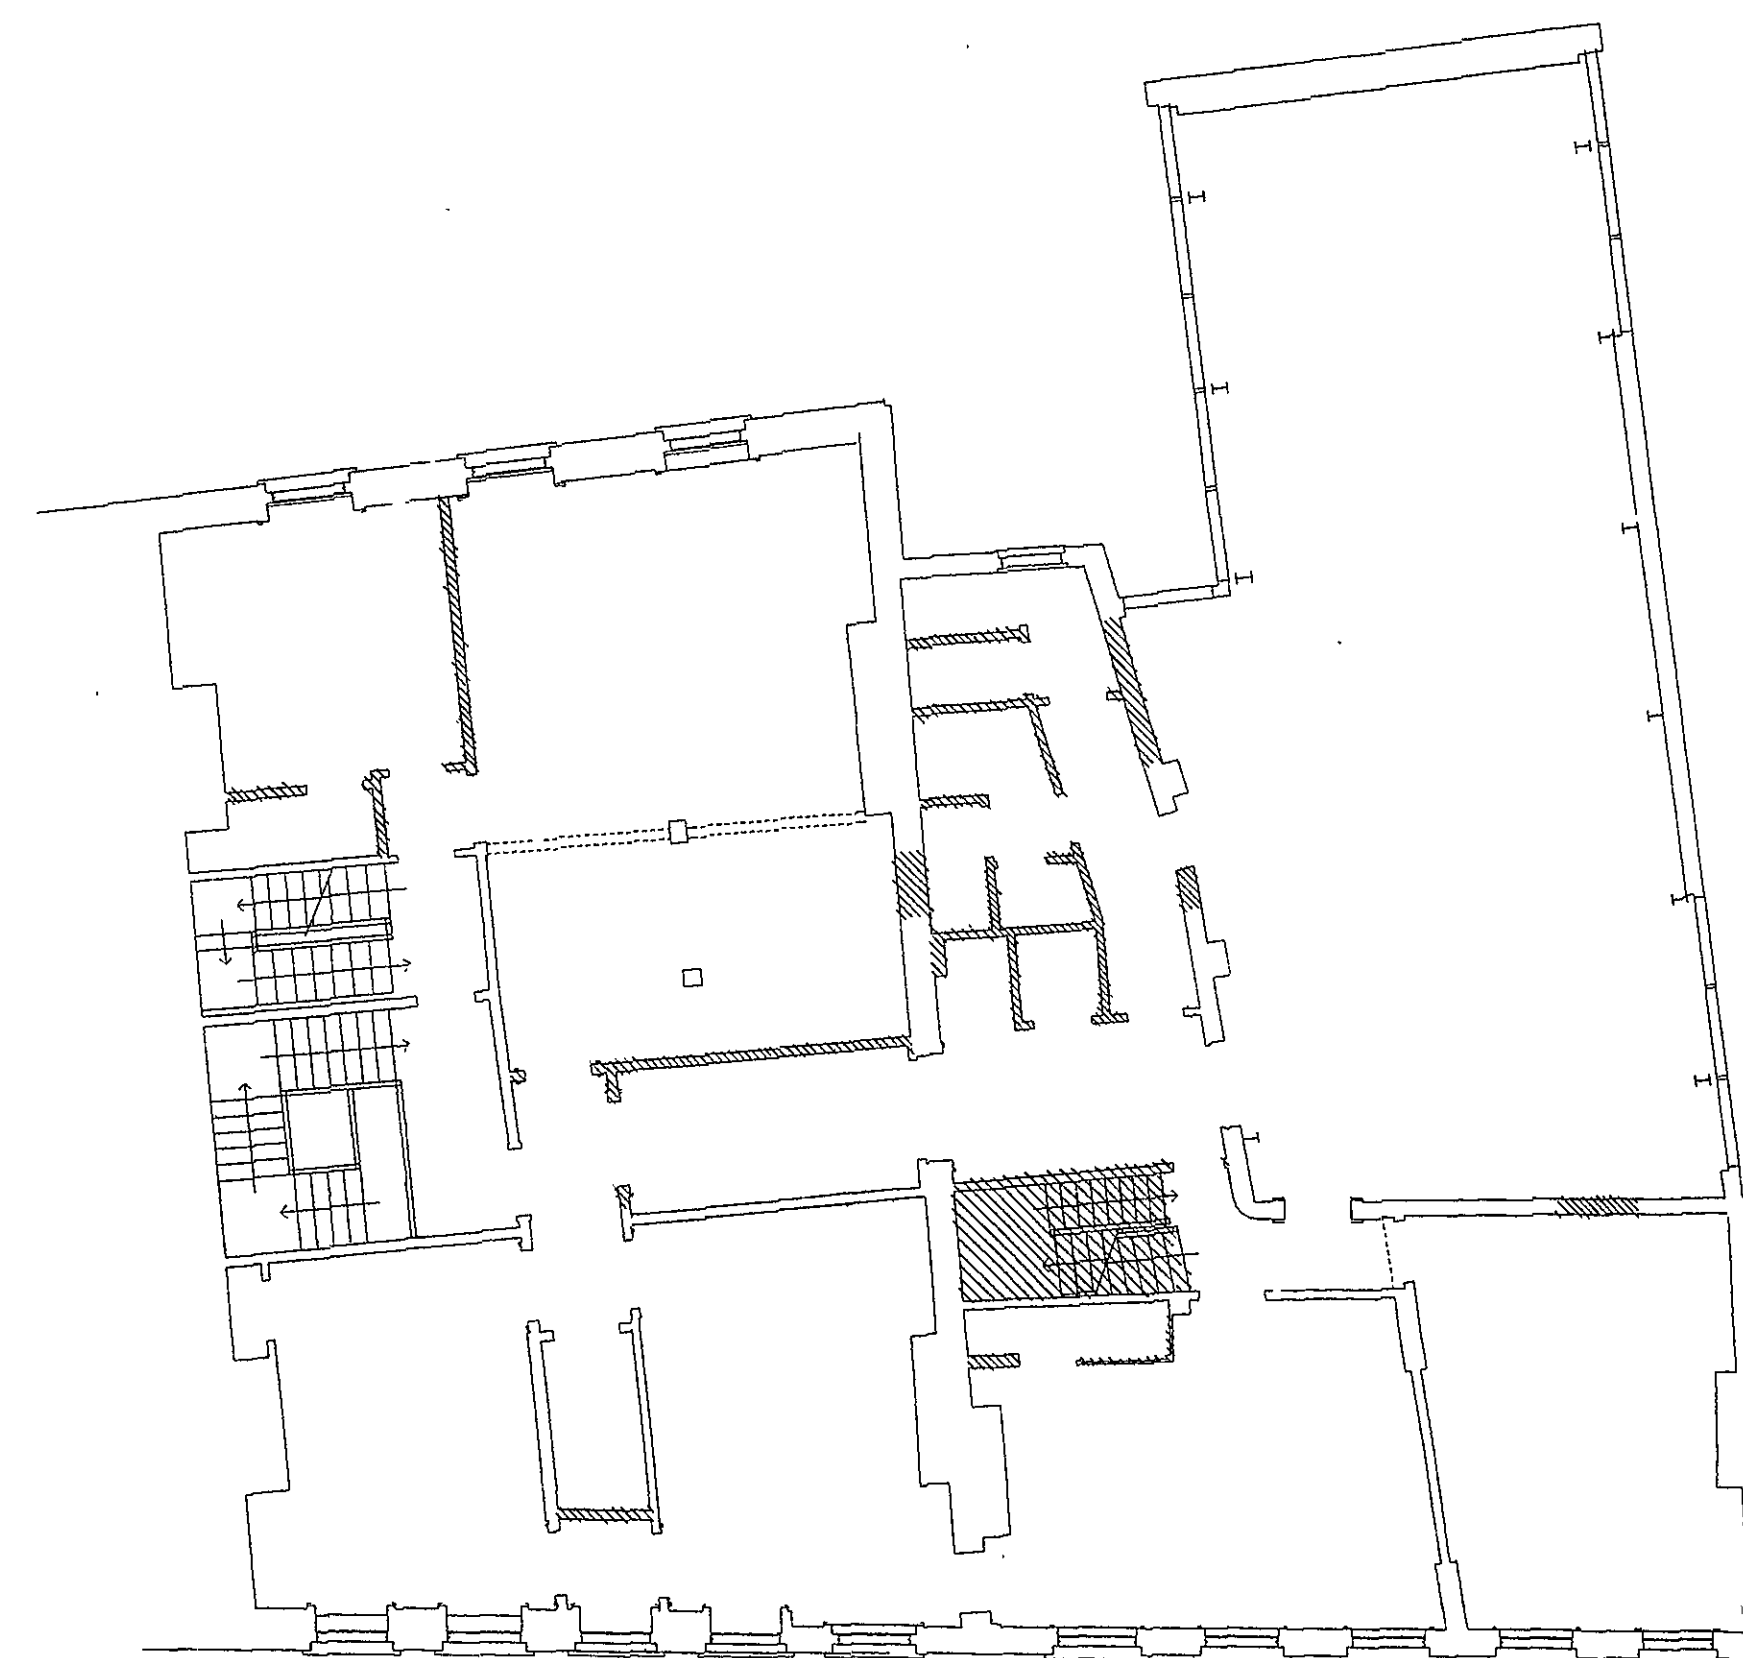


SECOND FLOOR PLAN

Indicates where existing partitions/walls and staircases are to be removed

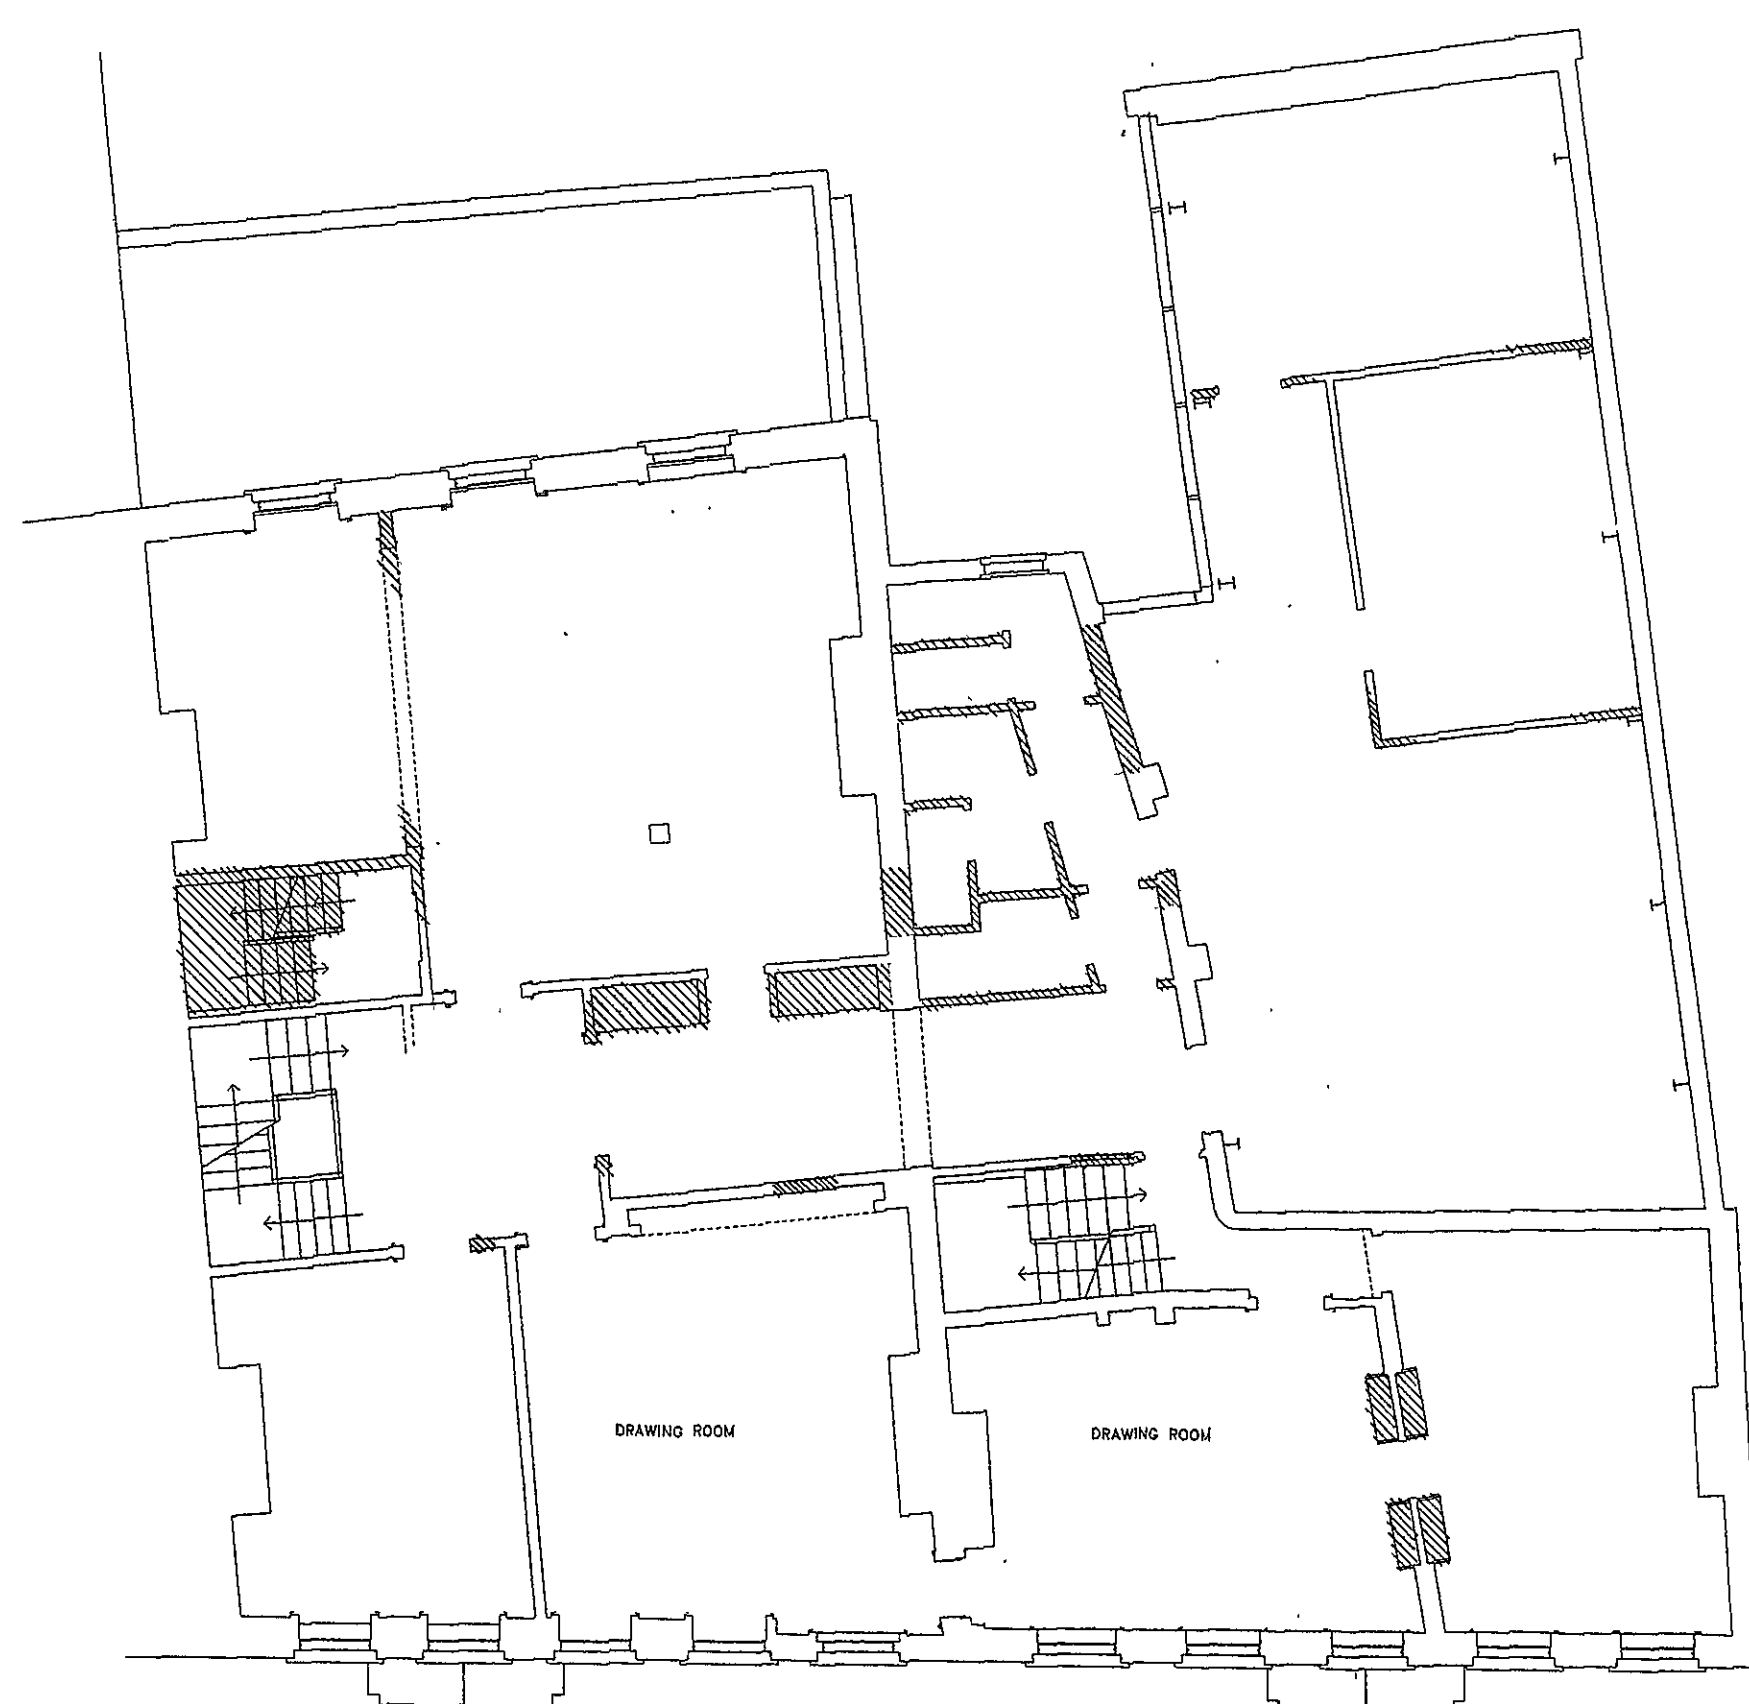

FIRST FLOOR PLAN

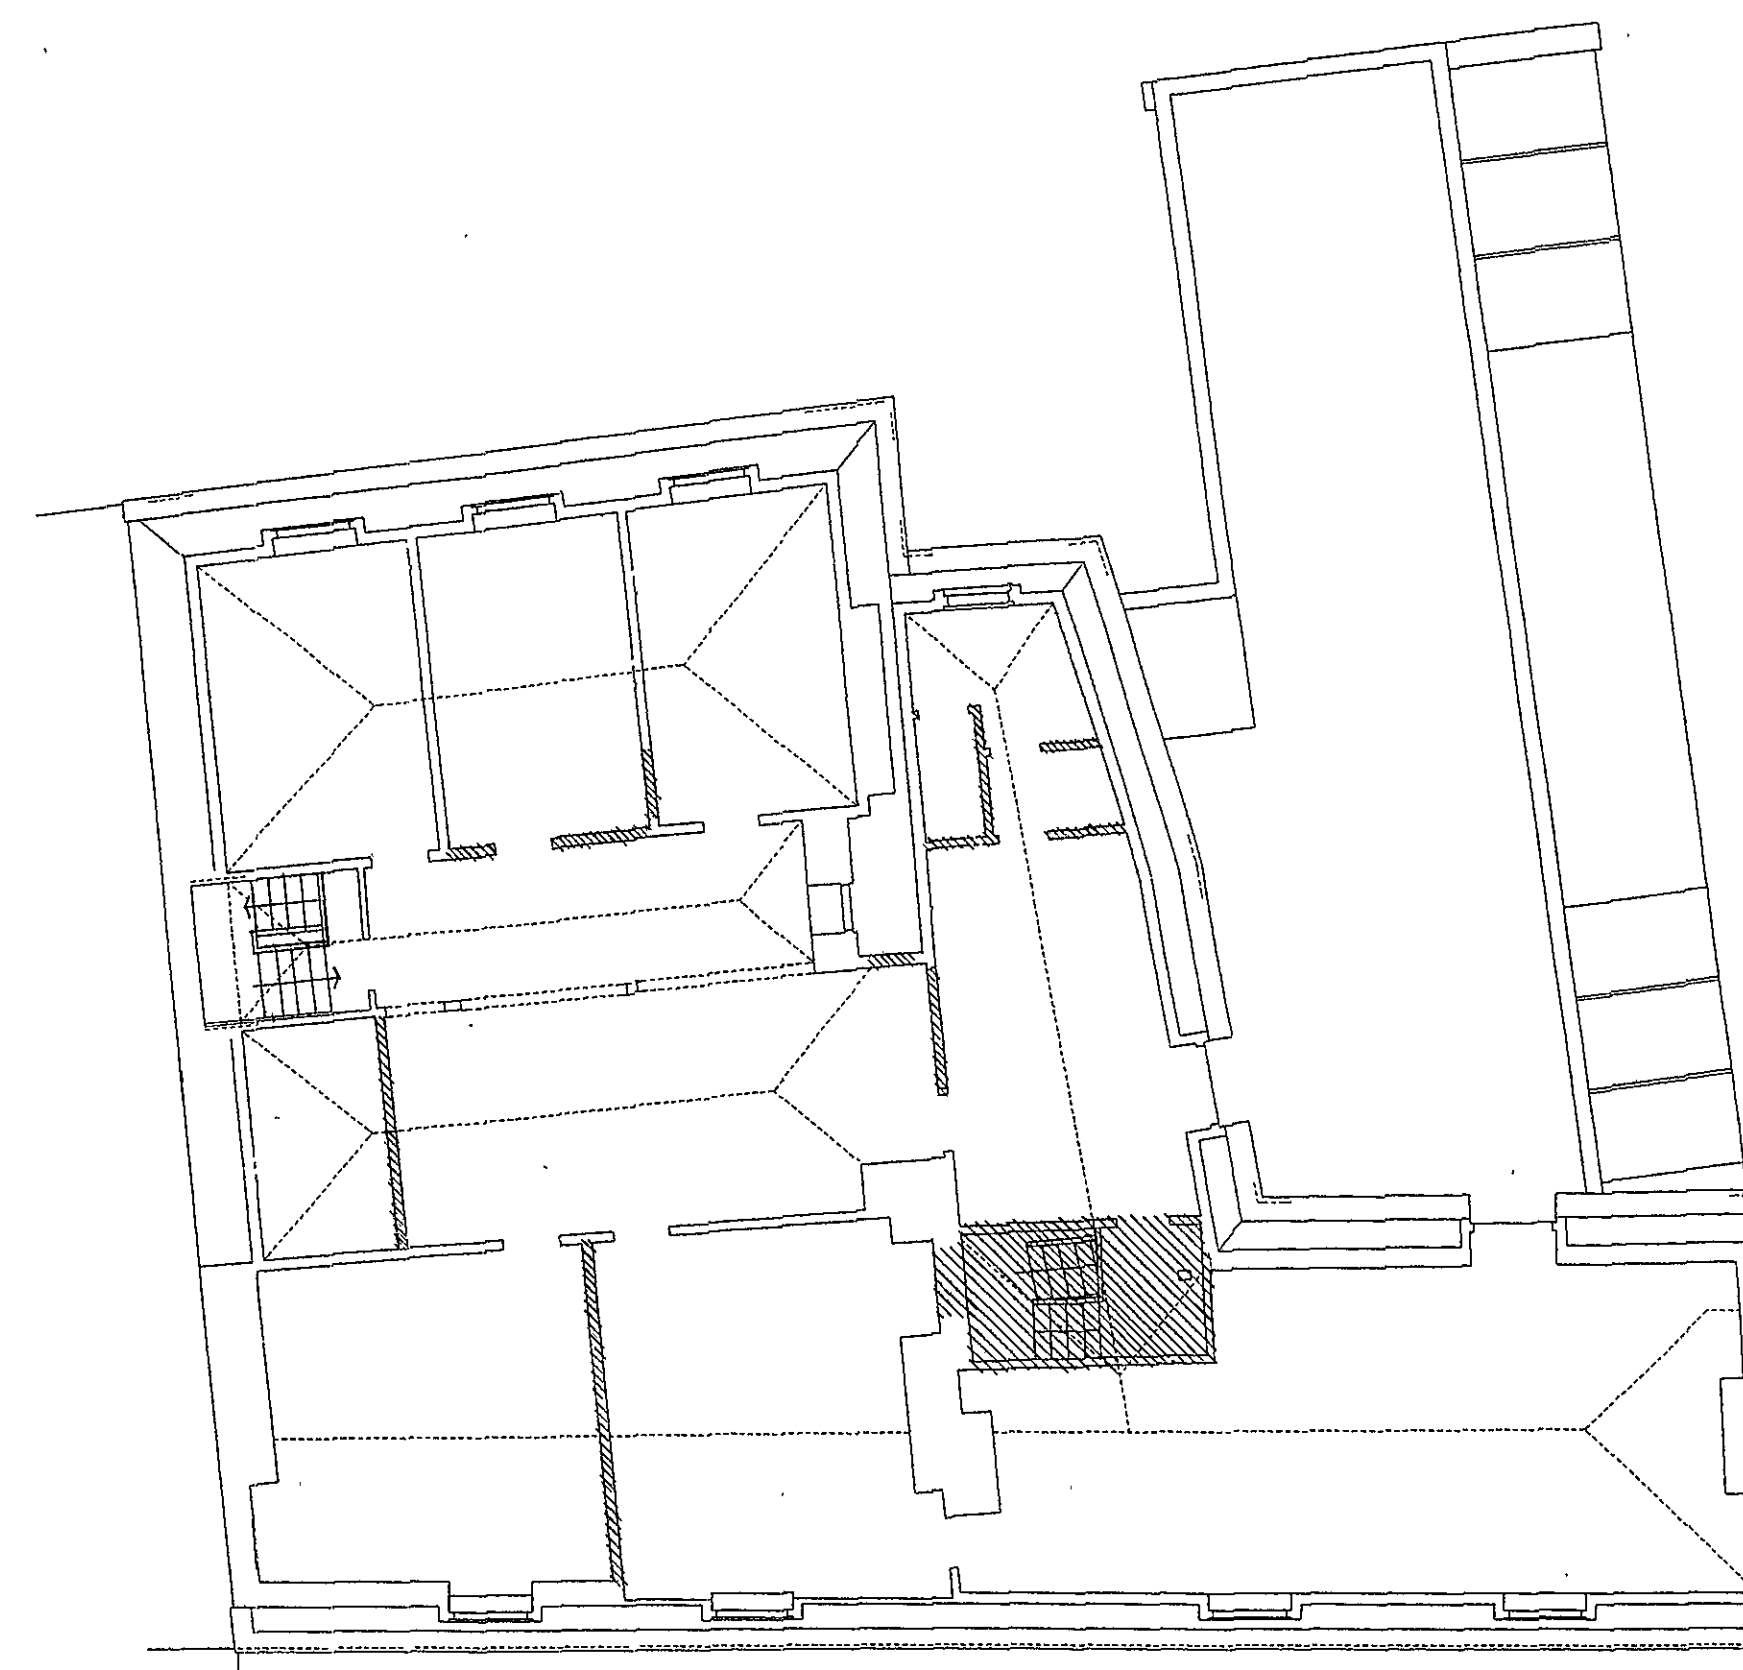

THIRD FLOOR PLAN


S/04/2063

REV A REVISIONS TO LOCATION OF OPENINGS AS REQUESTED BY LOCAL PLANNING AUTHORITY 16.9.04

CENTURY HOUSE SITE  
52/54 ENDLESS STREET, SALISBURY

EXISTING FLOOR PLANS  
SCALE 1:100  
DRAWING NUMBER: PA/2 03 REVISION: A  
DATE: MAY 2004

STEPHEN BUCK - CHARTERED ARCHITECT  
BROADOAK 11 NIGHTINGALE LANE LONDON SW4 9AH  
TEL: 0208 673 3212 FAX: 0208 673 1111

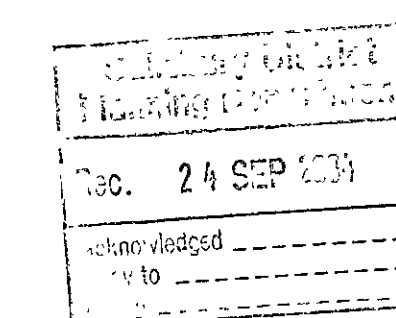


S/04/2063

- L LIVING
- D DINING
- L/D LIVING / DINING
- K KITCHEN
- B BEDROOM
- Ba BATHROOM
- R ROOF GARDEN
- Ut UTILITY ROOM

GROUND FLOOR WINDOWS TO REAR ELEVATION  
TO MATCH FIRST FLOOR WINDOW MARKED \*

EXISTING DOOR & DOOR CASE RE-USED  
WITH SURROUNDING FABRIC MADE GOOD  
TO MATCH EXISTING ELEVATION ABOVE

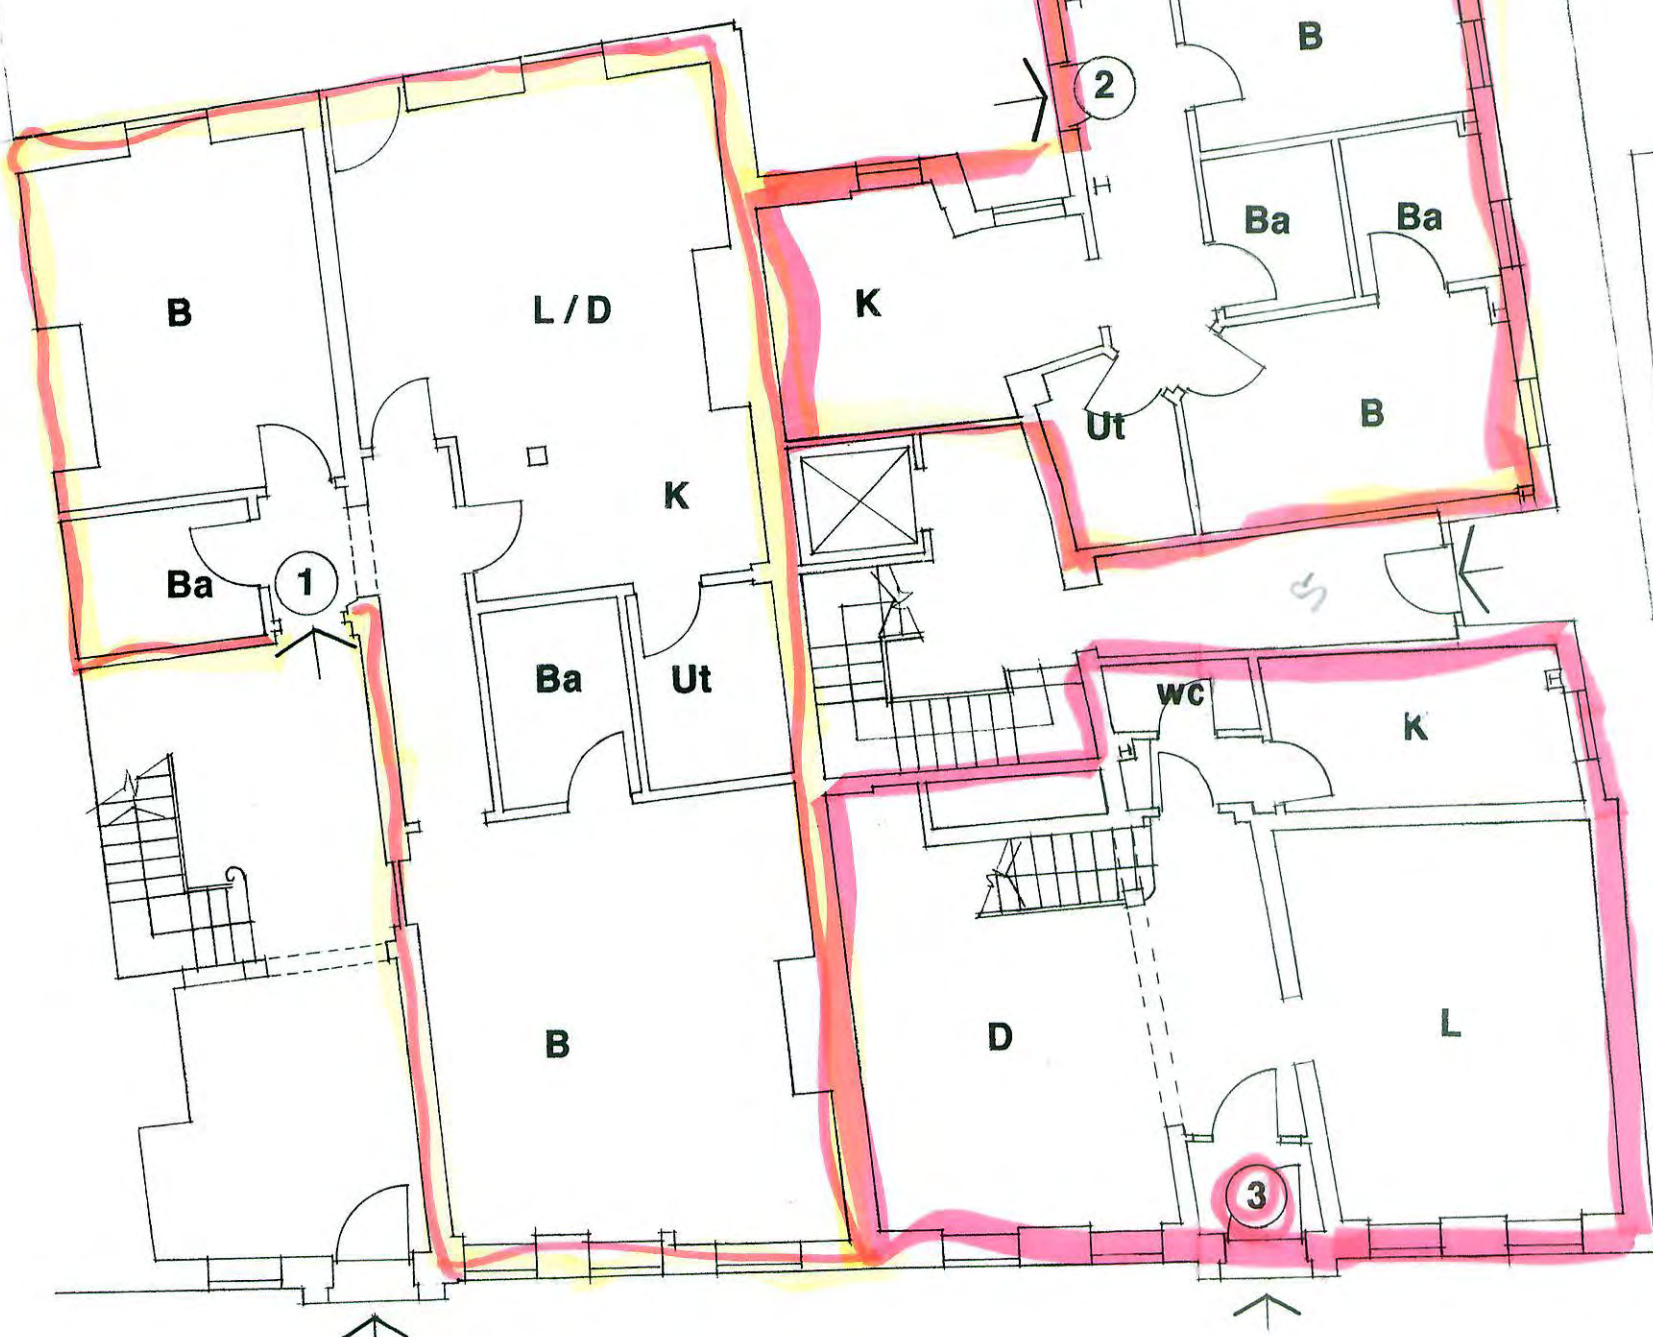

GROUND FLOOR  
SCALE 1:100



SECOND FLOOR  
SCALE 1:100

318

9 apts

1 = 2 bed  
2 = 2 bed  
3 = 2 bed  
4 = 2 bed  
5 = 2 bed  
6 = 2 bed  
7 = 3 bed  
8 = 2 bed + roof terrace  
9 = 2 bed

8 x 2 bed @ 8 x 1,154 = 9,232  
1 x 3 bed = 1,573  
10,805



FIRST FLOOR  
SCALE 1:100



THIRD FLOOR  
SCALE 1:100

REV C SEPTEMBER 2004 INTERCONNECTING DOORS TO FRONT BEDROOMS IN FLAT 6 REINSTATED

REV B REVISIONS TO REAR OF FLAT 1 & TO FLAT 6 LAYOUT AS REQUESTED BY LOCAL PLANNING AUTHORITY 16.9.04

REV A ALTERATIONS TO REAR OF FLAT 1 & TO FLAT 6 LAYOUT 8.9.04

CENTURY HOUSE SITE  
52/54 ENDLESS STREET, SALISBURY


PROPOSED NEW WORKS

FLATS CONVERSION  
FLOOR PLANS  
SCALE 1:100

DRAWING NUMBER: PA/ 2 04 REVISION: C

DATE: MAY 2004


STEPHEN BUCK - CHARTERED ARCHITECT  
BROADOAK 11 NIGHTINGALE LANE LONDON SW4 9AH  
TEL: 0208 673 3212 FAX: 0208 673 1111

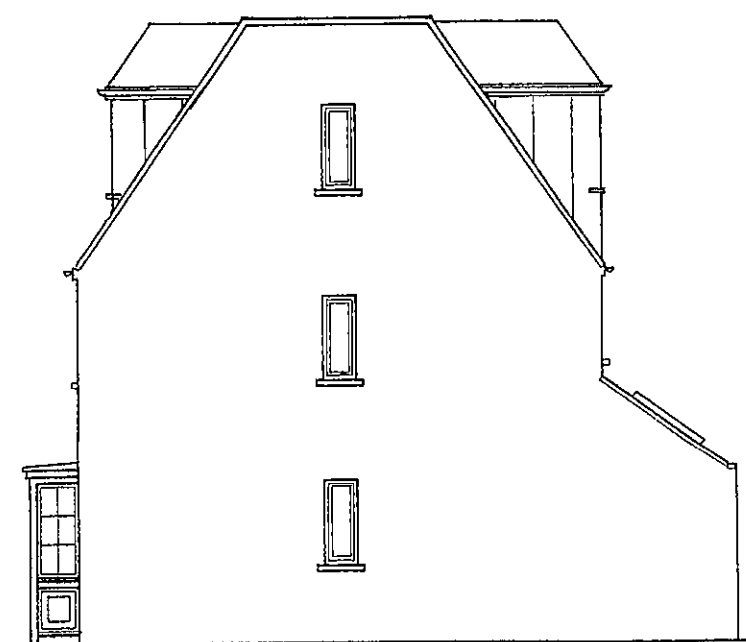


**END ELEVATION**  
TOWARDS WEAVERS MEWS




**REAR ELEVATION**  
TOWARDS OPEN LAND

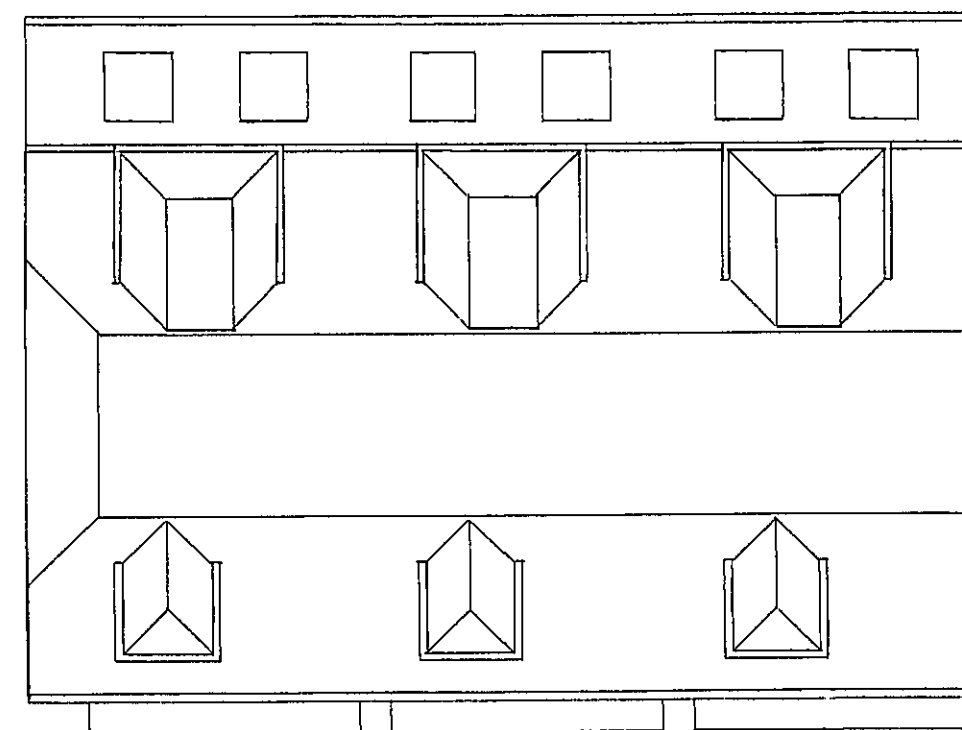

**ROOF**

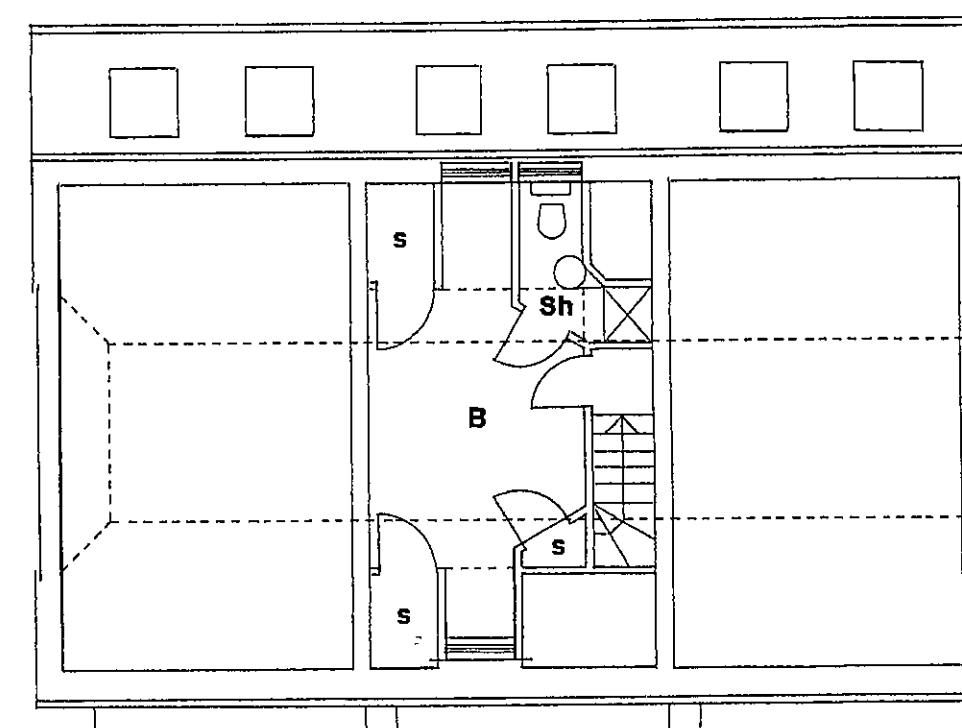


**ROOF SPACE**

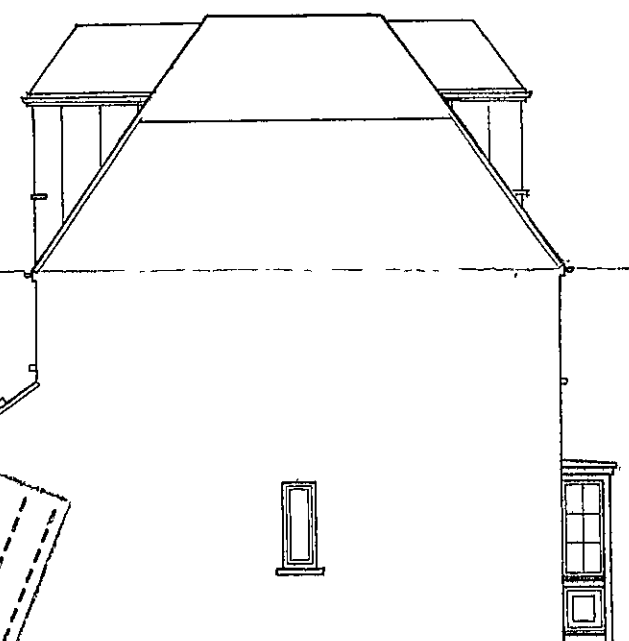


**END ELEVATION**  
TOWARDS BELLE VUE ROAD




**FRONT ELEVATION**  
TOWARDS BACK OF 52/54 ENDLESS STREET

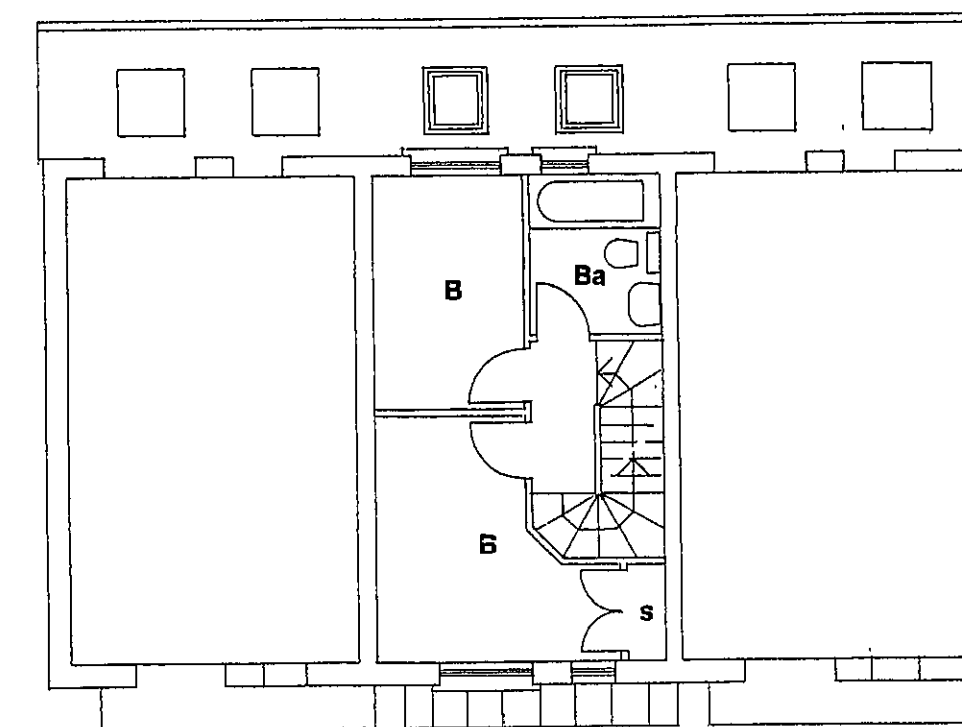

**FIRST FLOOR**

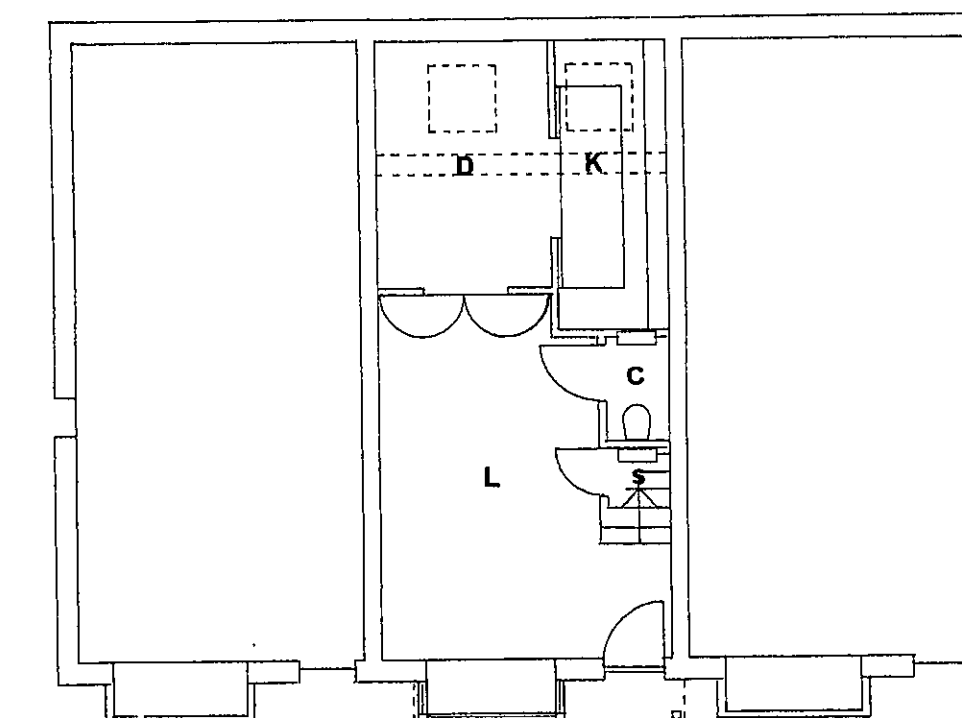

**GROUND FLOOR**

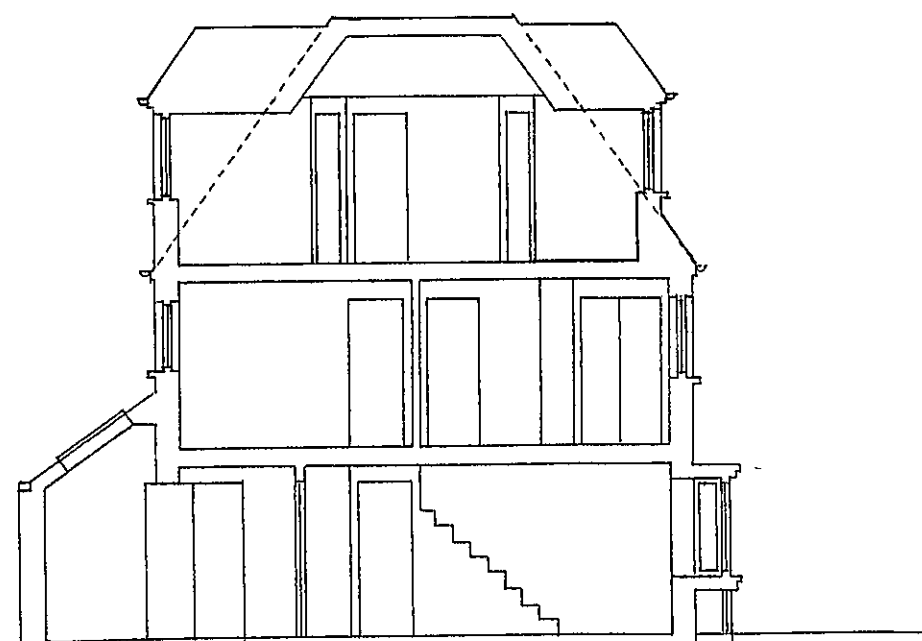

**SECTION**

**CENTURY HOUSE SITE**  
**52/54 ENDLESS STREET, SALISBURY**  
**PROPOSED NEW WORKS**

**NEW HOUSES AT REAR OF PROPERTY**  
SCALE : 1:100

DRAWING NUMBER: H / PA01 REVISION: A

DATE: NOVEMBER 2003

STEPHEN BUCK - CHARTERED ARCHITECT  
BROADOAK, 11 NIGHTINGALE LANE, LONDON SW4 9AH  
TEL: 0208 673 3212 / FAX : 0208 673 1111

REVISION A DECEMBER 2003  
ROOFSCAPE AMENDED

**PLANS**

- L LIVING
- D DINING
- K KITCHEN
- C CLOAKROOM
- s STORE
- B BEDROOM
- Ba BATHROOM
- Sh SHOWER ROOM

**CENTURY HOUSE SITE**  
**52/54 ENDLESS STREET, SALISBURY**


**PROPOSED NEW WORKS**

**NEW HOUSES AT REAR OF PROPERTY**  
**SCALE : 1:100**

**DRAWING NUMBER: H / PA03      REVISION: A**  
**DATE: NOVEMBER 2003**

**STEPHEN BUCK - CHARTERED ARCHITECT**  
**BROADOAK, 11 NIGHTINGALE LANE, LONDON SW4 9AH**  
**TEL: 0208 673 3212 / FAX : 0208 673 1111**

**REVISION A      DECEMBER 2003**  
**ROOFSCAPE AMENDED**

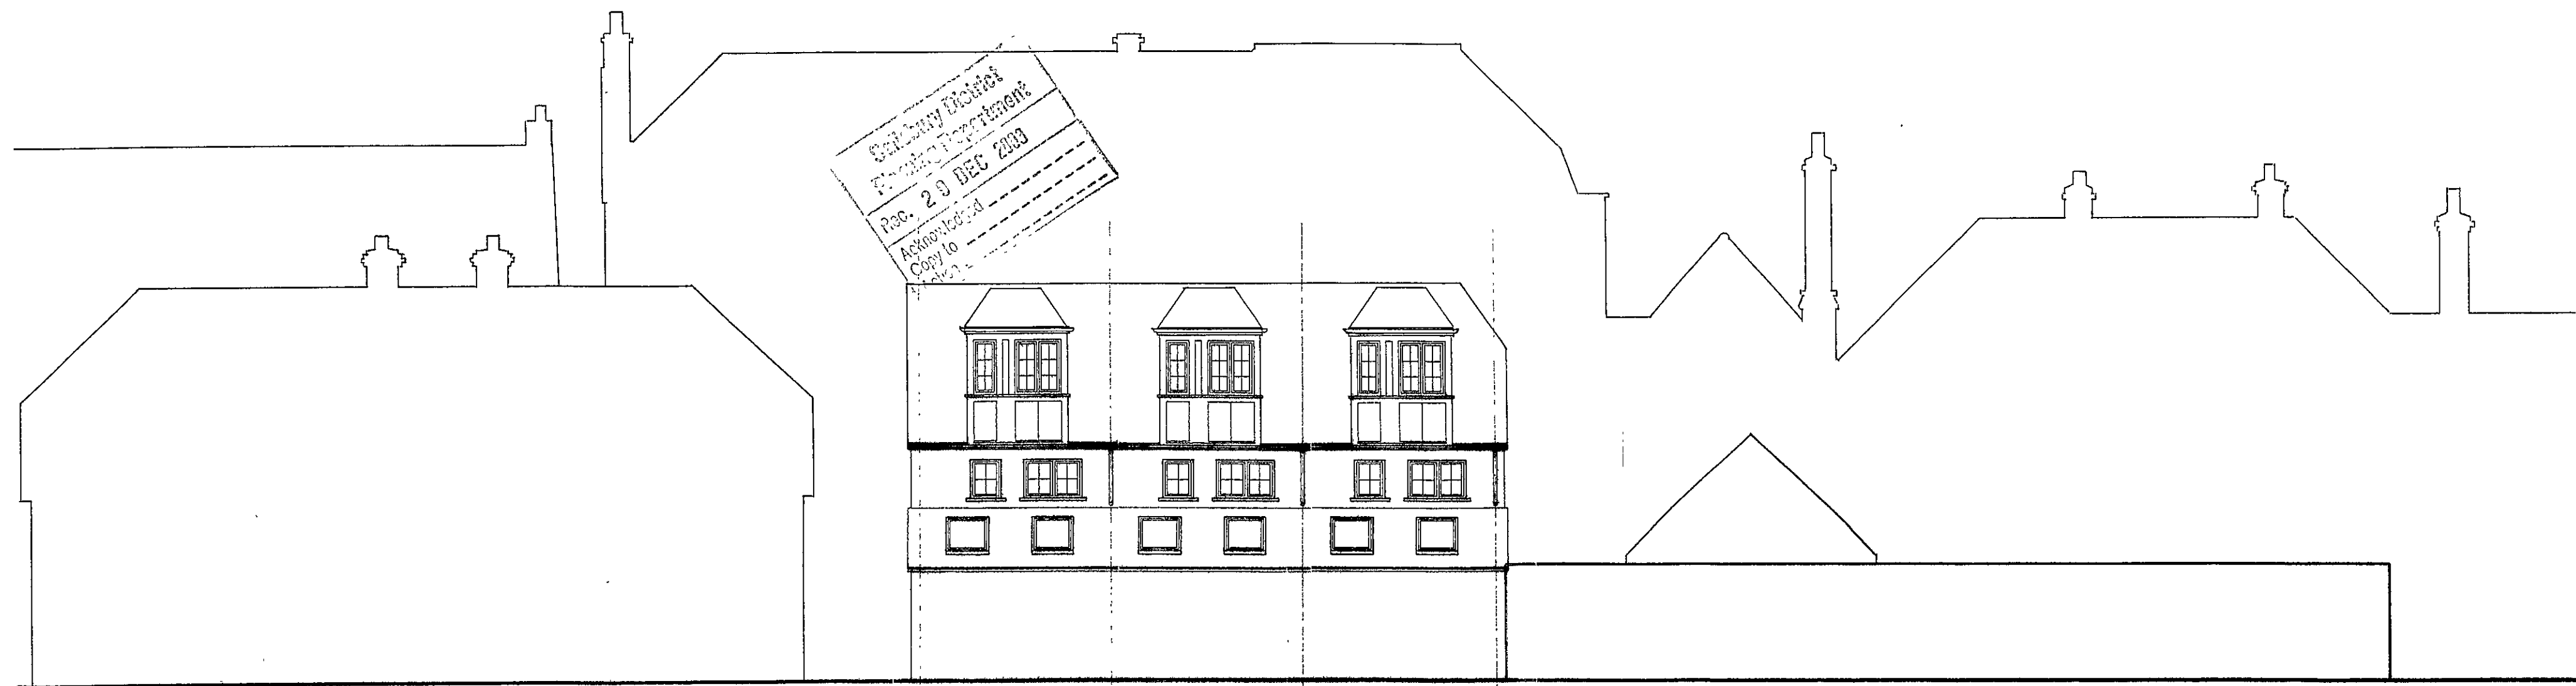



**WEAVERS MEWS**

**REAR ELEVATION**



**EXISTING GARAGE BEYOND**

**EXISTING GARAGES**

**REAR OF PROPERTIES FRONTING ENDLESS STREET BEYOND**


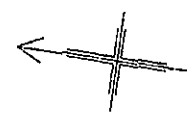
 


GROUND FLOOR PLAN

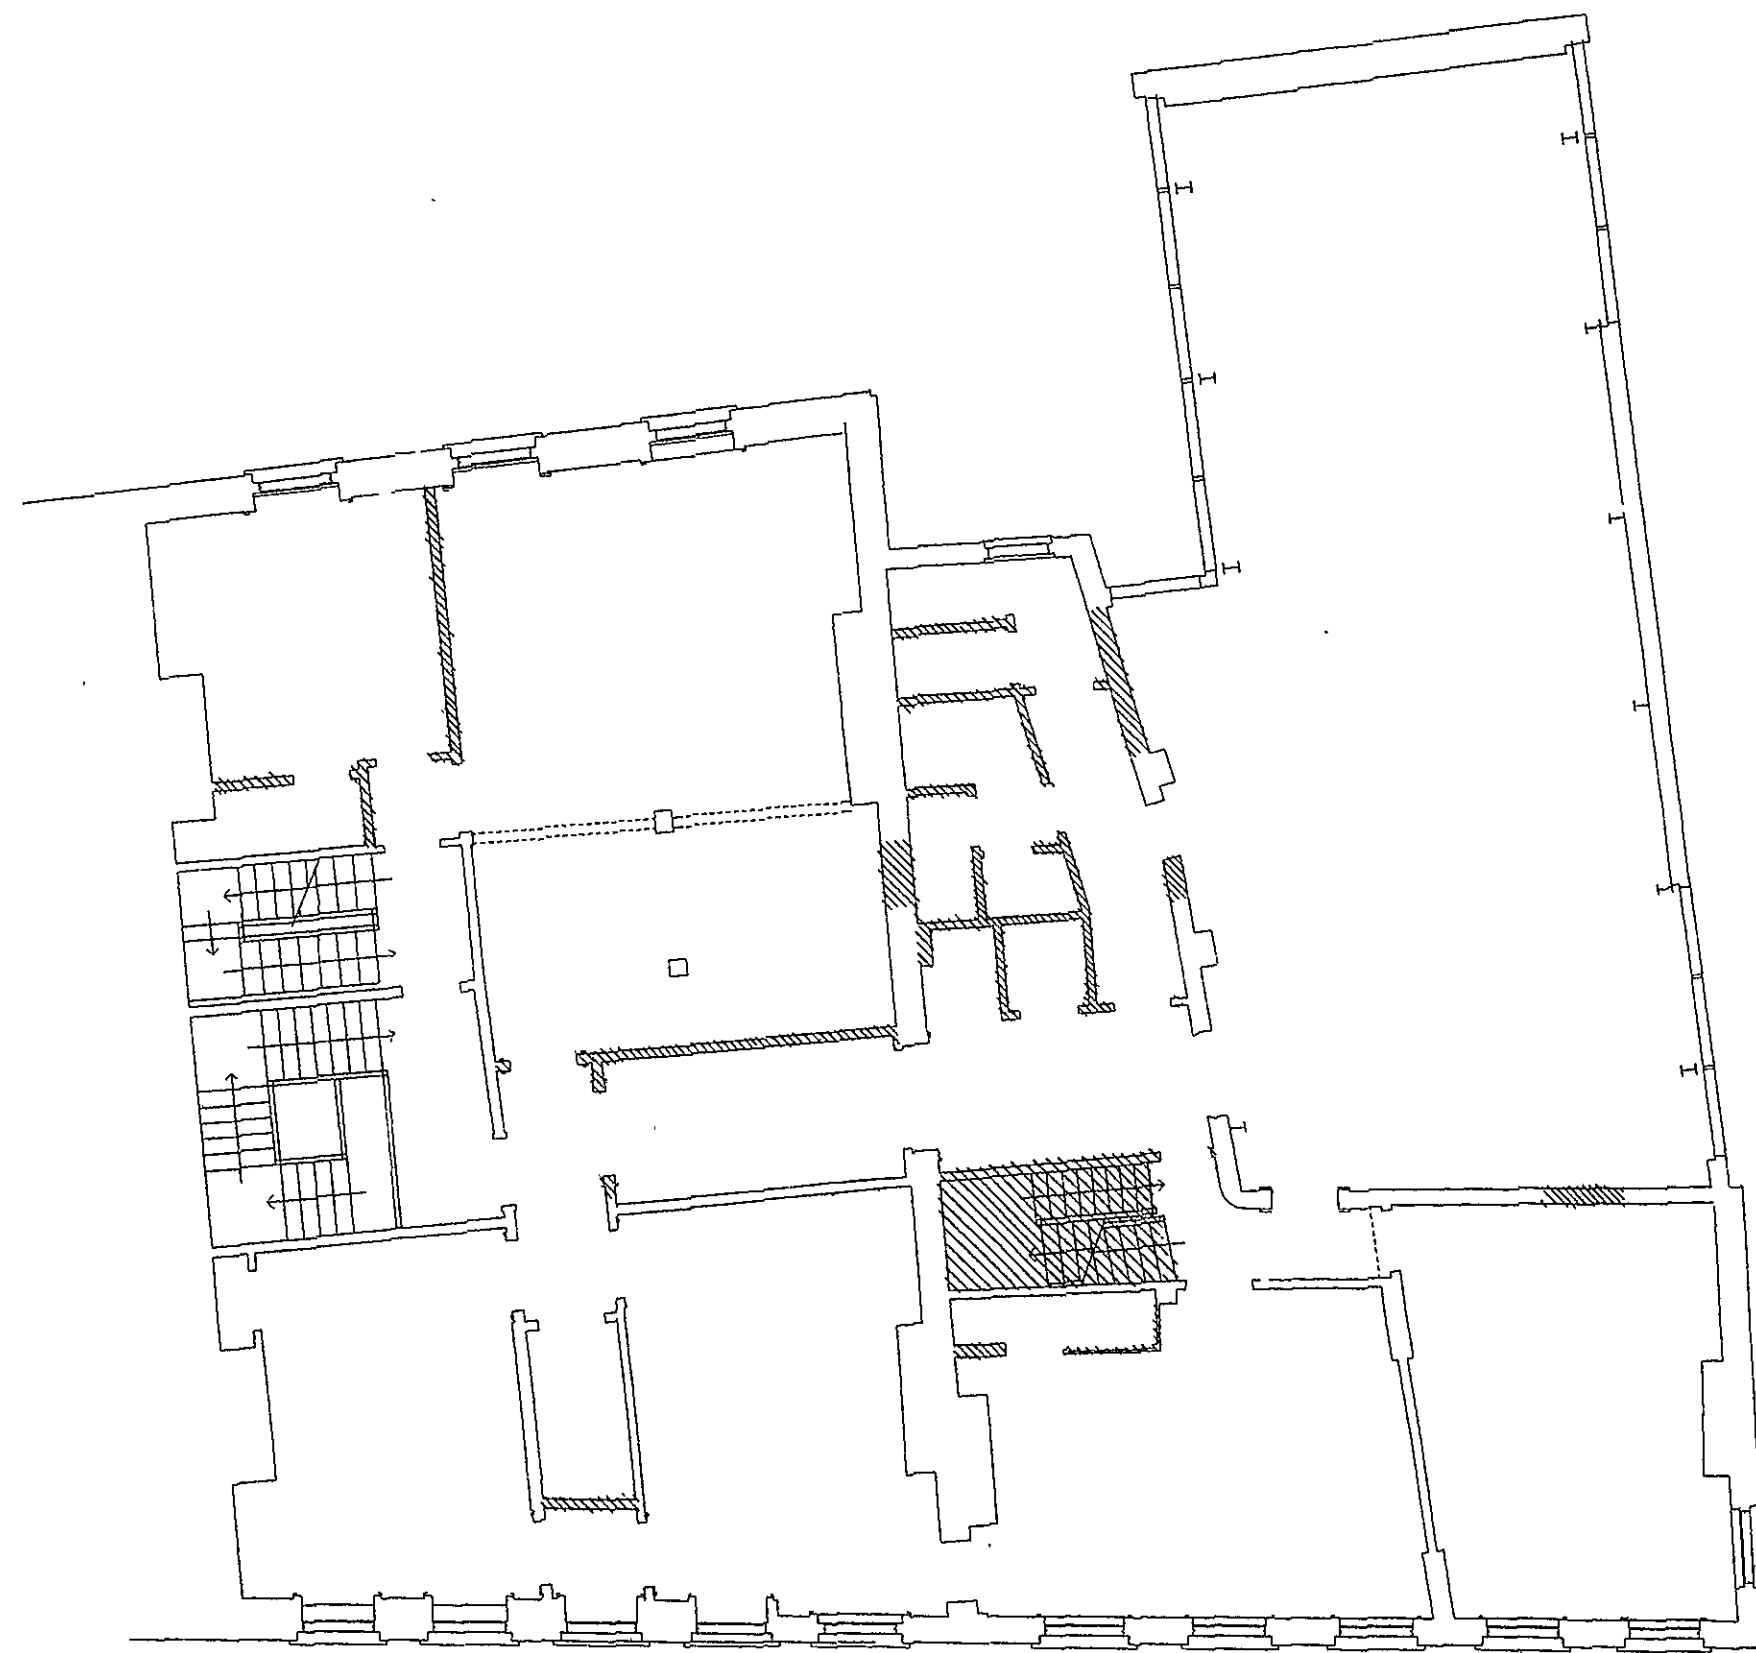
 


SECOND FLOOR PLAN

Indicates where existing partitions/walls and staircases are to be removed

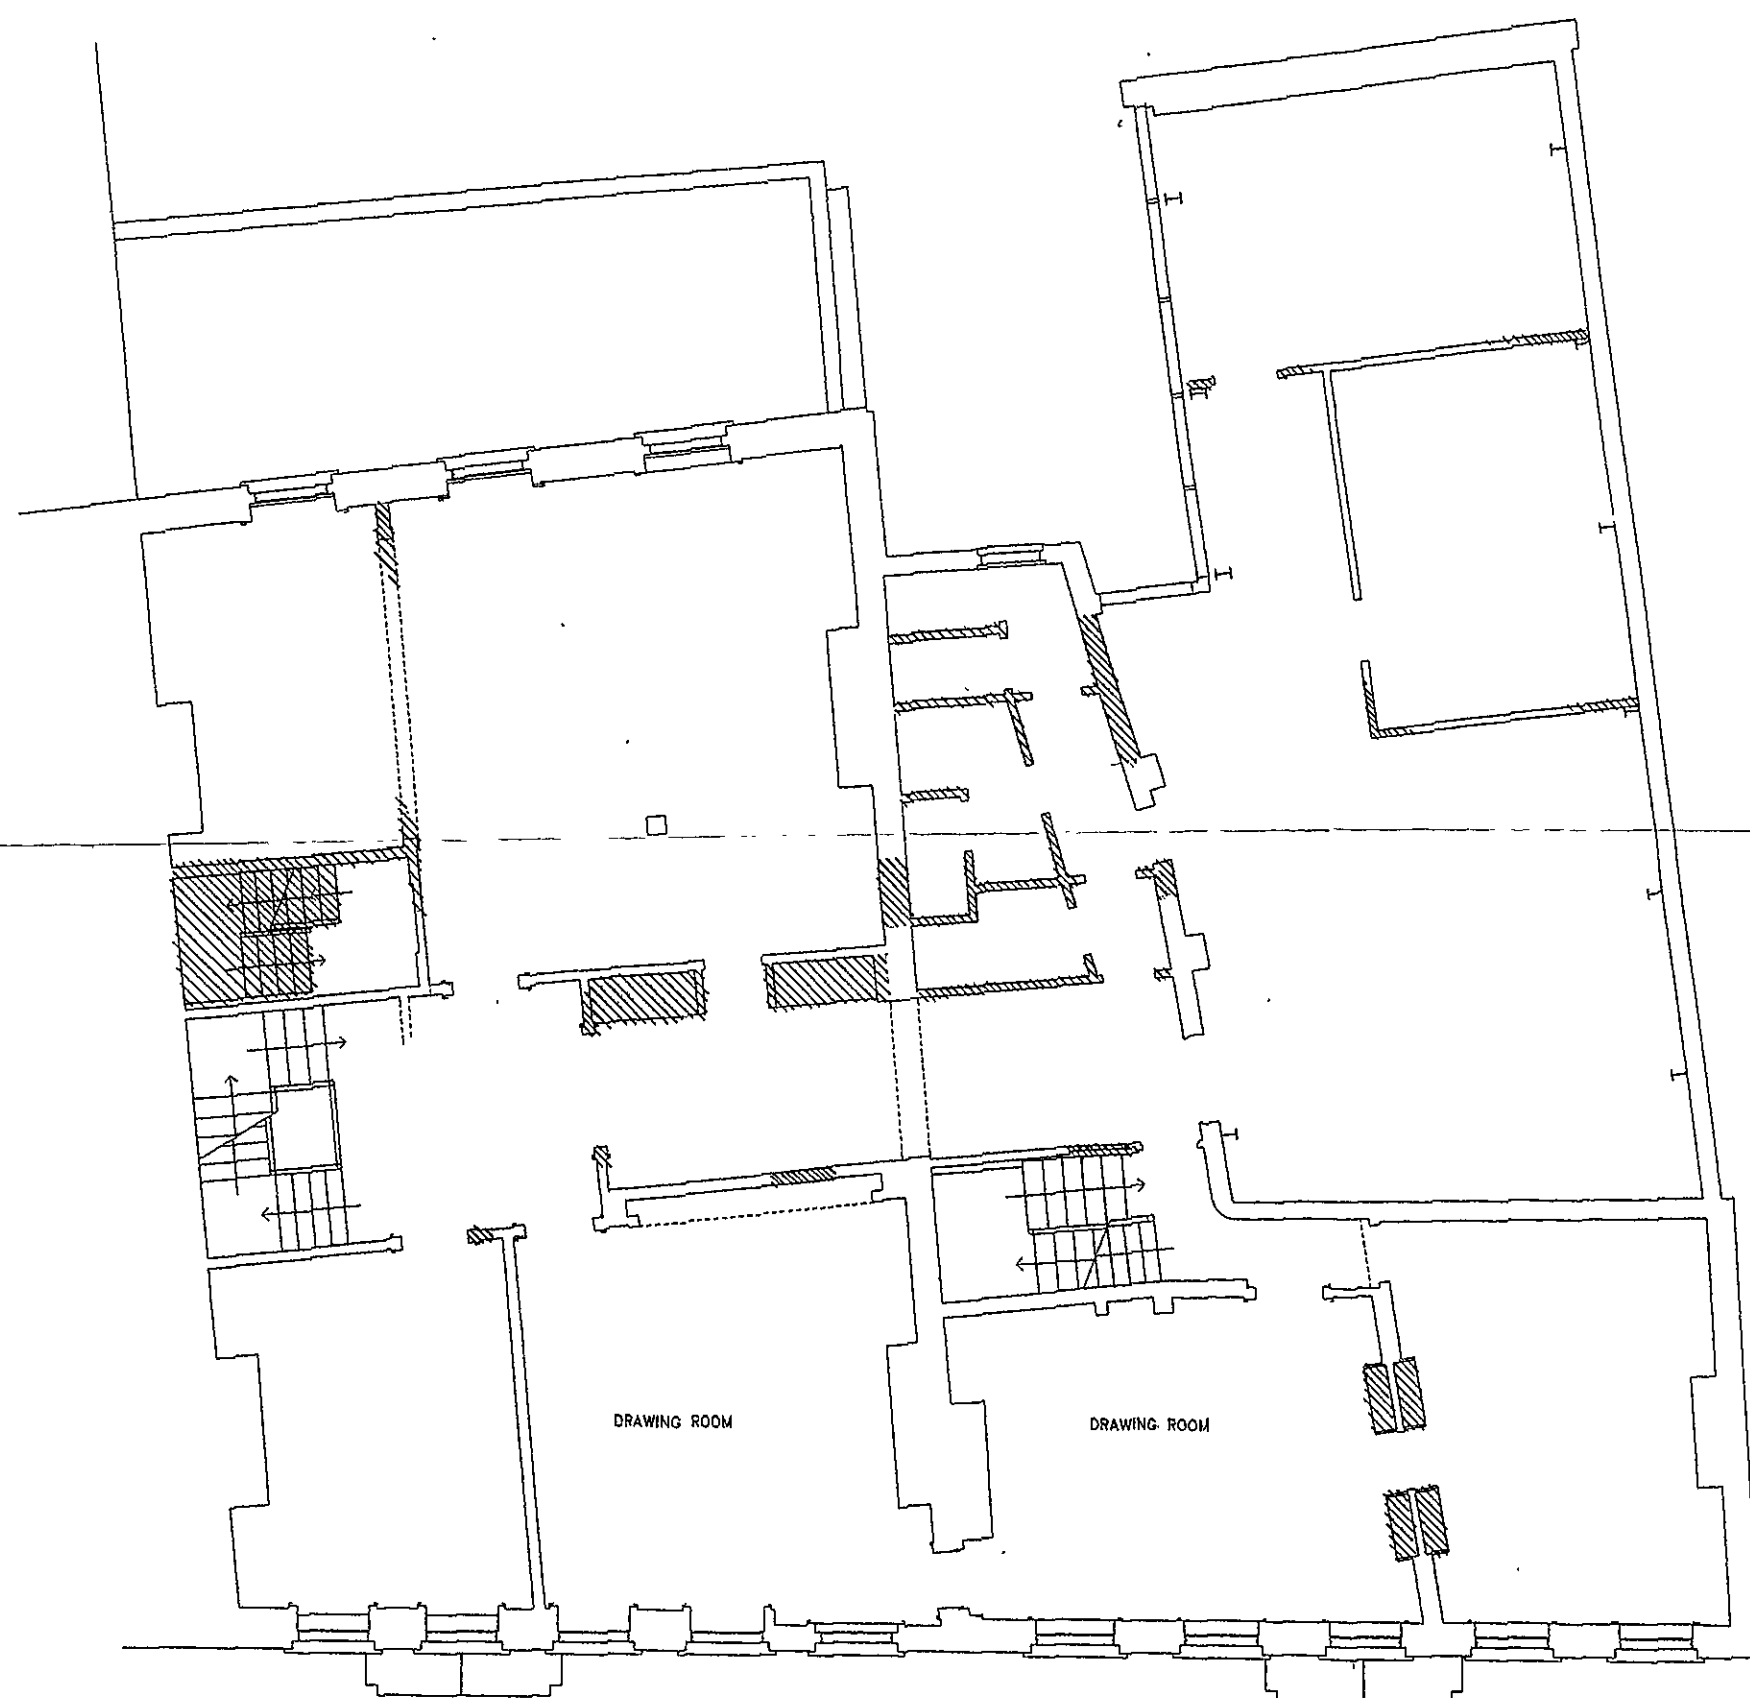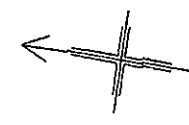 

FIRST FLOOR PLAN

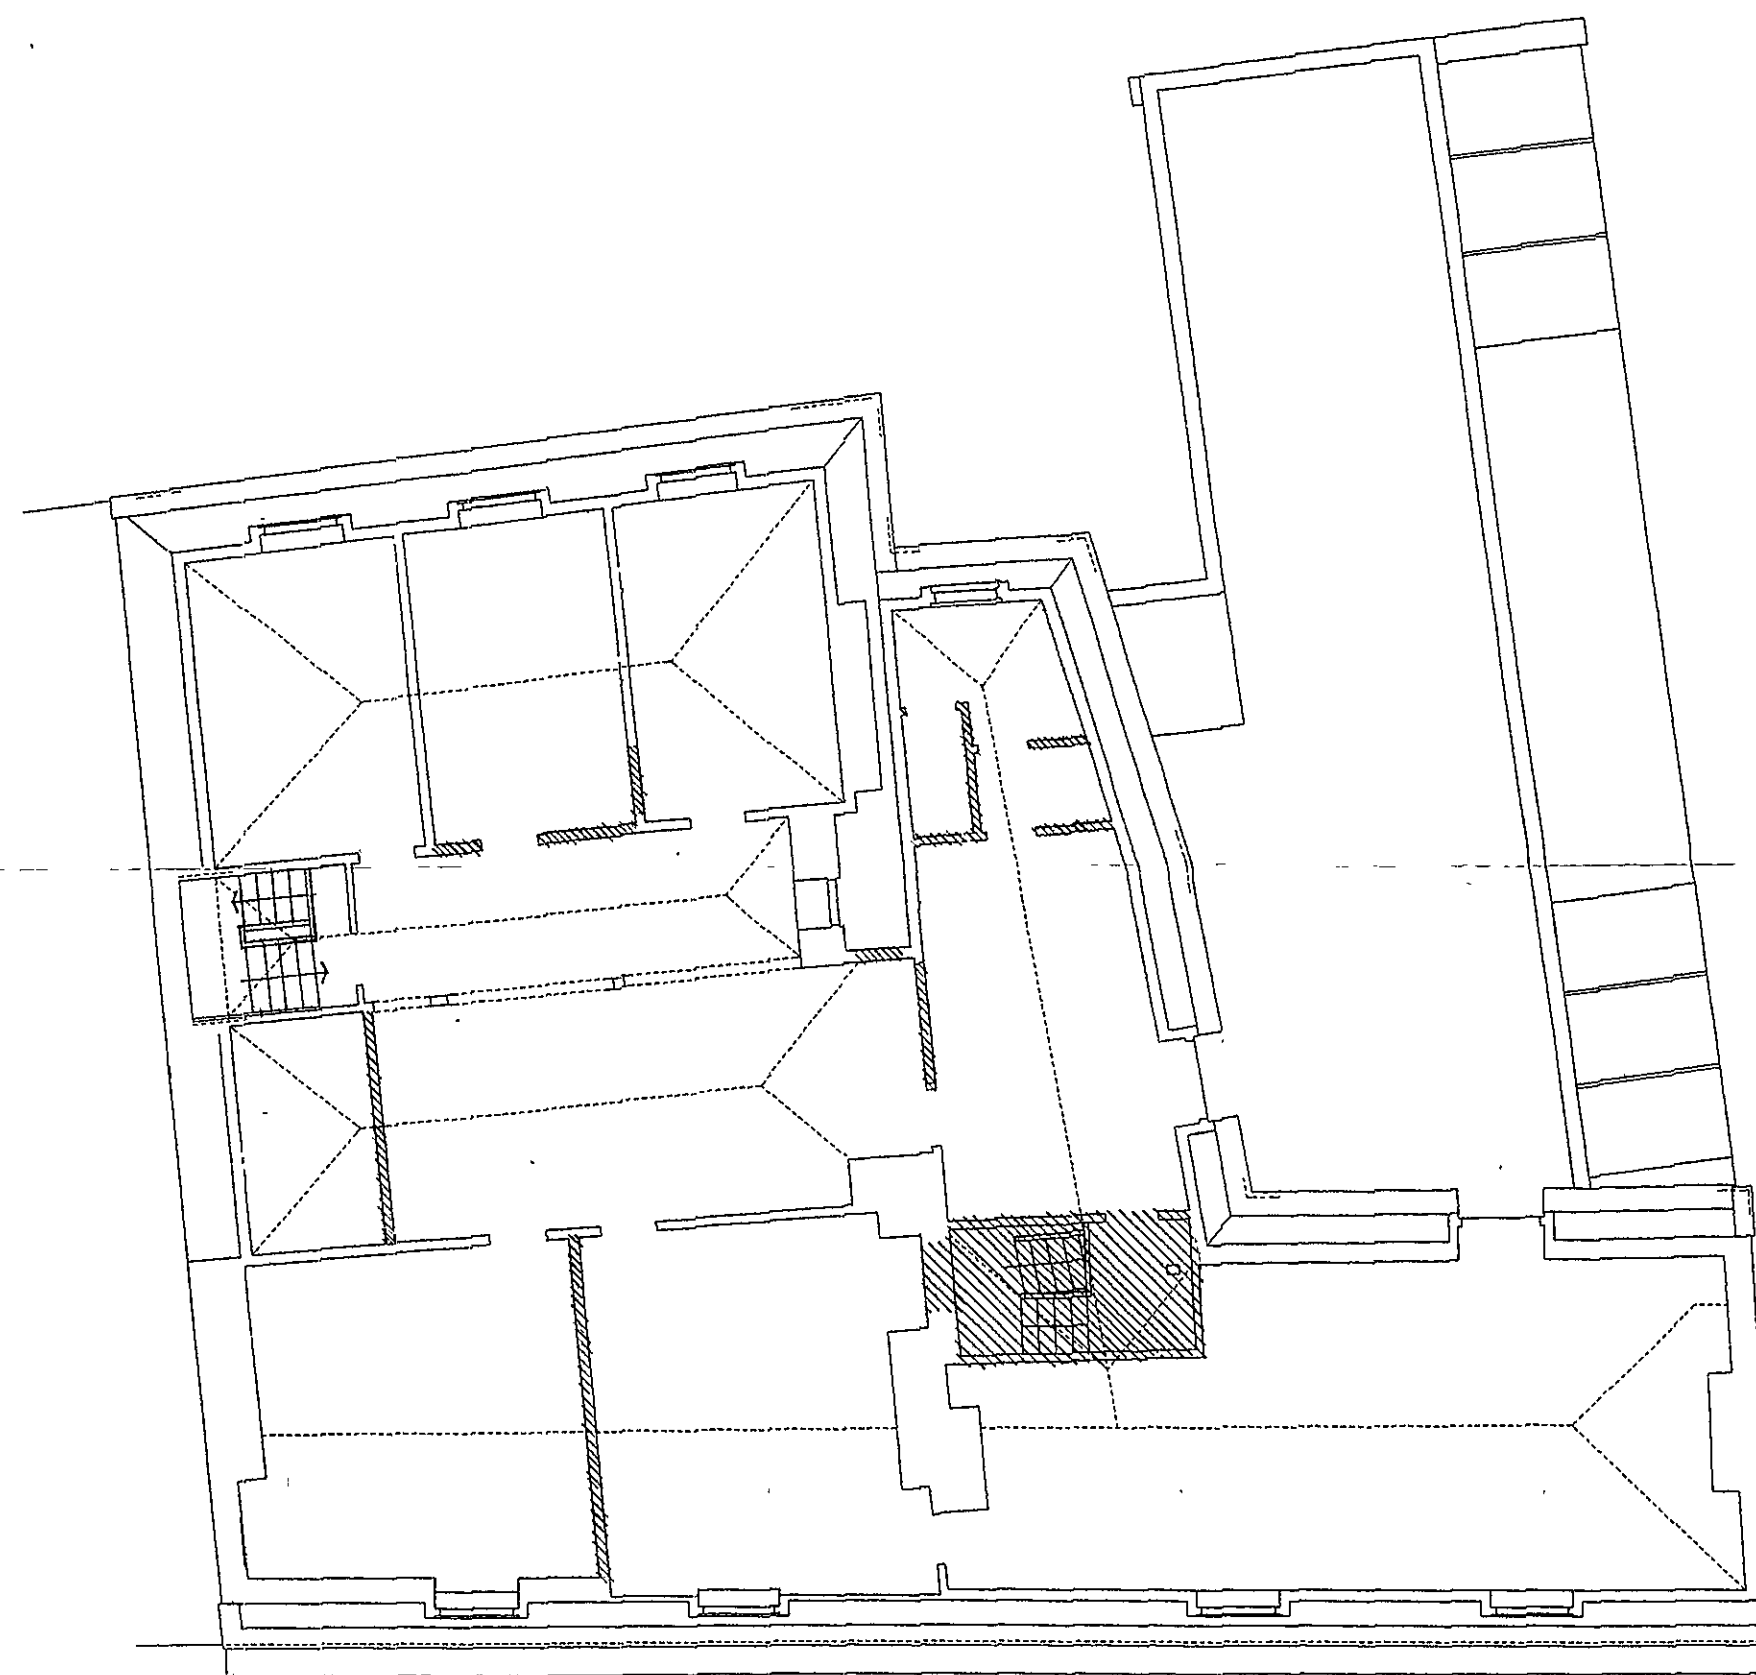 

THIRD FLOOR PLAN


REV A

REVISIONS TO LOCATION OF  
OPENINGS AS REQUESTED BY  
LOCAL PLANNING AUTHORITY  
16.9.04


CENTURY HOUSE SITE  
52/54 ENDLESS STREET, SALISBURY

EXISTING FLOOR PLANS  
SCALE 1:100  
DRAWING NUMBER: PA/2 03 REVISION: A  
DATE: MAY 2004

STEPHEN BUCK - CHARTERED ARCHITECT  
BROADOAK 11 NIGHTINGALE LANE LONDON SW4 9AH  
TEL: 0208 673 3212 FAX: 0208 673 1111

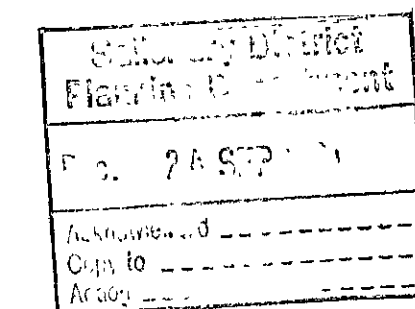

**OCTOBER 2003**

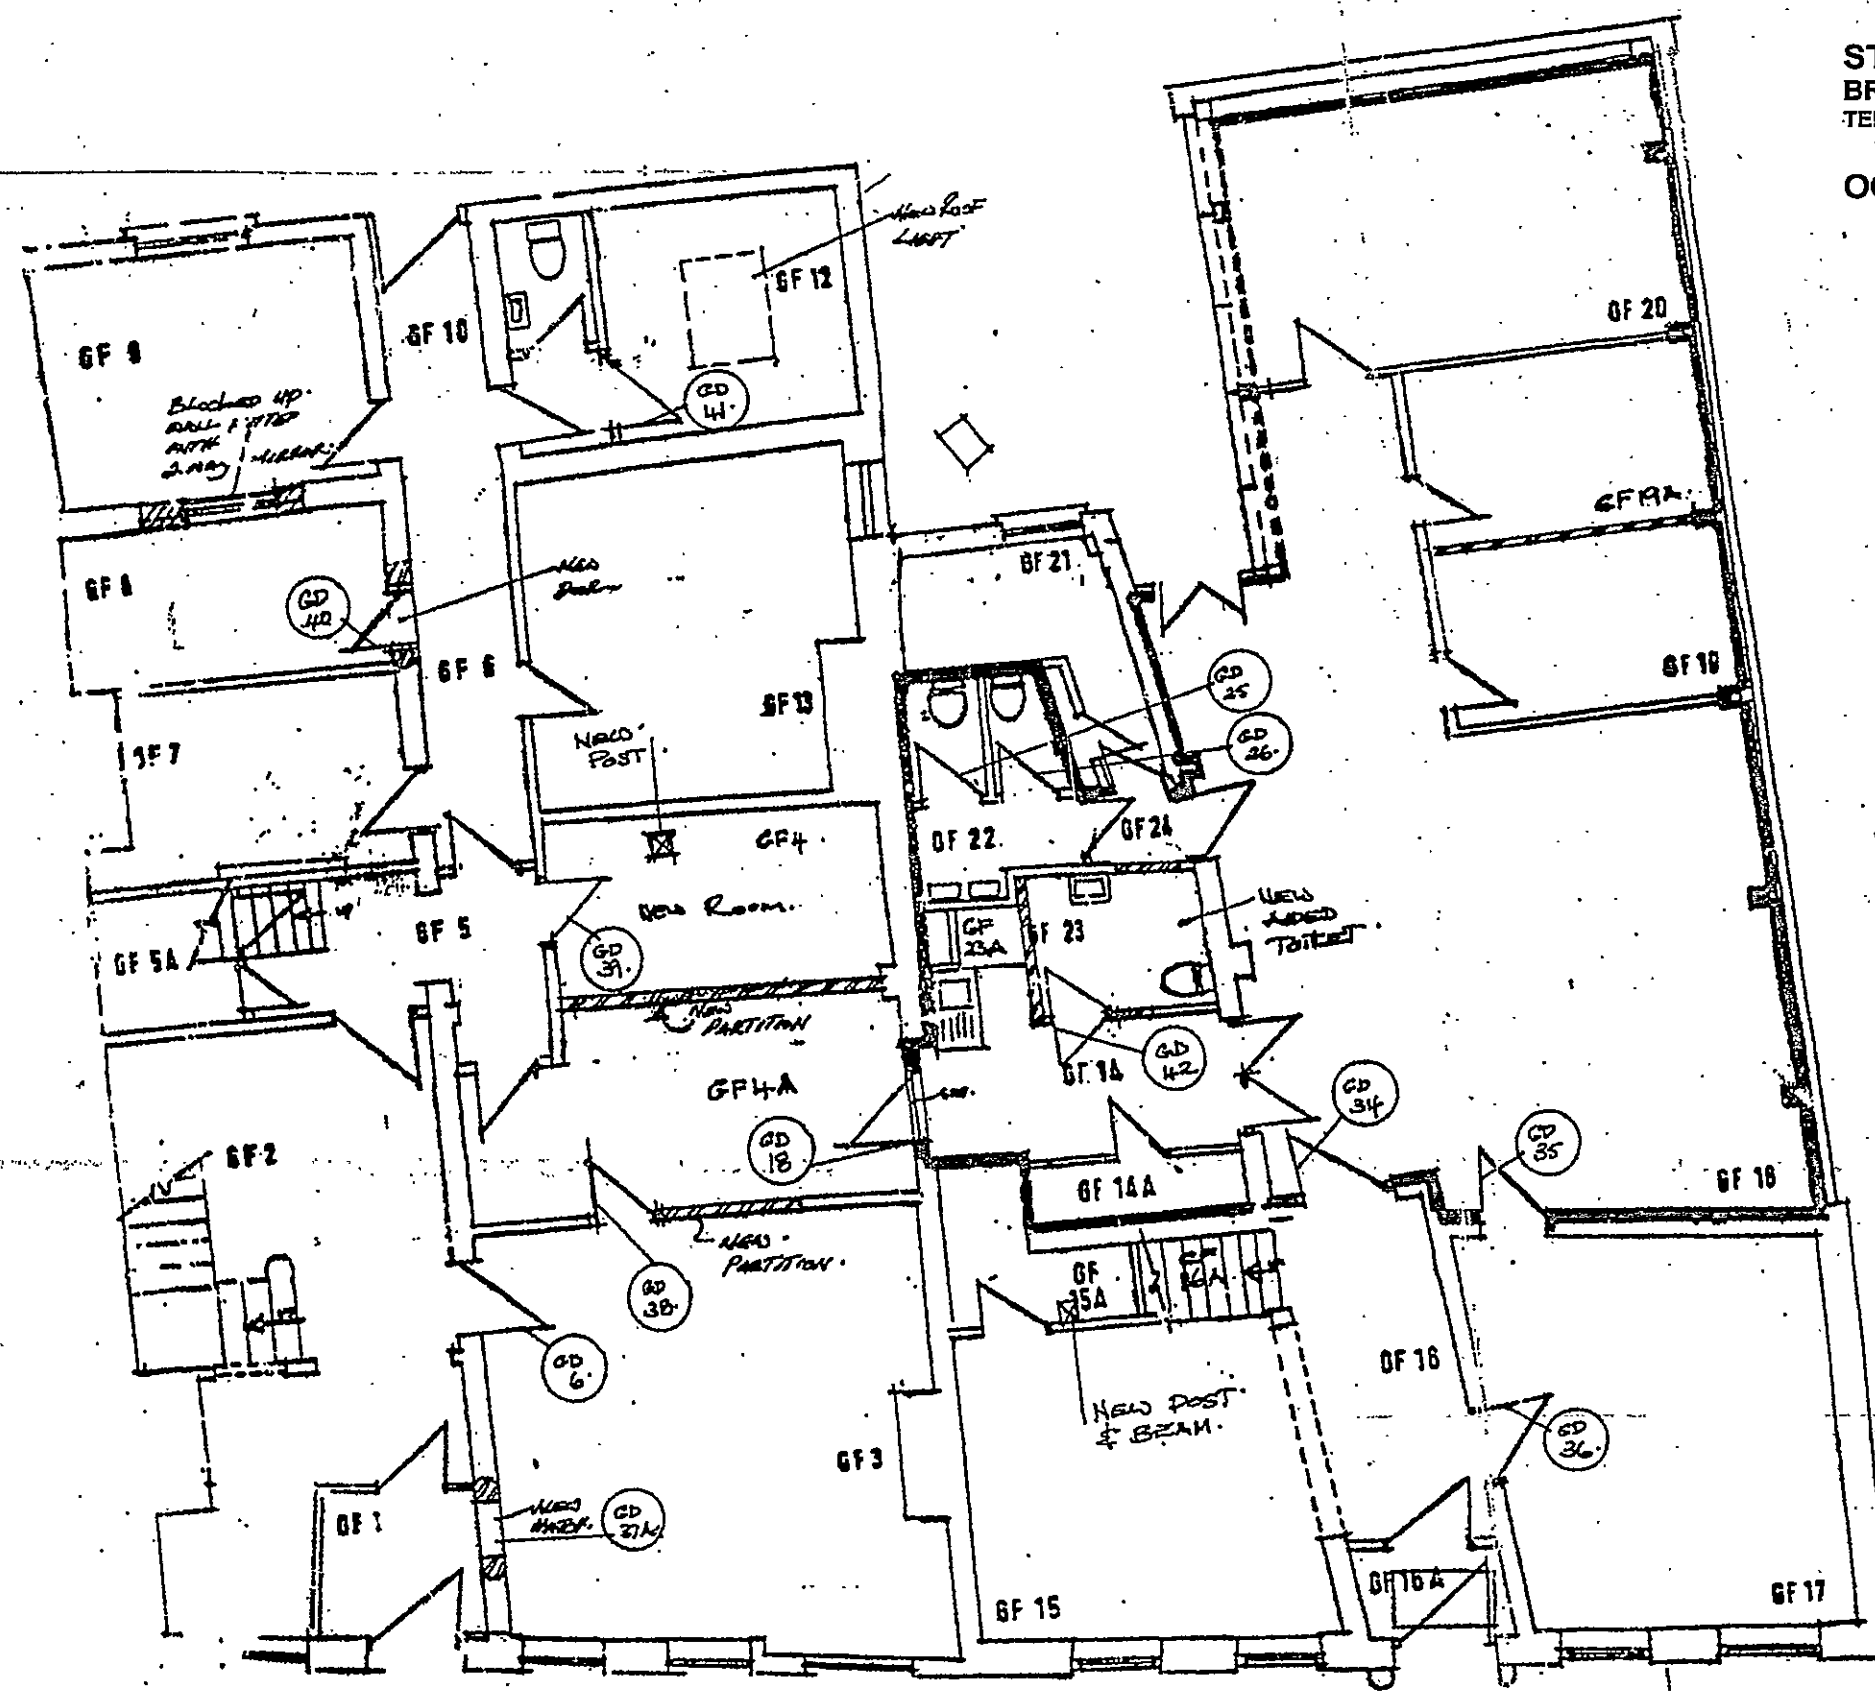

# GROUND FLOOR

SCALE 1:100





**CENTURY HOUSE SITE**  
**52/54 ENDLESS STREET, SALISBURY**  
**PROPOSED NEW WORKS**

**NEW HOUSES AT REAR OF PROPERTY**  
 SCALE : 1:100


DRAWING NUMBER: H / PA02      REVISION: A  
 DATE: NOVEMBER 2003

STEPHEN BUCK - CHARTERED ARCHITECT  
 BROADOAK, 11 NIGHTINGALE LANE, LONDON SW4 9AH  
 TEL: 0208 673 3212 / FAX : 0208 673 1111

REVISION A      DECEMBER 2003  
 ROOFSCAPE AMENDED

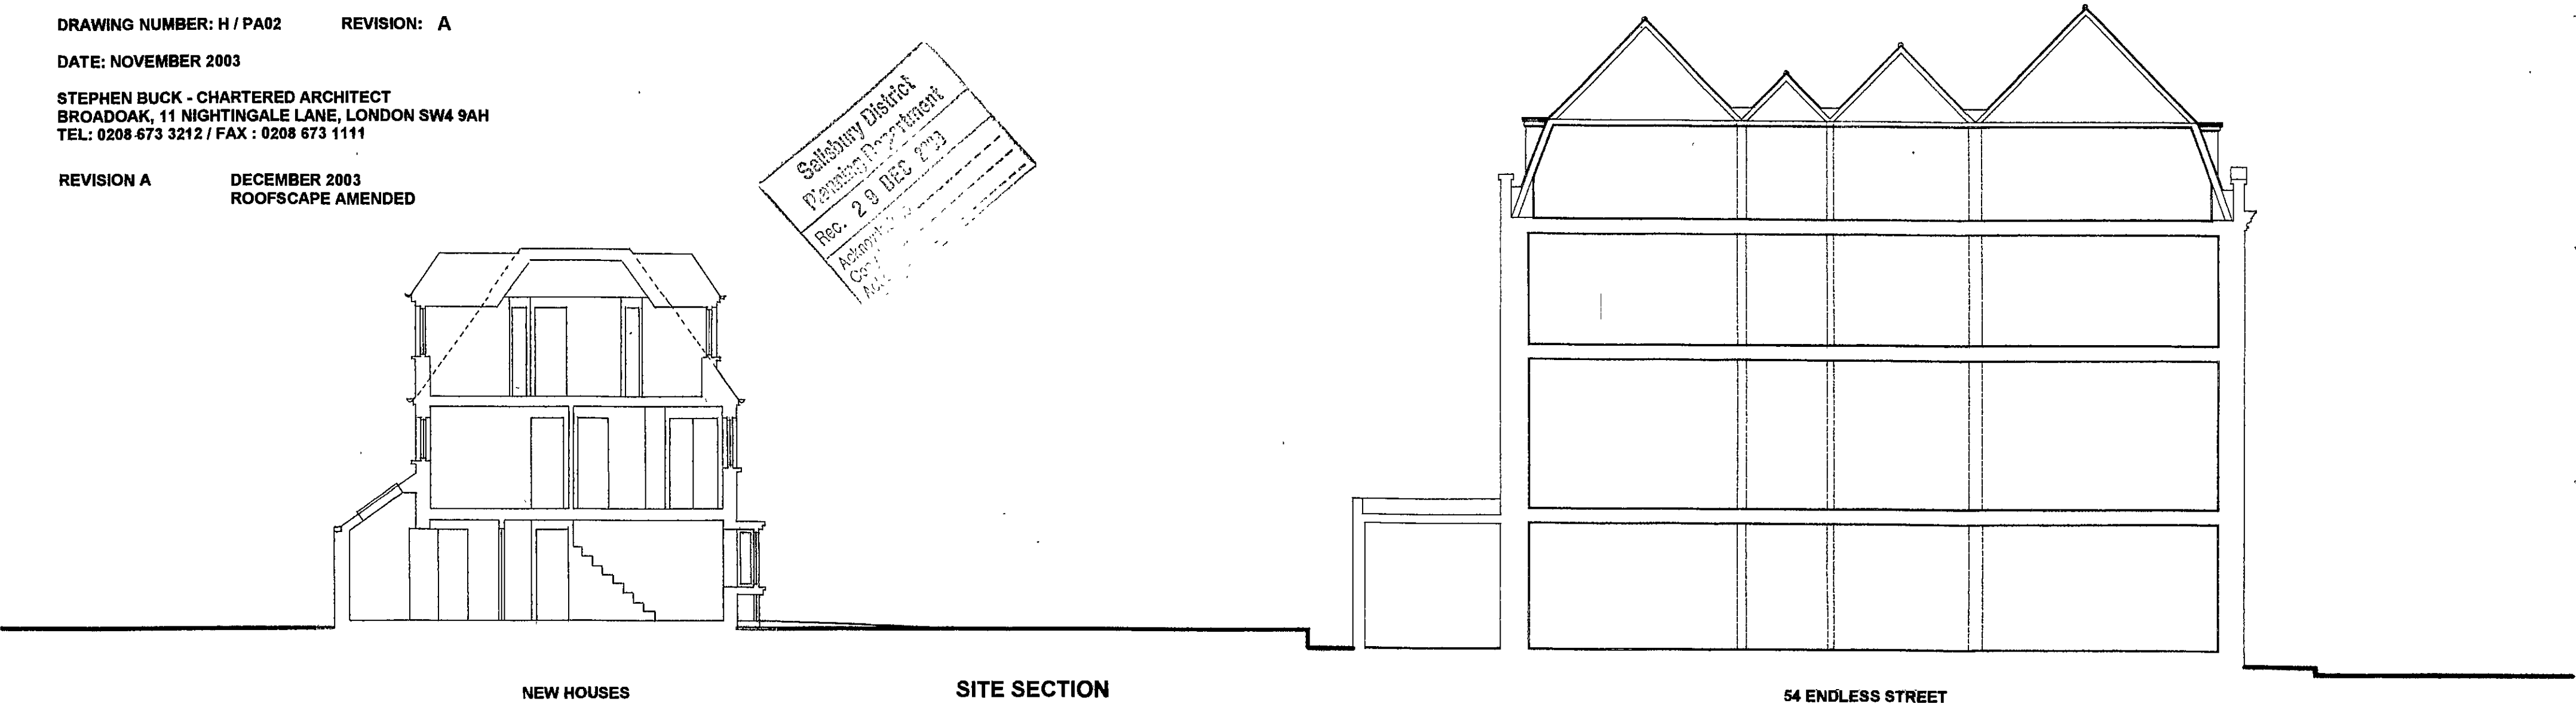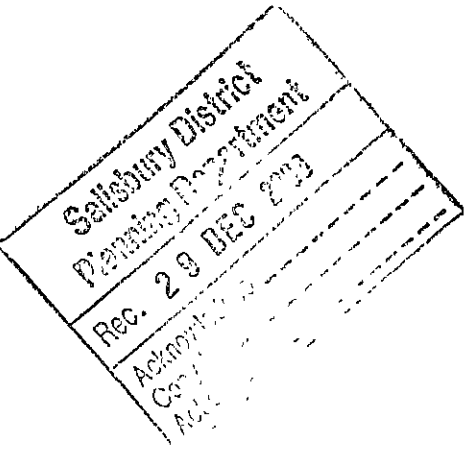


FLATS CONVERSION  
ROOF PLAN  
SCALE 1:100

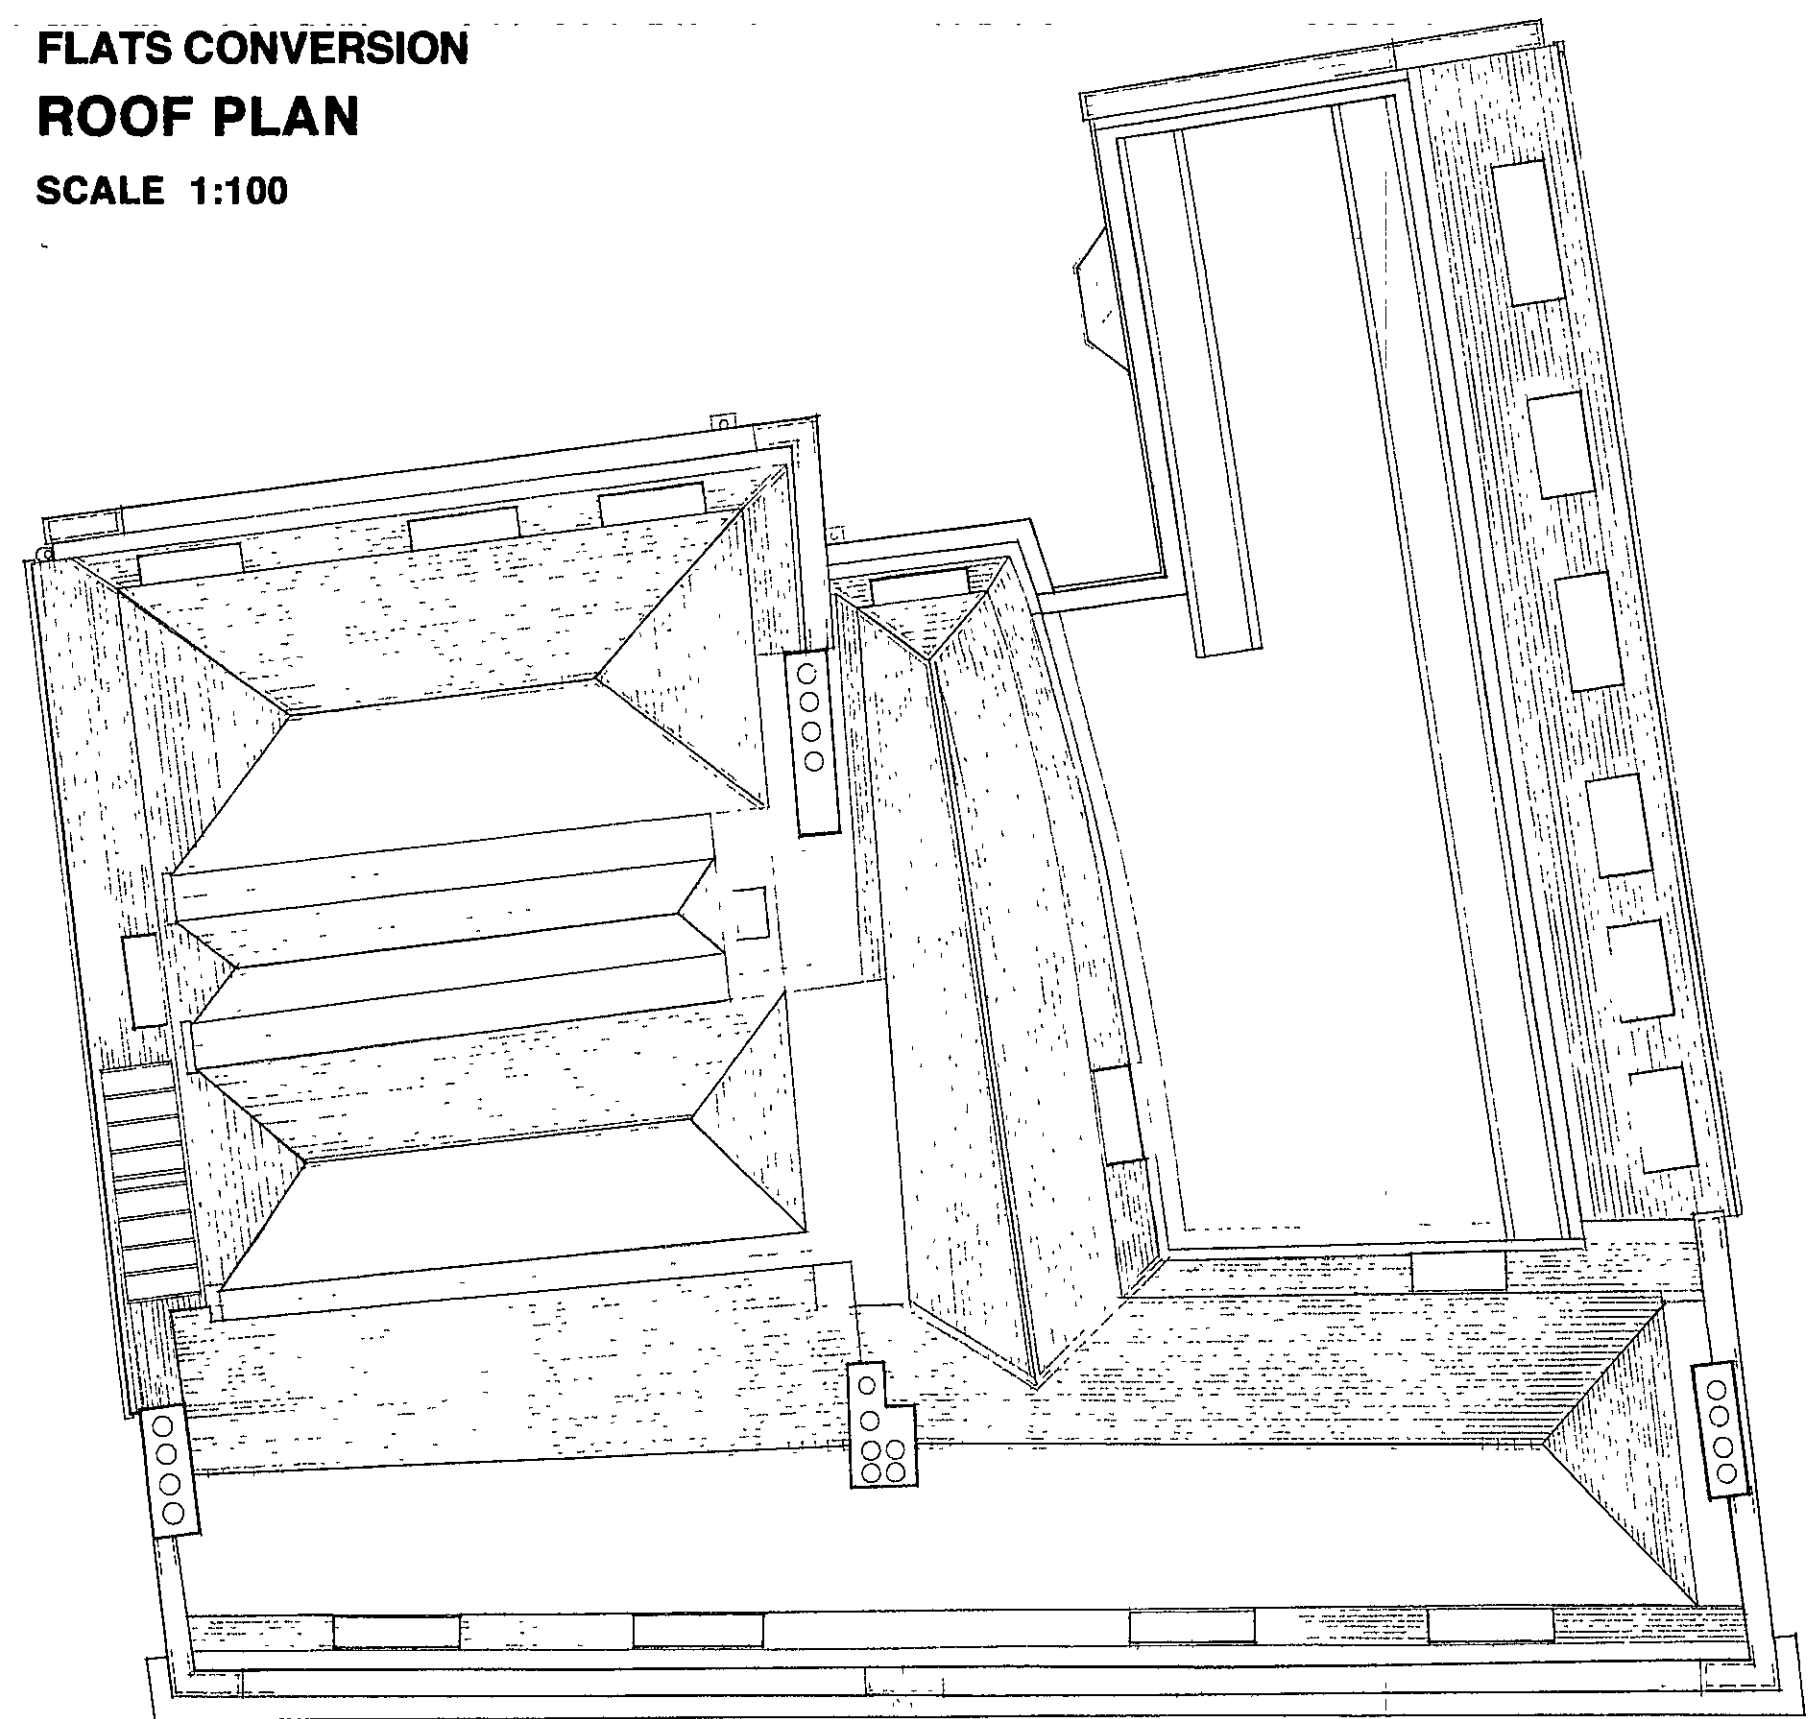

SITE SECTION SHOWING PROPOSED GARAGES  
SCALE 1:100

GARAGES:  
475° PITCHED ROOF IN CLAY TILES

BRICKWORK TO ELEVATIONS : RED CLAY  
TIMBER GARAGE DOORS

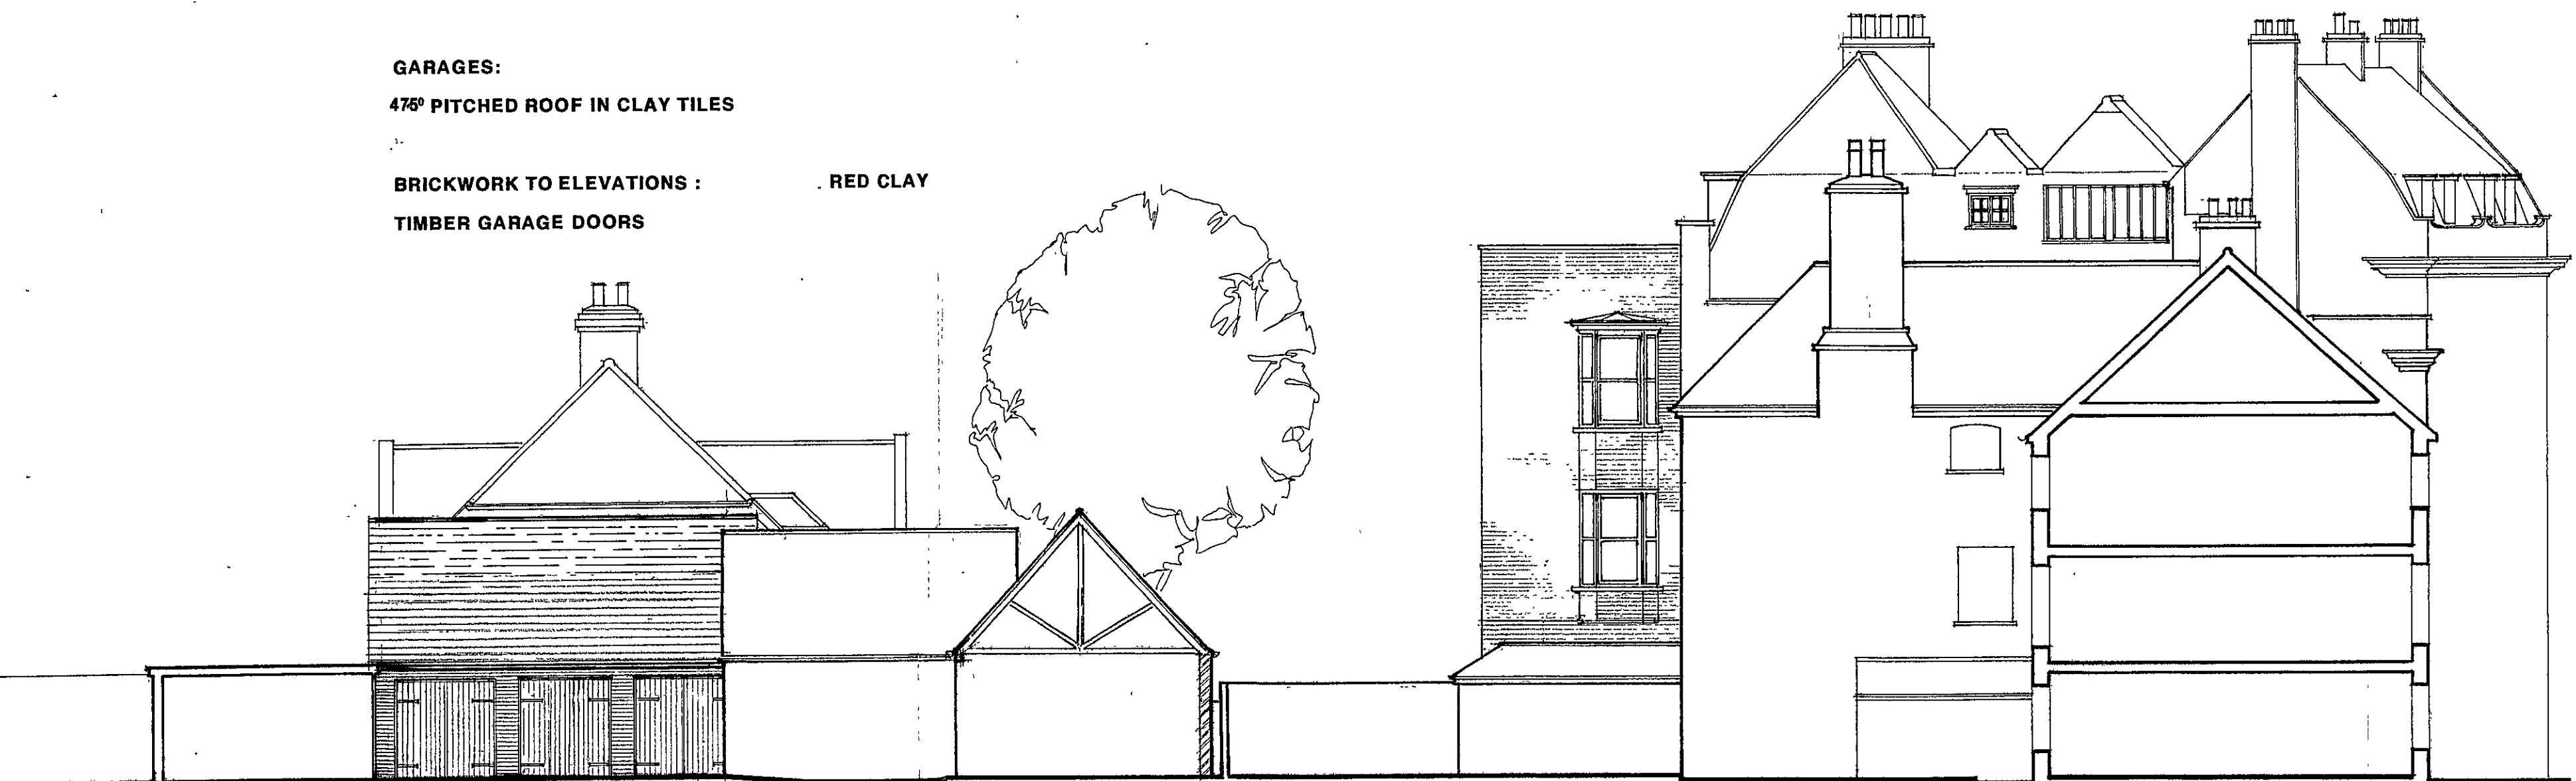

PROPOSED EXTERNAL MATERIALS & FINISHES TO GARAGES

RED FACING BRICKWORK TO ALL ELEVATIONS IN FLEMISH BOND - MICHELMERSH SEMI-HANDMADE BRICKS WITH NATURAL MORTAR/SAMPLES TO BE SUBMITTED & AGREED WITH LOCAL PLANNING AUTHORITY

SIDE-HUNG VERTICALLY-BOARDED TIMBER DOORS IN FINISH TO BE AGREED WITH LOCAL PLANNING AUTHORITY WITH PAINTED METAL STRAP HINGES IN COLOUR TO BE AGREED WITH LOCAL PLANNING AUTHORITY

KEYMER PLAIN CLAY HANDMADE PEG TILES TO ROOF SLOPES WITH CLOSE EAVES & PAINTED METAL RAINWATER GOODS/SAMPLE OF TILE TO BE SUBMITTED & AGREED WITH LOCAL PLANNING AUTHORITY/PATTERN & COLOUR OF RAINWATER GOODS TO BE AGREED WITH LOCAL PLANNING AUTHORITY

FOR DETAILS OF PROPOSED EXTERNAL MATERIALS & FINISHES TO 52/54 ENDLESS STREET SEE DRAWING NUMBER PA/2 05

S/04/2063

REV C SEPTEMBER 2004 NOTES ADDED REGARDING PROPOSED EXTERNAL MATERIALS & FINISHES TO 52/54 ENDLESS STREET & GARAGES  
RELATIONSHIPS BETWEEN EXISTING & PROPOSED GARAGES ADJUSTED

|       |                                                               |         |
|-------|---------------------------------------------------------------|---------|
| REV B | REVISION TO GARAGE ELEVATION                                  | 21.9.04 |
| REV A | REVISIONS TO GARAGES AS REQUESTED BY LOCAL PLANNING AUTHORITY | 16.9.04 |

CENTURY HOUSE SITE  
52/54 ENDLESS STREET, SALISBURY  
PROPOSED NEW WORKS


- FLATS CONVERSION ROOF PLAN
- SITE SECTION SHOWING GARAGES

SCALE 1:100

DRAWING NUMBER : PA/2 06 REVISION : C

DATE : MAY 2004

STEPHEN BUCK - CHARTERED ARCHITECT  
BROADOAK 11 NIGHTINGALE LANE LONDON SW4 9AH  
TEL: 0208 673 3212 FAX : 0208 673 1111

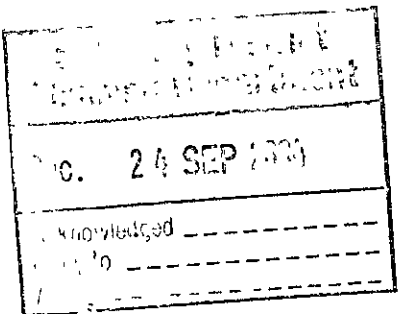

PROPOSED EXTERNAL MATERIALS & FINISHES

RED FACING BRICKWORK WITH "BLIND" WINDOWS TO REAR ELEVATIONS OF 52 ENDLESS STREET IN BOND TO MATCH EXISTING ADJACENT ELEVATIONS - MICHELMERSH SEMI-HANDMADE BRICKS WITH NATURAL MORTAR/SAMPLES TO BE SUBMITTED & AGREED WITH LOCAL PLANNING AUTHORITY

VERTICAL TILE HANGING TO SIDE & REAR ELEVATIONS OF 52 ENDLESS STREET - KEYMER PLAIN CLAY HANDMADE PEG TILES/SAMPLE TO BE SUBMITTED & AGREED WITH LOCAL PLANNING AUTHORITY

NATURAL STONE COPINGS TO REAR ELEVATIONS OF 52 ENDLESS STREET - SAMPLE TO BE SUBMITTED & AGREED WITH LOCAL PLANNING AUTHORITY

PAINTED TIMBER WINDOWS & DOORS IN PATTERNS INDICATED & COLOUR TO BE AGREED WITH LOCAL PLANNING AUTHORITY WITH NATURAL STONE SUB-CILLS TO NEW OPENINGS - SAMPLE TO BE SUBMITTED & AGREED WITH LOCAL PLANNING AUTHORITY

LEAD SHEET ROOF TO NEW ORIEL WINDOW AT REAR OF 52 ENDLESS STREET

KEYMER PLAIN CLAY HANDMADE PEG TILES TO RENEWED ROOF SLOPES/SAMPLE TO BE SUBMITTED & AGREED WITH LOCAL PLANNING AUTHORITY

PAINTED METAL RAINWATER GOODS IN PATTERN & COLOUR TO BE AGREED WITH LOCAL PLANNING AUTHORITY



EXISTING REAR ELEVATION

- ELEVATIONS : EXISTING HISTORIC FABRIC TO BE REINSTATED TO MATCH EXISTING
- EXISTING 1980'S EXTENSION RECLAD;

ROOF TILING (SOUTH ELEVATION SECOND FLOOR LEVEL): NATURAL CLAY TILING :

VERTICAL TILING TO FIRST & SECOND FLOOR LEVELS : NATURAL CLAY TILING

BRICKWORK TO GROUND FLOOR LEVEL : RED CLAY,

HEADER BOND TO MATCH HISTORIC FABRIC

PAINTED TILING TO GROUND FLOOR LEVEL OF SOUTH ELEVATION

WHITE JOINERY

STONE CILLS

LEAD CLADDING TO DORMER WINDOWS

LEAD ROOF TO BAY WINDOWS

CAST IRON RAINWATER GOODS

FLAT ARCHES IN GAUGED BRICKWORK



REAR ELEVATION PROPOSED

NOTE: NO CHANGES PROPOSED TO FRONT ELEVATIONS OF 52/54 ENDLESS STREET EXCEPT INTRODUCTION OF PAINTED METAL GATE TO PATH ALONG SOUTH SIDE OF 52 ILLUSTRATION INCLUDED IN PLANNING SUBMISSION/COLOUR TO BE AGREED WITH LOCAL PLANNING AUTHORITY.

EXISTING DOOR & DOOR CASE RE-USED WITH SURROUNDING FABRIC MADE GOOD TO MATCH EXISTING ELEVATION ABOVE

GROUND FLOOR WINDOWS TO REAR ELEVATION TO MATCH FIRST FLOOR WINDOW ABOVE MARKED \*

NO CHANGES PROPOSED TO SOUTH-FACING REAR-RETURN ELEVATIONS OF 52/54 ENDLESS STREET

REV C SEPTEMBER 2004

NOTES ADDED REGARDING FRONT & REAR RETURN ELEVATIONS FURTHER NOTES ADDED REGARDING PROPOSED EXTERNAL MATERIALS & FINISHES

NOTE ADDED REGARDING SIDE ENTRANCE GATE TO SOUTH ELEVATION PROPOSED  
REV B PROPOSED REAR ELEVATION REVISED & NOTES ADDED - AS REQUESTED BY LOCAL PLANNING AUTHORITY

REV A PROPOSED REAR ELEVATION REVISED

S/04/2003

CENTURY HOUSE SITE  
52/54 ENDLESS STREET, SALISBURY

PROPOSED NEW WORKS

FLATS CONVERSION  
EXISTING & PROPOSED ELEVATIONS  
SECTION  
SCALE : 1:100

DRAWING NUMBER: PA/2 05 REVISION: C

DATE: MAY 2004

STEPHEN BUCK - CHARTERED ARCHITECT  
BROADOAK, 11 NIGHTINGALE LANE, LONDON SW4 9AH  
TEL: 0208 673 3212 / FAX : 0208 673 1111



SIDE ENTRANCE GATE : DETAILS SUBMITTED SEPARATELY

SOUTH ELEVATION PROPOSED



SECTION AS PROPOSED

GROUND FLOOR WINDOWS TO REAR ELEVATION  
TO MATCH FIRST FLOOR WINDOW MARKED \*

EXISTING DOOR. & DOOR CASE RE-USED  
WITH SURROUNDING FABRIC MADE GOOD  
TO MATCH EXISTING ELEVATION ABOVE



**GROUND FLOOR**  
SCALE 1:100



**SECOND FLOOR**  
SCALE 1:100



**FIRST FLOOR**  
SCALE 1:100



**THIRD FLOOR**  
SCALE 1:100

- L LIVING
- D DINING
- L/D LIVING / DINING
- K KITCHEN
- B BEDROOM
- Ba BATHROOM
- R ROOF GARDEN
- Ut UTILITY ROOM

S/04/2063

REV C SEPTEMBER 2004 INTERCONNECTING DOORS TO FRONT BEDROOMS IN FLAT 6 REINSTATED

REV B REVISIONS TO REAR OF FLAT 1 & TO FLAT 6 LAYOUT AS REQUESTED BY LOCAL PLANNING AUTHORITY 16.9.04

REV A ALTERATIONS TO REAR OF FLAT 1 & TO FLAT 4 LAYOUT 8.9.04

**CENTURY HOUSE SITE**  
52/54 ENDLESS STREET, SALISBURY


**PROPOSED NEW WORKS**




**FLATS CONVERSION**  
**FLOOR PLANS**  
SCALE 1:100

DRAWING NUMBER: PA/2 04 REVISION: C

DATE: MAY 2004

STEPHEN BUCK - CHARTERED ARCHITECT  
BROADOAK 11 NIGHTINGALE LANE LONDON SW4 9AH  
TEL: 0208 673 3212 FAX: 0208 673 1111

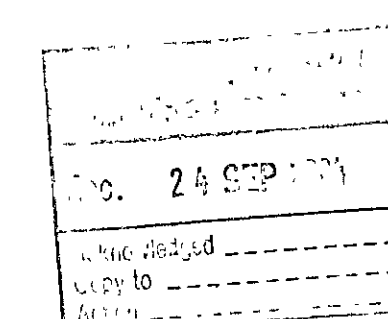

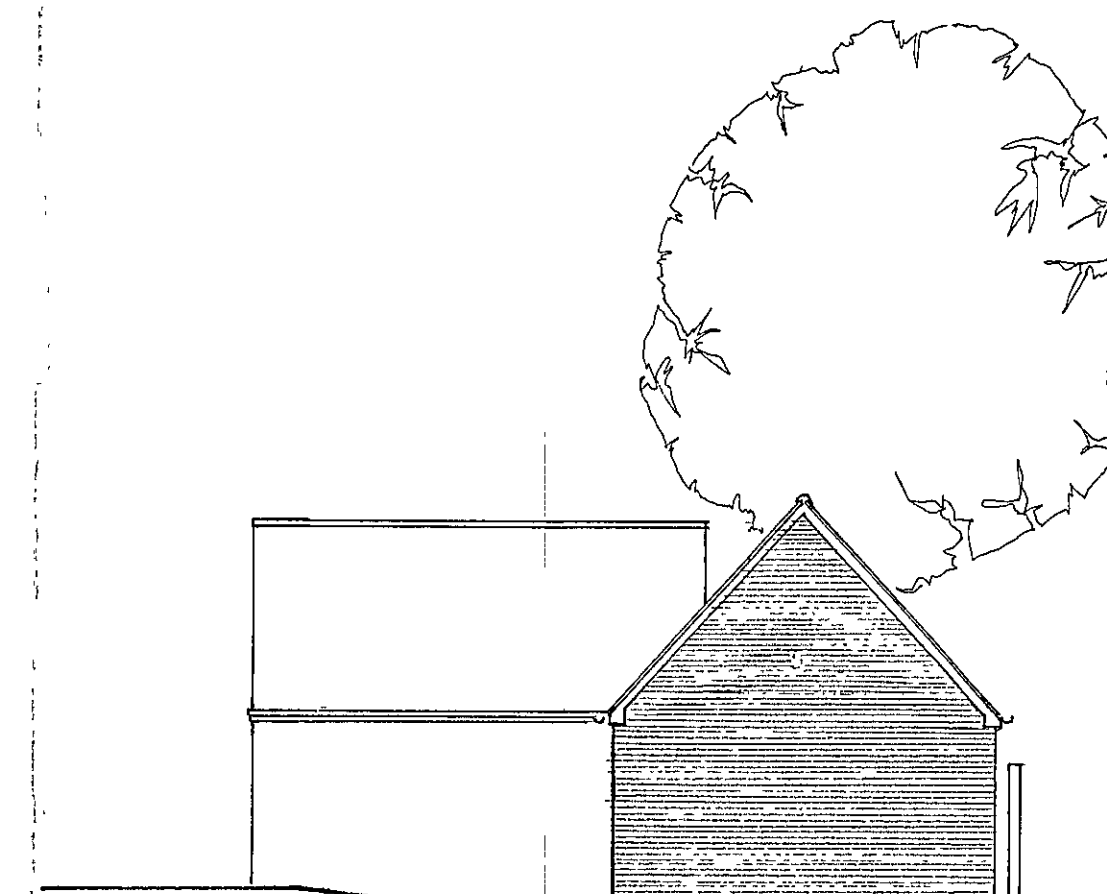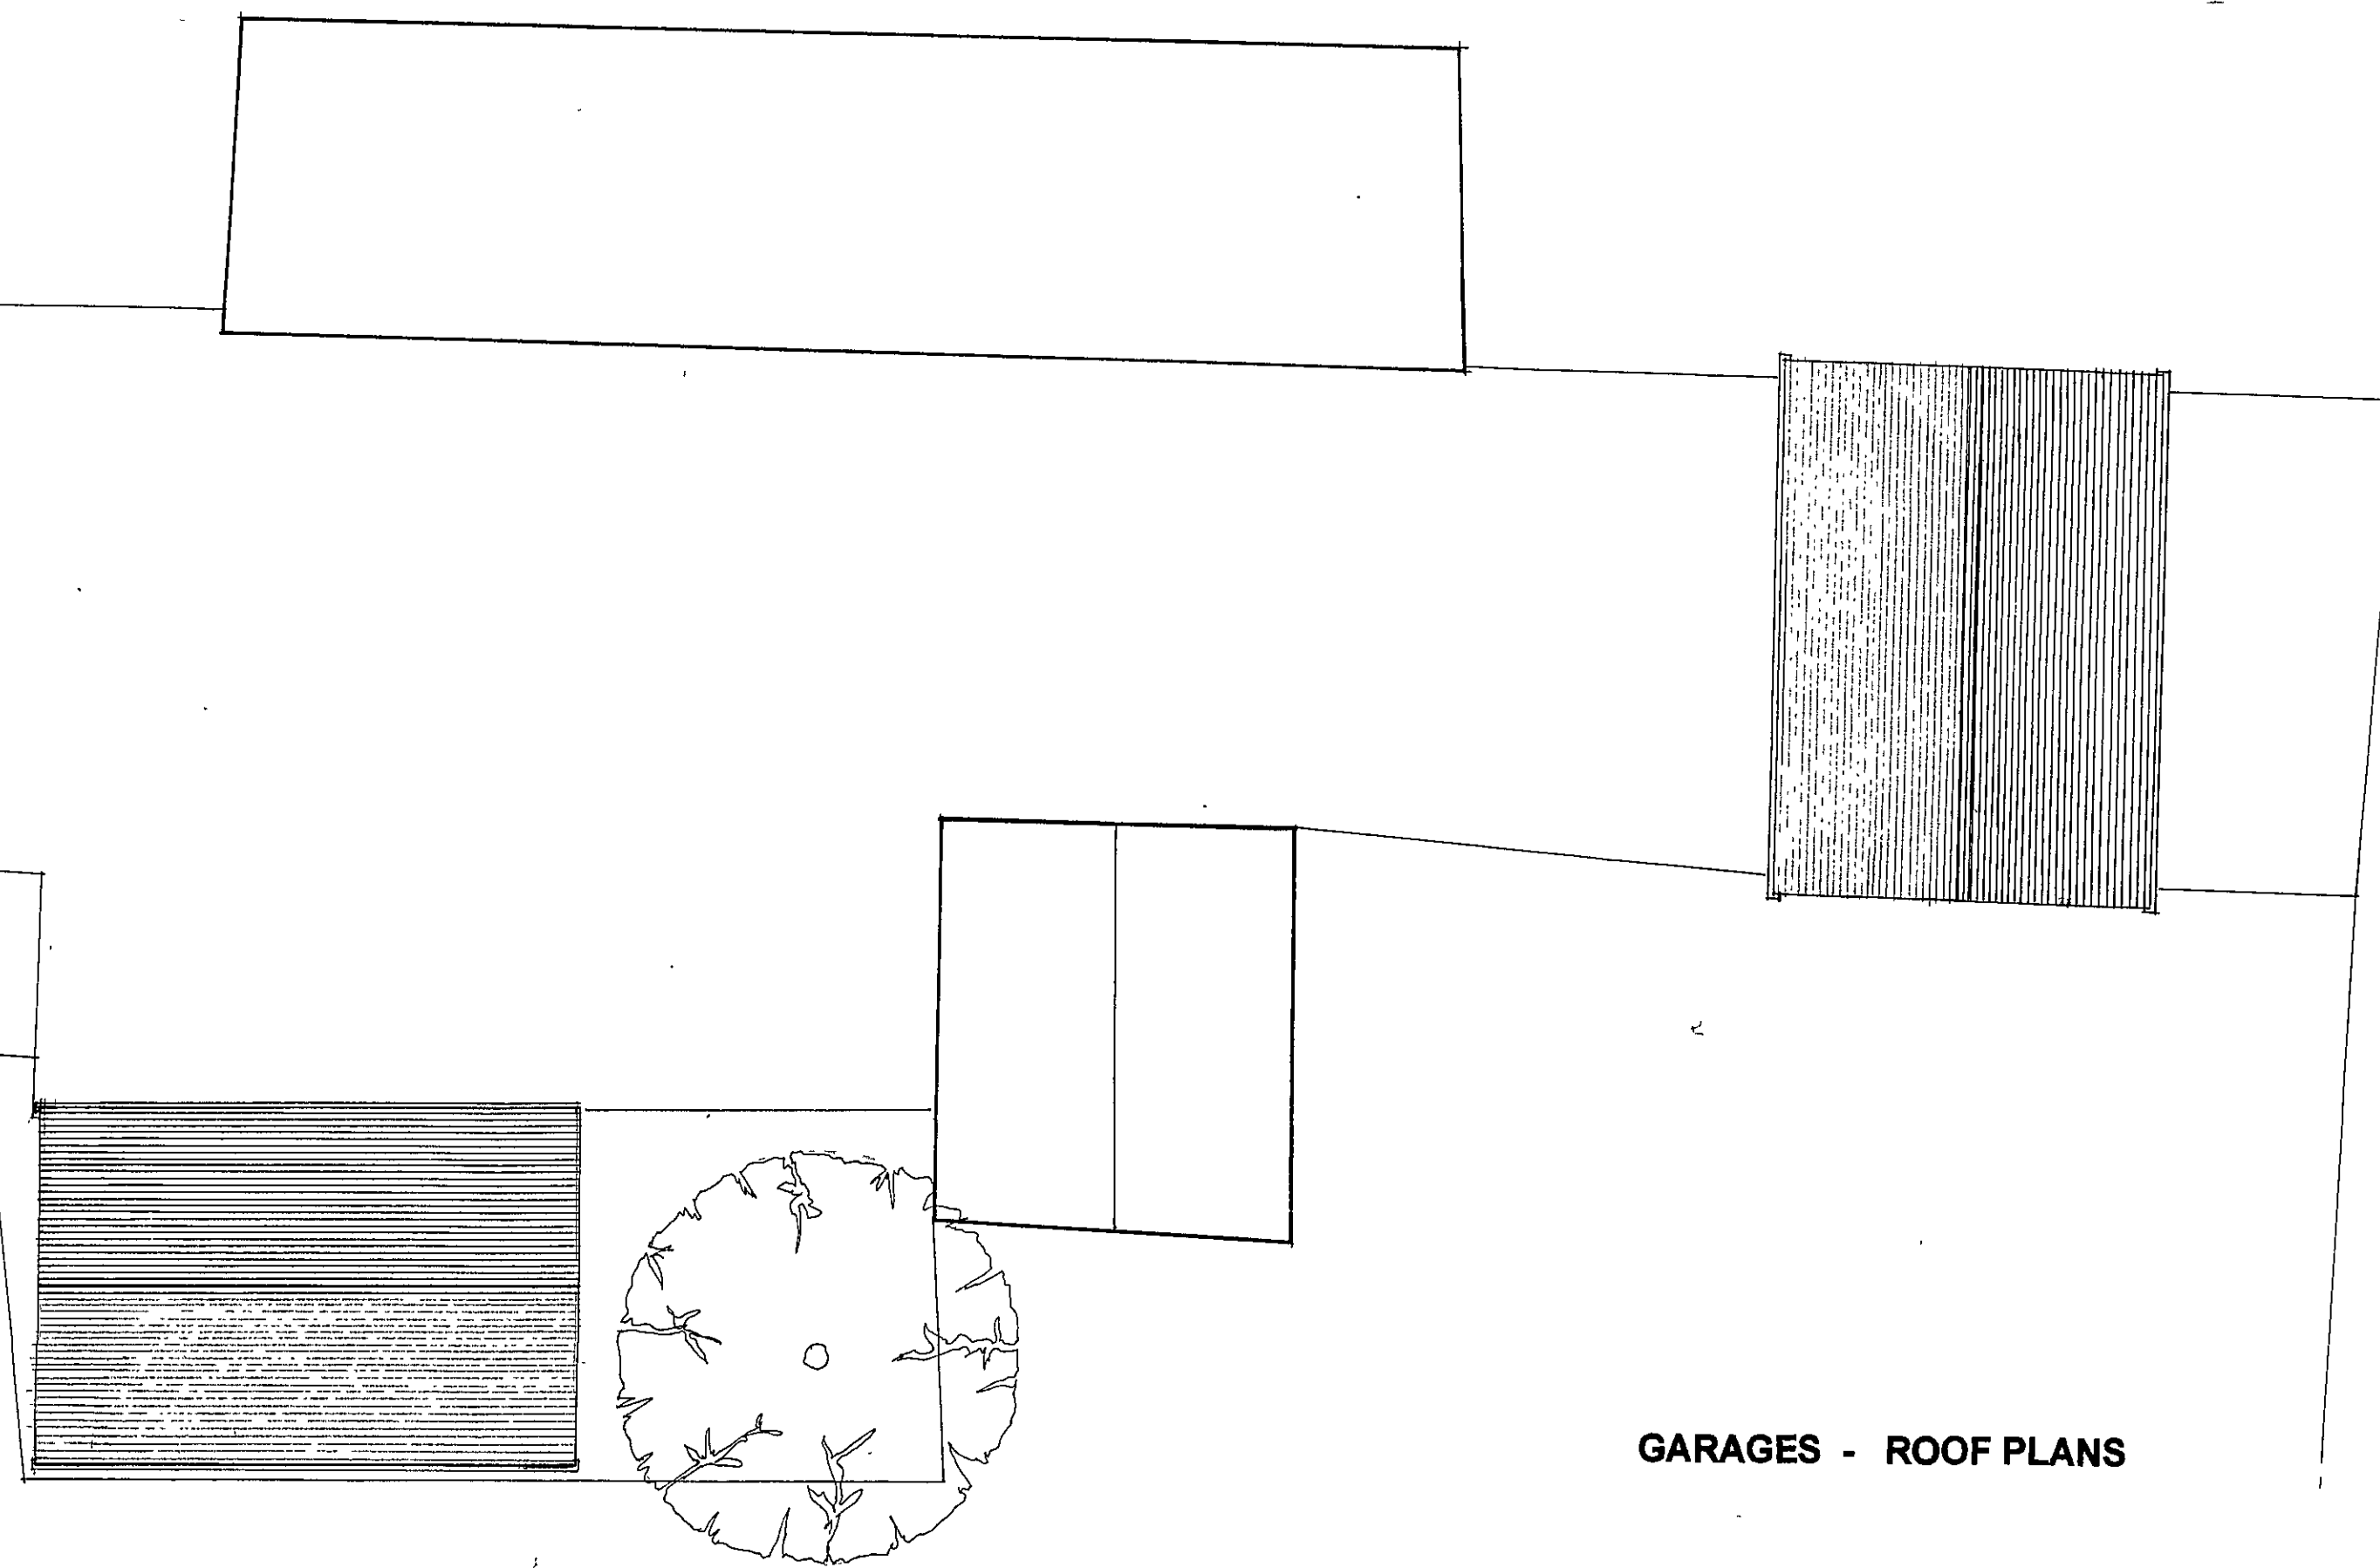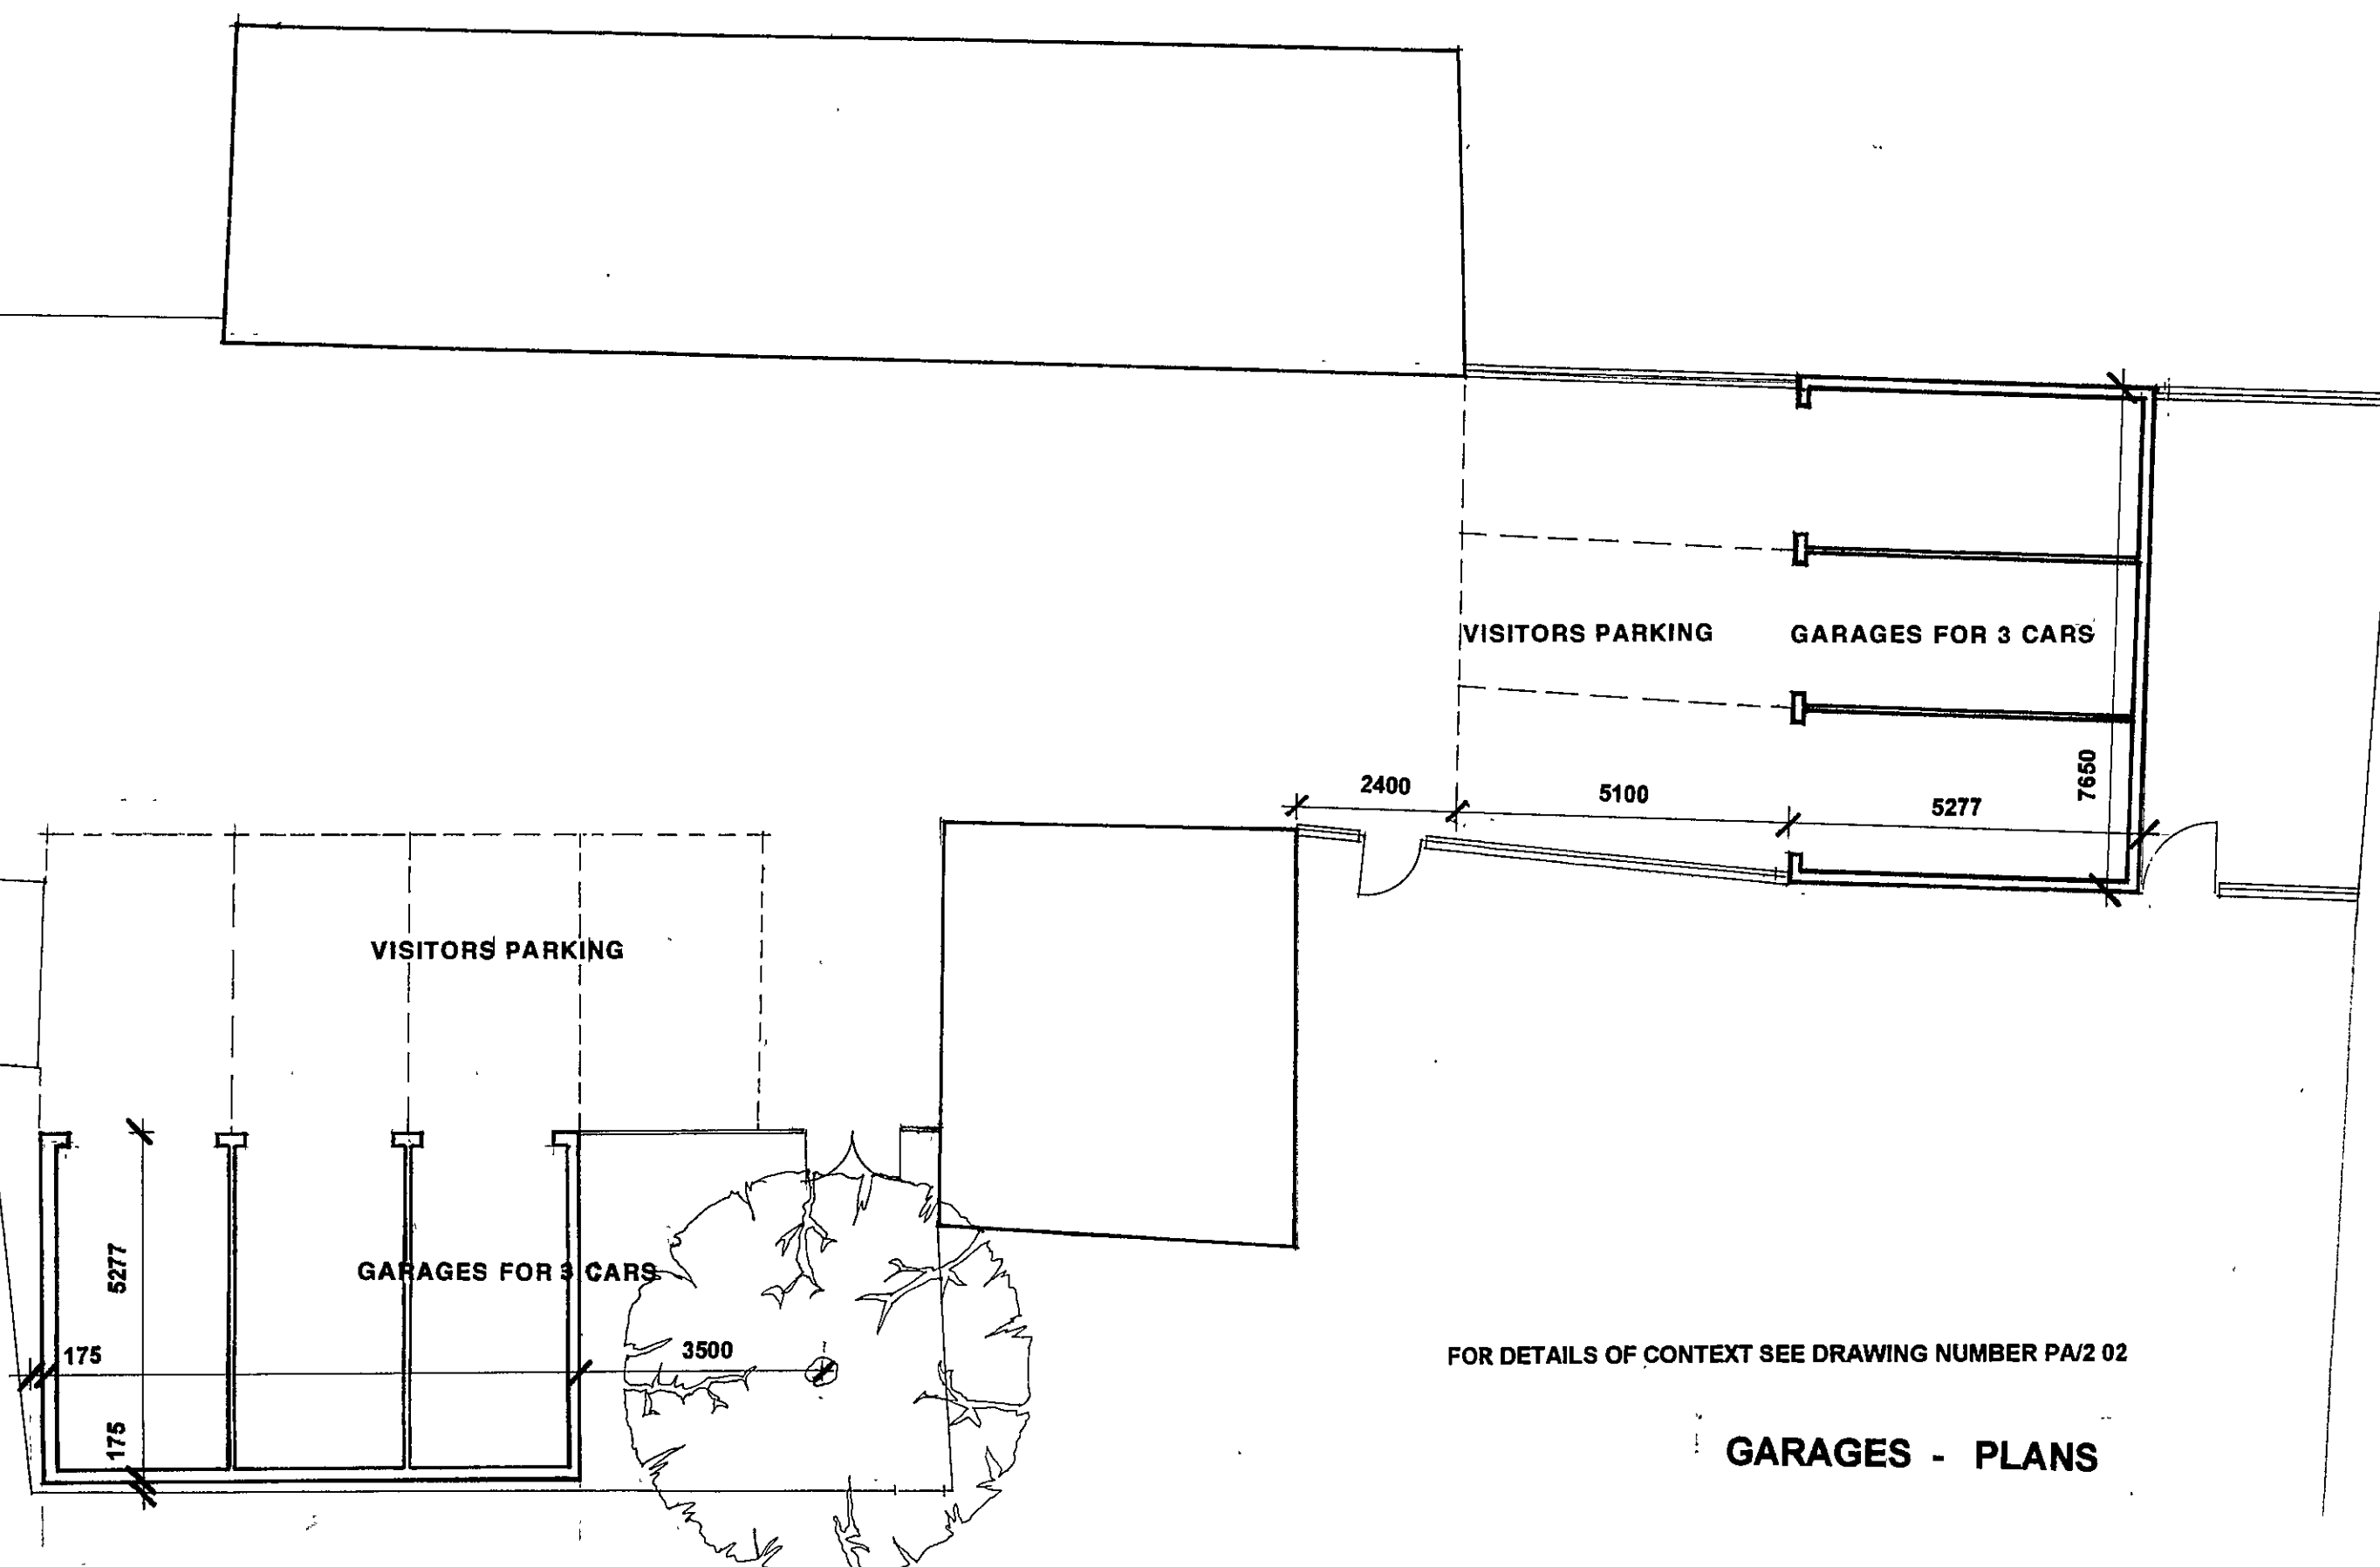

### END ELEVATION

OTHER END SIMILAR  
&  
ENDS OF OTHER GARAGES

GARAGES:  
47 1/2 ° PITCHED ROOF IN CLAY TILES

BRICKWORK TO ELEVATIONS : HANDMADE RED CLAY  
TIMBER GARAGE DOORS



### FRONT ELEVATION

FOR FRONT ELEVATION OF OTHER GARAGES  
SEE DRAWING NUMBER PA/2 06

### REAR ELEVATION

REAR ELEVATION OF OTHER GARAGES SIMILAR

FOR TYPICAL CROSS SECTION THROUGH GARAGES  
SEE DRAWING NUMBER PA/2 06

GARAGE FOUNDATIONS WILL BE DESIGNED TO  
SATISFACTION OF TREE OFFICER

SOLAR/ELECTRIC SECURITY LIGHTS TO SOUTH ELEVATIONS OF GARAGE BUILDINGS

FOR DETAILS OF PROPOSED EXTERNAL MATERIALS & FINISHES TO GARAGES SEE DRAWING NUMBER PA/2 06

S/04/2063

REV C SEPTEMBER 2004 NOTES ADDED REGARDING CONTEXT & PROPOSED EXTERNAL MATERIALS & FINISHES TO GARAGES  
NOTE AMENDED REGARDING SOLAR/ELECTRIC SECURITY LIGHTS  
RELATIONSHIPS BETWEEN EXISTING & PROPOSED GARAGES ADJUSTED  
SETTING-OUT OF GARAGES INDICATED

|       |                                                                     |         |
|-------|---------------------------------------------------------------------|---------|
| REV B | FURTHER REVISIONS TO<br>GARAGES BEHIND 60-64<br>ENDLESS STREET      | 21.9.04 |
| REV A | REVISIONS TO GARAGES<br>AS REQUESTED BY LOCAL<br>PLANNING AUTHORITY | 16.9.04 |

24 SEP 2004

copy to

Action

**CENTURY HOUSE SITE**  
**52/54 ENDLESS STREET, SALISBURY**  
**PROPOSED NEW WORKS**

**GARAGES - PLANS & ELEVATIONS**




SCALE 1:100

DRAWING NUMBER : PA/2 07 REVISION : C

DATE : MAY 2004

STEPHEN BUCK - CHARTERED ARCHITECT  
BROADOAK 11 NIGHTINGALE LANE LONDON SW4 9AH  
TEL: 0208 673 3212 FAX: 0208 673 1111

S/04/2063

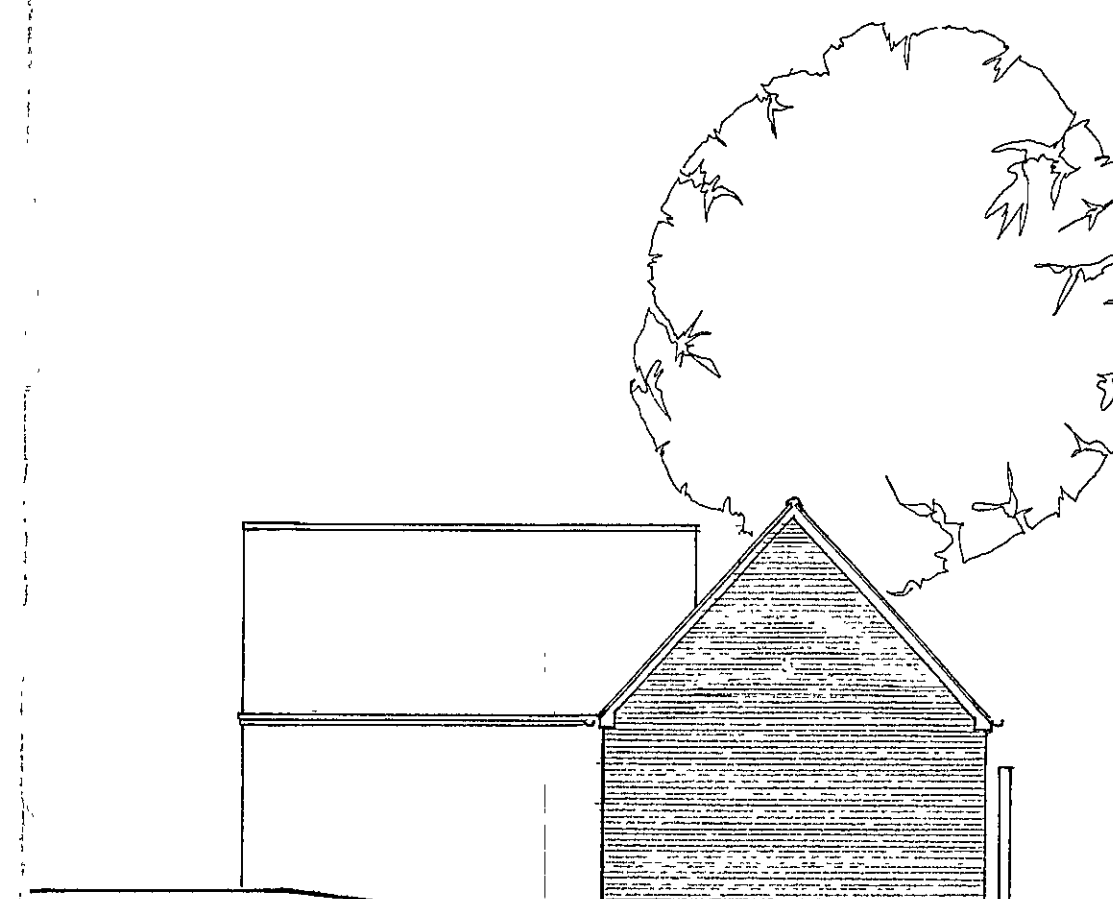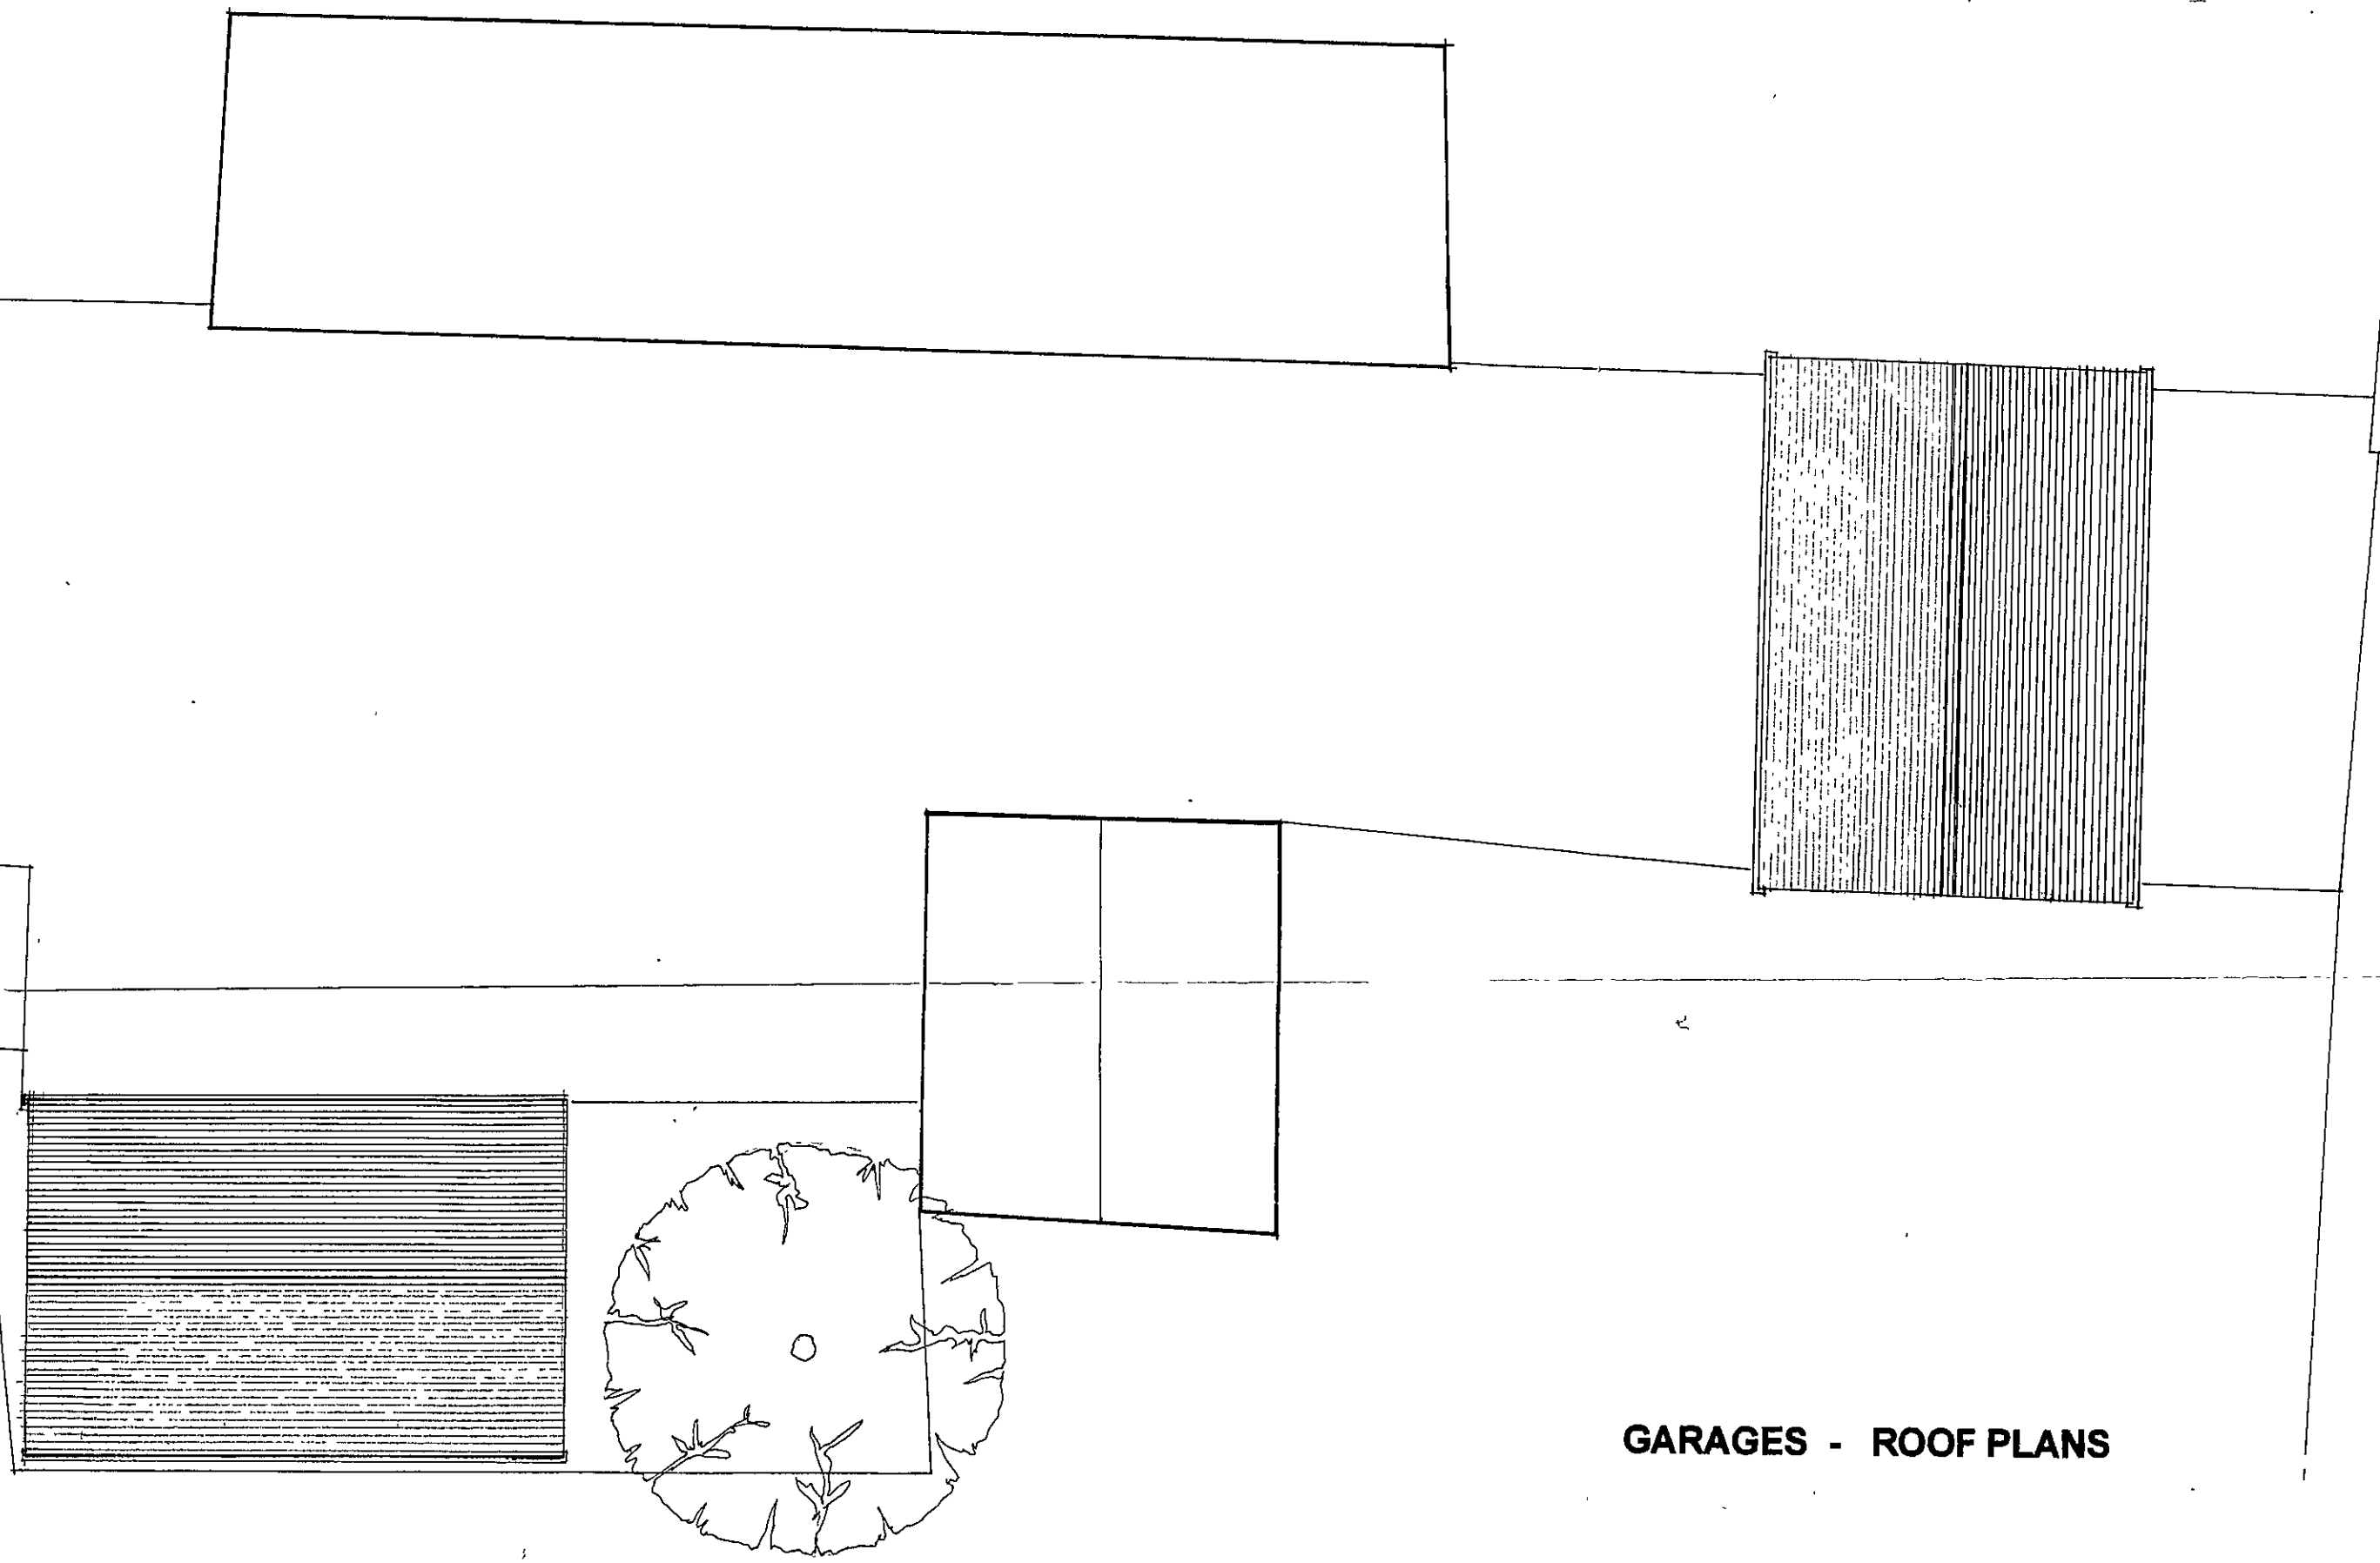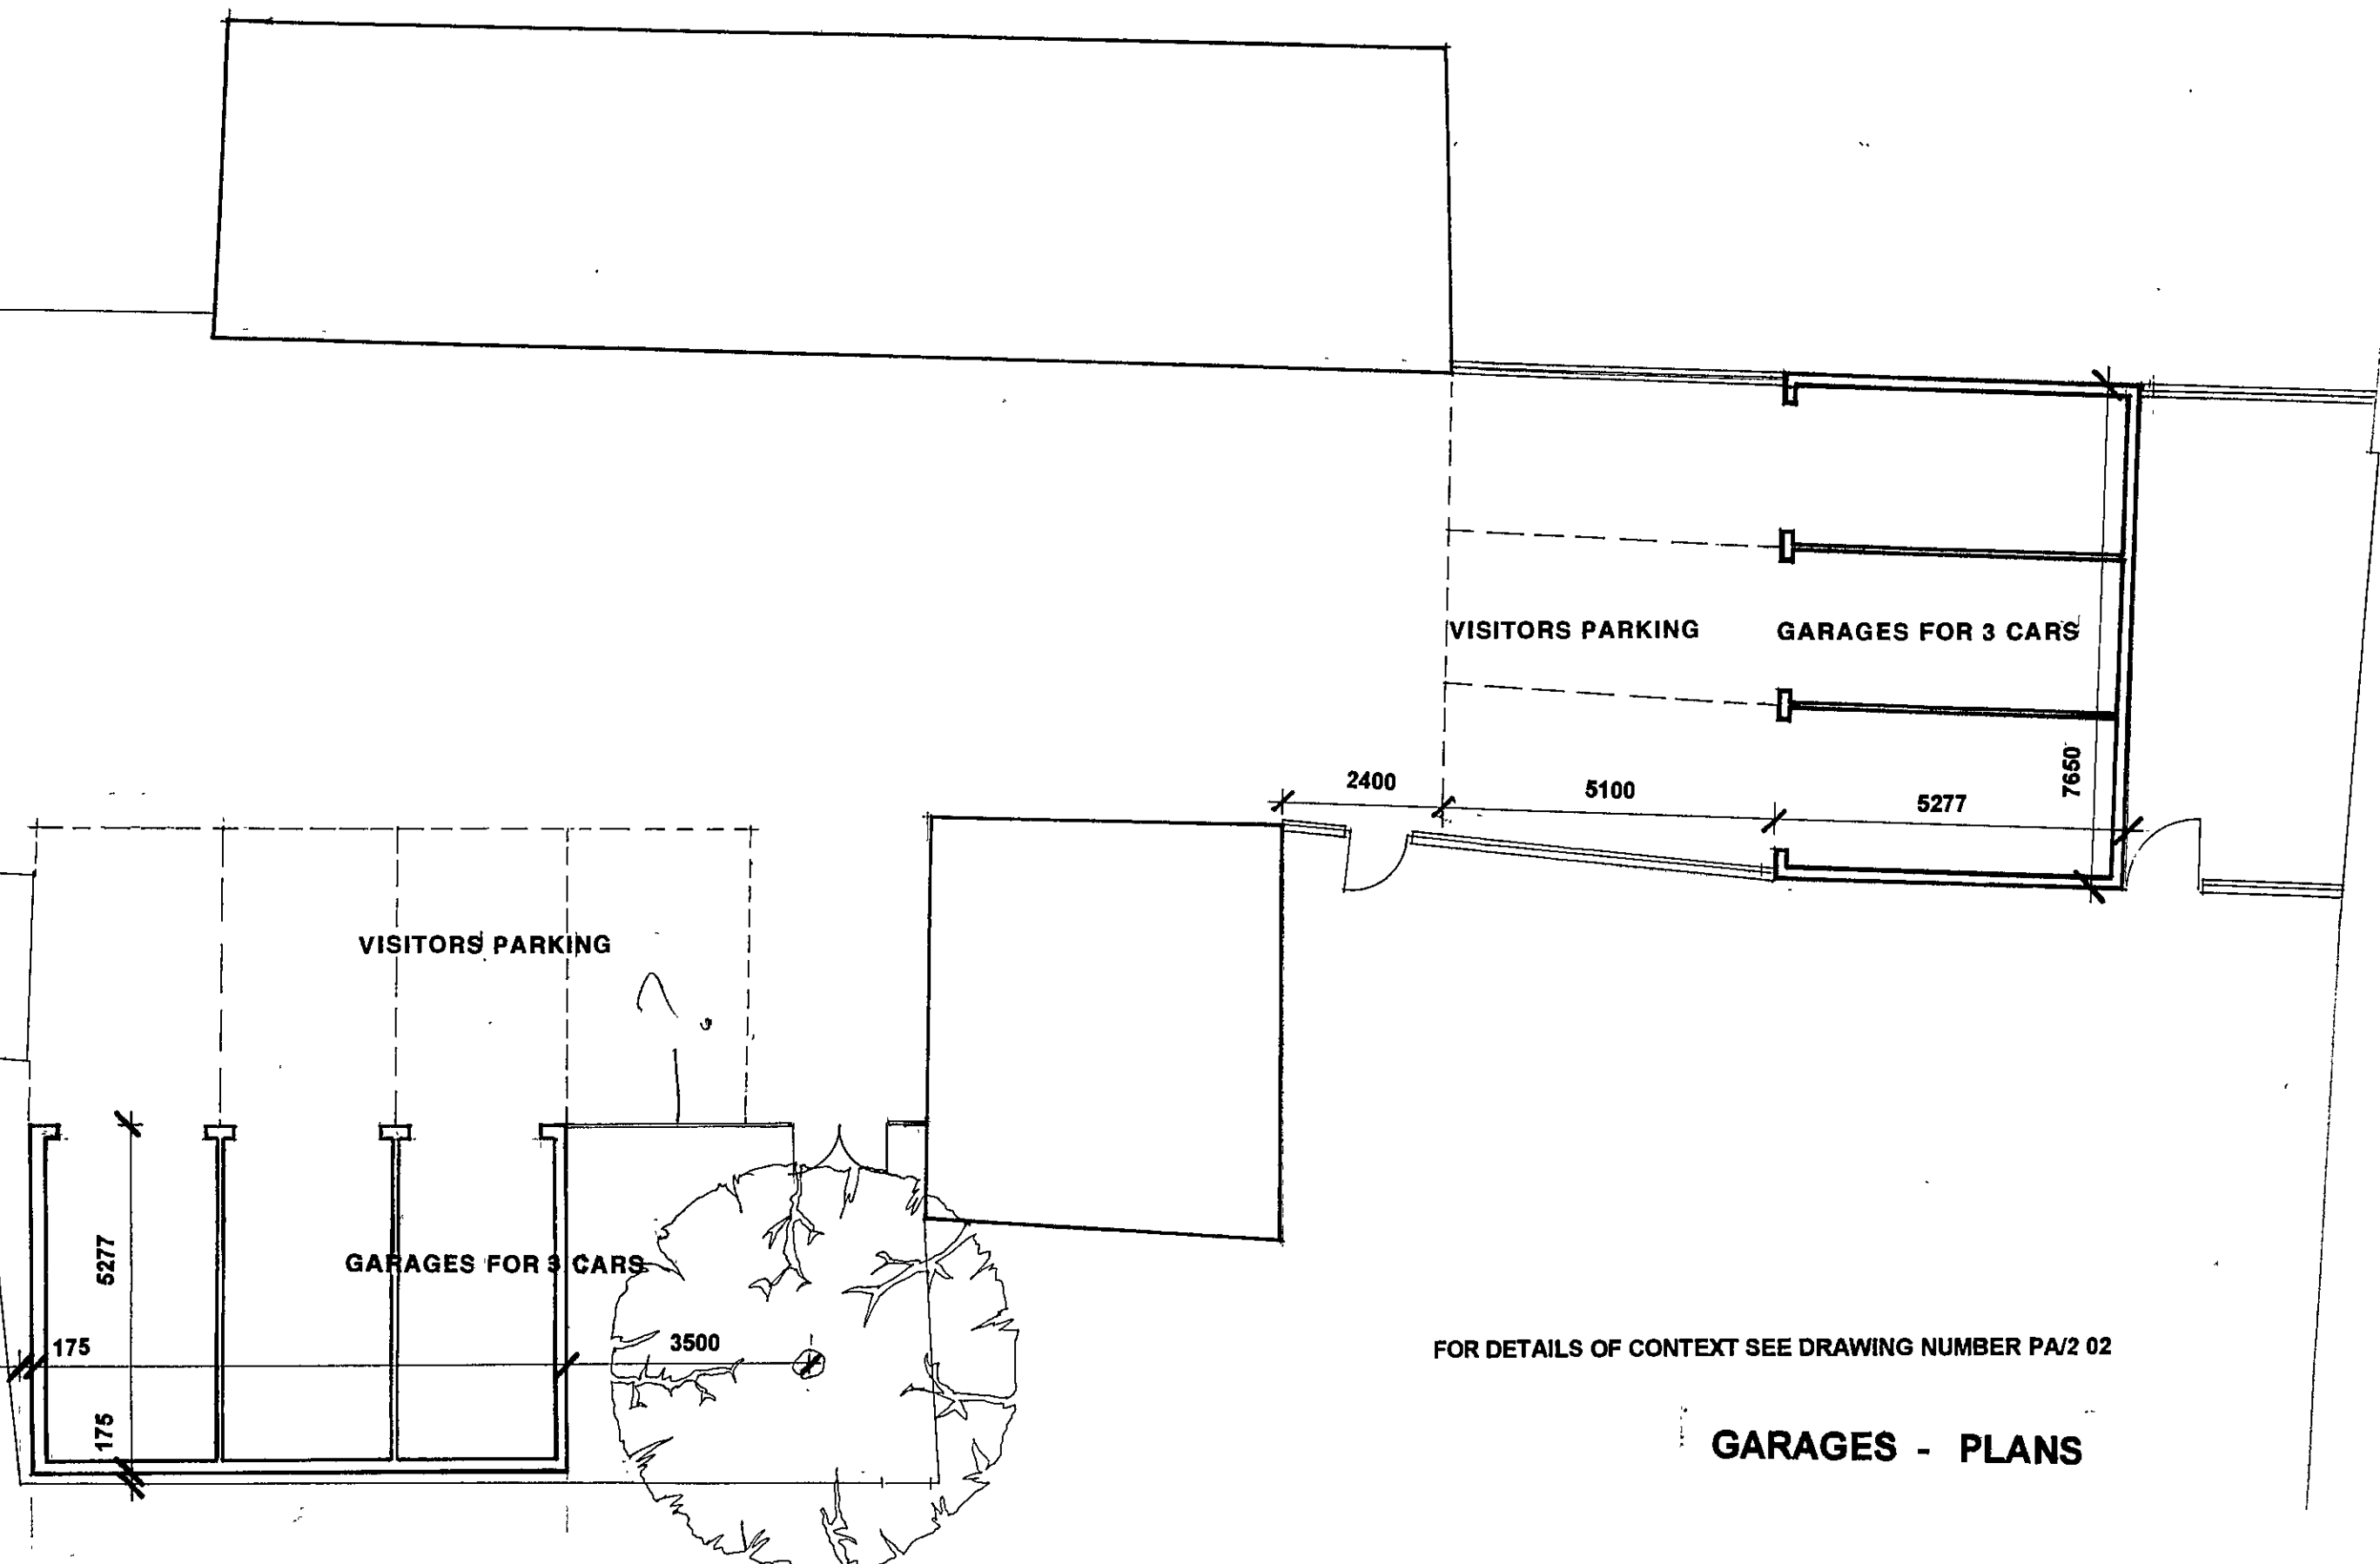


### END ELEVATION

OTHER END SIMILAR  
&  
ENDS OF OTHER GARAGES

GARAGES:  
47 1/2 ° PITCHED ROOF IN CLAY TILES

BRICKWORK TO ELEVATIONS : HANDMADE RED CLAY  
TIMBER GARAGE DOORS

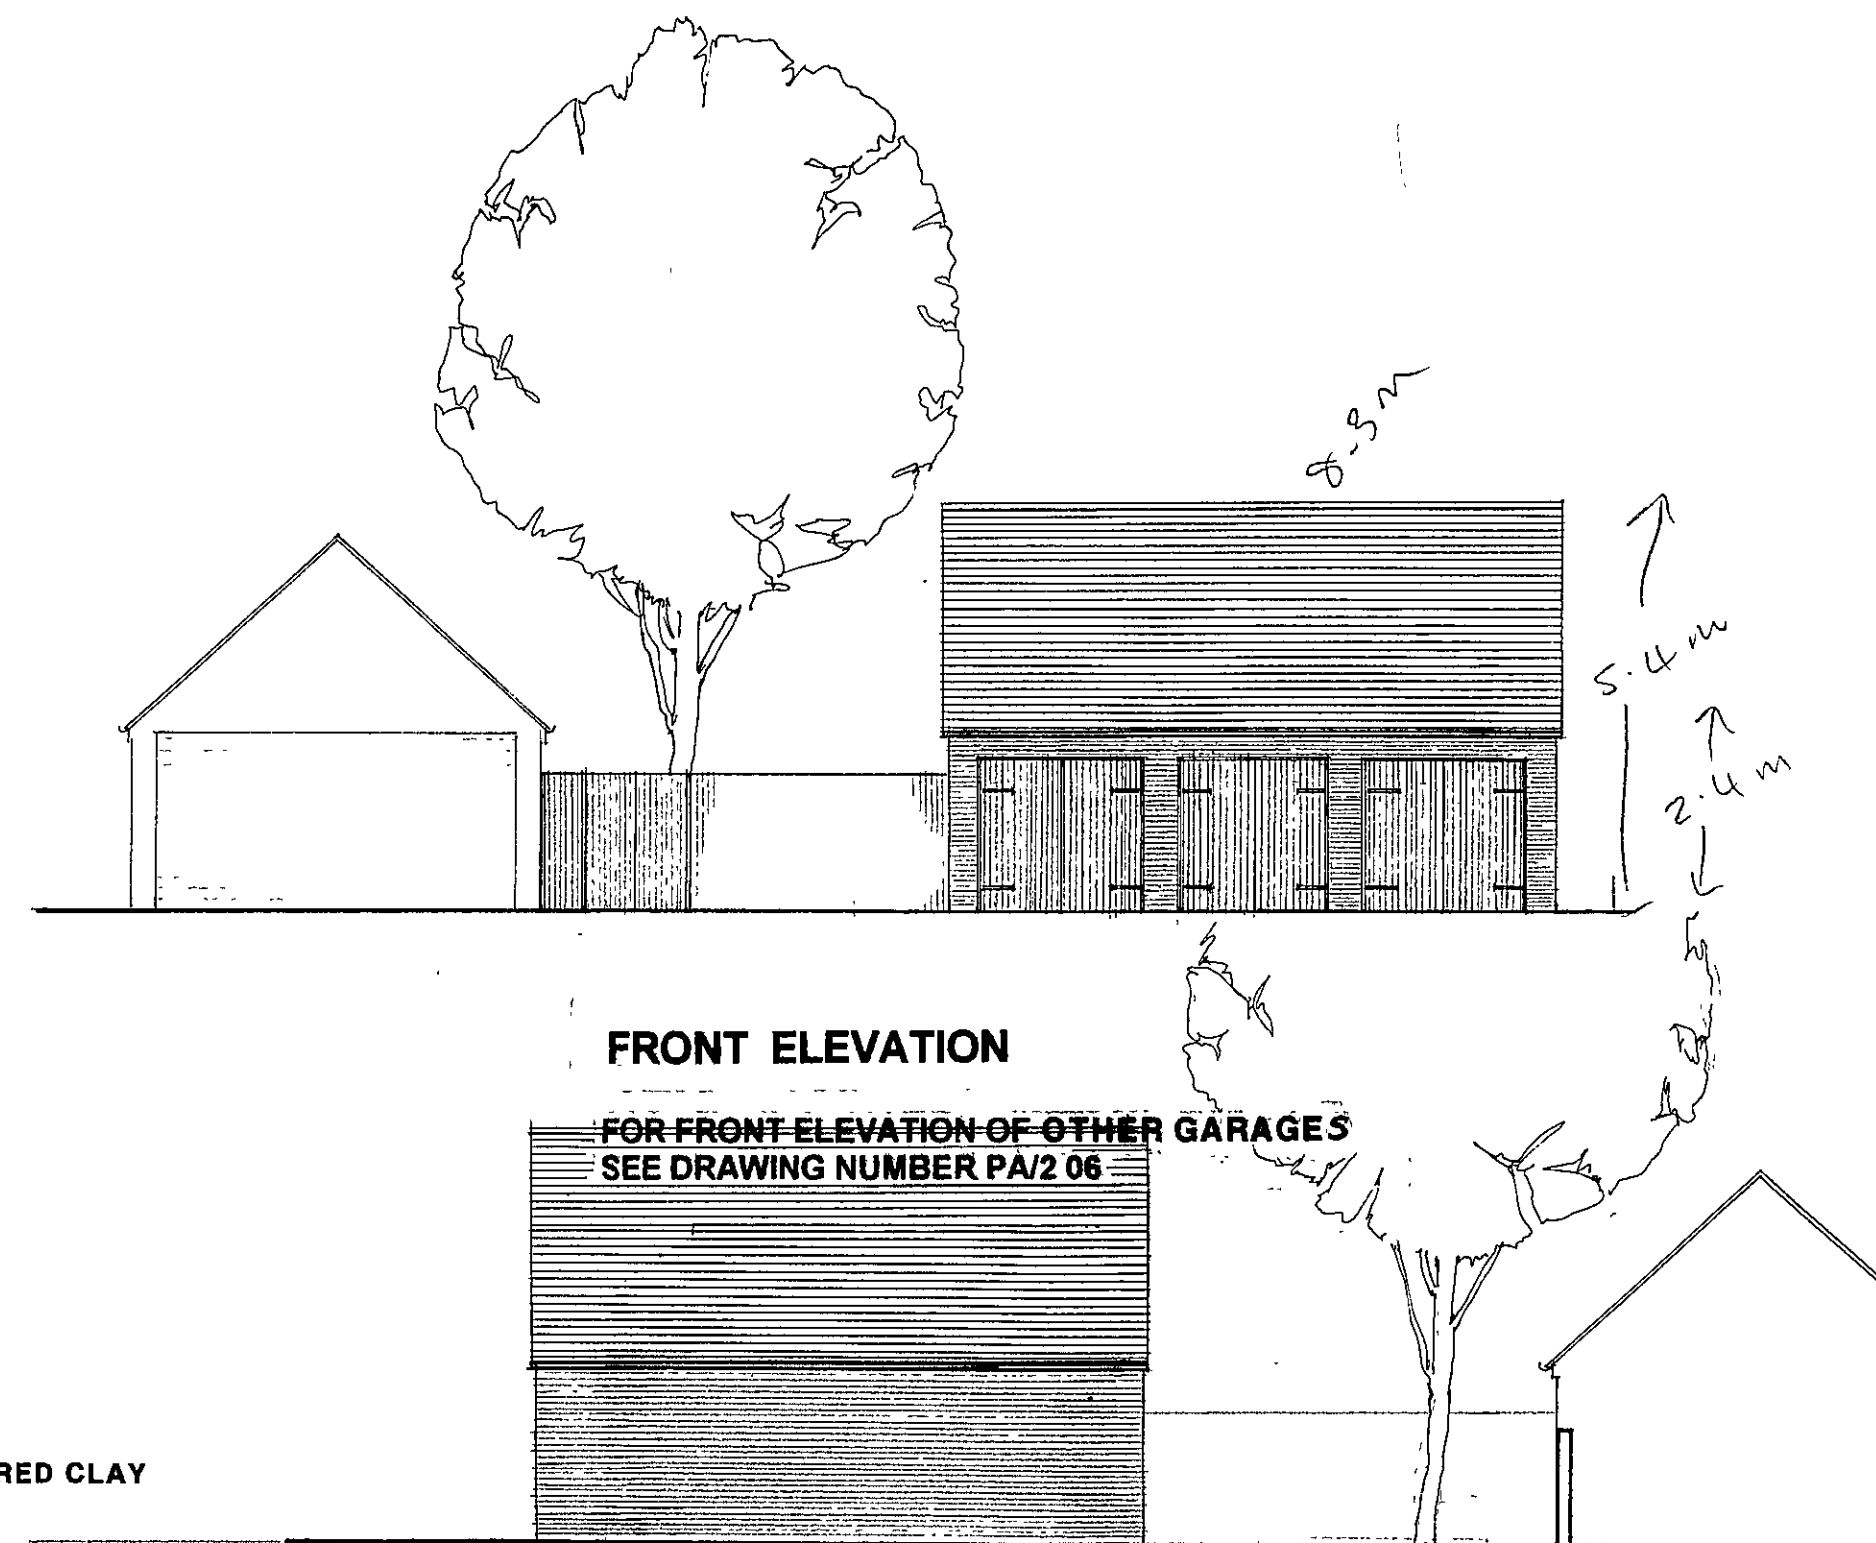

### FRONT ELEVATION

FOR FRONT ELEVATION OF OTHER GARAGES  
SEE DRAWING NUMBER PA/2 06

### REAR ELEVATION

REAR ELEVATION OF OTHER GARAGES SIMILAR

FOR TYPICAL CROSS SECTION THROUGH GARAGES  
SEE DRAWING NUMBER PA/2 06

GARAGE FOUNDATIONS WILL BE DESIGNED TO  
SATISFACTION OF TREE OFFICER

SOLAR/ELECTRIC SECURITY LIGHTS TO SOUTH ELEVATIONS OF GARAGE BUILDINGS

FOR DETAILS OF PROPOSED EXTERNAL MATERIALS & FINISHES TO GARAGES SEE DRAWING NUMBER PA/2 06

REV C SEPTEMBER 2004

NOTES ADDED REGARDING CONTEXT & PROPOSED EXTERNAL MATERIALS & FINISHES TO GARAGES  
NOTE AMENDED REGARDING SOLAR/ELECTRIC SECURITY LIGHTS  
RELATIONSHIPS BETWEEN EXISTING & PROPOSED GARAGES ADJUSTED  
SETTING-OUT OF GARAGES INDICATED

REV B  
Salisbury District Council  
Planning Department  
- 1 DEC 2004  
FURTHER REVISIONS TO  
GARAGES BEHIND 60-64  
ENDLESS STREET  
21.9.04  
REVISIONS TO GARAGES  
AS REQUESTED BY LOCAL  
PLANNING AUTHORITY  
16.9.04

APPROVED  
(Under the Planning Act)

CENTURY HOUSE SITE  
82/84 ENDLESS STREET, SALISBURY  
PROPOSED NEW WORKS

GARAGES - PLANS & ELEVATIONS

SCALE 1:100

DRAWING NUMBER: PA/2 07 REVISION: C

DATE: MAY 2004

STEPHEN BUCK - CHARTERED ARCHITECT  
BROADOAK 11 NIGHTINGALE LANE LONDON SW4 9AH  
TEL: 0208 673 3212 FAX: 0208 673 1111

Salisbury District Council  
Planning Department  
D.C. 24 SEP 2004  
Acknowledged  
On 10  
At

## PROPOSED EXTERNAL MATERIALS & FINISHES

**VERTICAL TILE HANGING TO SIDE & REAR ELEVATIONS OF 52 ENDLESS STREET – KEYMER PLAIN CLAY HANDMADE PEG TILES/SAMPLE TO BE SUBMITTED & AGREED WITH LOCAL PLANNING AUTHORITY**

**NATURAL STONE COPINGS TO REAR ELEVATIONS OF 52 ENDLESS STREET – SAMPLE TO BE SUBMITTED & AGREED WITH LOCAL PLANNING AUTHORITY**

**PAINTED TIMBER WINDOWS & DOORS IN PATTERNS INDICATED & COLOUR TO BE AGREED WITH LOCAL PLANNING AUTHORITY  
WITH NATURAL STONE SUB-CILLS TO NEW OPENINGS – SAMPLE TO BE SUBMITTED & AGREED WITH LOCAL PLANNING AUTHORITY**

**LEAD SHEET ROOF TO NEW ORIEL WINDOW AT REAR OF 52 ENDLESS STREET**

KEYMER PLAIN CLAY HANDMADE PEG TILES TO RENEWED ROOF SLOPES/SAMPLE TO BE SUBMITTED & AGREED WITH LOCAL PLANNING AUTHORITY

**PAINTED METAL RAINWATER GOODS IN PATTERN & COLOUR TO BE AGREED WITH LOCAL PLANNING AUTHORITY**



- ELEVATIONS : EXISTING HISTORIC FABRIC TO BE REINSTATED TO MATCH EXISTING
- EXISTING 1980'S EXTENSION RECLAD;

**ROOF TILING (SOUTH ELEVATION SECOND FLOOR LEVEL): NATURAL CLAY TILING :**

**VERTICAL TILING TO FIRST & SECOND FLOOR LEVELS : NATURAL CLAY TILING**

**BRICKWORK TO GROUND FLOOR LEVEL : .** **RED CLAY,**

## HEADER BOND TO MATCH HISTORIC FABRIC

**PAINTED RENDER TO GROUND FLOOR LEVEL OF SOUTH ELEVATION**

## WHITE JOINERY

## STONE GILLS

## LEAD CLADDING TO DORMER WINDOWS

**LEAD ROOF TO BAY WINDOWS**

## CAST IRON RAINWATER GOODS

## FLAT ARCHES IN GAUGED BRICKWORK



**NOTE: NO CHANGES PROPOSED TO FRONT ELEVATIONS OF 52/54 ENDLESS STREET  
EXCEPT INTRODUCTION OF PAINTED METAL GATE TO PATH ALONG SOUTH SIDE OF 52  
ILLUSTRATION INCLUDED IN PLANNING SUBMISSION/COLOUR TO BE AGREED WITH LOCAL PLANNING AUTHORITY**

EXISTING DOOR & DOOR CASE RE-USED  
WITH SURROUNDING FABRIC MADE GOOD  
TO MATCH EXISTING ELEVATION ABOVE

GROUND FLOOR WINDOWS TO REAR ELEVATION  
TO MATCH FIRST FLOOR WINDOW ABOVE  
MARKED \*

**NO CHANGES PROPOSED TO SOUTH-FACING REAR-RETURN ELEVATIONS OF 52/54 ENDLESS STREET**

REV C SEPTEMBER 2004

**NOTES ADDED REGARDING FRONT & REAR RETURN ELEVATIONS**  
**FURTHER NOTES ADDED REGARDING PROPOSED EXTERNAL MATERIALS & FINISHES**

NOTE ADDED REGARDING SIDE ENTRANCE  
GATE TO SOUTH ELEVATION PROPOSED

REV B PROPOSED REAR ELEVATION REVISED & 16.9.  
NOTES ADDED AS REQUESTED BY LOCAL-  
PLANNING AUTHORITY

REV A PROPOSED REAR ELEVATION REVISED 8.9.04

NOTE ADDED REGARDING SIDE ENTRANCE  
GATE TO SOUTH ELEVATION PROPOSED  
PROPOSED REAR ELEVATION REVISED &  
NOTES ADDED AS REQUESTED BY LOCAL  
PLANNING AUTHORITY

PROPOSED REAR ELEVATION REVISED

Salisbury District Council  
Planning Department  
DEC 2004

**CENTURY HOUSE SITE**  
**52/54 ENDLESS STREET, SALISBURY**  
**PROPOSED NEW WORKS**

**FLATS CONVERSION  
EXISTING & PROPOSED ELEVATIONS  
SECTION  
SCALE : 1:100**

DRAWING NUMBER: PA/2 05 REVISION: C

DATE: MAY 2004

**STEPHEN BUCK - CHARTERED ARCHITECT**  
**BROADOAK, 11 NIGHTINGALE LANE, LONDON SW4 9AH**  
**TEL: 0208 673 3212 / FAX : 0208 673 1111**



**SOUTH ELEVATION PROPOSED**



6. 24 SEP 77