



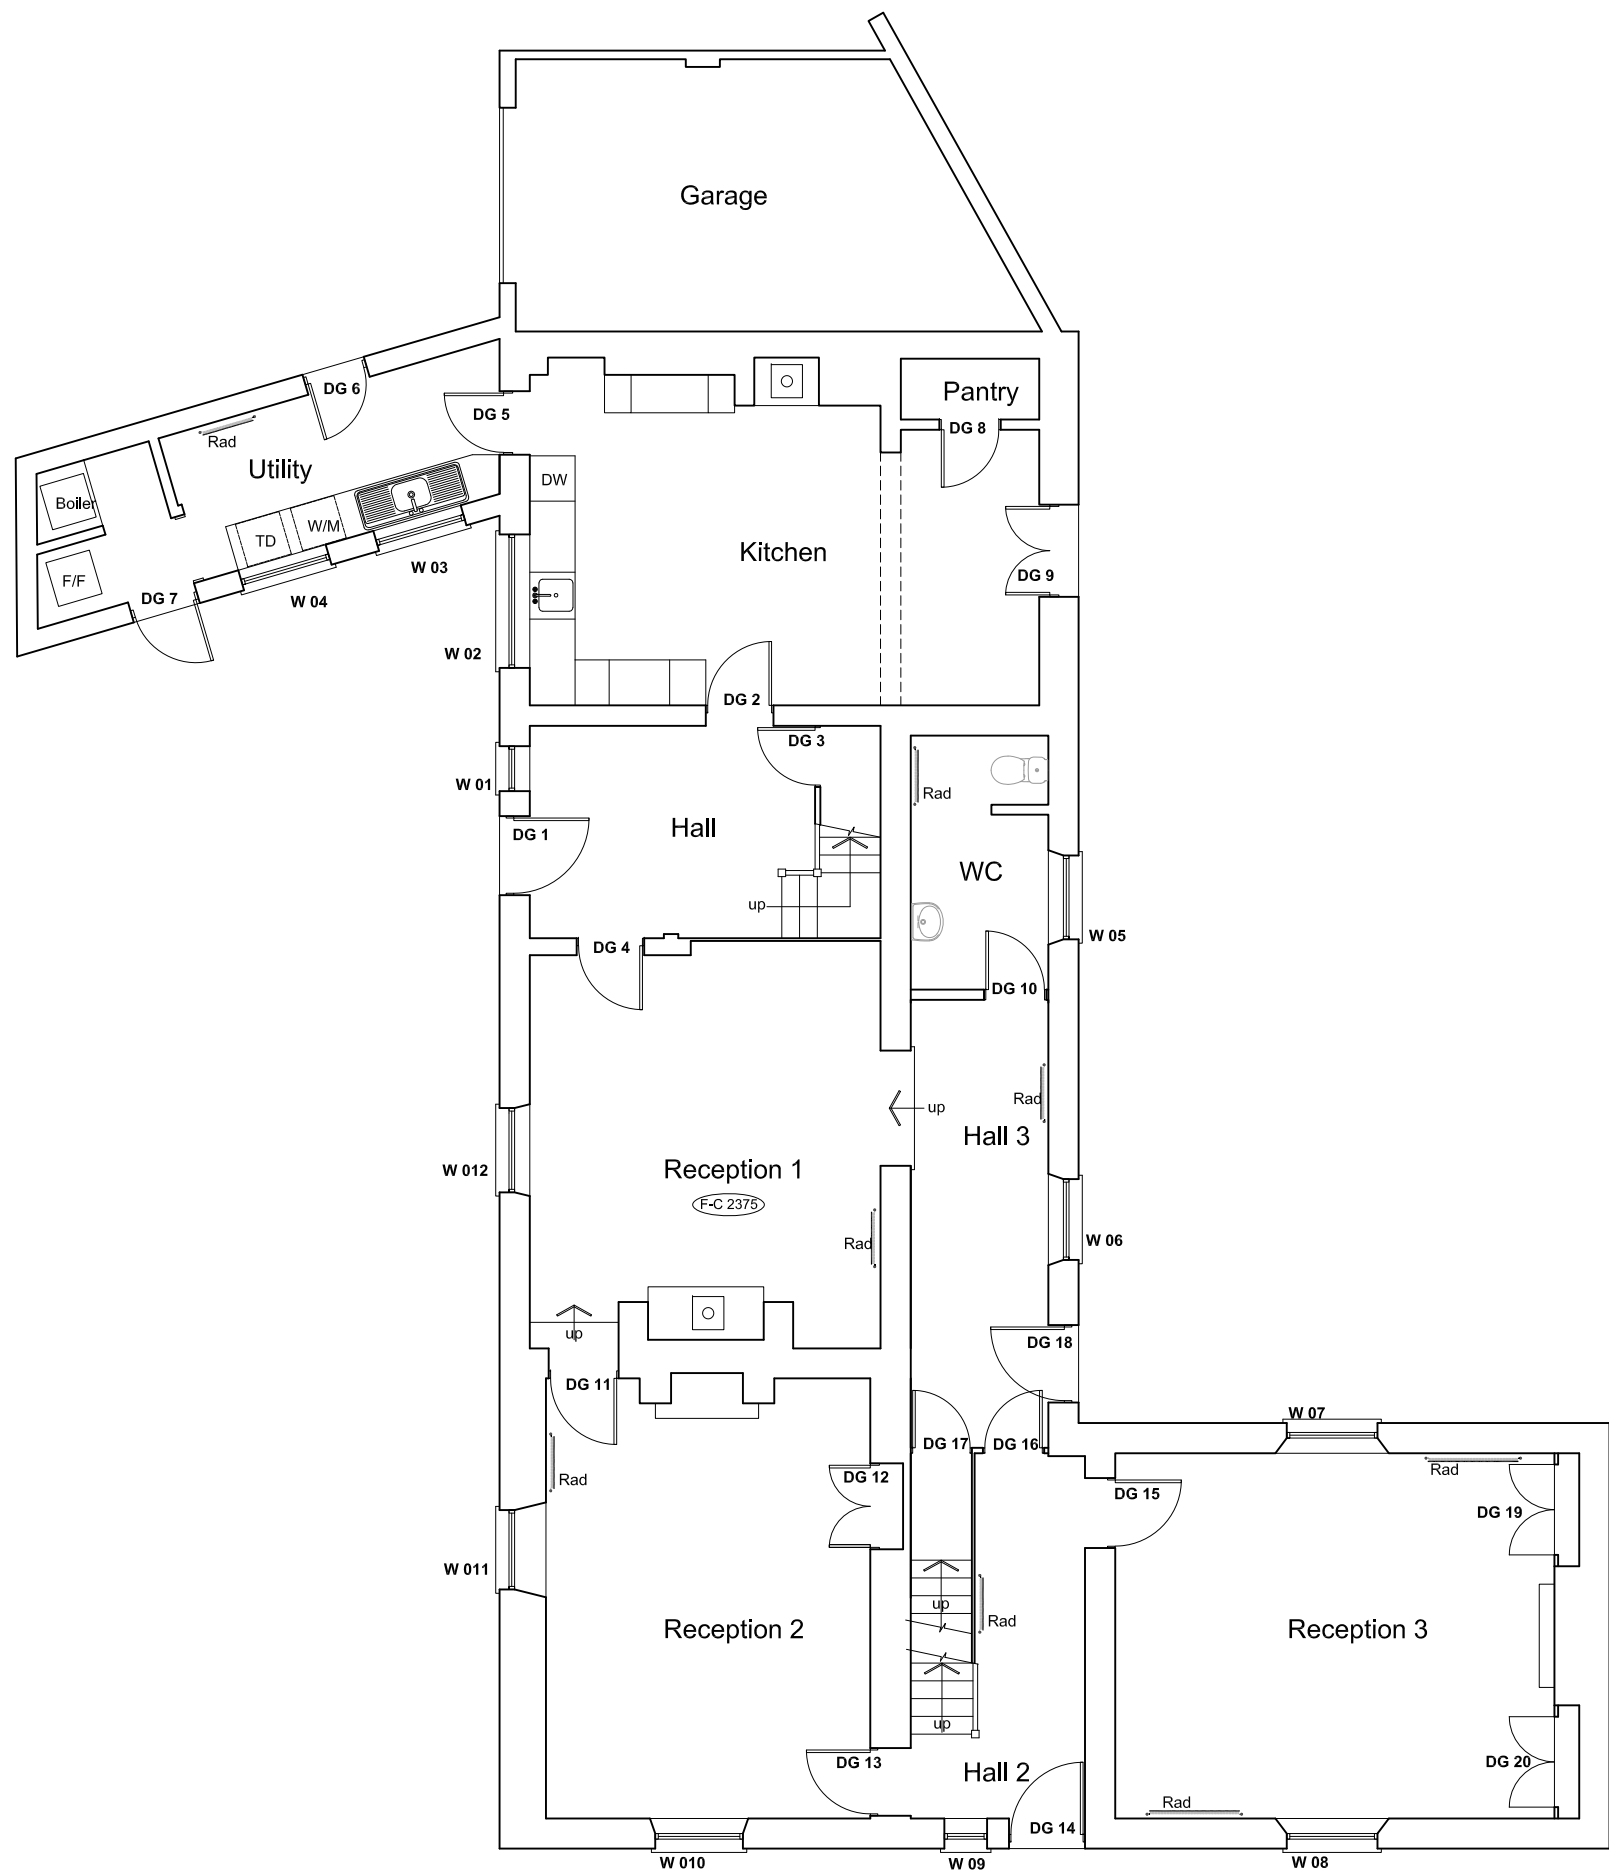

EXISTING GROUND FLOOR PLAN

Scale 1:100

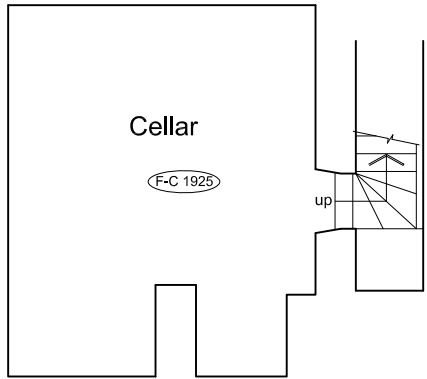

EXISTING BASEMENT PLAN

- 1) Do not scale from this drawing.
- 2) All dimensions shown on this drawing are in meters/millimeters unless otherwise noted.
- 3) The contractor is to confirm all dimensions on site prior to commencing work and advise of any discrepancies immediately to the Bedford Surveyors.
- 4) All works to comply with current Building Regulations and subject to Building Inspectors approval.
- 5) This is not a **Construction** drawing.

Revision History		
Rev No.	Date:	Description:

Client:

Address:
St Jean A Gore House, West Lavington,
SN10 4NB

Title:
EXISTING BASEMENT AND GROUND FLOOR
PLAN

Bedfords
Chartered Building Surveyors
Bedfords Surveyors Ltd
515 Garstang Road,
Broughton, Preston, PR3 5JA
T: 01772 369822
F: 01772 369822
W: www.bedfordssurveyors.co.uk



Scales: 1:500	Printed Paper Size: A3
Date: APRIL 2024	Drawing No: 11023-01