

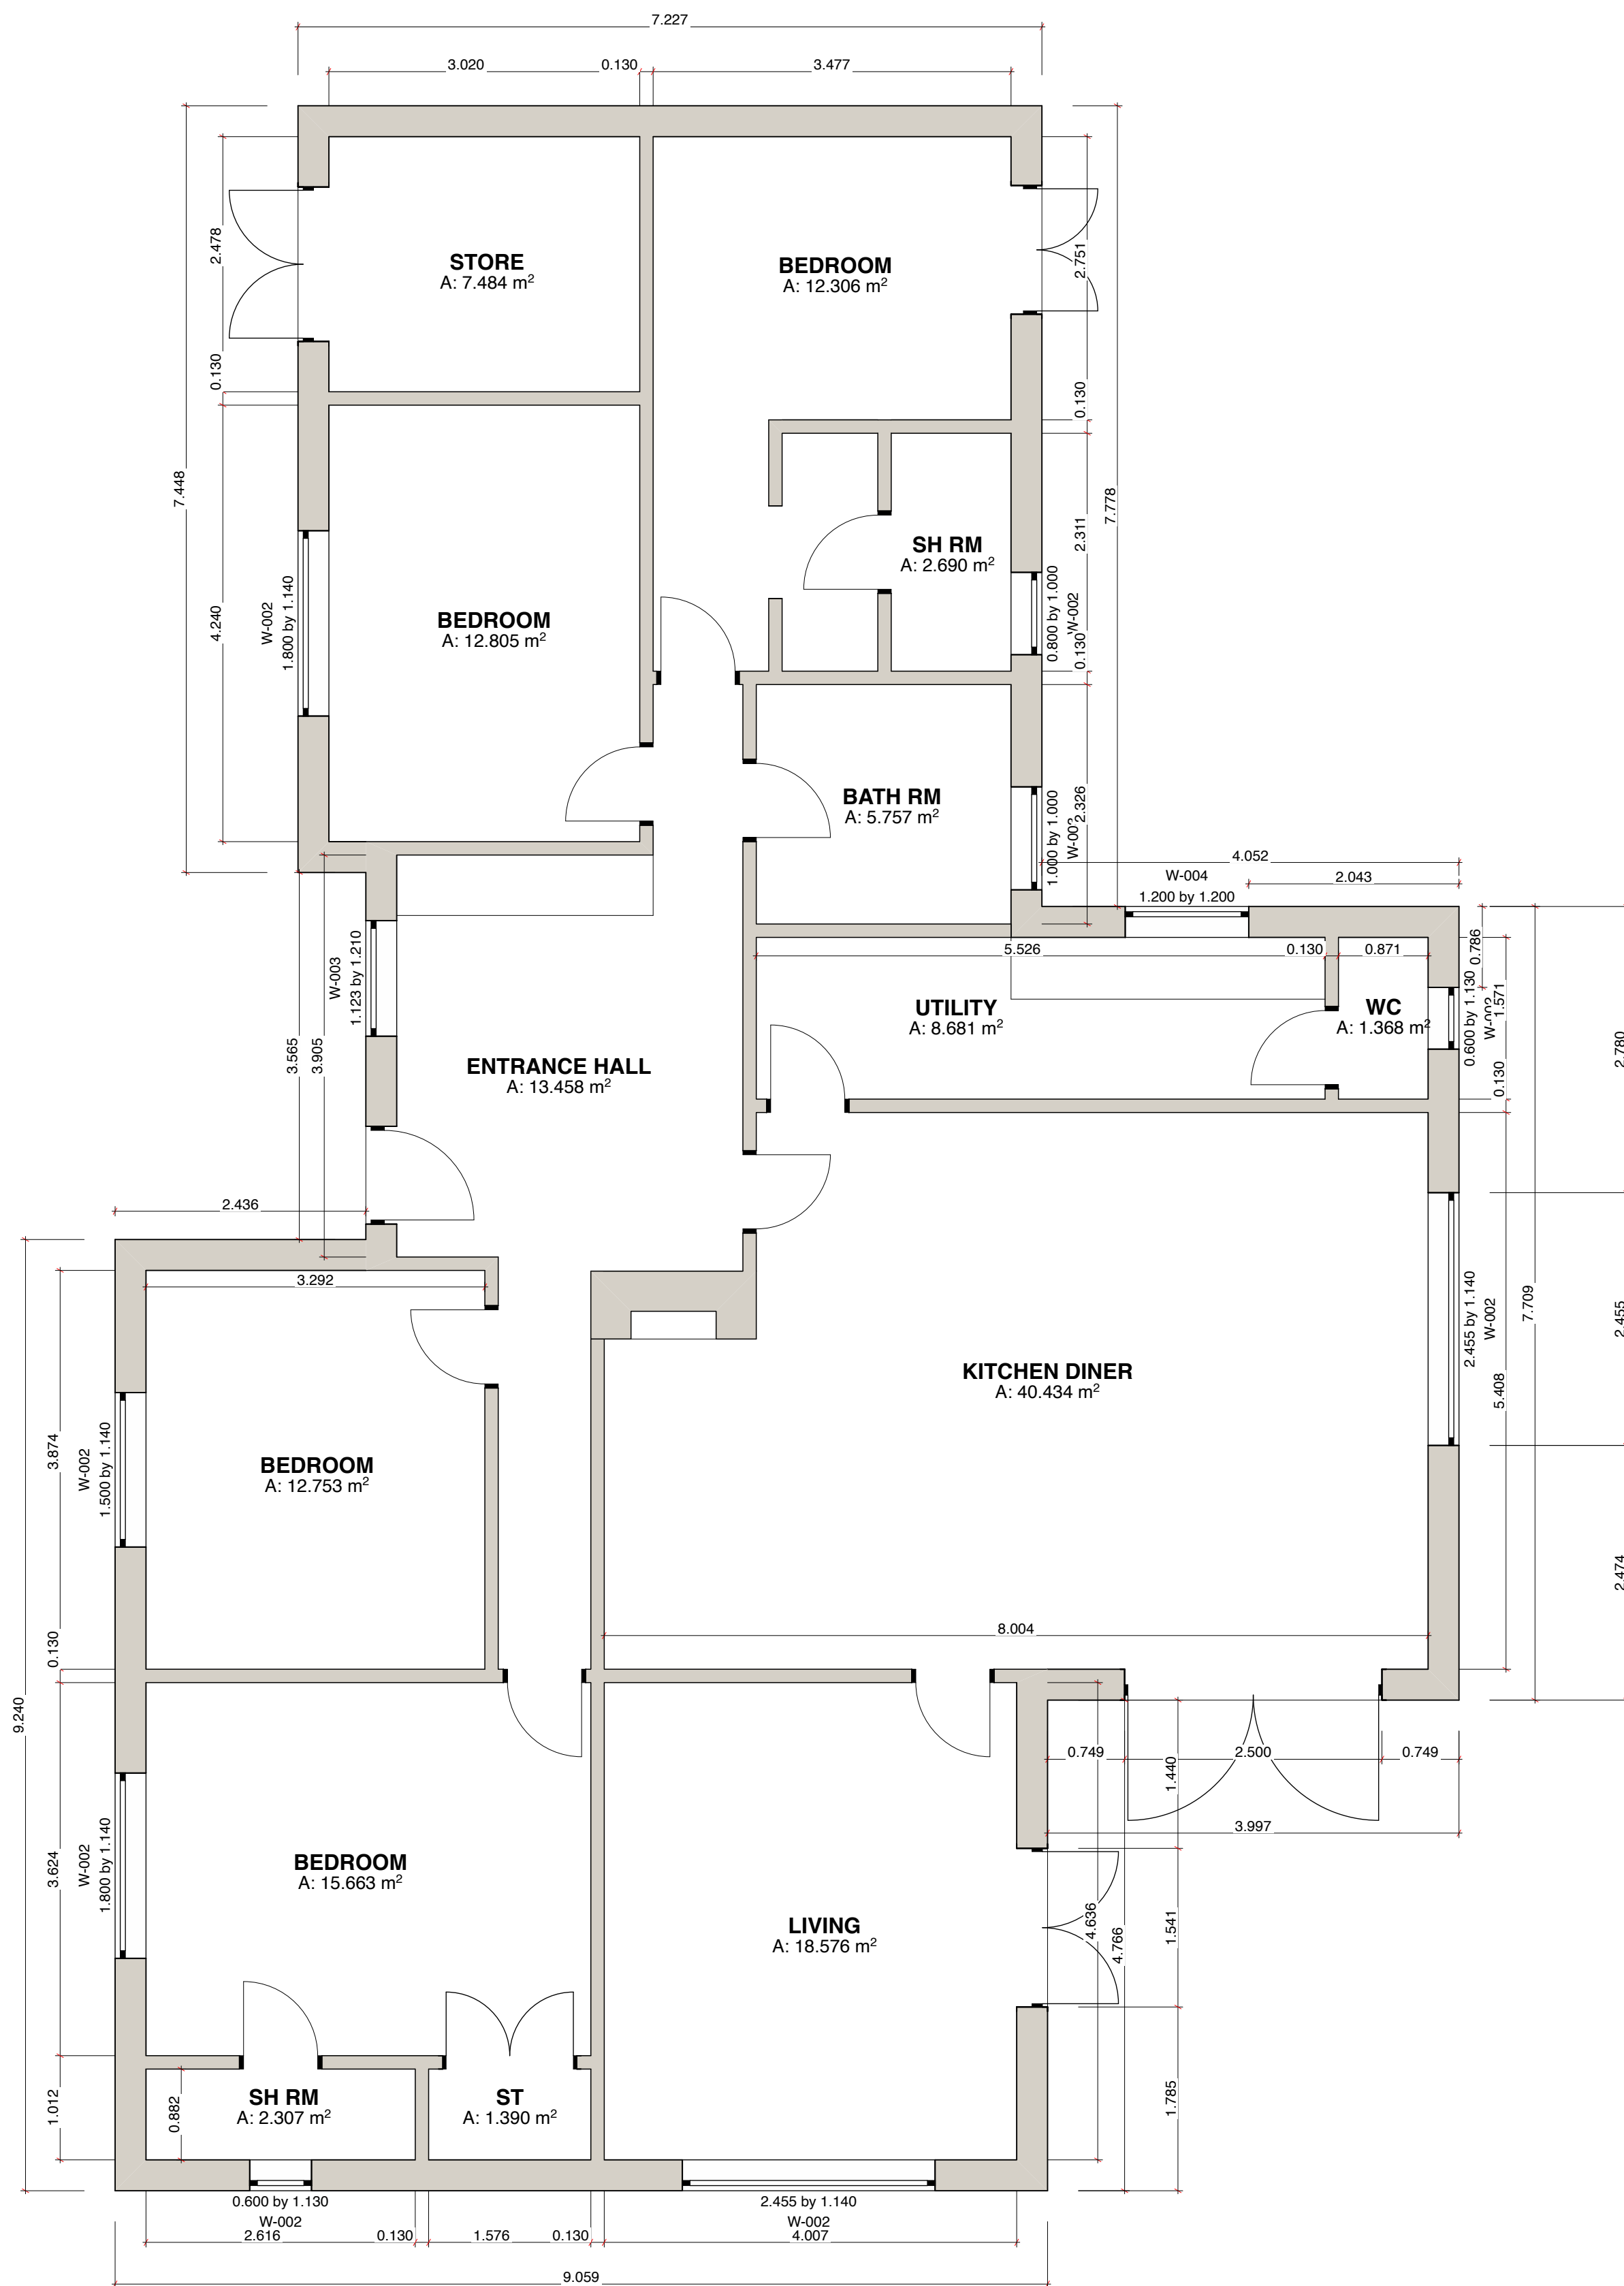


Check all dimensions on site before commencing works.
This is not a complete working drawing, for Planning
and Building Regulations use only. Additional
information may be required as work proceeds.

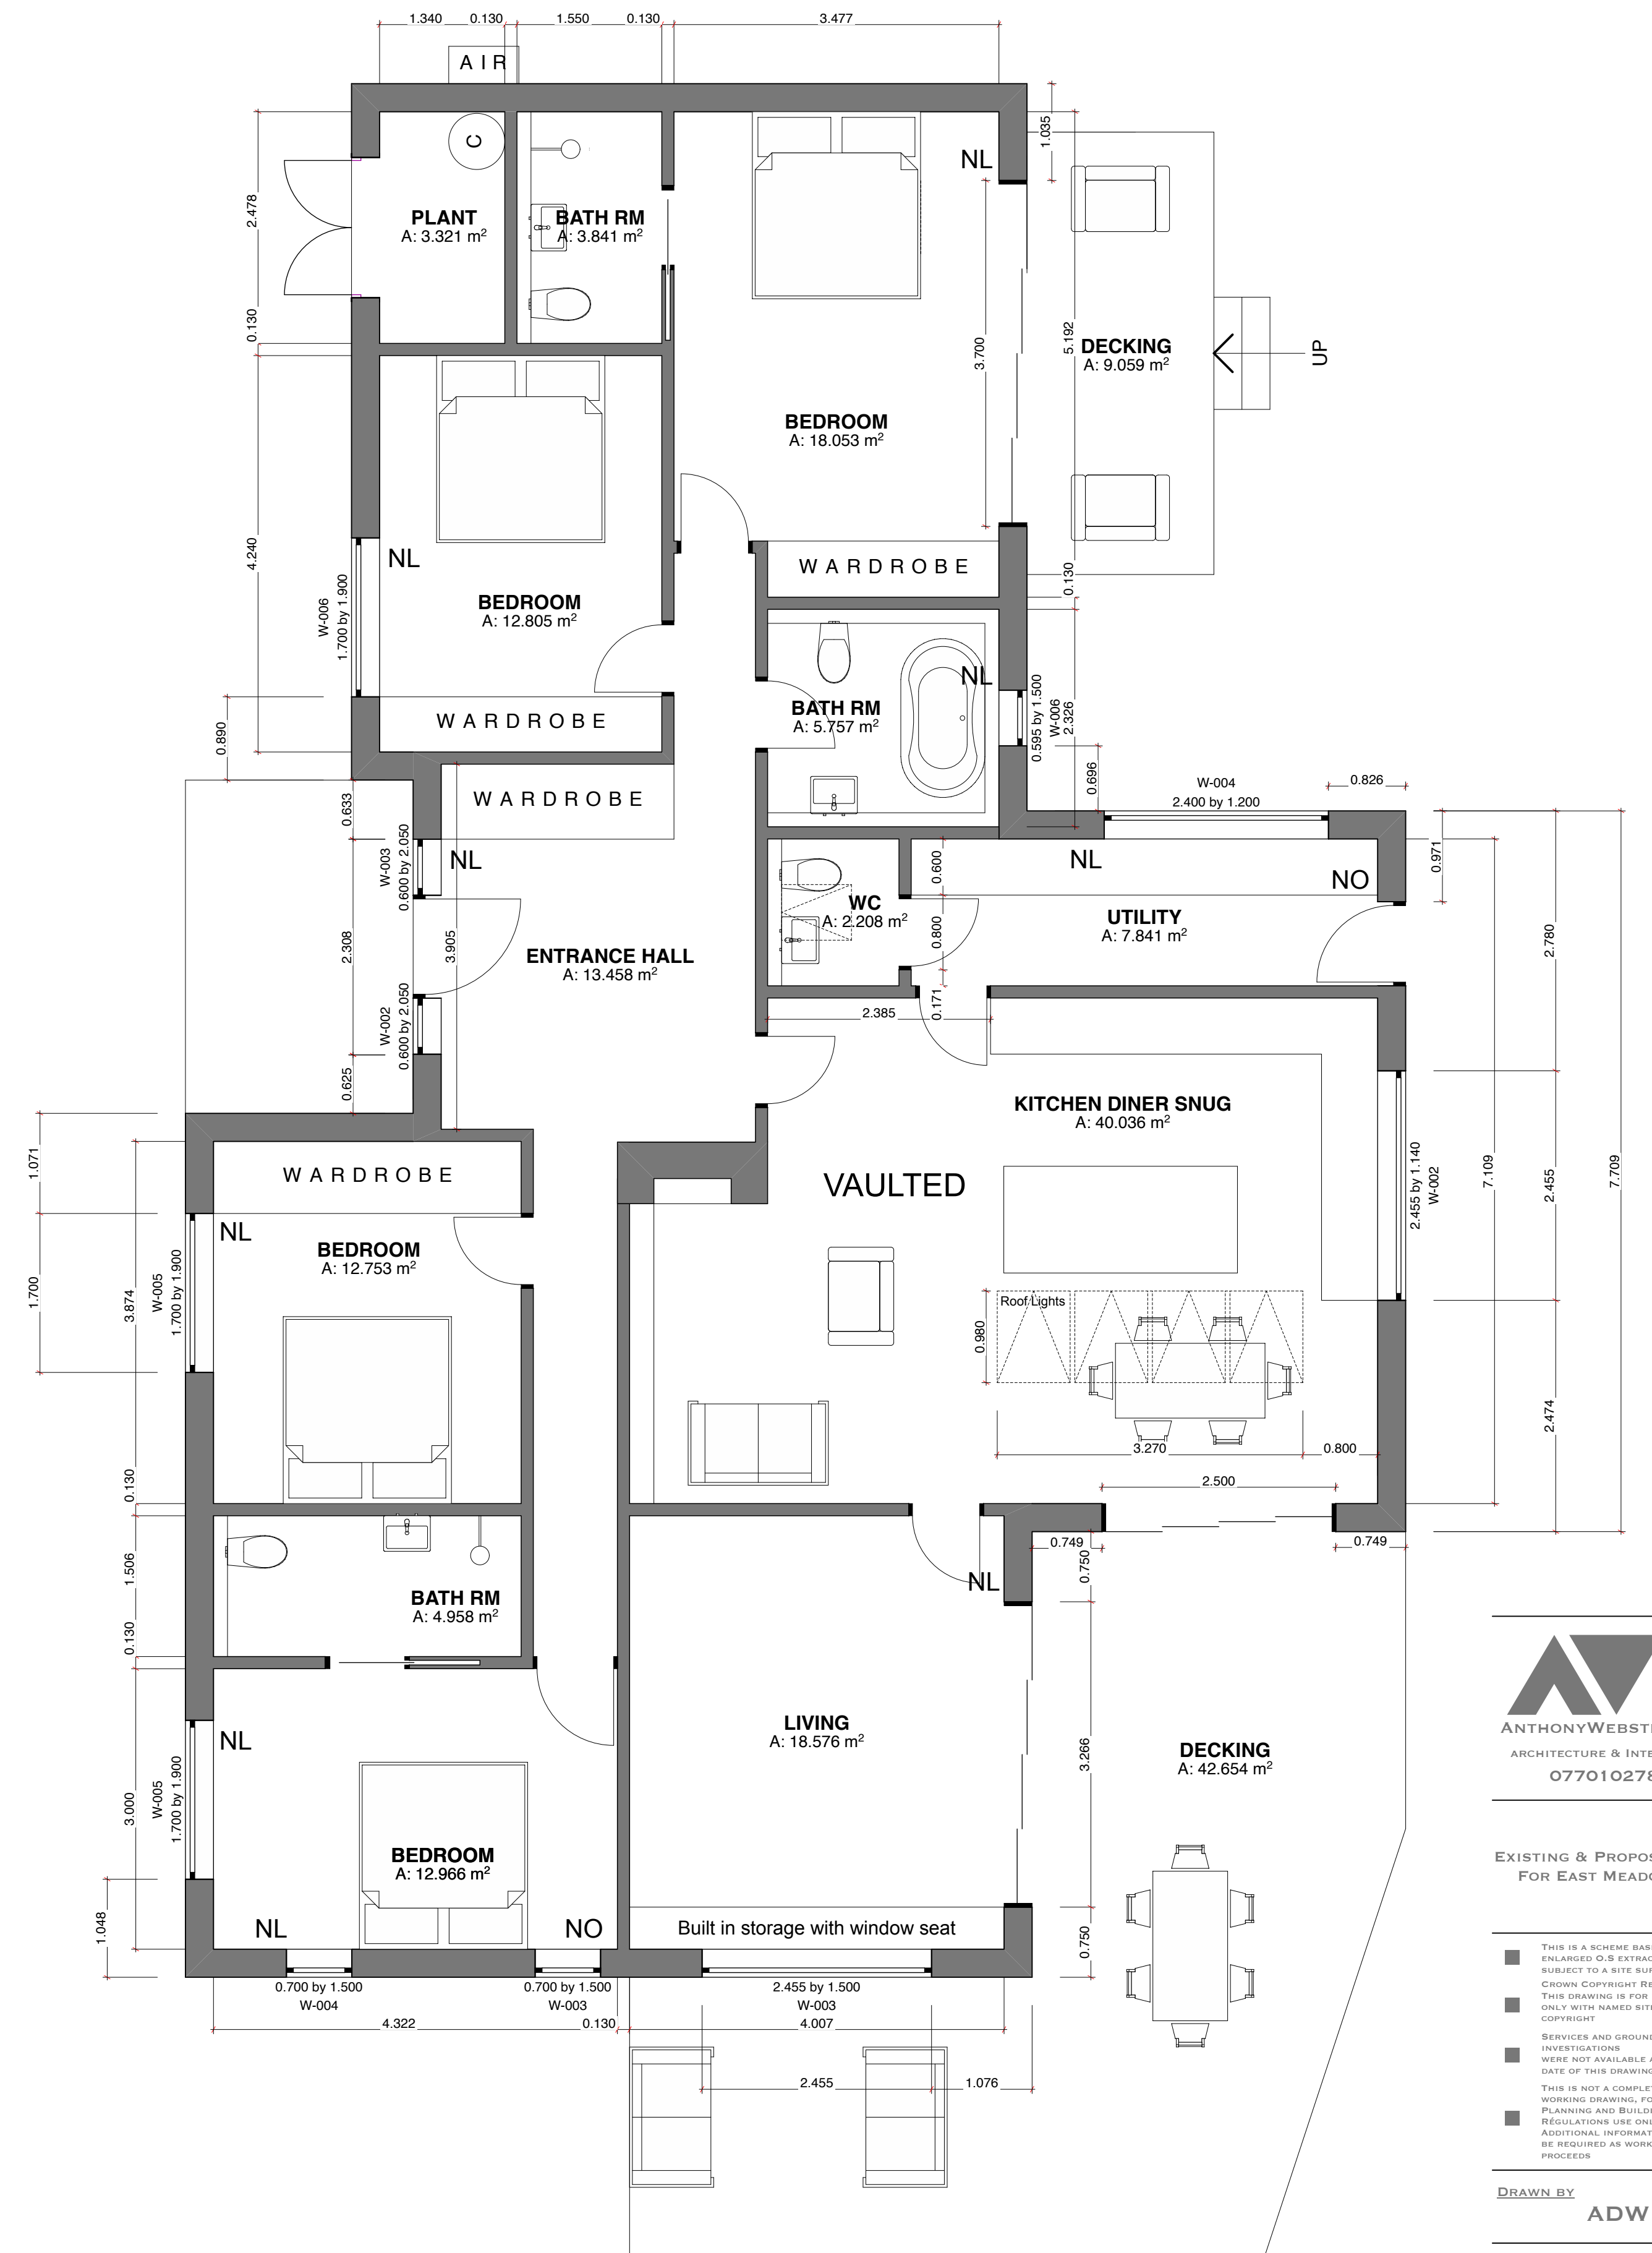

EXISTING FLOOR PLAN

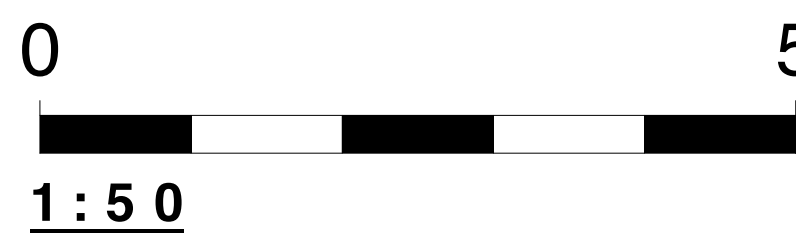

PROPOSED FLOOR PLAN



EXISTING & PROPOSED PLANS FOR EAST MEADOW, LEA

THIS IS A SCHEME BASED ON AN
ENLARGED 0.8 EXTRACT AND IS
SUBJECT TO A SITE SURVEY
CROWN COPYRIGHT RESERVED.
THIS DRAWING IS FOR USE
ONLY WITH NAMED SITE AND IS
COPYRIGHT

SERVICES AND GROUND INVESTIGATIONS WERE NOT AVAILABLE AT THE DATE OF THIS DRAWING. THIS IS NOT A COMPLETE WORKING DRAWING, FOR PLANNING AND BUILDING REGULATIONS USE ONLY. ADDITIONAL INFORMATION MAY BE REQUIRED AS WORK PROCEEDS.

DRAWN BY **ADW**

DRAWING NO
EM.01B

SCALE 1:50

PAPER SIZE A1

MAY 2026