



NOTES:
This drawing is copyright of the Architects and must not be used without their permission. All dimensions to be checked on site. Discrepancies and omissions to be reported immediately to the Architect.

 

Scale 1:50 @ A1 - 1:100 @ A3

DRAWING LEGEND	
	Existing
	Proposed
	Demolished/Removed
	Above/Below
	Existing Levels
	Proposed Levels
	Boundary Line

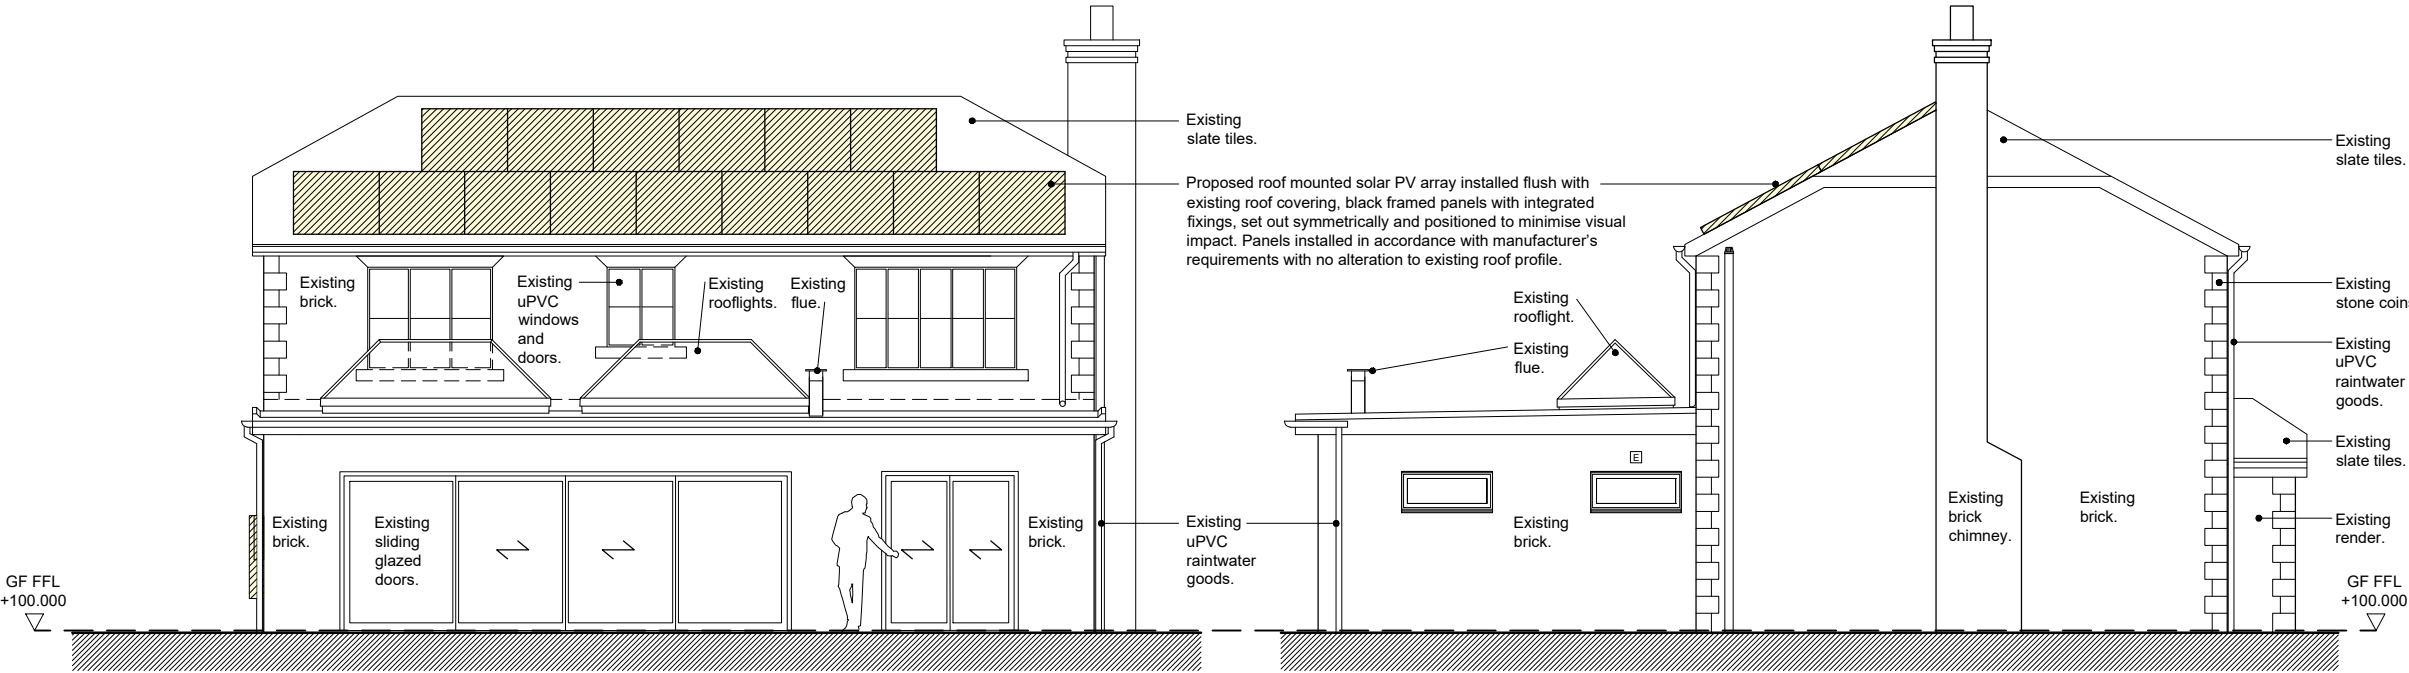


Proposed East Elevation

1:50 @ A1 (1:100 @ A3)

Proposed North Elevation

1:50 @ A1 (1:100 @ A3)

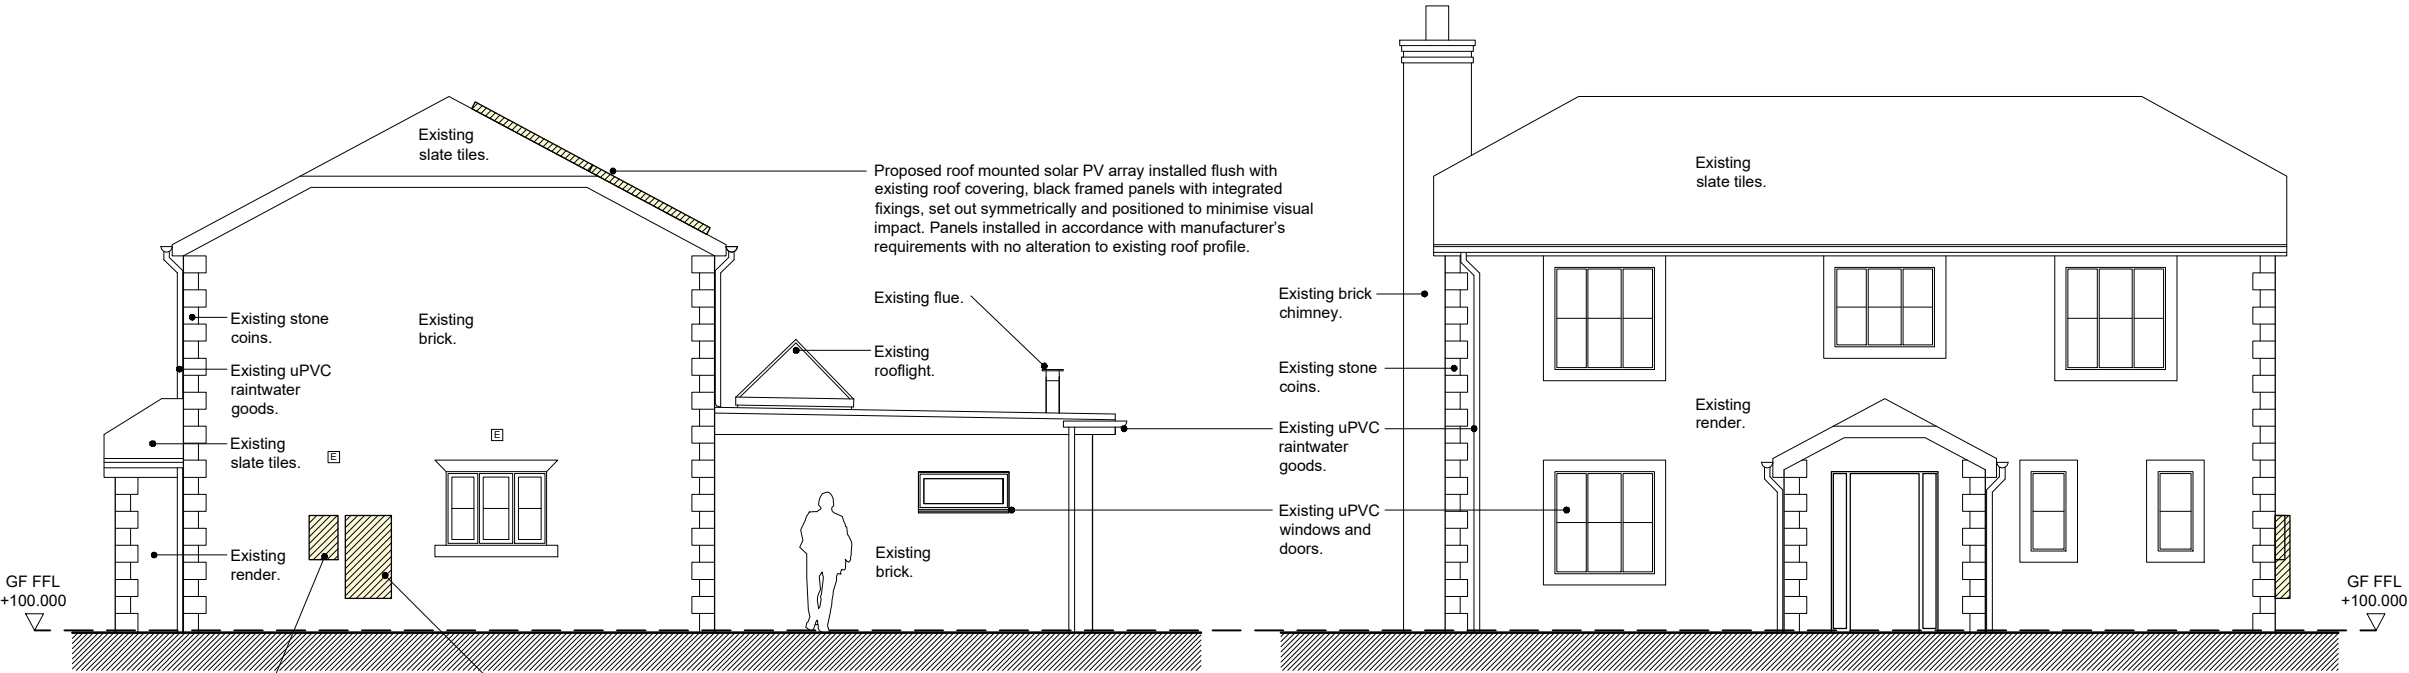

Proposed South Elevation

1:50 @ A1 (1:100 @ A3)

Proposed West Elevation (As Existing)

1:50 @ A1 (1:100 @ A3)

Rev	Revision	Date
-----	----------	------



Macey's Architectural Design & Development Ltd
15 Craybourne Road, Melksham, Wiltshire, SN12 7DH
Email: benmacey@maddltd.co.uk Tel: 07867417112

Title: Proposed Elevations
Solar Panel Array Application
Project: 10 Alexander Fields, Upavon,
Pewsey, Wiltshire, SN9 6NB
Client: Mr & Mrs Garside
Drawing Scale: 1:50 @ A1 (1:100 @ A3)
Drawing Date: June 2026

Drawing Number: 26/1057/201