


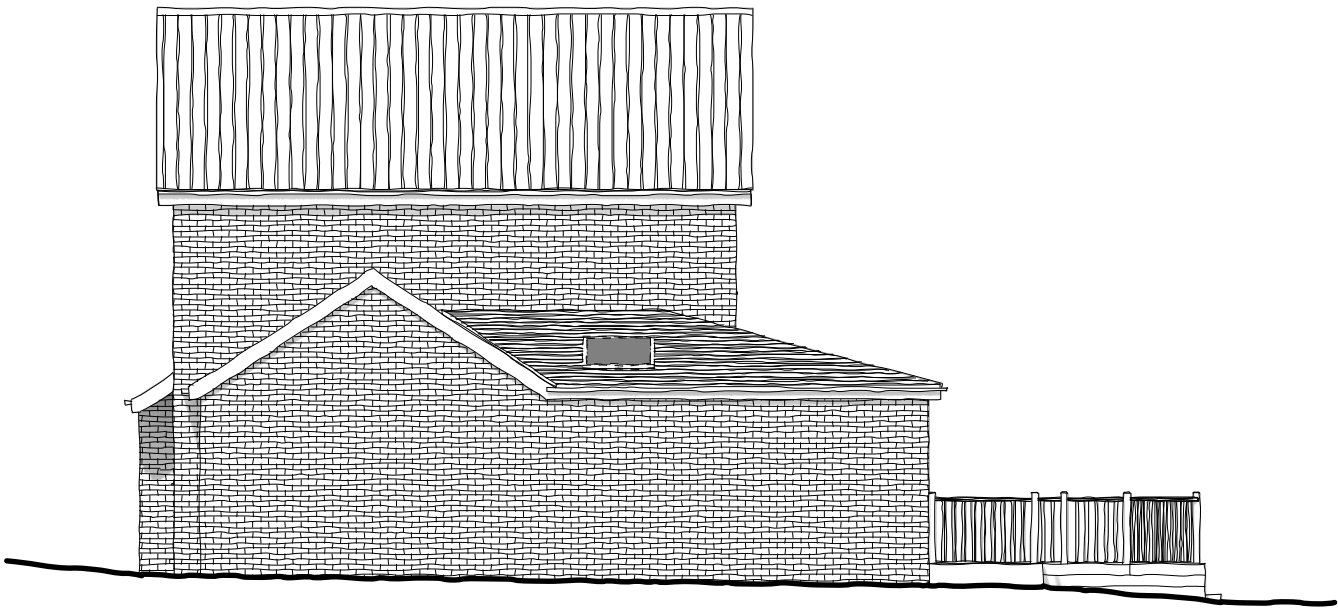


North West Elevation



South West Elevation




South East Elevation

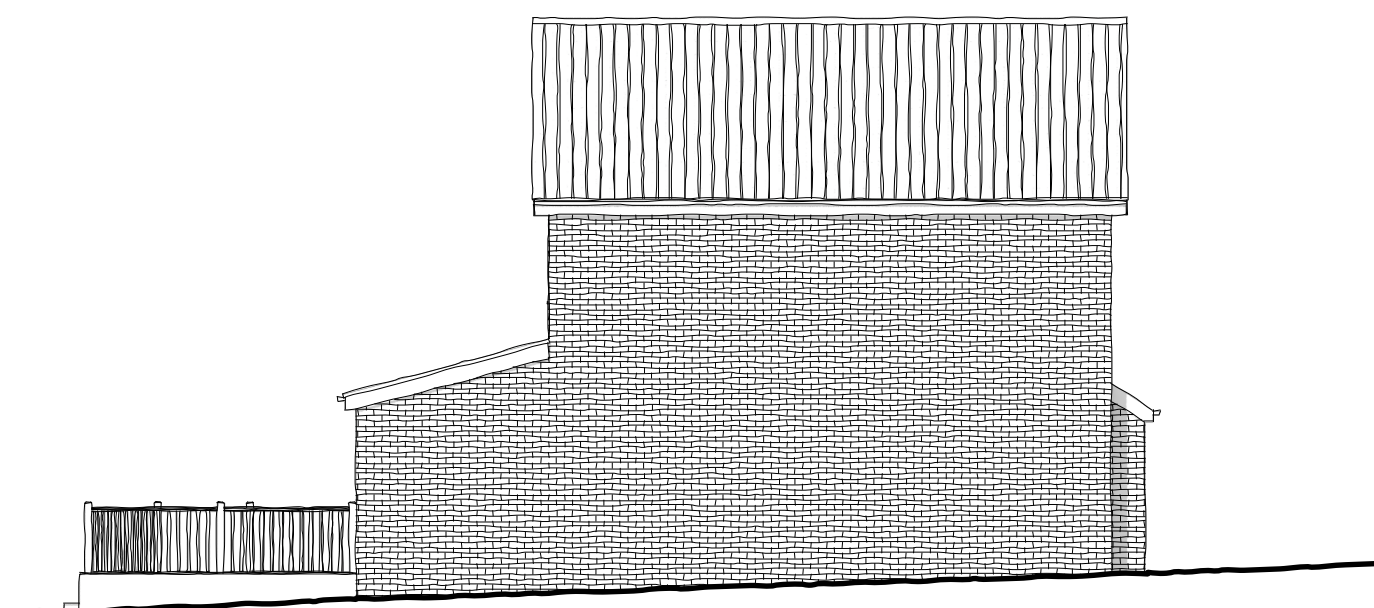



North East Elevation




Location Plan 1:1250

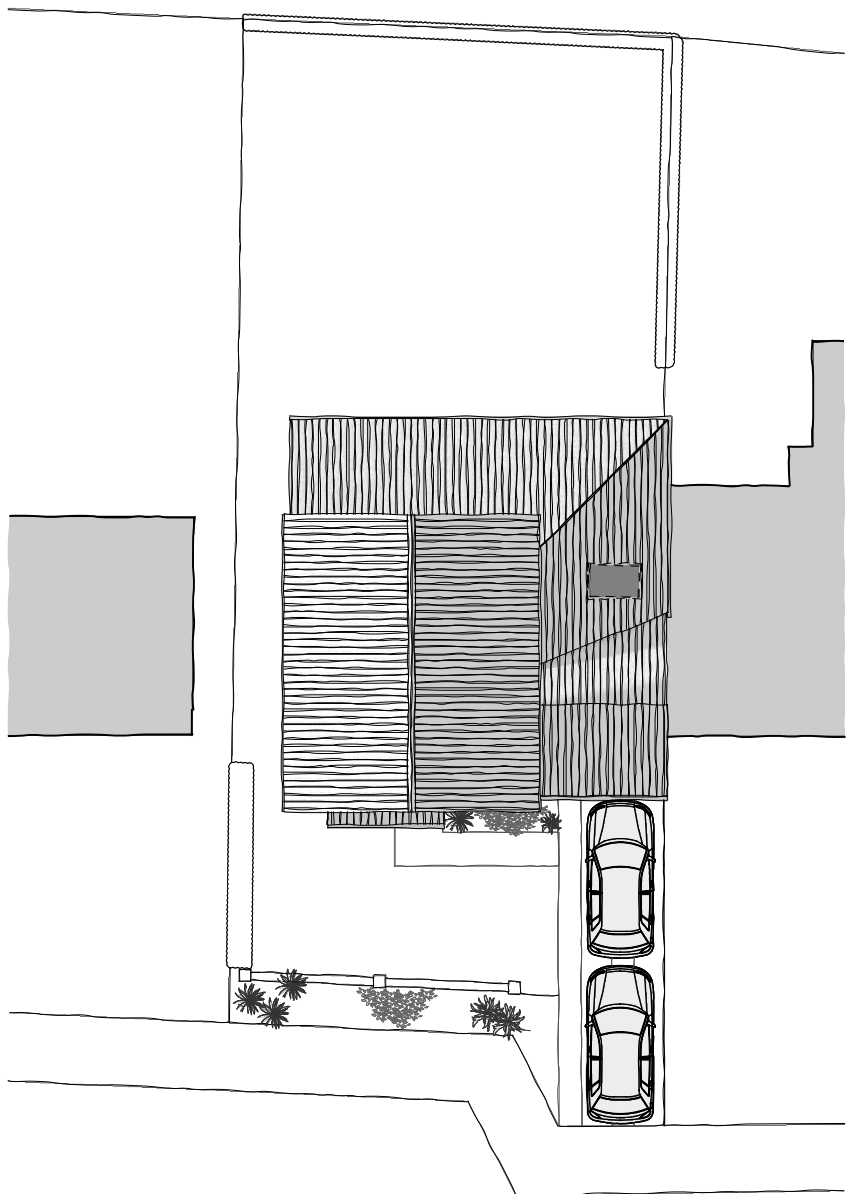


Roof/ Block Plan 1:200

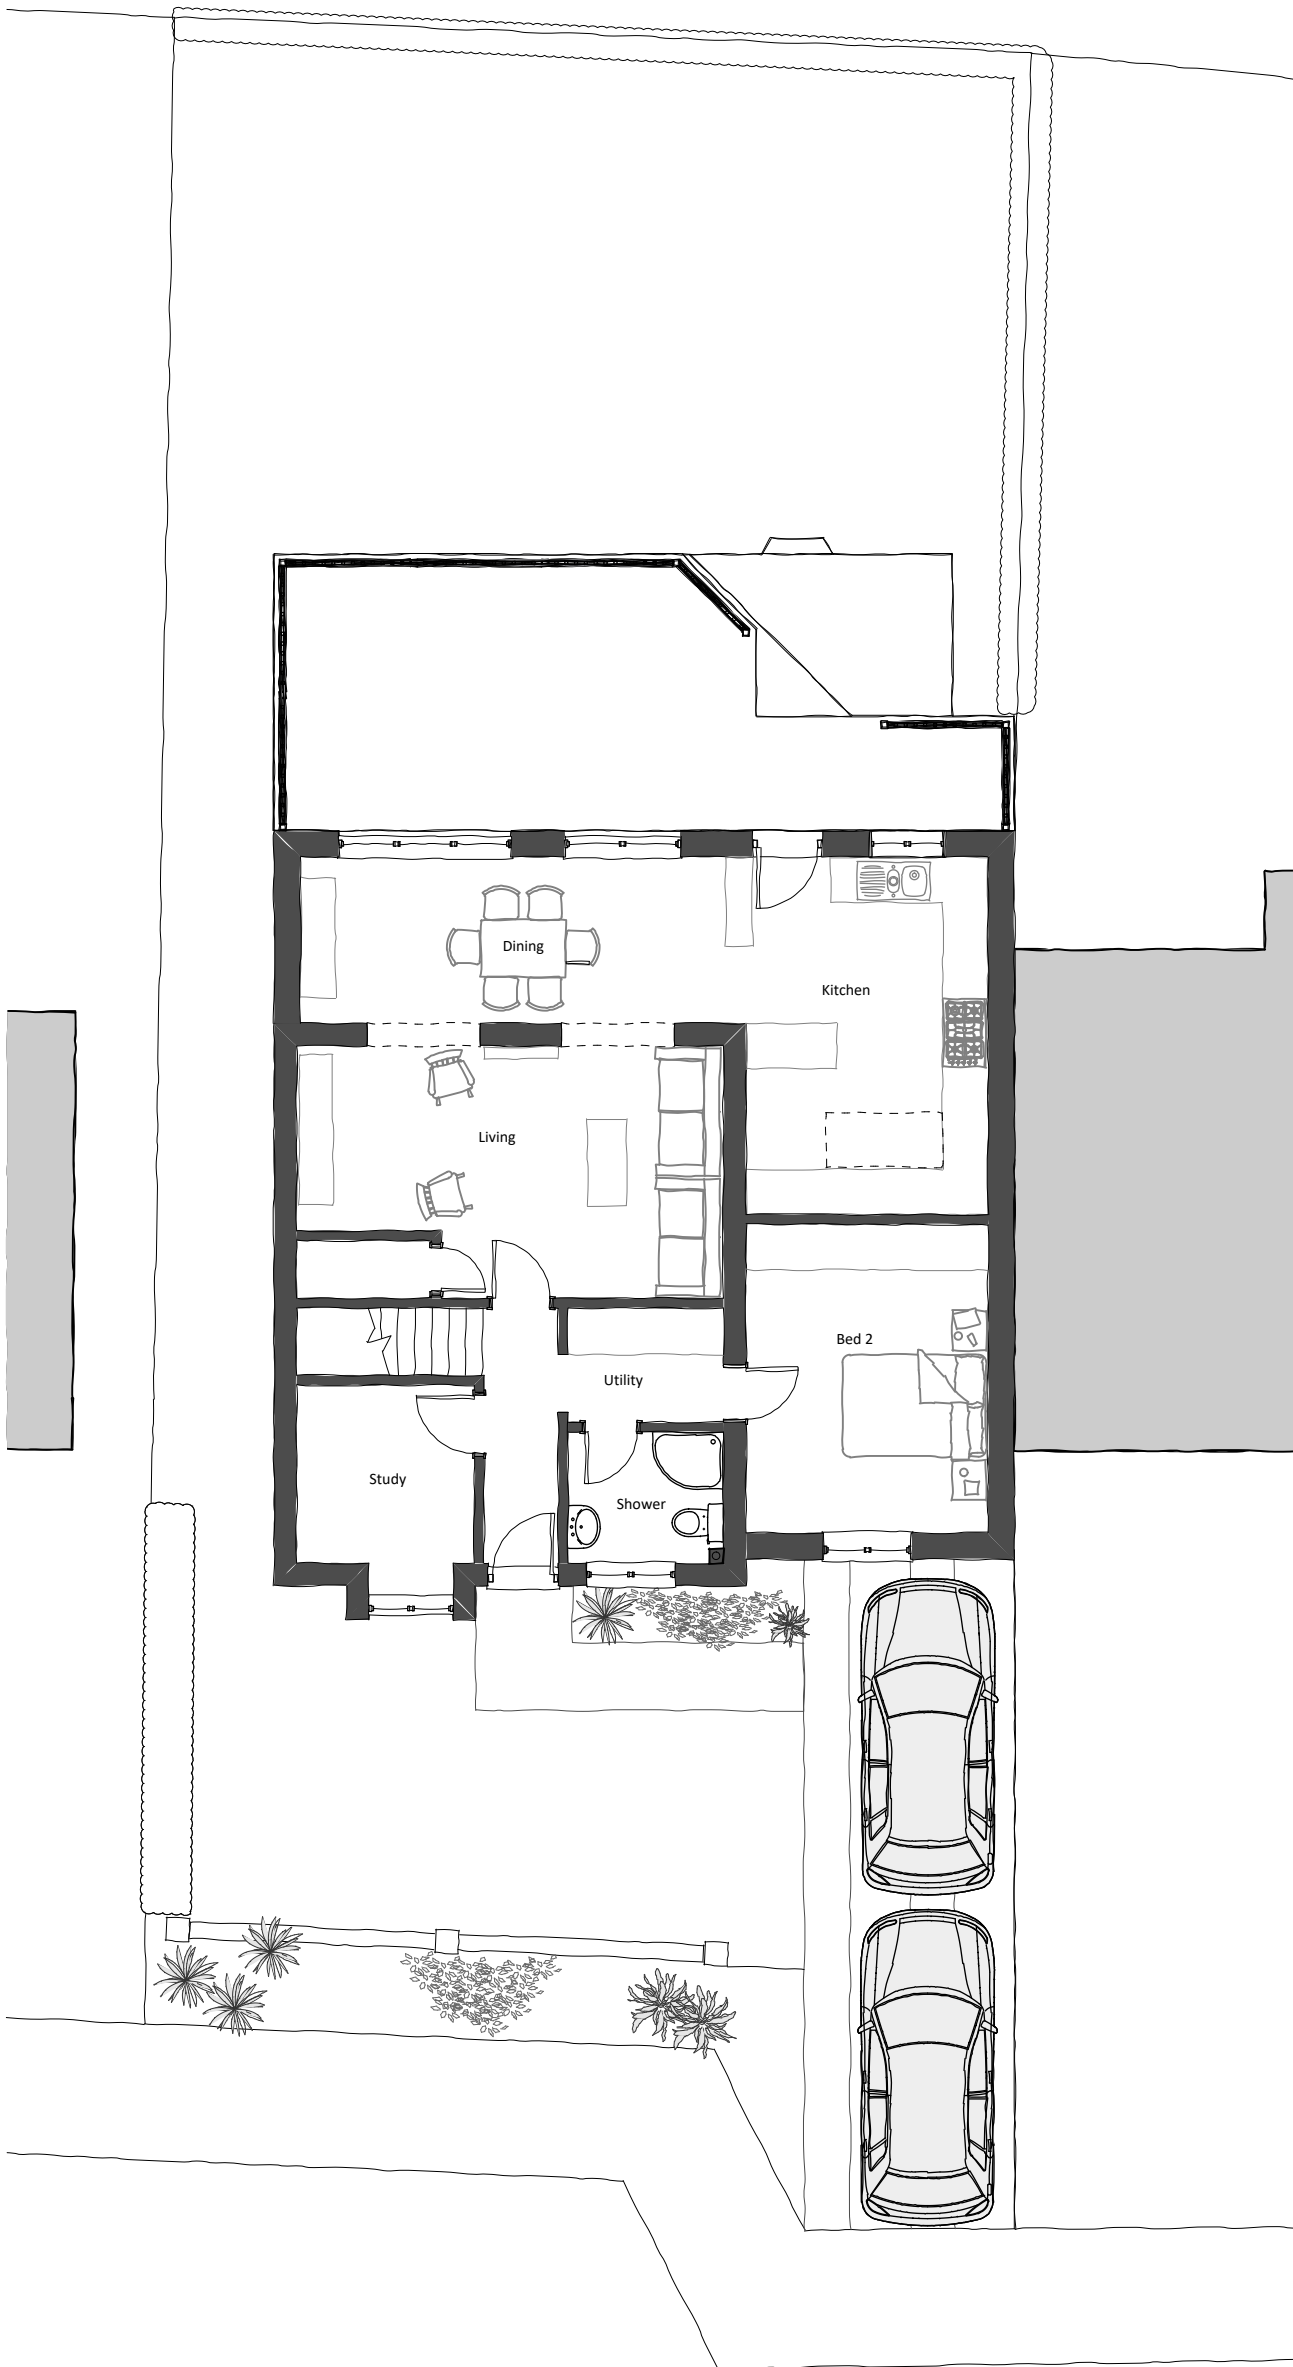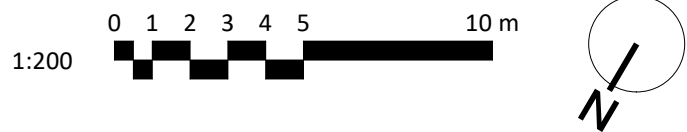

Ground Floor 1:100

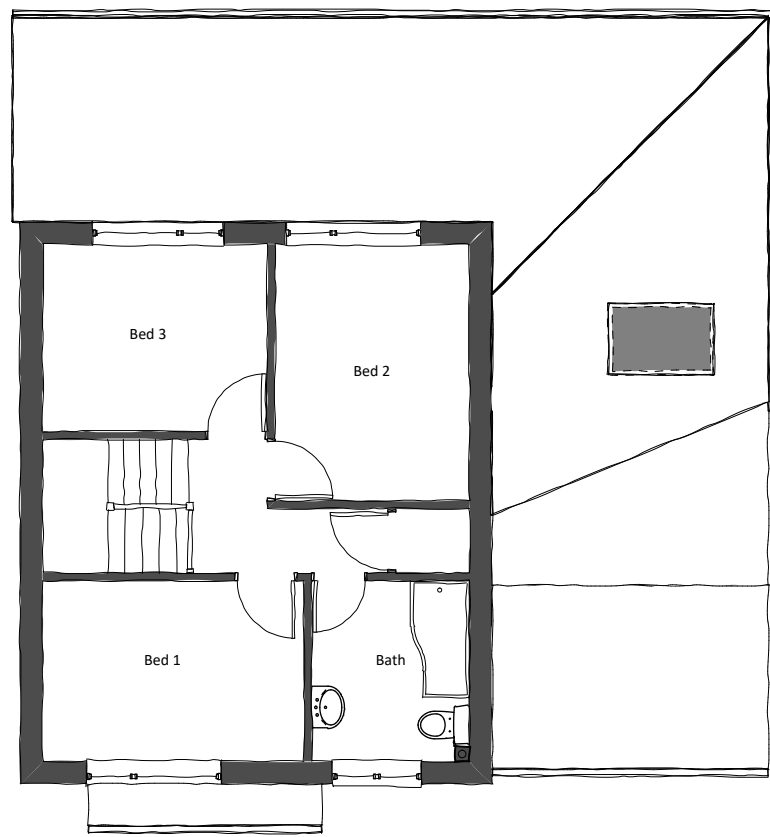

First Floor 1:100

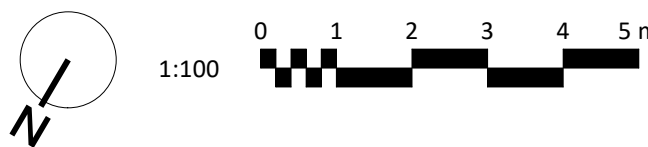

This drawing is the copyright of PKA Architects Ltd.
Registered in England and Wales No 8605083.
Do not rely on Scaled Dimensions - work to figured dimensions only. If in doubt - ASK.
All dimensions to be checked on site by contractor
Work to existing building features where appropriate
Any OS copyright data on this drawing is reproduced under license

Date	No.	Revision Notes
24/06/2026	A	Ground floor roofs shown on first floor plan



PKA Architects Ltd
Featherbrook, Whitley Road, Potters, Devizes, Wiltshire. SN10 3TD
tel 01380 725688 tom@pka-architects.com www.pka-architects.com

Project Title
Master bedroom Extension

Address
39 Crawley Crescent, Trowbridge,
Wiltshire. BA14 9SP

Client
Mr and Mrs Swindell

Sheet Title
Survey Elevations, Floor, Site and
Location Plans

Scale	Drawn By	Date
1:1250/200/100 @A1	TK	26/03/2026

Project ID	Stage	Sheet No.	Revision
2175	-	EX-001	- A

Status	Stage Key
AS EXISTING	EX - Existing SK - Sketch PL - Planning WD - Working DR - Drawings BR - Building Regulations TR - Tender CN - Construction AB - As Built

File Name
2175-SURVEY.vwx