

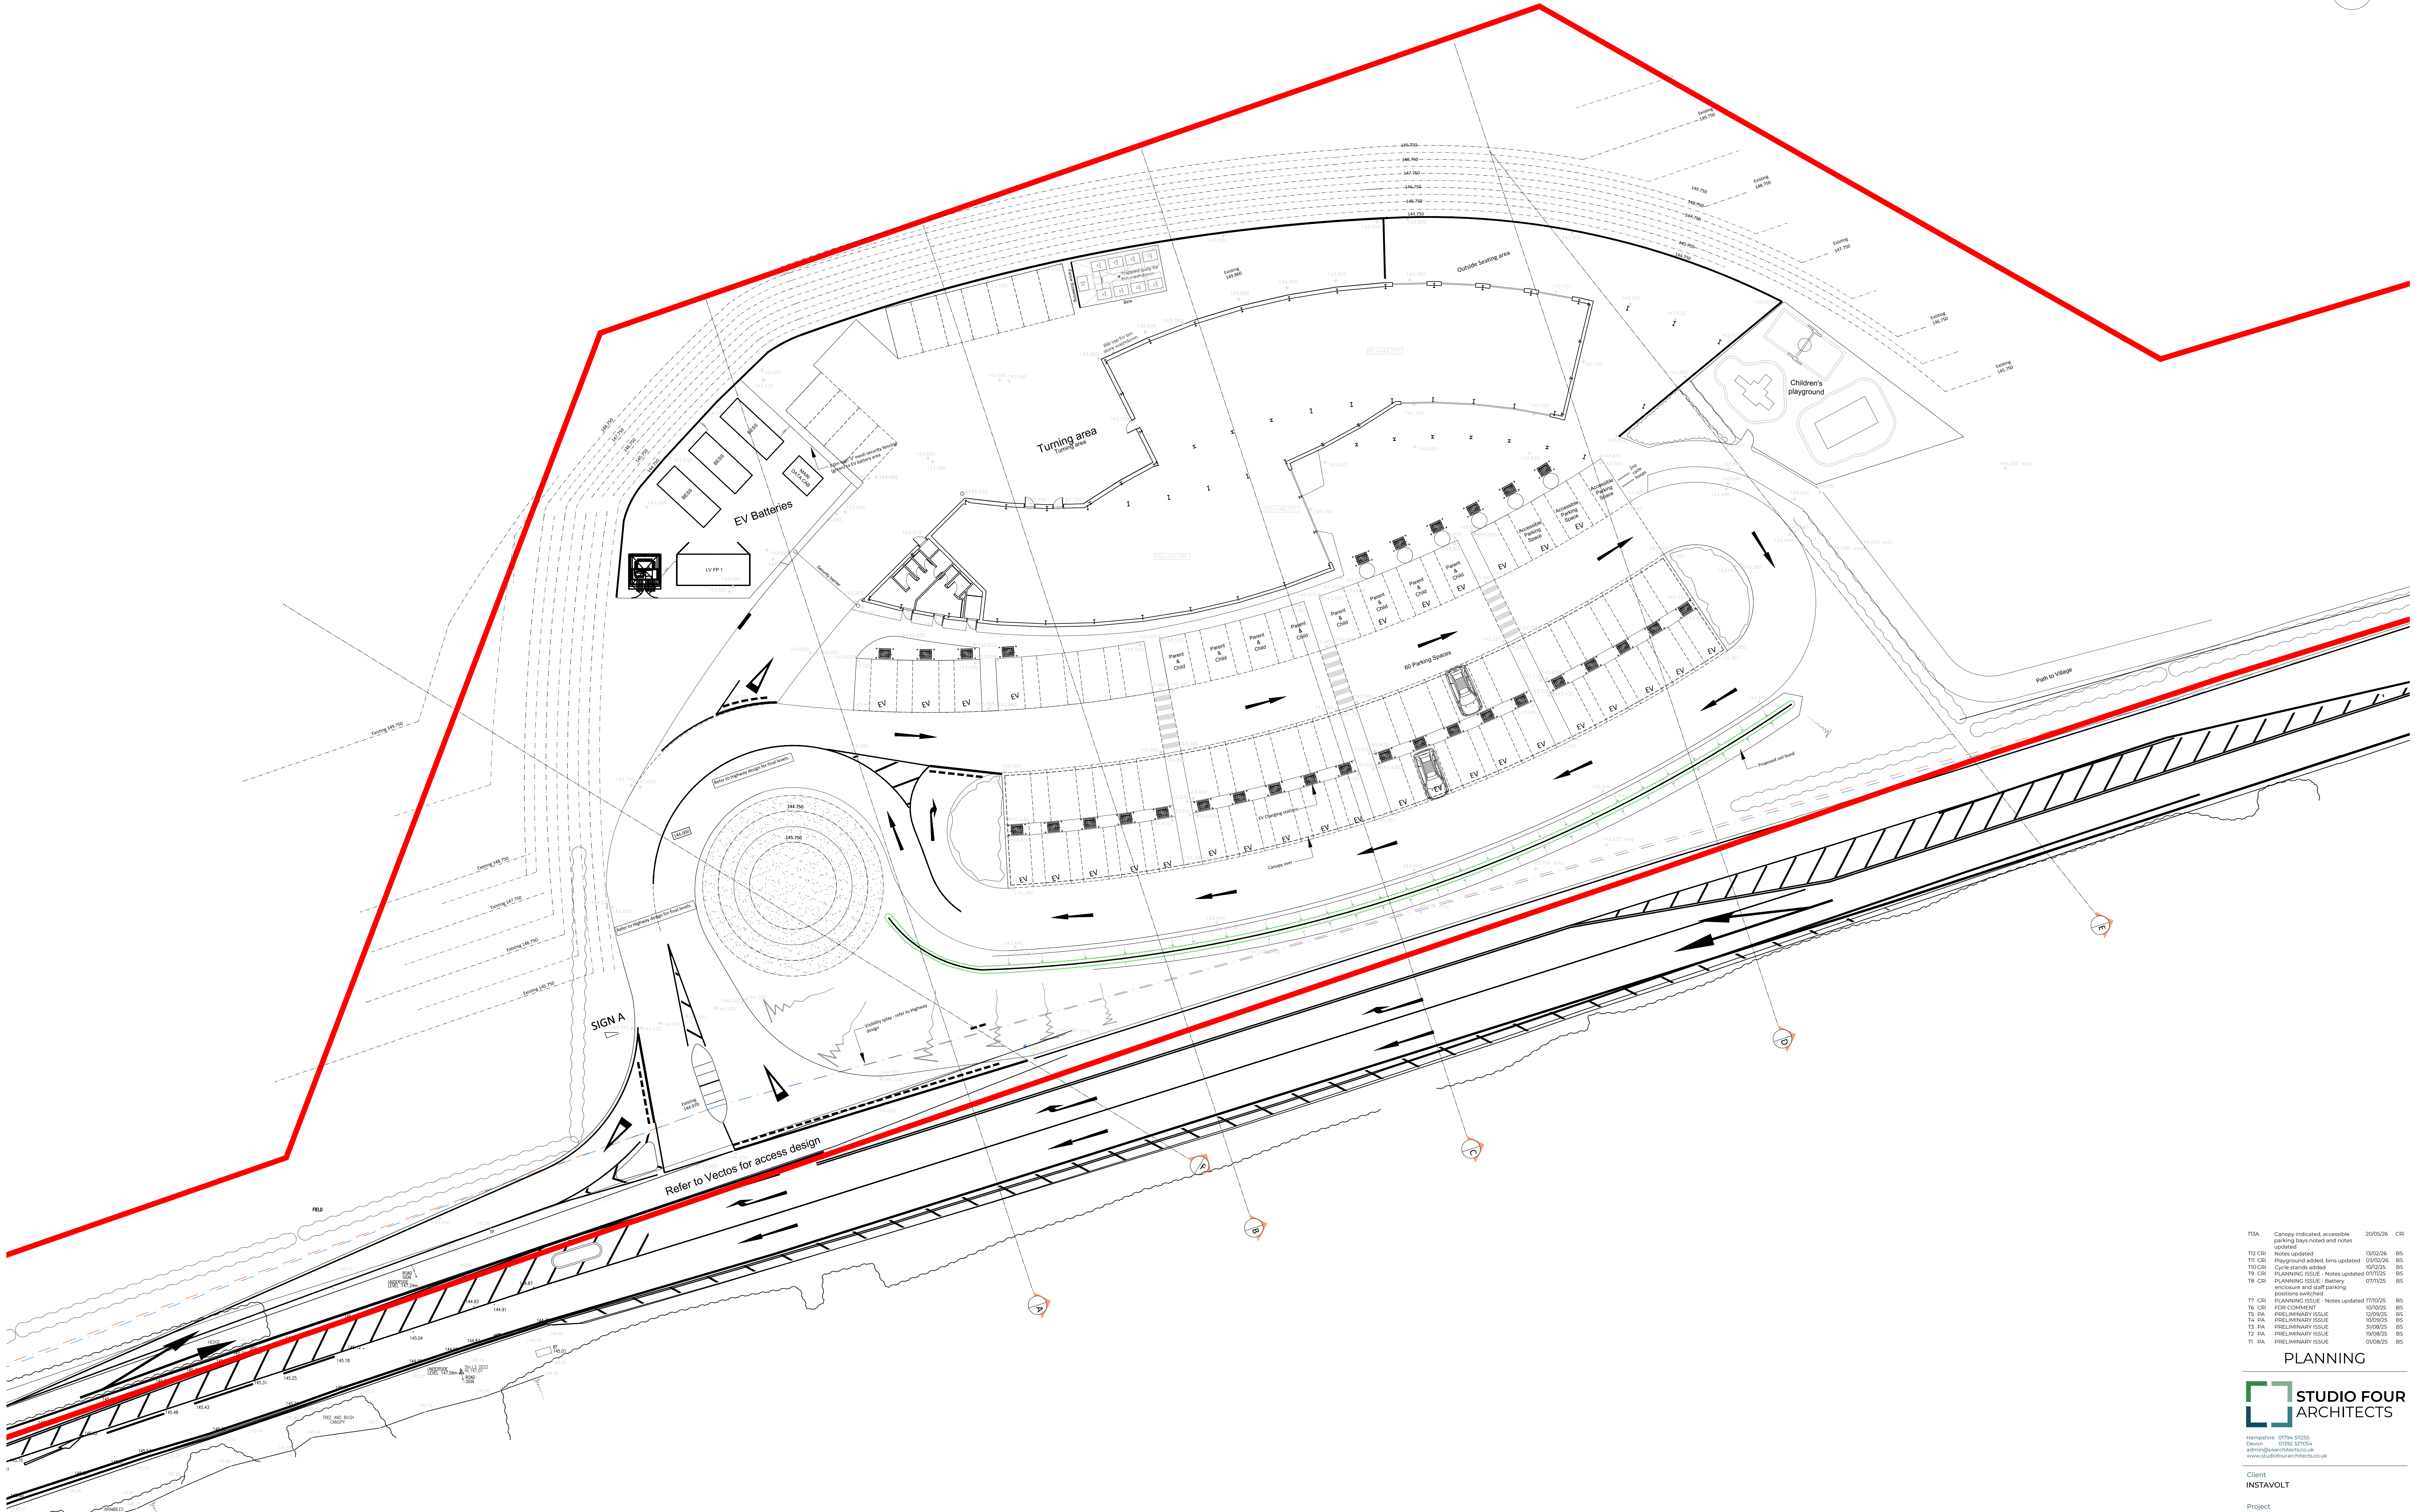


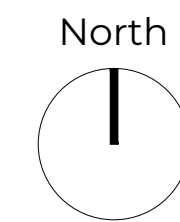

PROPOSED SITE PLAN

SCALE 1:200

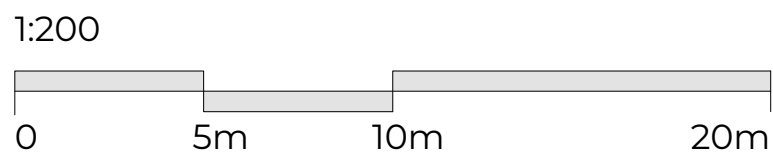

T13A	Canopy indicated, accessible parking bays noted and notes updated	20/05/26	CR
T12 CR	Notes updated	13/02/26	BS
T11 CR	Playground added, bins updated	03/02/26	BS
T10 CR	Cycle stands added	10/12/25	BS
T9 CR	PLANNING ISSUE - Notes updated	07/11/25	BS
T8 CR	PLANNING ISSUE - Battery enclosure and staff parking positions switched	07/11/25	BS
T7 CR	PLANNING ISSUE - Notes updated	10/10/25	BS
T6 CR	FOR COMMENT	10/10/25	BS
T5 CR	PRELIMINARY ISSUE	10/09/25	BS
T4 PA	PRELIMINARY ISSUE	10/09/25	BS
T3 PA	PRELIMINARY ISSUE	31/08/25	BS
T2 PA	PRELIMINARY ISSUE	31/08/25	BS
T1 PA	PRELIMINARY ISSUE	01/08/25	BS

PLANNING



Hampshire 07794 51235
Devon 07582 37054
admin@studiofourarchitects.co.uk
www.studiofourarchitects.co.uk

Client
INSTAVOLT

Project
NEW EV-CHARGING SUPERHB
CHICKLADE SERVICES

SITE LAYOUT PLAN

Date:	Scale:	Paper:	Drawn:
AUG 25	1:200	A0	PA
Job No:	Orig. No:	Revision:	
45075	101	T13A	

45075 - 01/08/25