



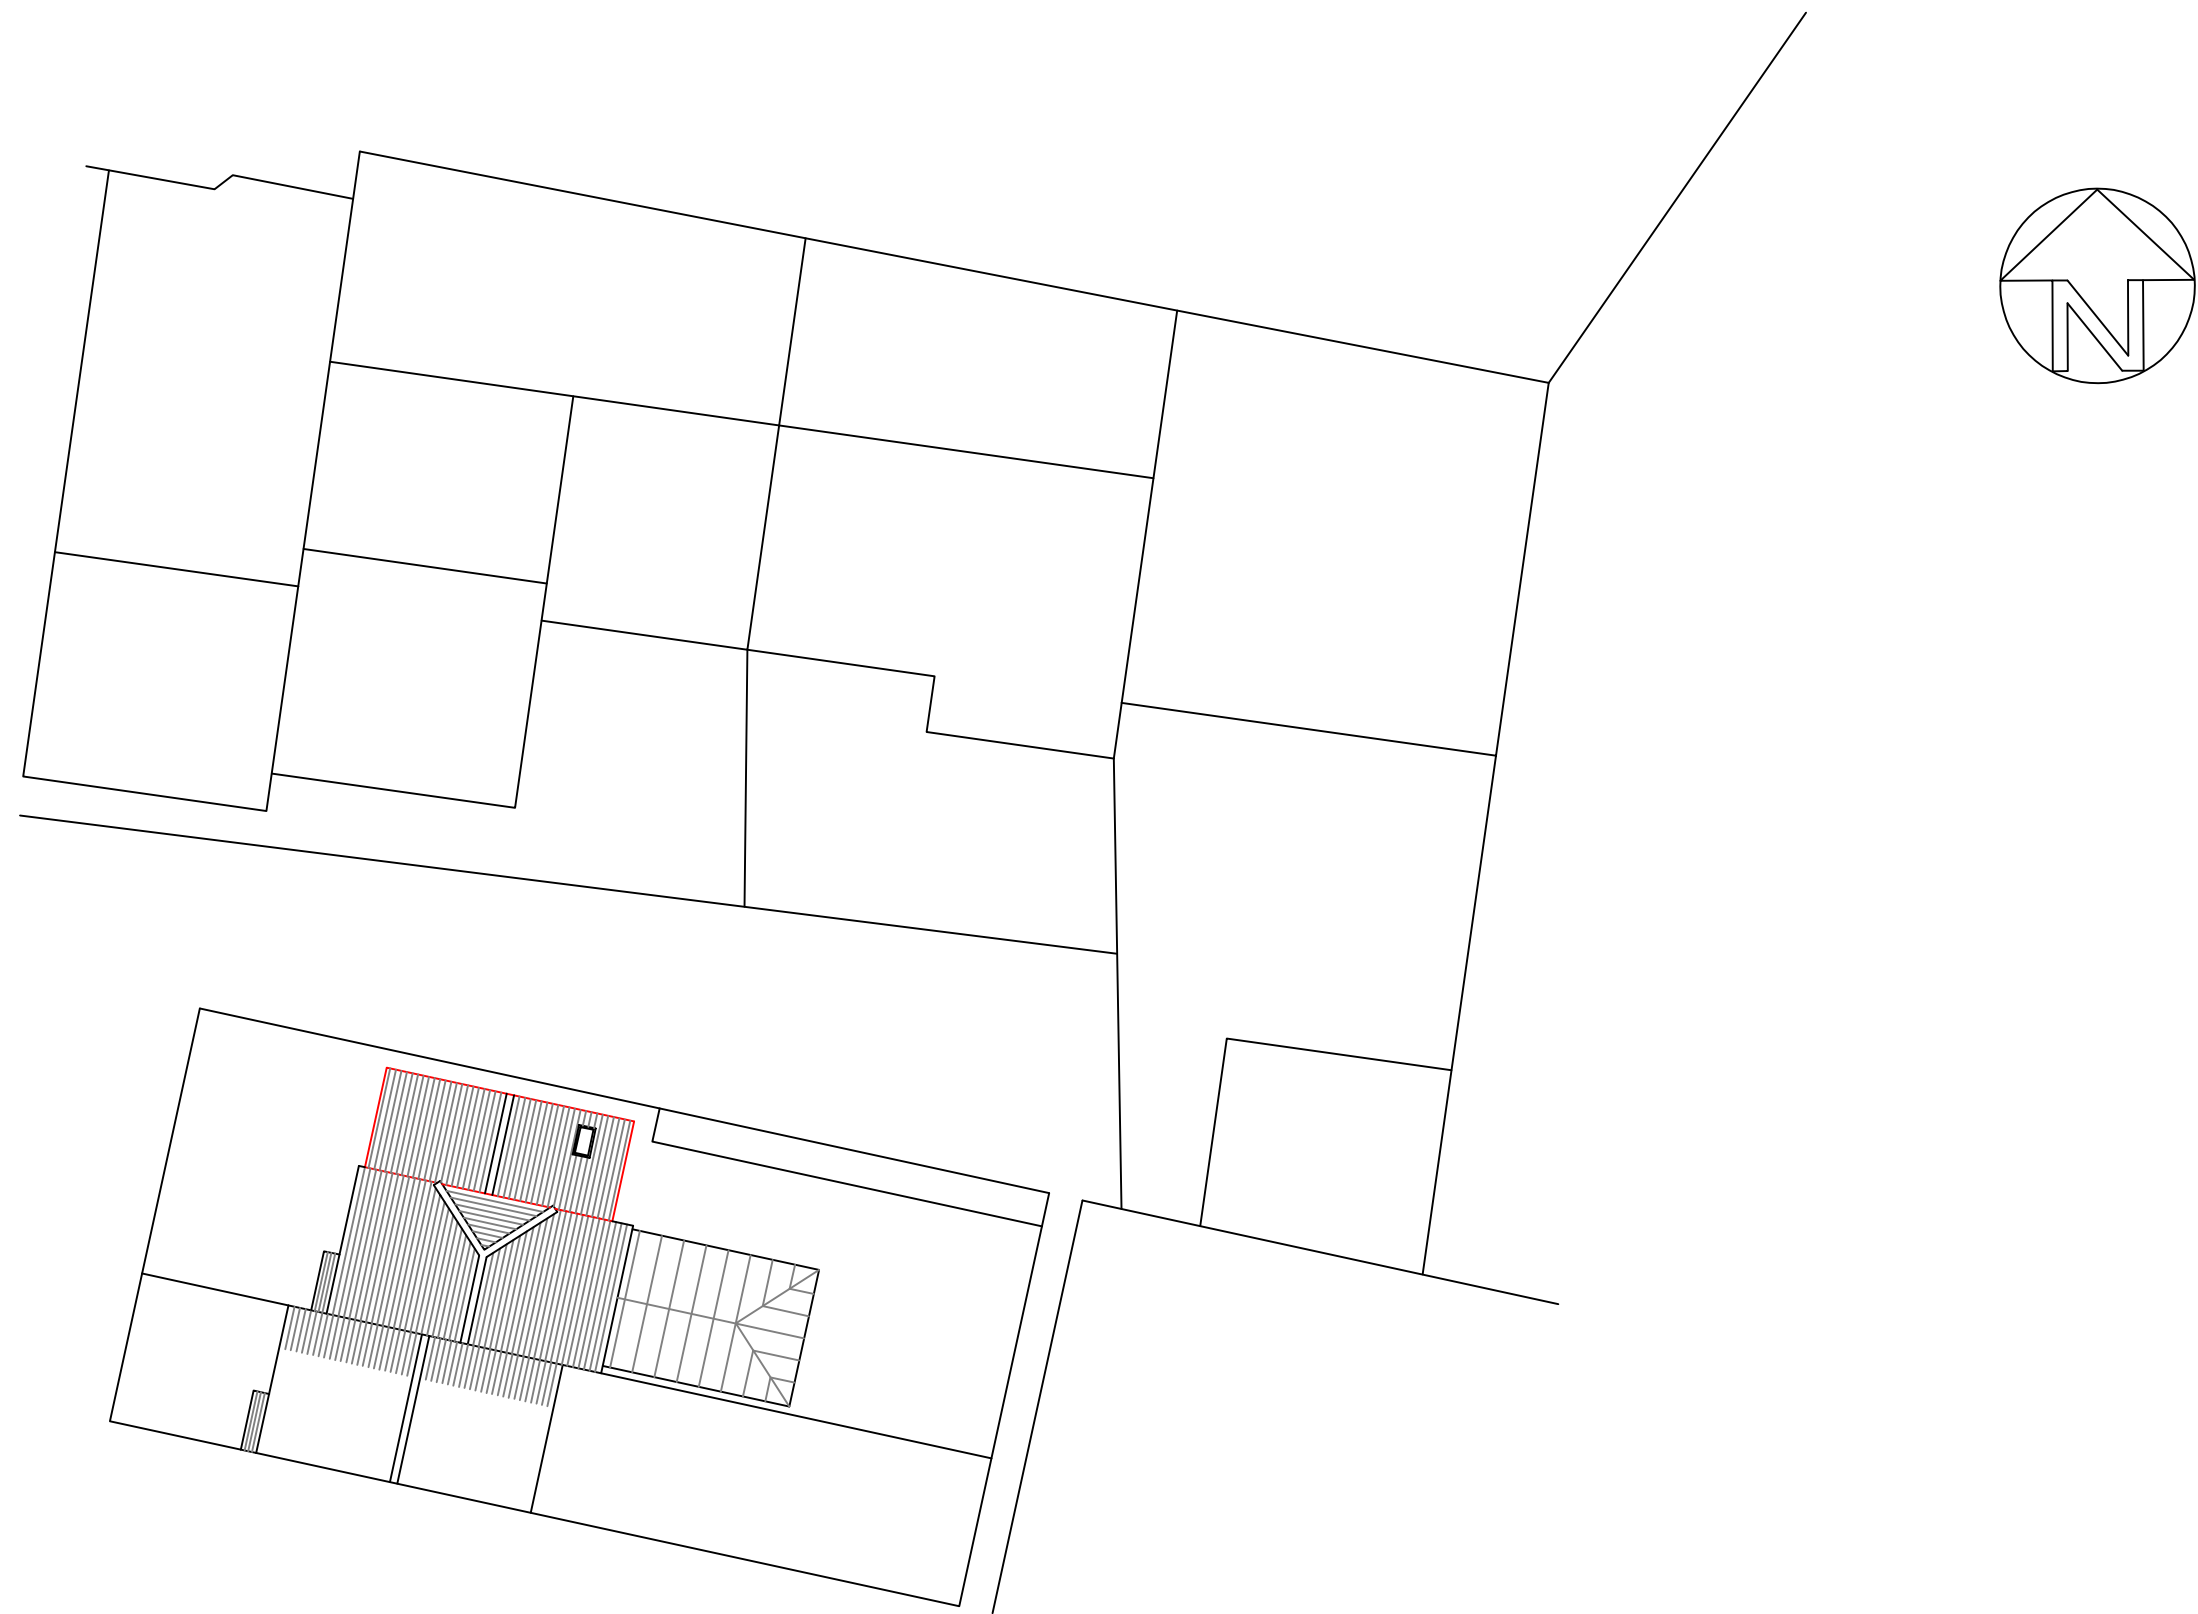

SITE PLAN 1:200

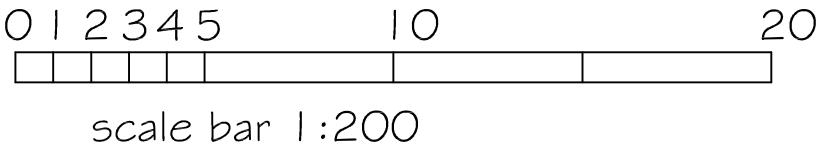

SJF PLANNING & DESIGN SERVICE 01225 782078 simonnearthebell@gmail.com		
PROPOSED	SINGLE STOREY SIDE EXTENSION & NEW SIDE ENTRANCE	
CLIENT	MR & MRS G MORAN	
LOCATION	22 THE ORCHARD SEMINGTON TROWBRIDGE BA1 4 GNN	
TITLE	PROPOSED BLOCK PLAN 1:200	
DRG NO	ISSUE	DATE
2618-2	I	MAY 2026