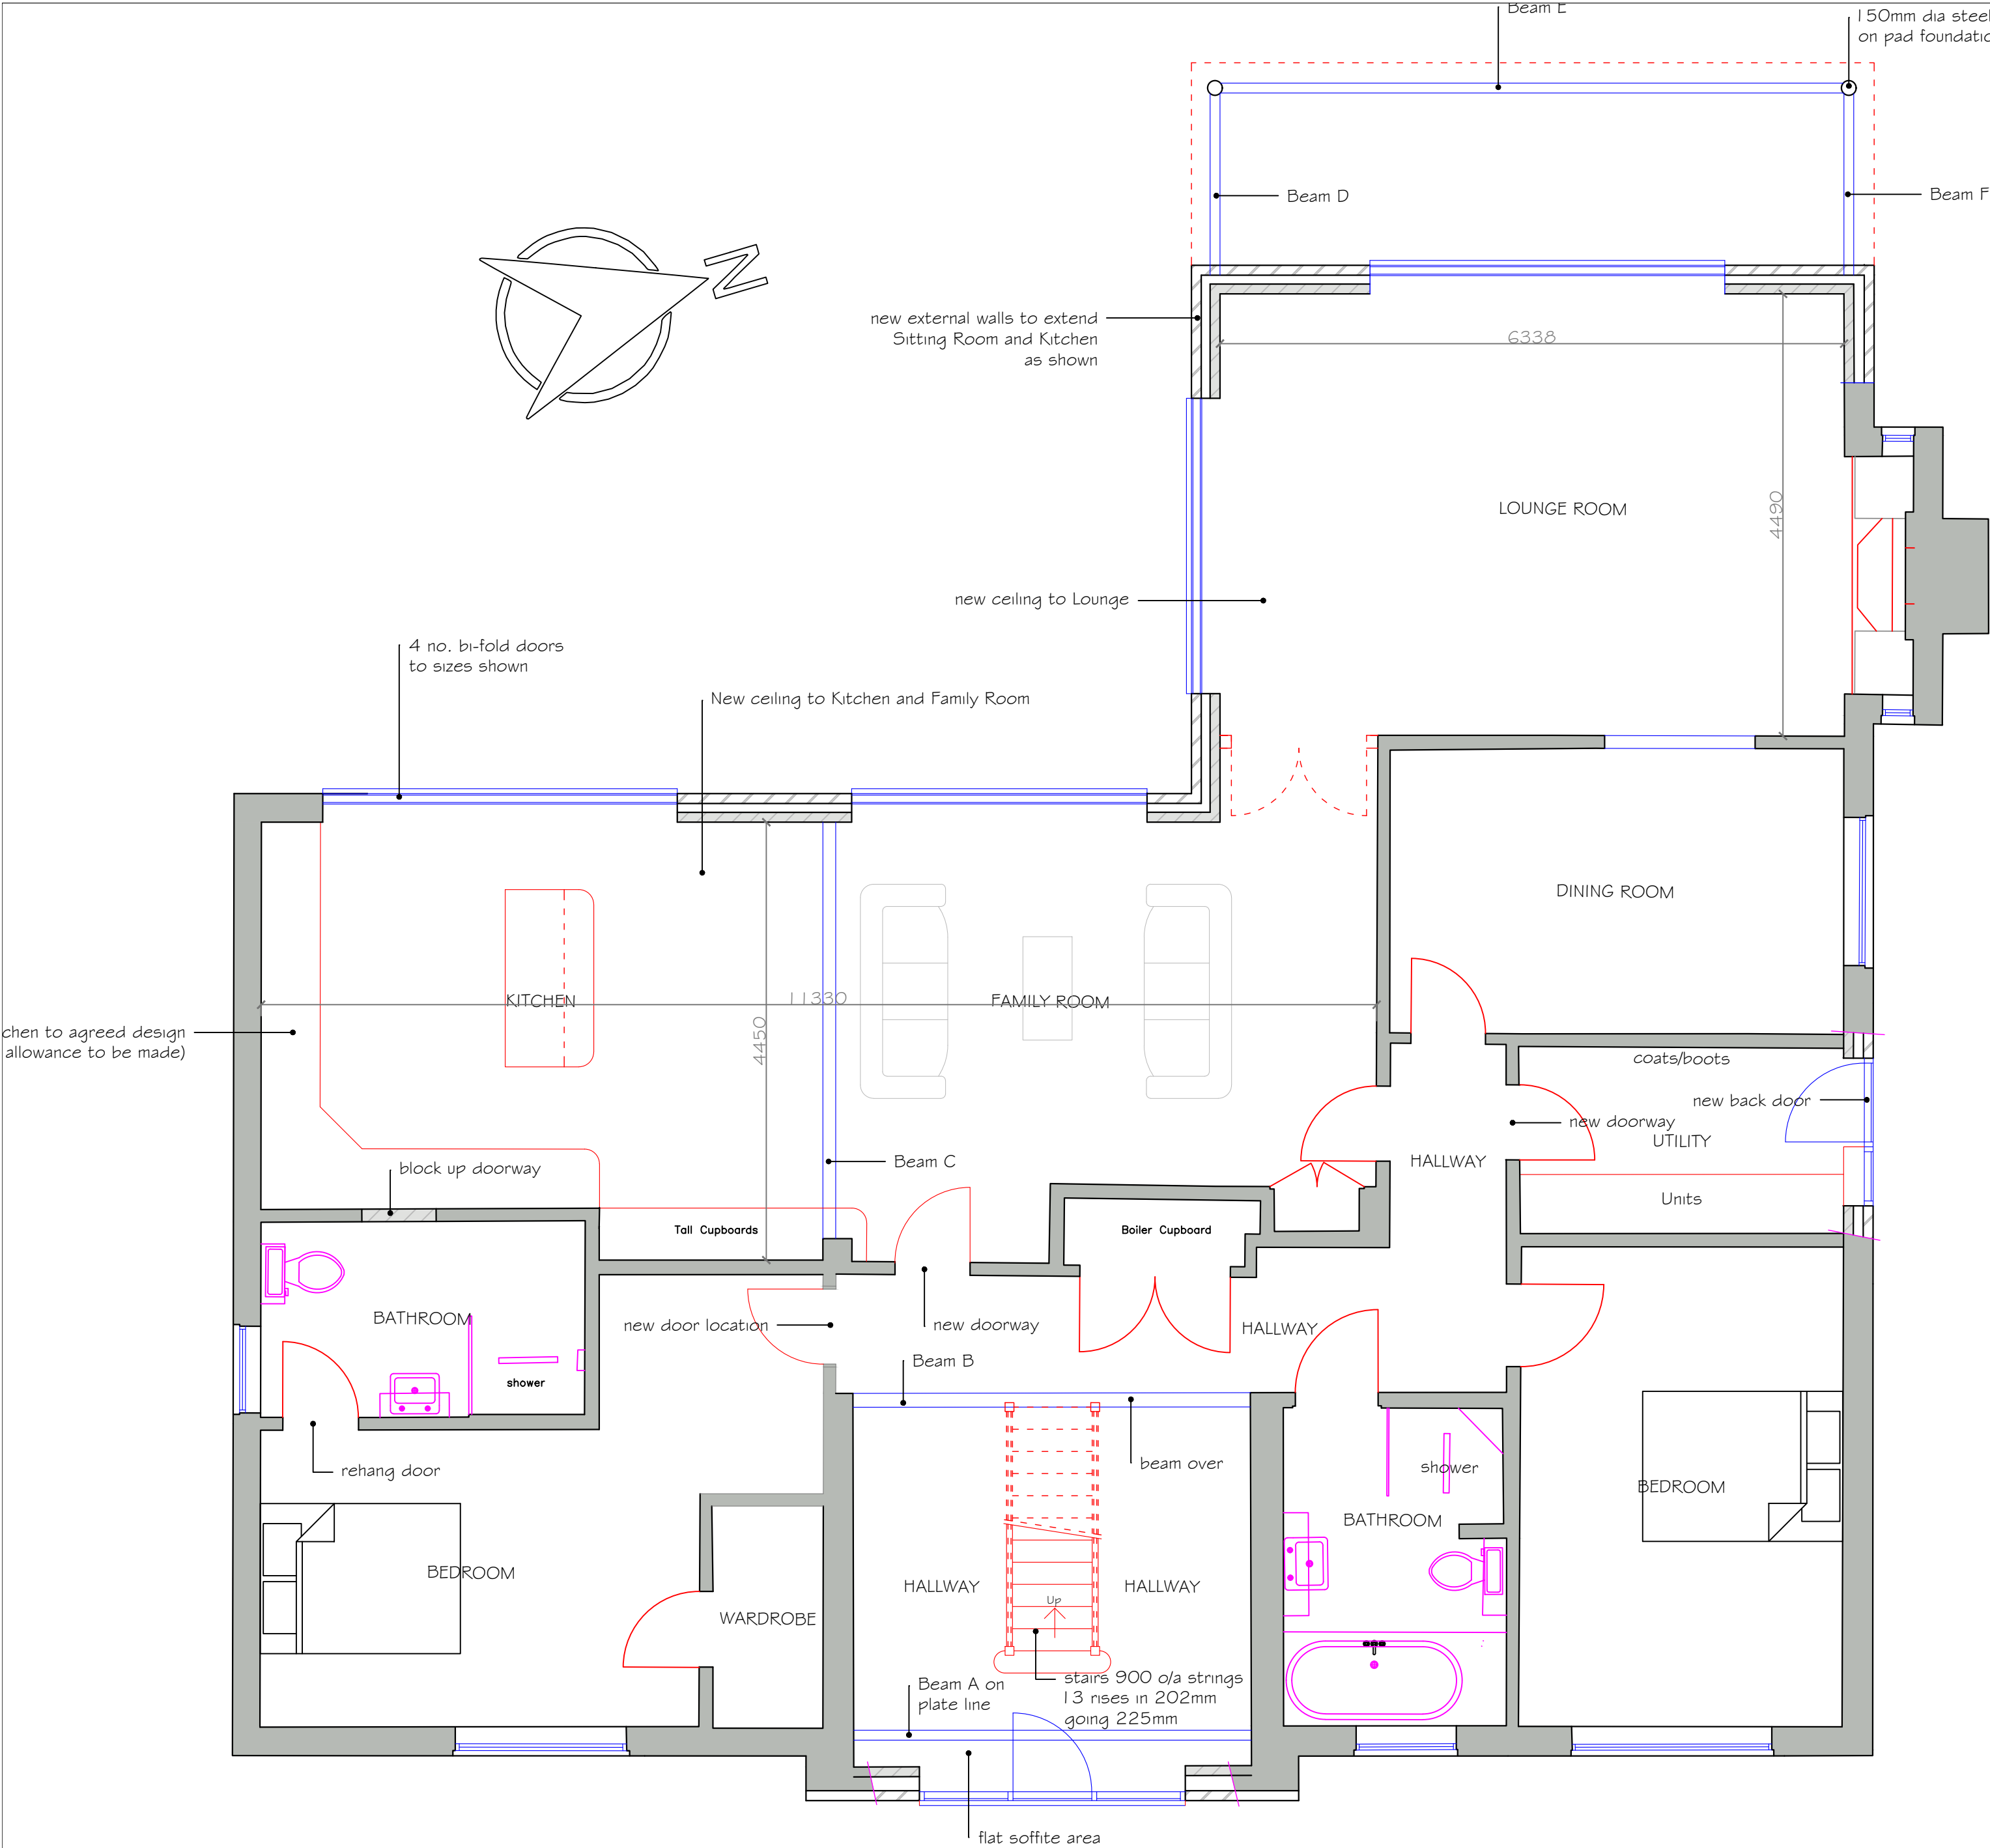


Contractors must check all dimensions on site. Only figured dimensions are to be worked from. Discrepancies must be reported to Telebeam prior to works commencing on site.

The document and data it records are confidential and for the use of authorized persons only exempt with Telebeam prior written consent. THIS DRAWING IS COPYRIGHT ©.

It must not be copied in whole or part in any form, used for any purpose or disclosed to any person and all rights (including Copyright and Design rights) therein belong to Telebeam Ltd ©

TeleBeam™ the unique loft conversion & flooring system			
Unit 6 Devizes Trade Centre Hopton Park Devizes Wiltshire SN10 2EH			
Tel: 01380 739000 Website: www.telebeam.co.uk Email: info@telebeam.co.uk			
Title			
Proposed Alterations to Out Yonder Hartfield, Devizes SN10 5JH			
Client			
Mrs Deb Minty			
Detail			
Proposed Ground Floor Plan			
Drawing no.	Revision		
02			
Scale			
1:50@A2			
Date	Drawn by	Checked by	
May 2022	DLR		