
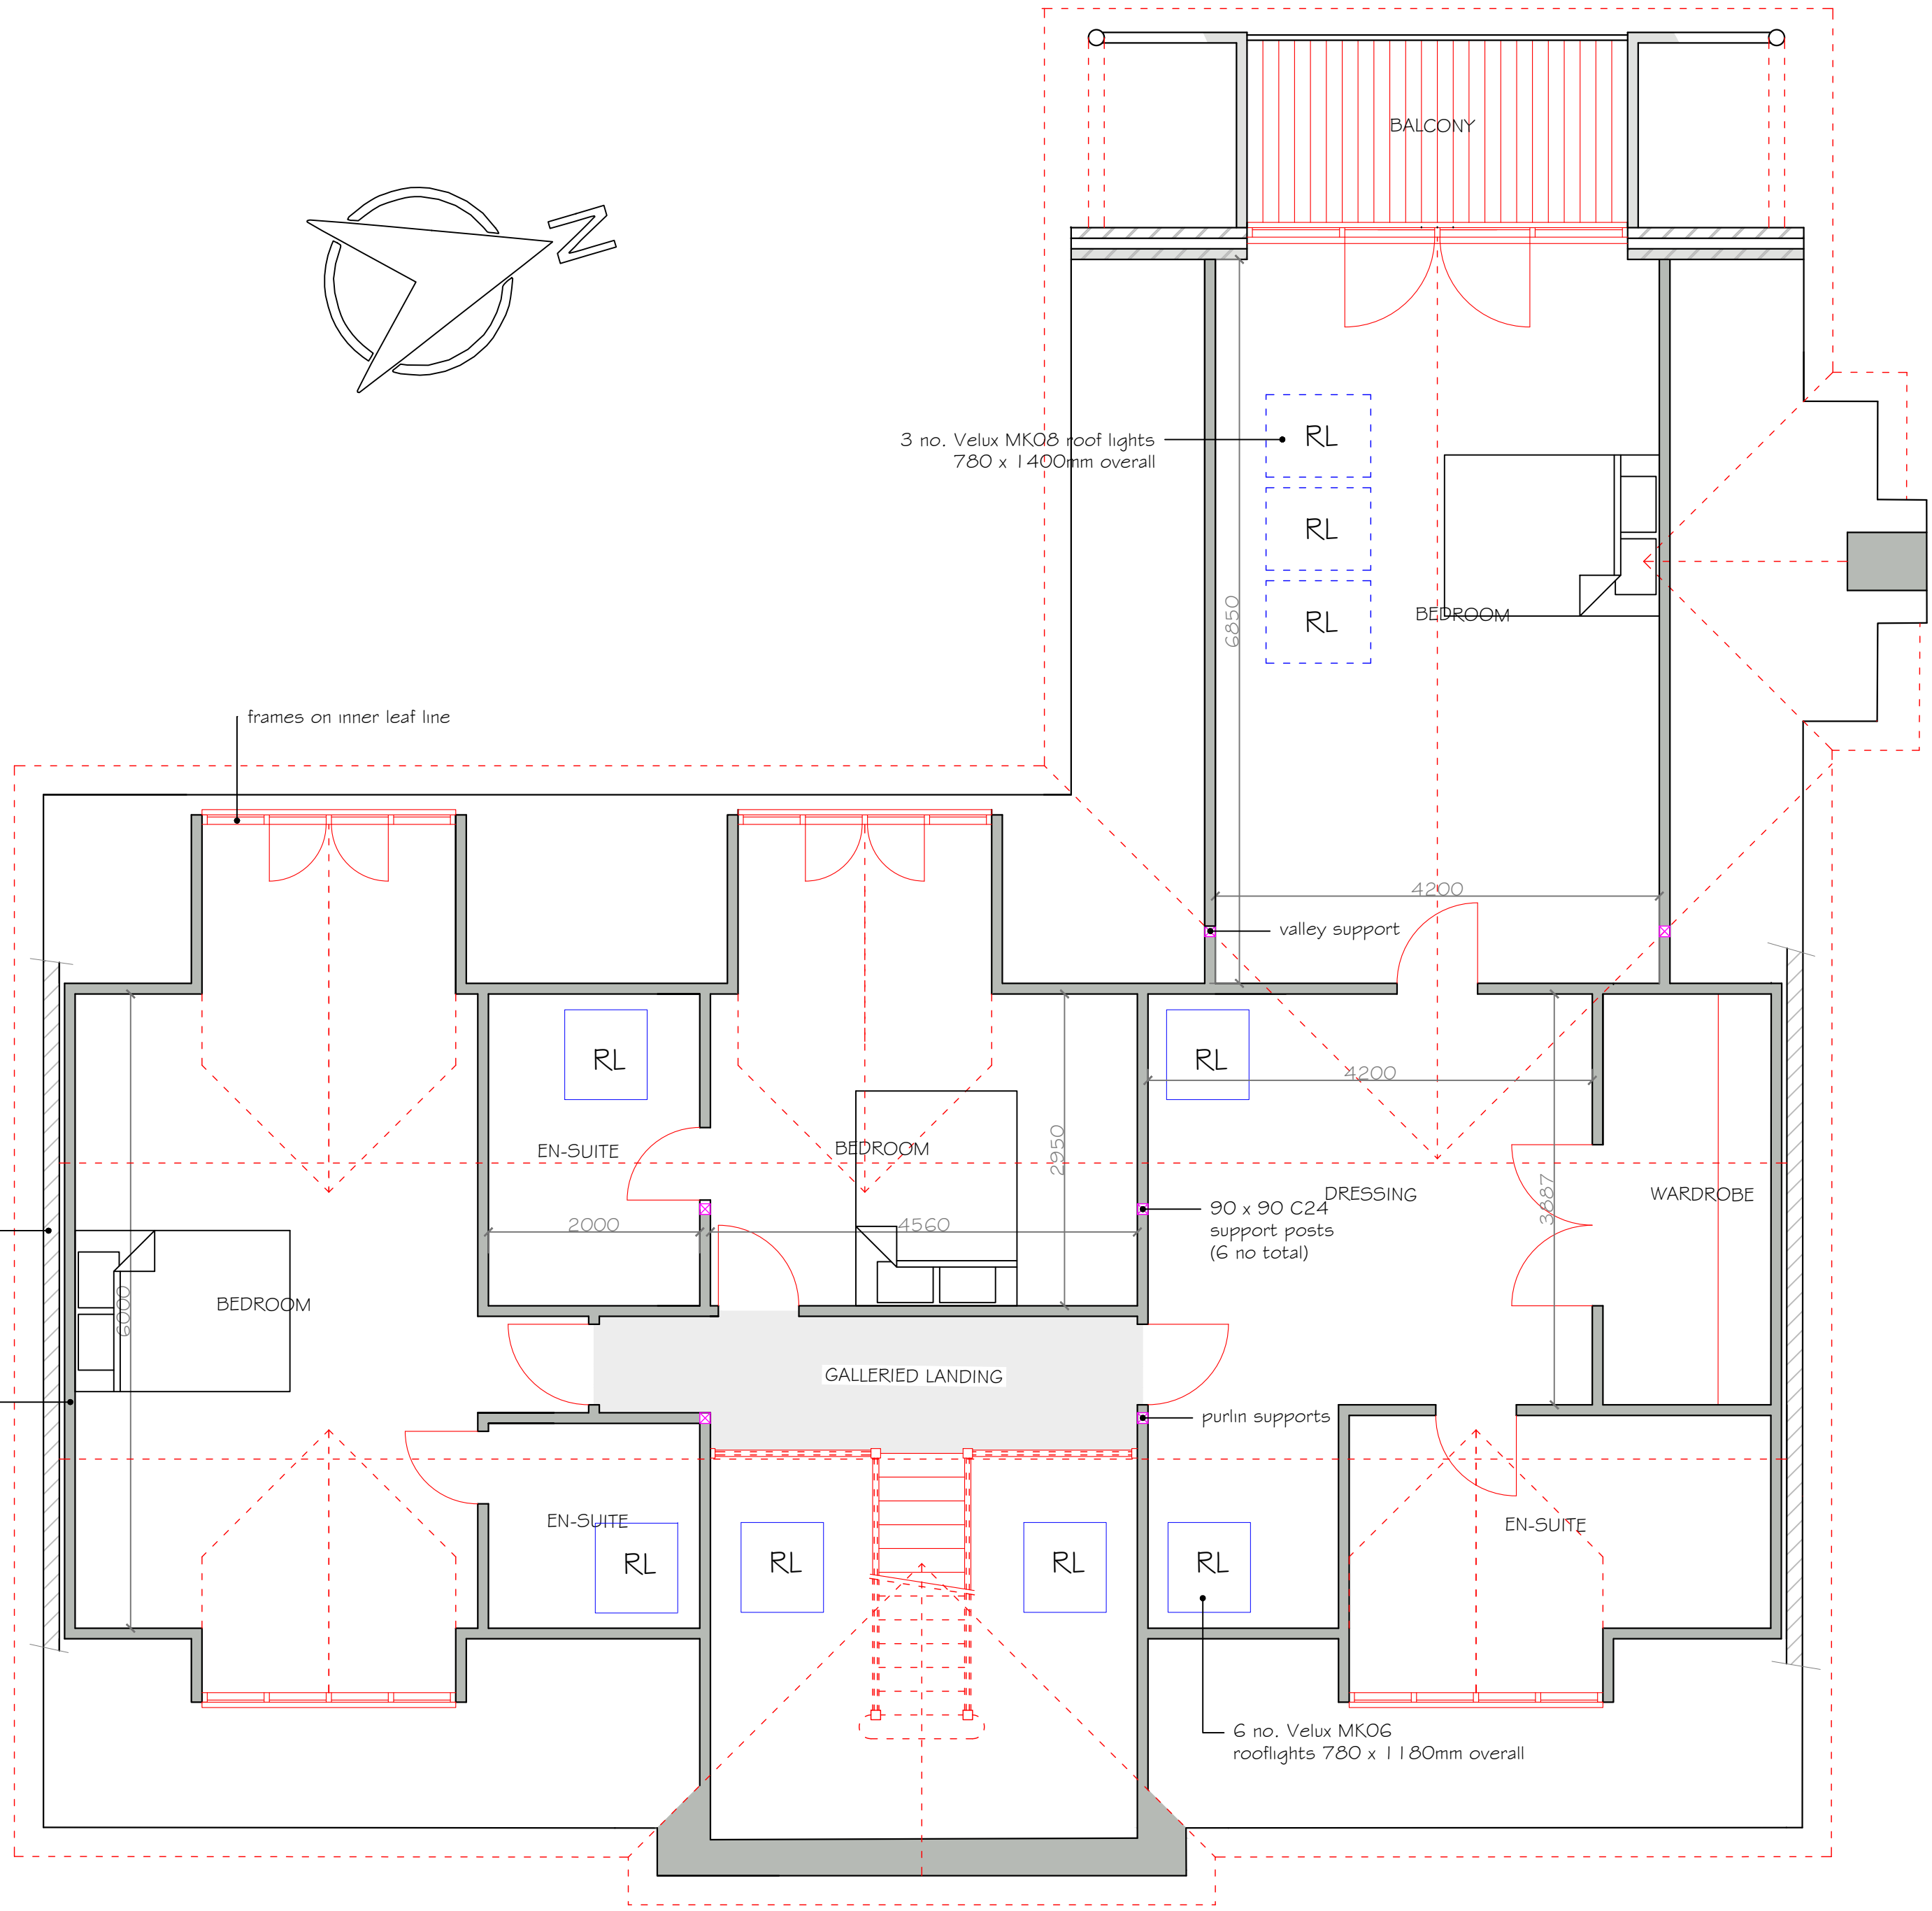


Contractors must check all dimensions on site. Only figured dimensions are to be worked from. Discrepancies must be reported to Telebeam prior to works commencing on site.


The document and data it records are confidential and for the use of authorized persons only exempt with Telebeam prior written consent. THIS DRAWING IS COPYRIGHT ©.

It must not be copied in whole or part in any form, used for any purpose or disclosed to any person and all rights (including Copyright and Design rights) therein belong to Telebeam Ltd ©

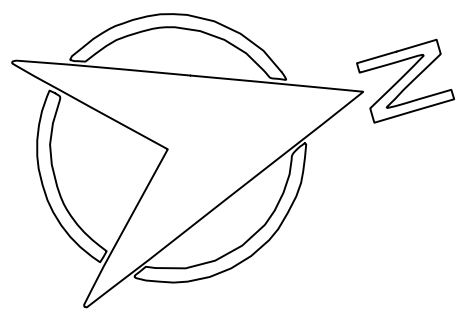

build up gable end external leaf to new roof profile

timber frame inner leaf 47 x 95 C24 at 600crs with 9mm OSB outside ed to outer leaf masonry 100mm rigid slab insulation m insulated plasterboard

 

Unit 6
Devizes Trade Centre
Hopton Park
Devizes
Wiltshire
SN10 2EH

Tel: 01380 739000
Website: www.telebeam.co.uk
Email: info@telebeam.co.uk

Title

Proposed Alterations to Out Yonder
Hartfield, Devizes SN10 5JH

Client

Mrs Deb Minty

Detail

Proposed First Floor Plan

Drawing no.	Revision
03	

Scale	1:50@A2	
-------	----------------	--

Date	Drawn by	Checked by
May 2022	DLR	