

Contractors must check all dimensions on site. Only figured dimensions are to be worked from. Discrepancies must be reported to Telebeam prior to works commencing on site.

The document and data it records are confidential and for the use of authorized persons only exempt with Telebeam prior written consent. THIS DRAWING IS COPYRIGHT ©.


It must not be copied in whole or part in any form, used for any purpose or disclosed to any person and all rights (including Copyright and Design rights) therein belong to Telebeam Ltd ©




EAST ELEVATION




NORTH ELEVATION

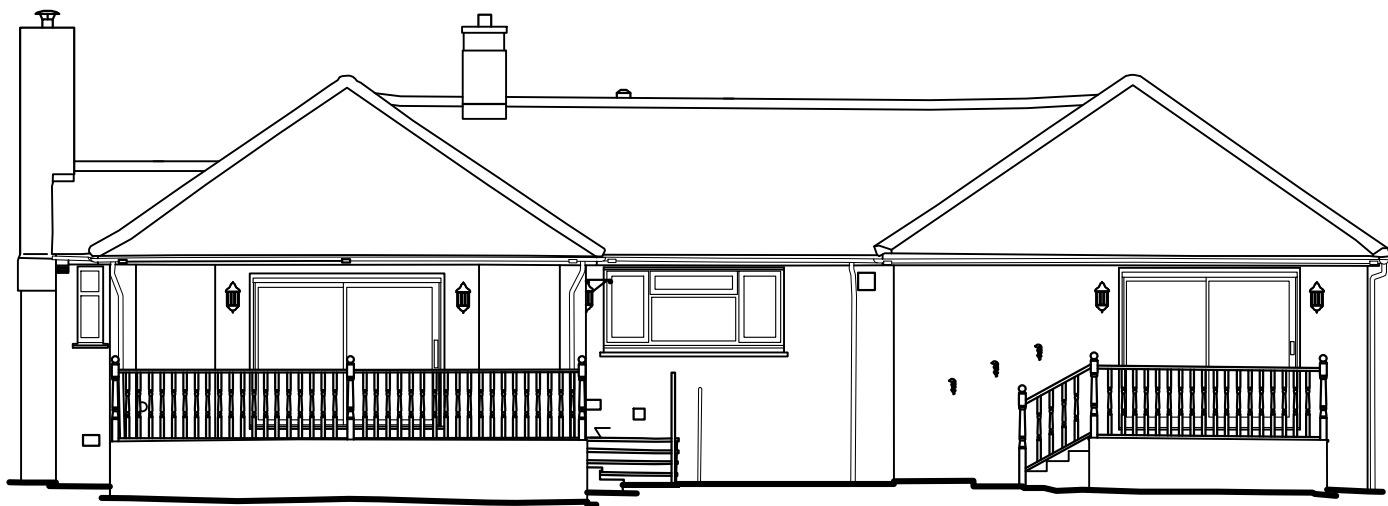

WEST ELEVATION

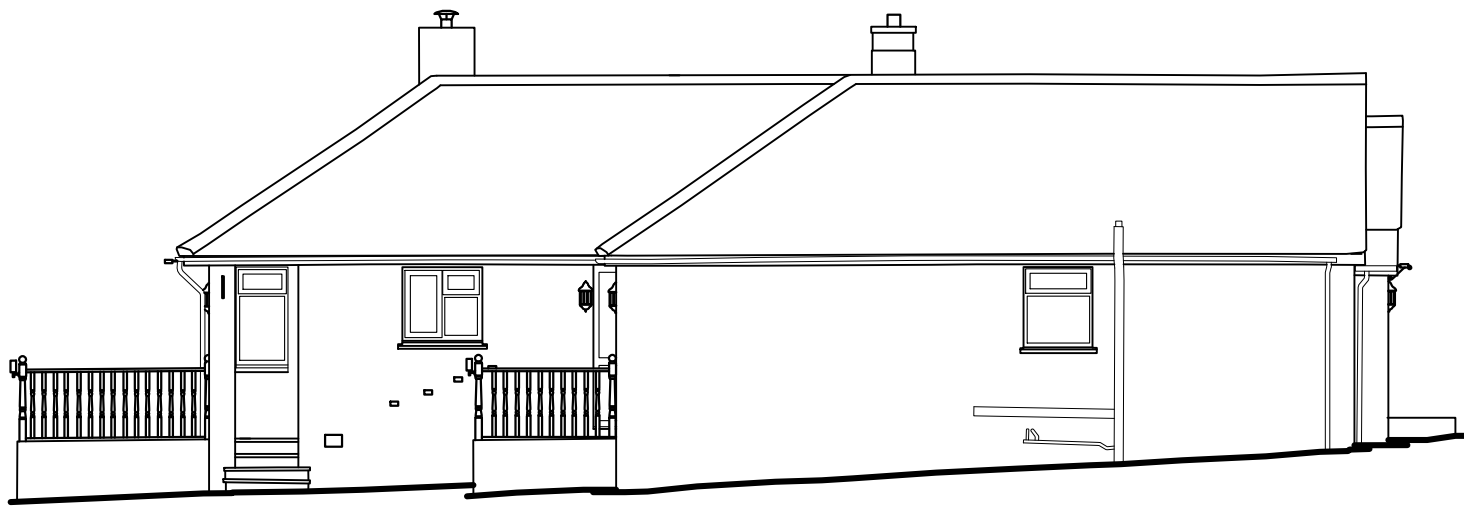

SOUTH ELEVATION

 

Unit 6
Devizes Trade Centre
Hopton Park
Devizes
Wiltshire
SN10 2EH

Tel: 01380 739000
Website: www.telebeam.co.uk
Email: info@telebeam.co.uk

Title		
Proposed Alterations to Out Yonder Hartfield, Devizes SN10 5JH		
Client		
Mrs Deb Minty		
Detail		
Existing Elevations		
Drawing no.		Revision
04		
Scale		
1:100@A2		
Date	Drawn by	Checked by
May 2022	DLR	