




PROPOSED REAR (EAST) ELEVATION 1:100



PROPOSED SIDE (NORTH) ELEVATION 1:100




PROPOSED FRONT (WEST) ELEVATION 1:100

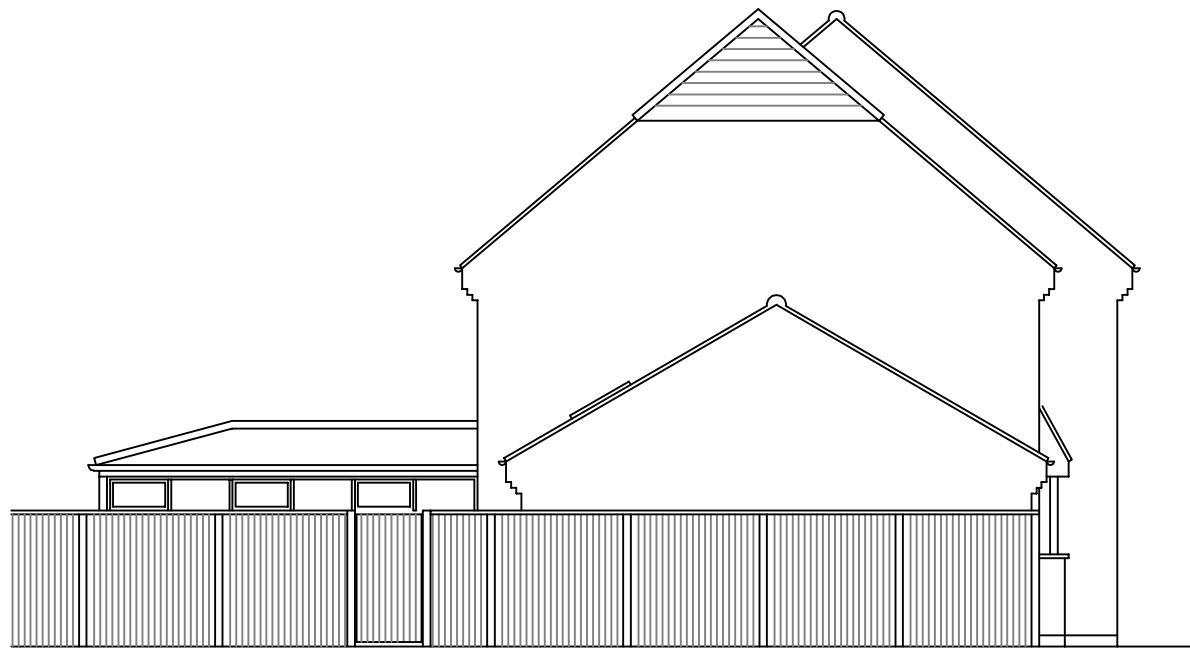

PROPOSED STREET SCENE 1:100




EXISTING REAR (EAST) ELEVATION 1:100

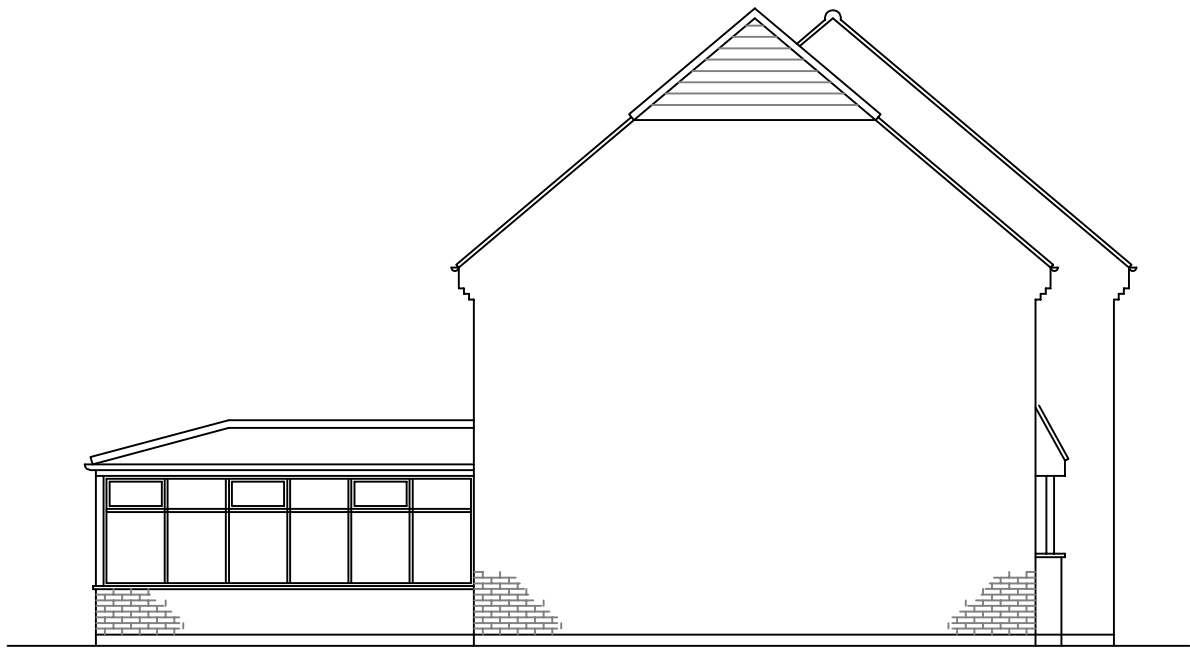



EXISTING SIDE (NORTH) ELEVATION 1:100




EXISTING FRONT (WEST) ELEVATION 1:100

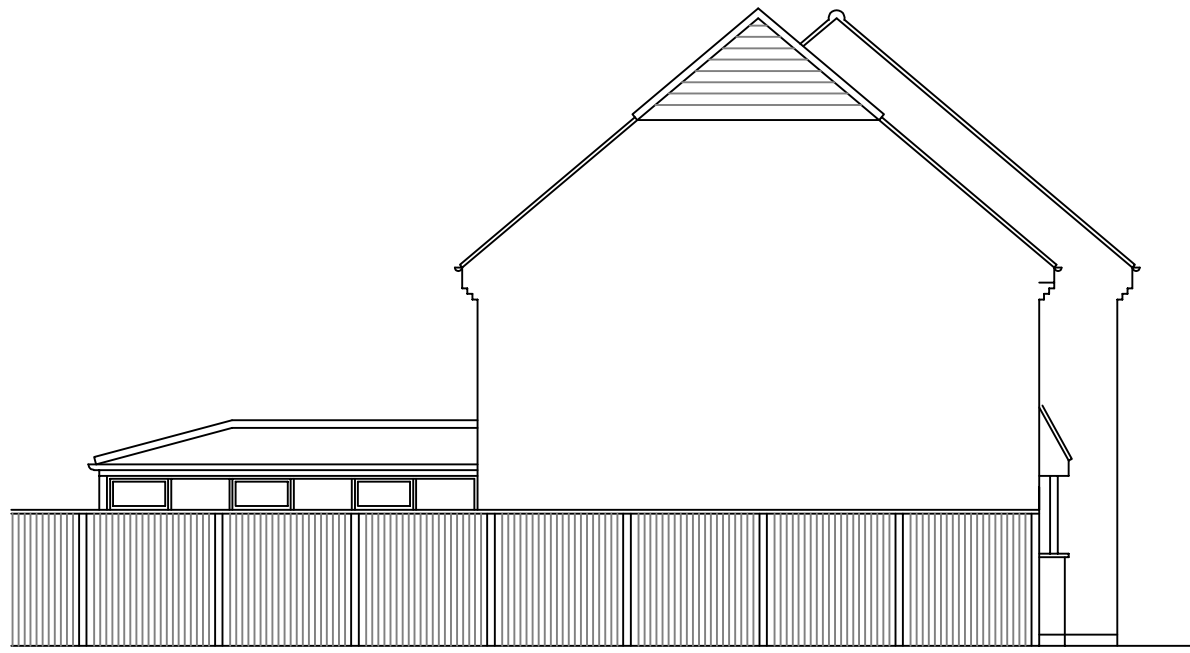


EXISTING STREET SCENE 1:100

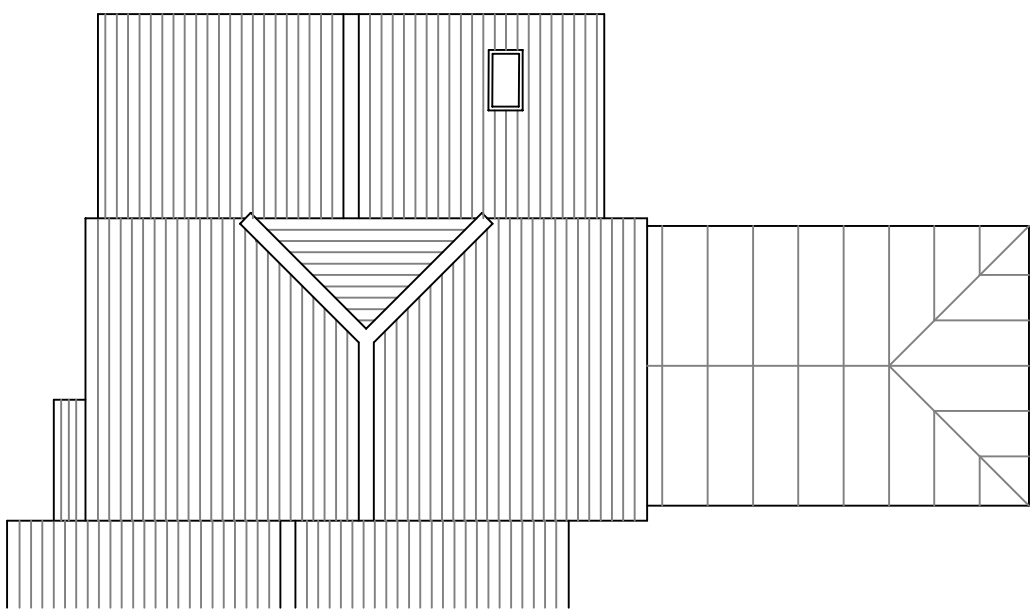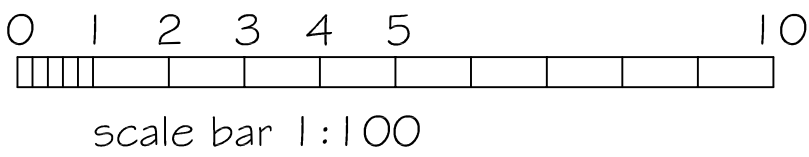


PROPOSED ROOF PLAN 1:50

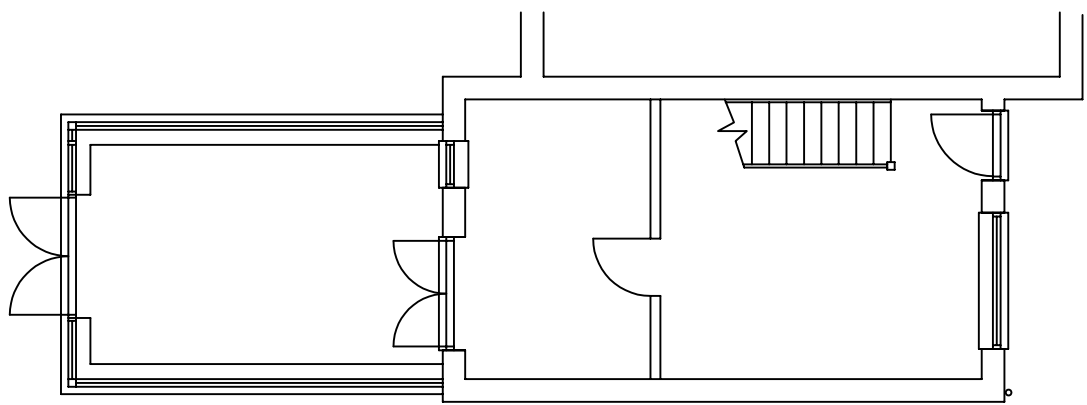


EXISTING GROUND FLOOR PLAN 1:100

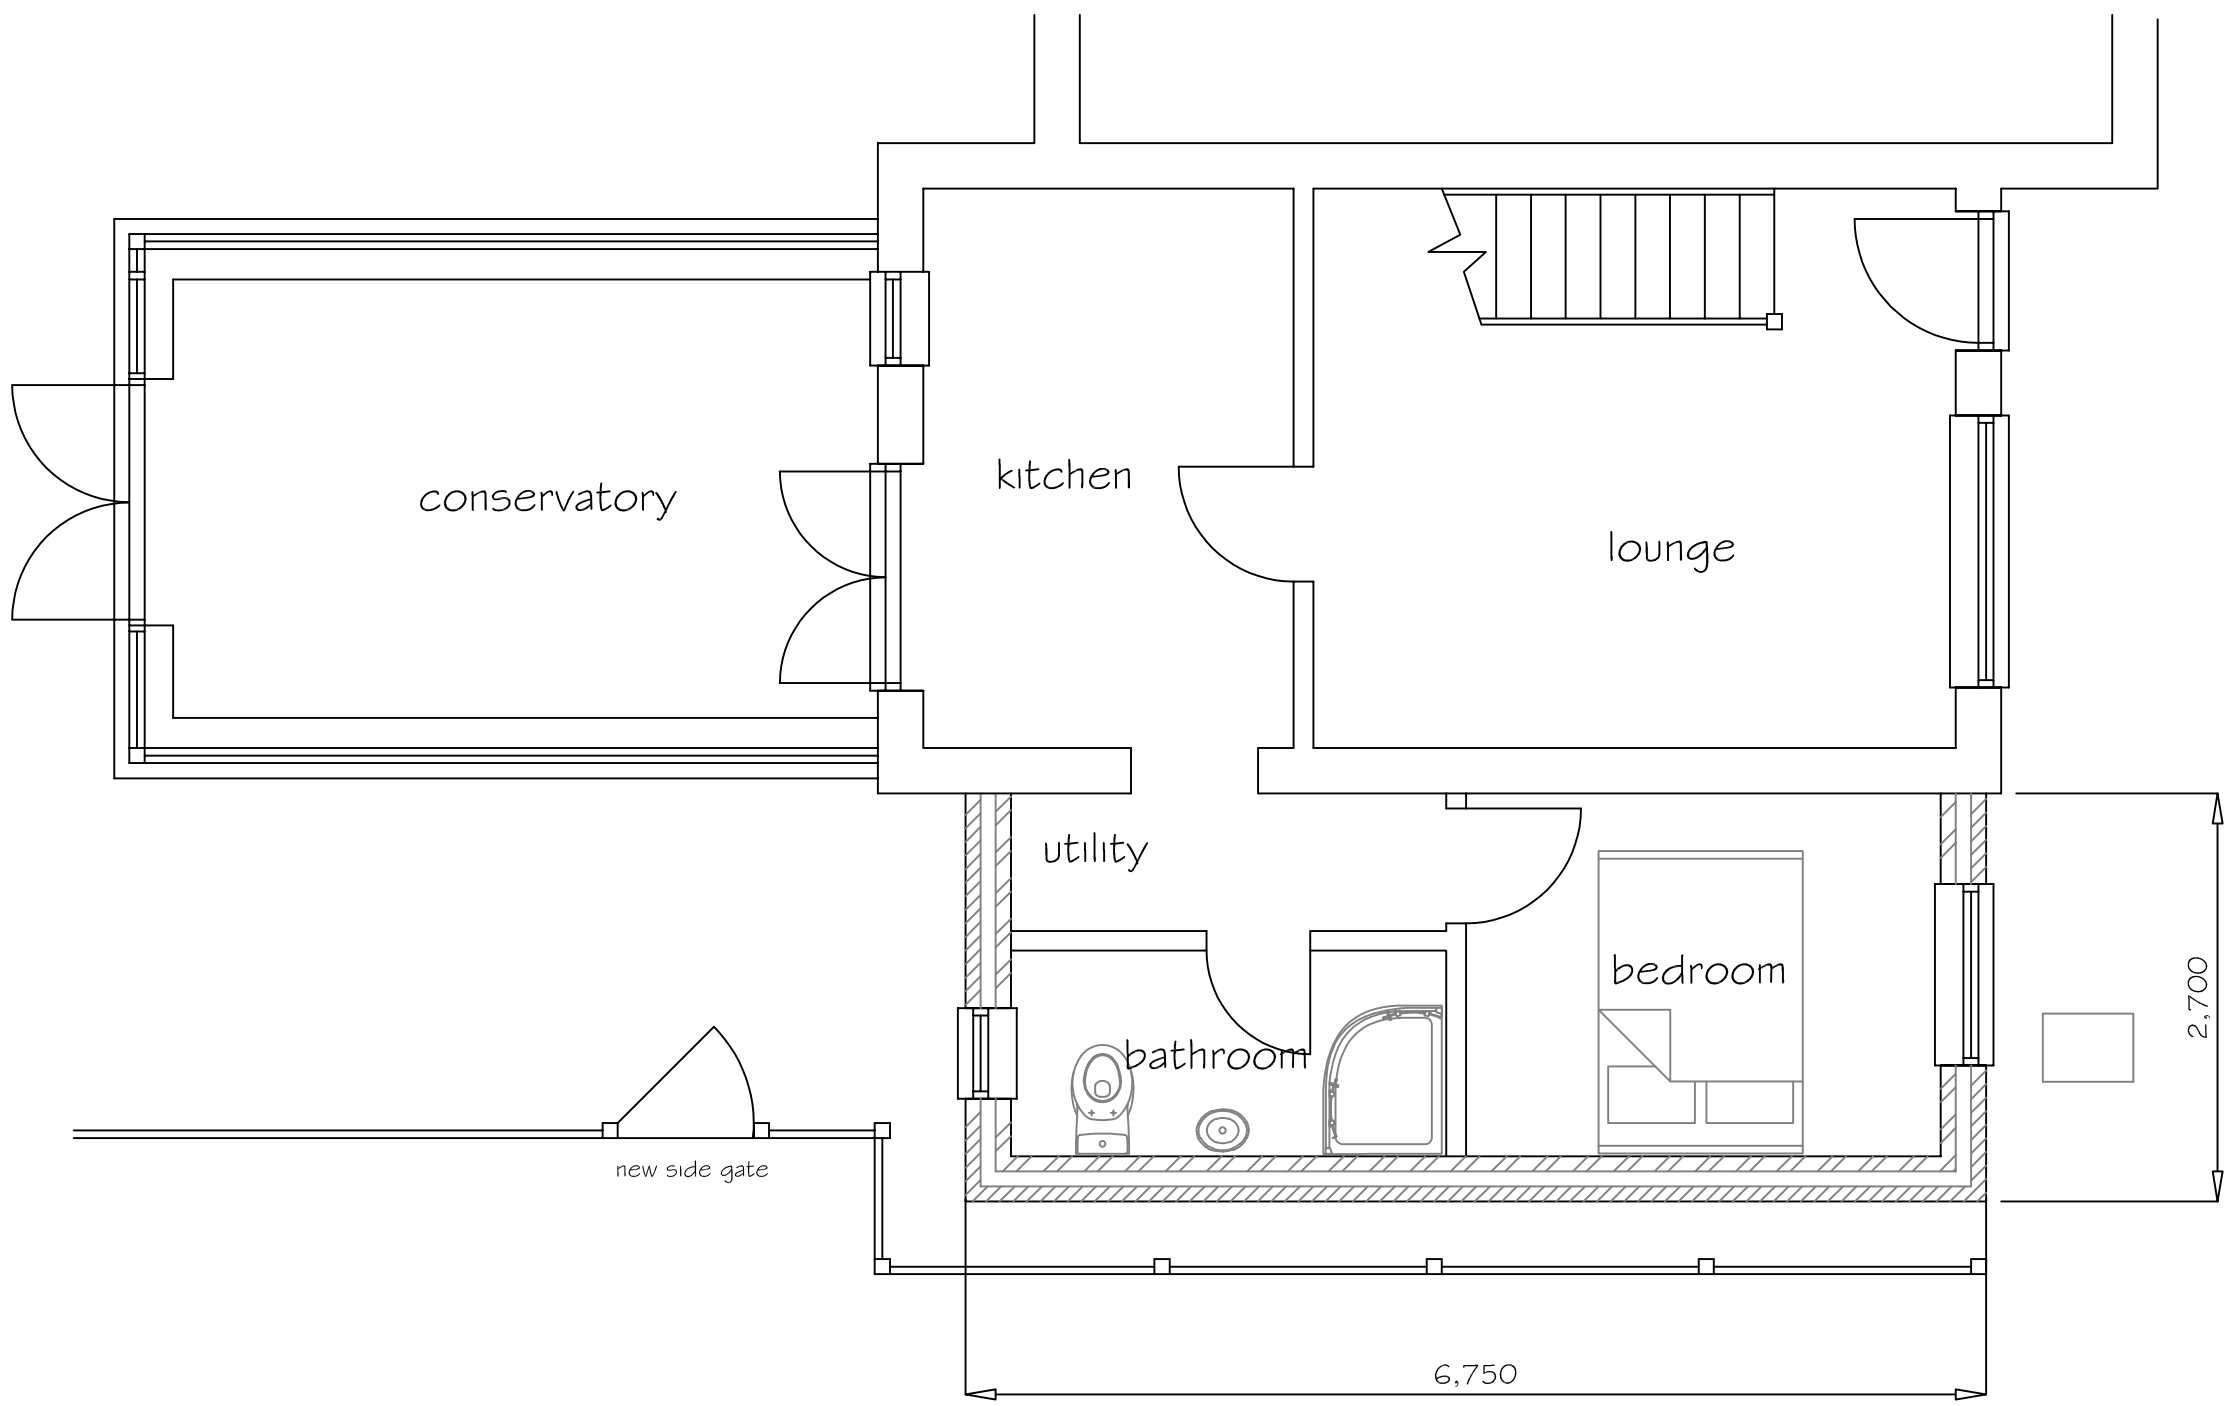

PROPOSED GROUND FLOOR PLAN 1:50

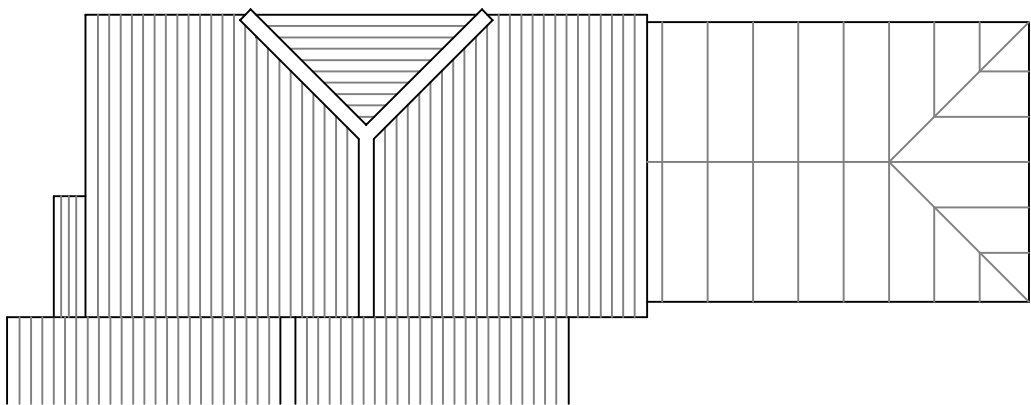

EXISTING ROOF PLAN 1:50

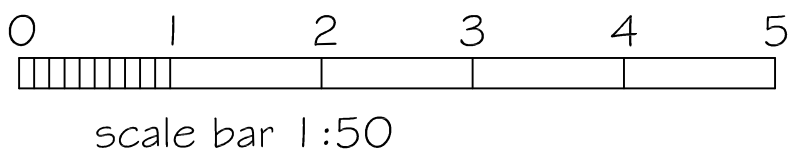

SJF PLANNING & DESIGN SERVICE 01225 782078 simonnearthebell@gmail.com		
PROPOSED	SINGLE STOREY SIDE EXTENSION	
CLIENT	MR & MRS G MORAN	
LOCATION	22 THE ORCHARD SEMINGTON TROWBRIDGE BA14 6NN	
TITLE	PROPOSED PLANS	
DRG NO	ISSUE	DATE
2618-1	1	MAY 2026