


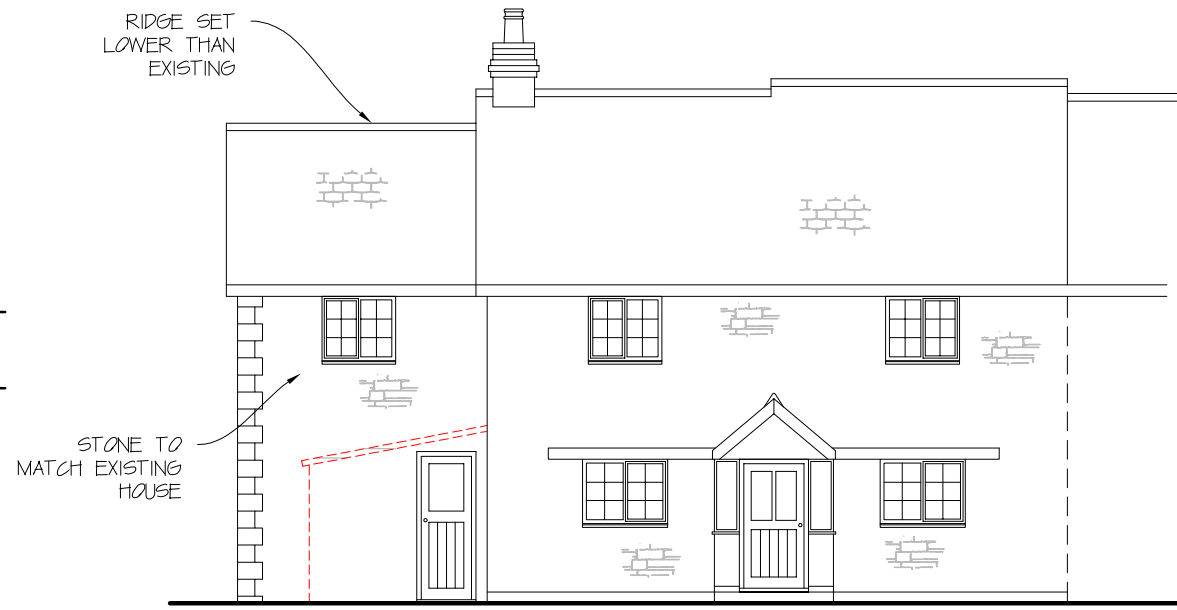
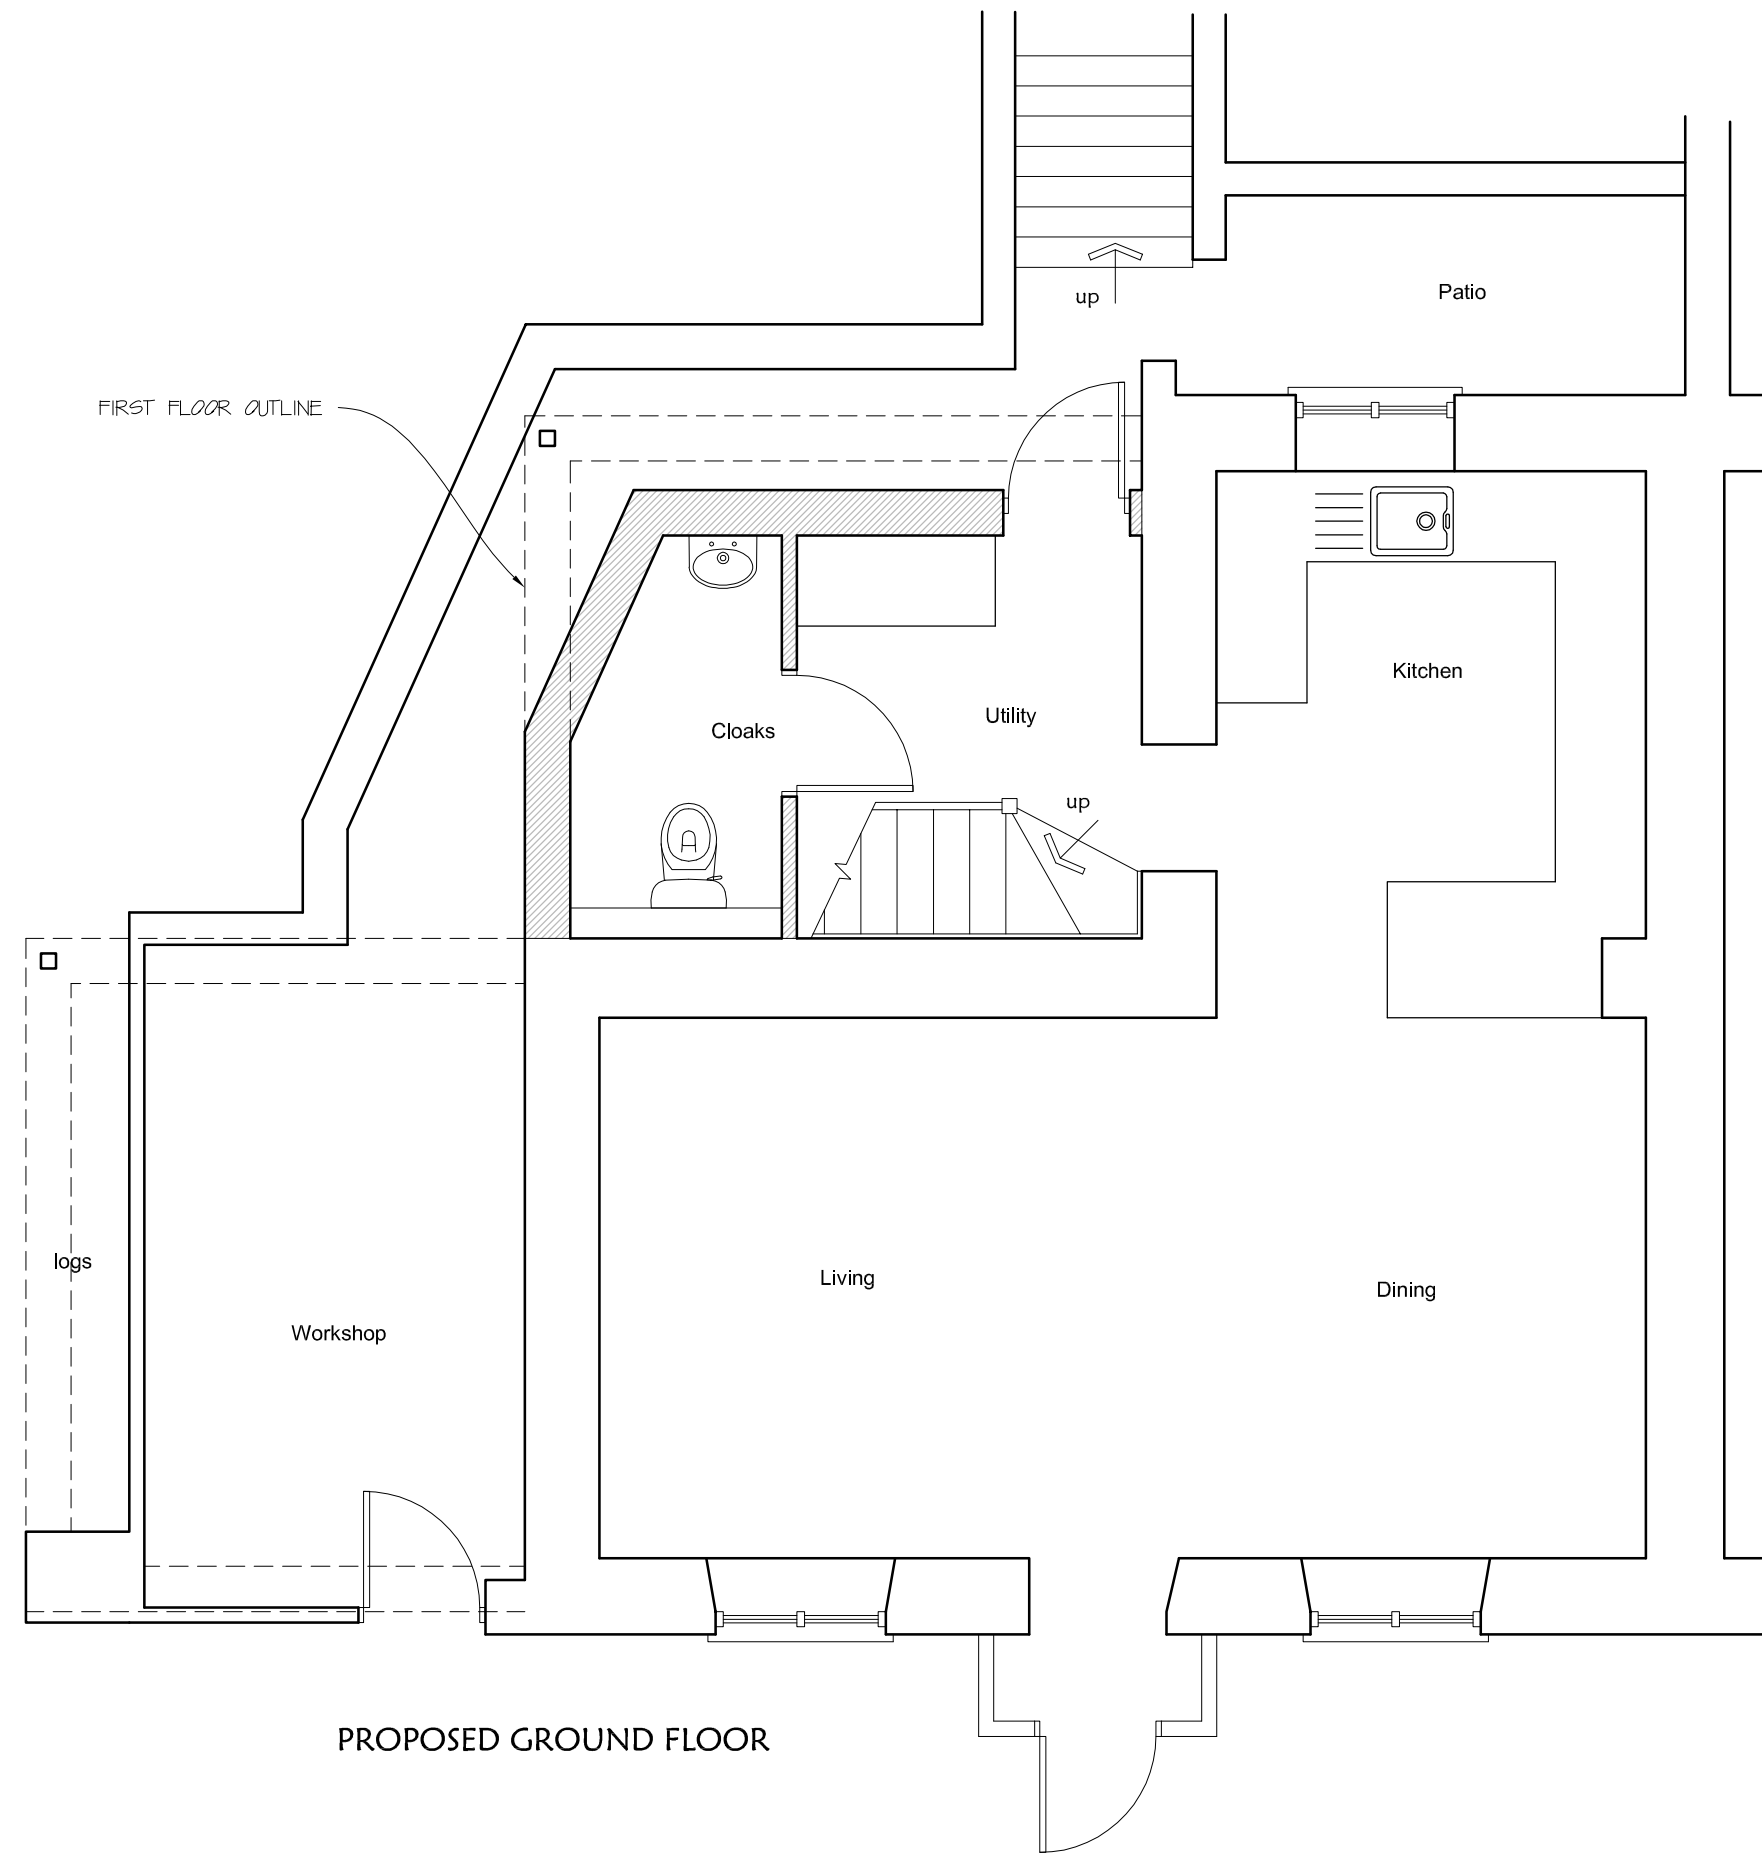


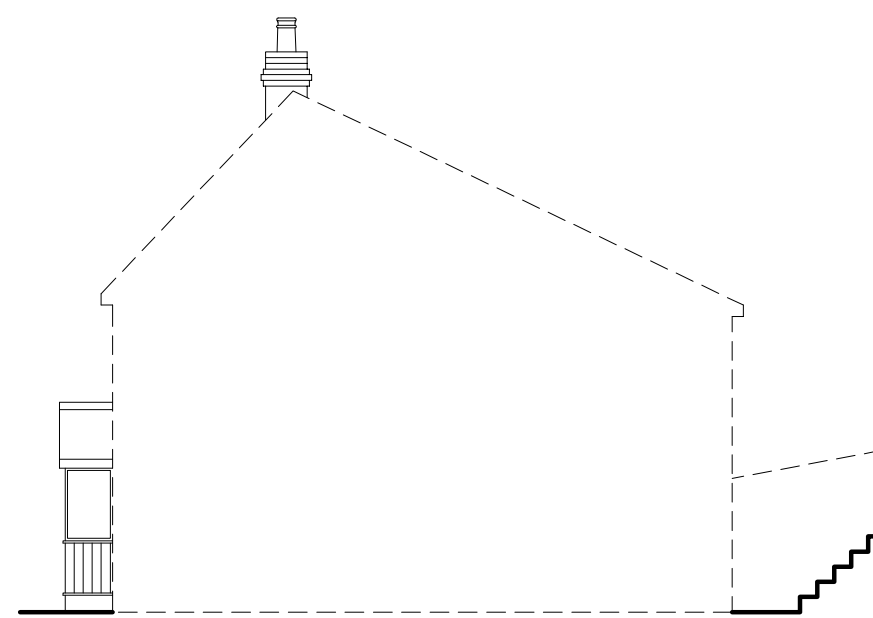

FLOOR PLANS SCALE 1:50

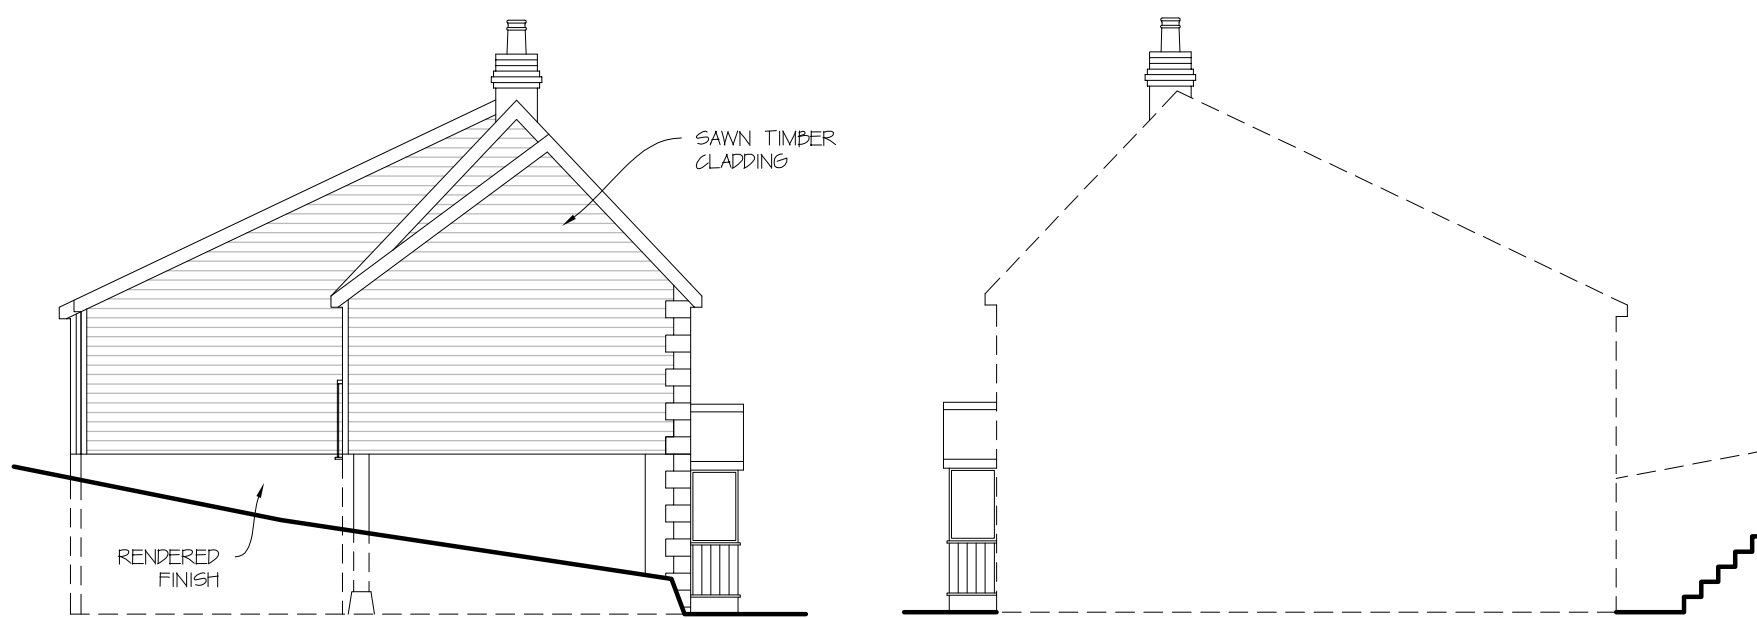

ELEVATIONS SCALE 1:100

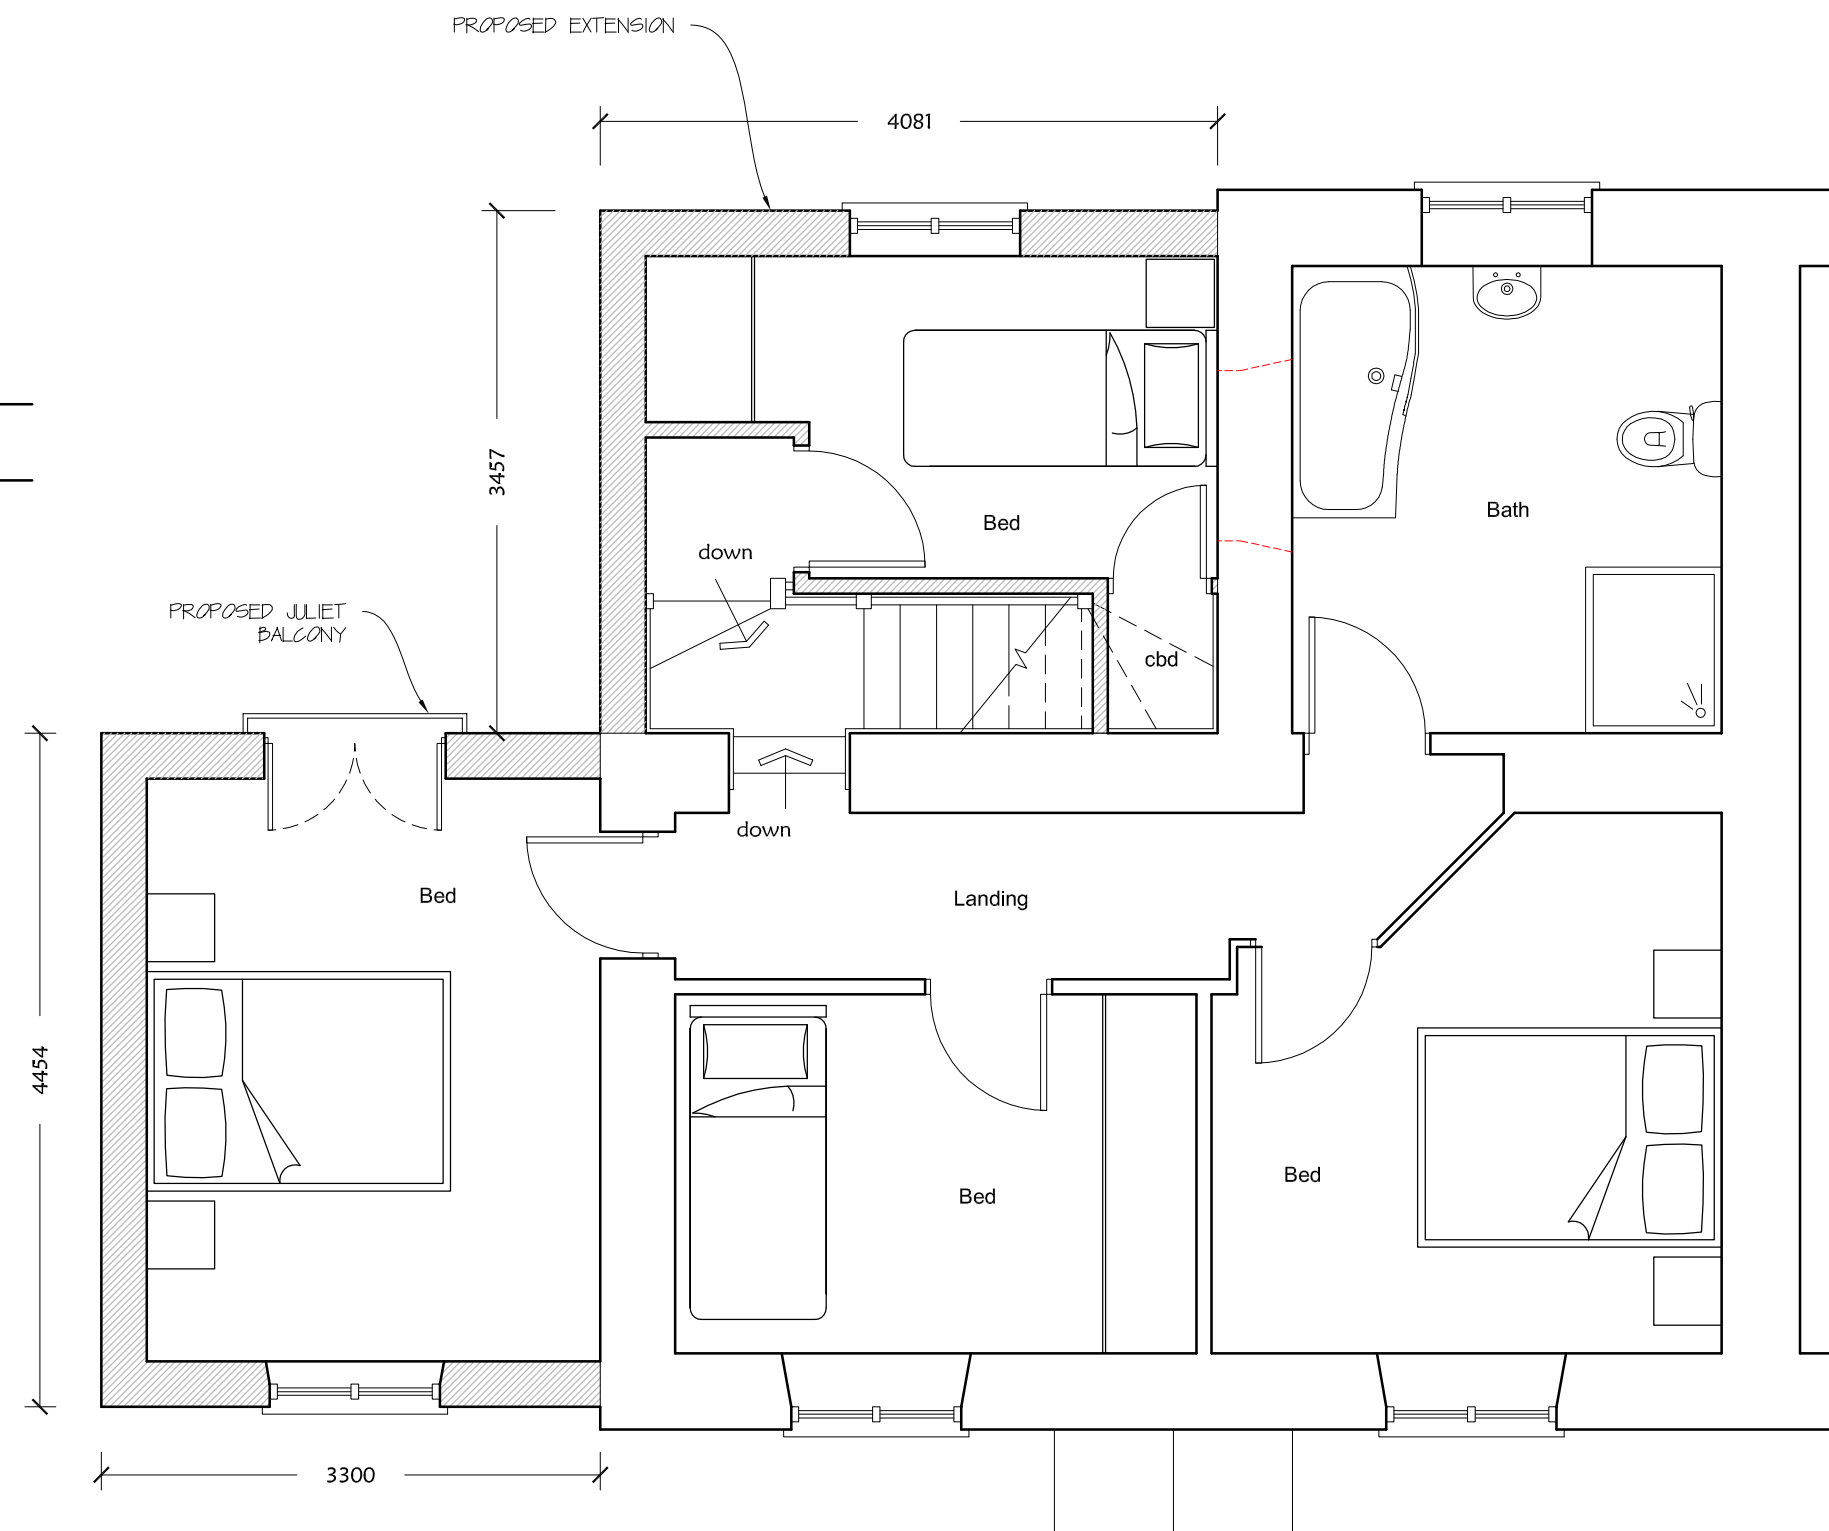

Rev A Front elevation changed to stone, Extension ridge height reduced. 15.06.2026

Project: WHEELRIGHTS COTTAGE BURTON

Drawing Title: PROPOSED PLANS AND ELEVATIONS

Client: MR AND MRS COUGHLAN

Singleton Design

32 Castle Street, Newtown
Tisbury, Wiltshire, SP3 6SN

Tel. 01747 445045
e: singleton.design@btinternet.com

Scale: 1:50, 1:100 @ A2

Drg No: P967/05 Rev: A