


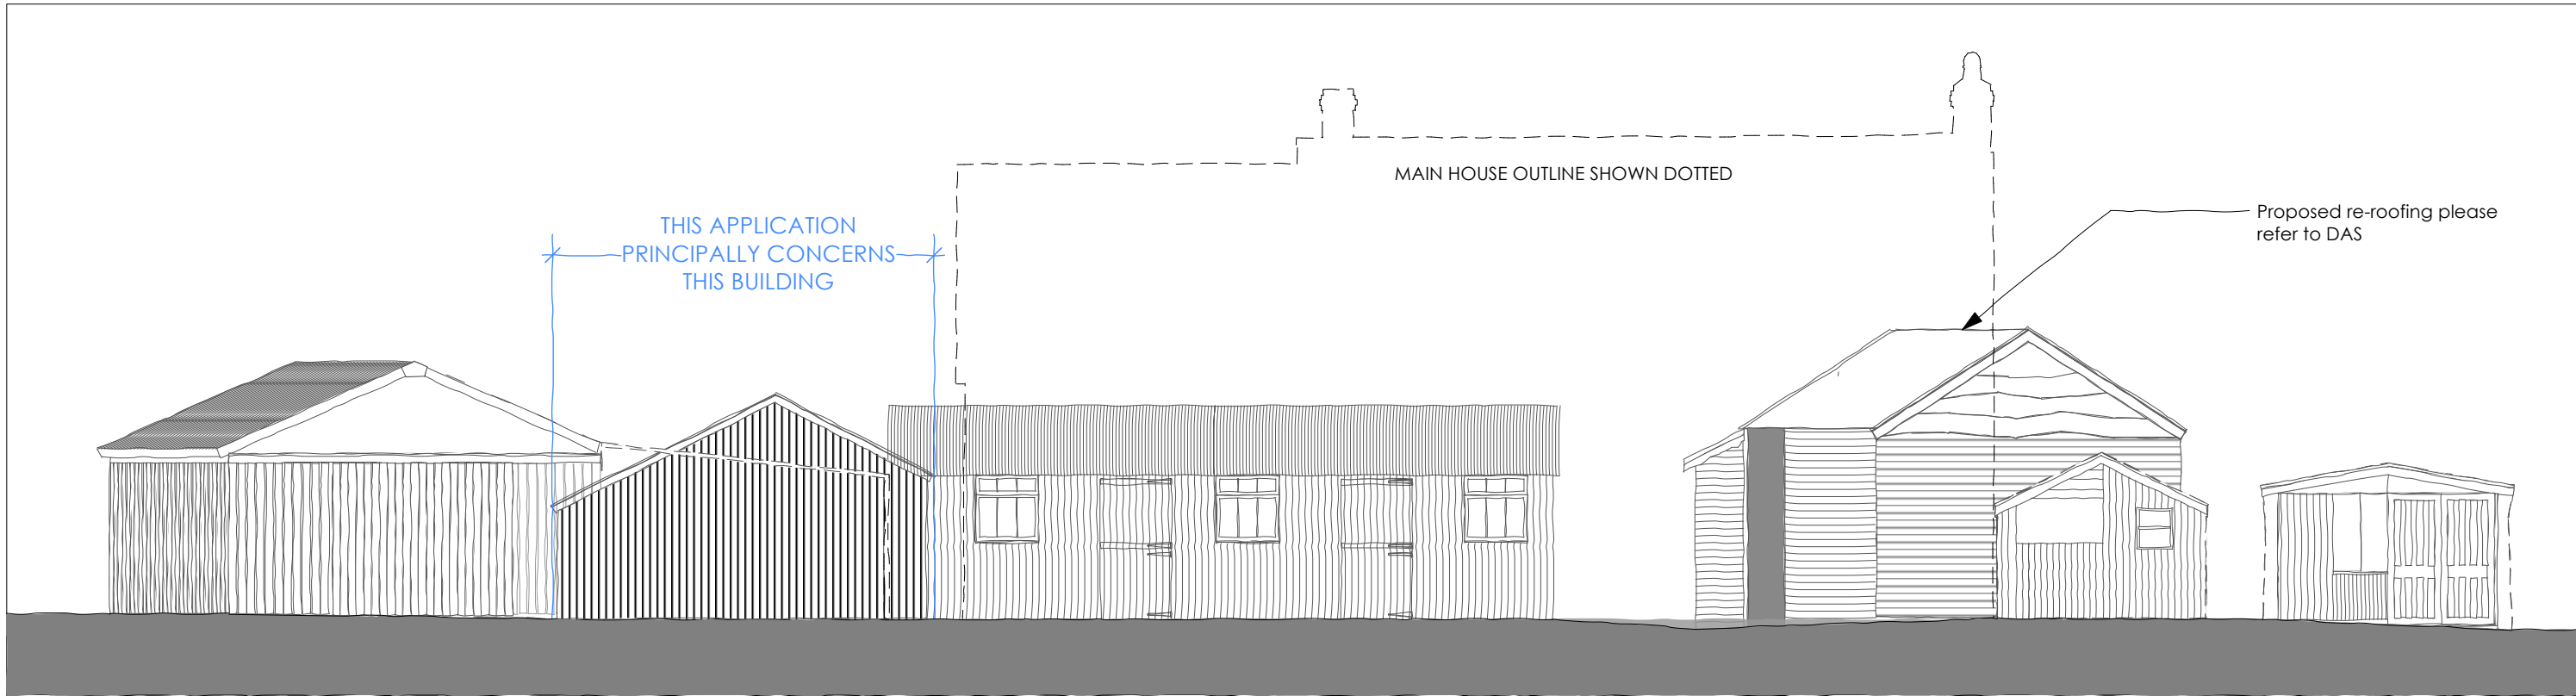

OUTBUILDING




CARPORT

OUTBUILDING

OUTBUILDINGS

OUTBUILDING

EXISTING SOUTH EAST ELEVATIONS

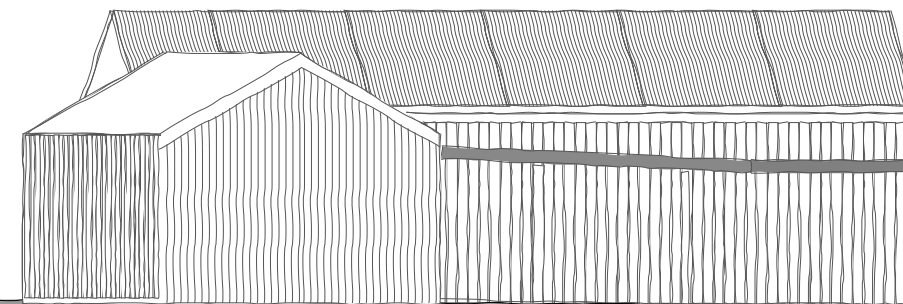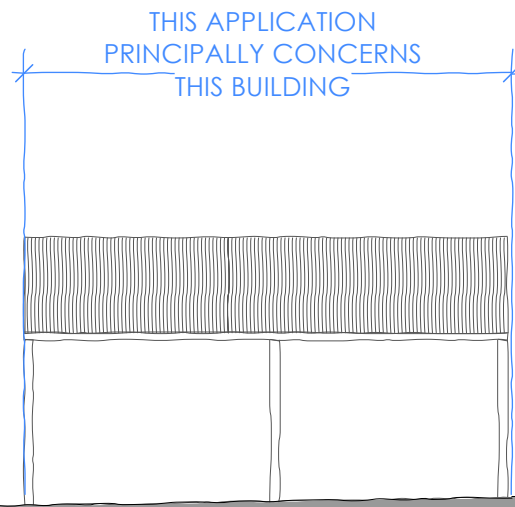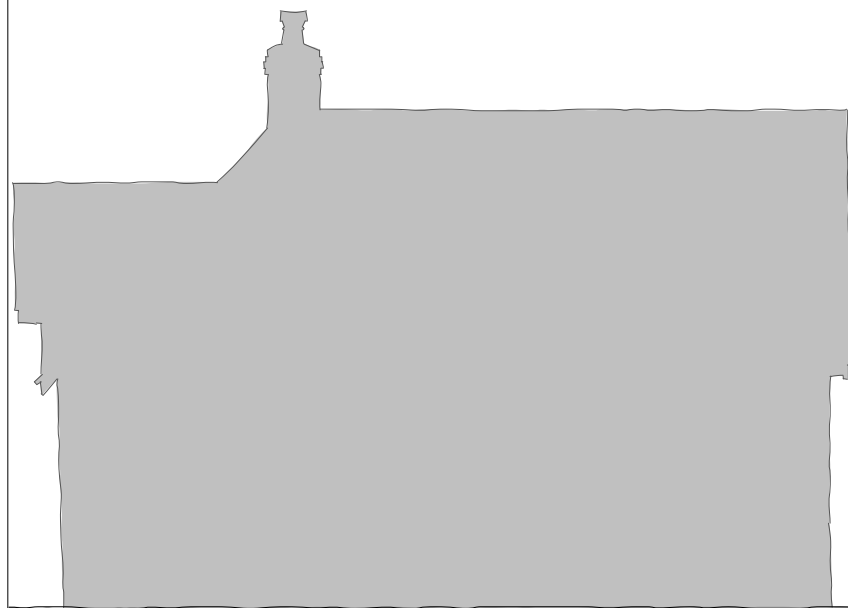


MAIN HOUSE

CARPORT

OUTBUILDINGS

EXISTING NORTH EAST ELEVATION

 

AMENDMENT:				DATE
Status	PLANNING			
Job no / drawing no	Job title			 www.hetreedross.com 01225 755867
868 S CP 02	62 USW-Stables			
Drawing title				
Ex Elevations 1				
Date	Sheet	Scale	Drawn by	
SEPT 2025	A3	1:100		