




Existing Site Plan
Scale 1:200 @ A1

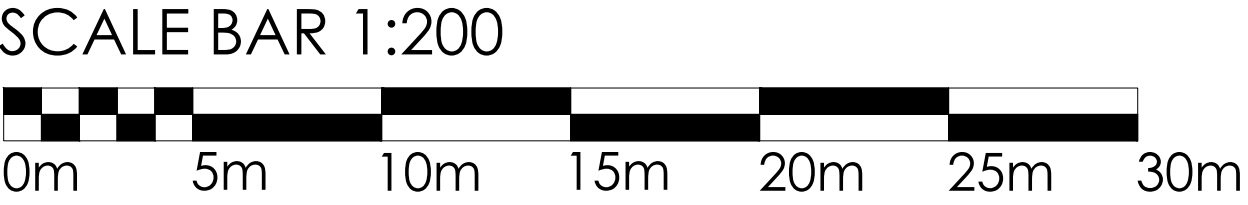

IMPORTANT NOTE:

- THE CONTRACTOR MUST VERIFY ALL DIMENSIONS & LEVELS ON SITE BEFORE ANY WORKS ARE UNDERTAKEN OR THE MANUFACTURE OF SITE COMPONENTS, DISCREPANCIES ARE TO BE REPORTED TO THE PROJECT ARCHITECT/DESIGNER FOR CLARIFICATION.
- DIMENSIONS ARE IN MILLIMETRES UNLESS OTHERWISE STATED.
- COPYRIGHT OF THIS DRAWING BELONGS SOLELY TO RDS 360 LTD.

SURVEY LIMITATIONS:

- PARTS OF THE BUILDING MAY HAVE BEEN INACCESSIBLE AT THE TIME OF THE SURVEY. THESE AREAS HAVE BEEN CLEARLY MARKED ON THE DRAWINGS. A STRIP OUT SURVEY IS RECOMMENDED FOR THESE AREAS TO VERIFY DETAILS.
- RDS 360 LTD. DO NOT CARRY OUT INTRUSIVE SURVEYS. AREAS COVERED BY BOXING OUT CANNOT BE CONFIRMED UNTIL MAIN CONTRACTOR EXPOSES THESE AREAS.

COLUMNS:

- ALL COLUMNS ARE SHOWN AT THE FULL EXTENT INCLUDING CLADDING TO WHAT IS VIEWABLE ON SITE. STRIP OUT REQUIRED TO CLARIFY TRUE EXTENT OF ANY STRUCTURAL ELEMENT WITHIN COLUMN.

REV	DATE	DESCRIPTION
-	19.06.26	INITIAL PLANNING PACK
		PLANS USED FROM LANDLORD / OTHER
		PLANS USED FROM RDS MEASURED SURVEYED
		PREFERENCE SESSION 1 COMMENTS APPLIED
		PREFERENCE SESSION 2 COMMENTS APPLIED
DRAWING TITLE		
EXISTING SITE PLAN		
DRAWING NAME		REVISION
CV50061 HARRIS, HILL & GIBBONS PLANNING		-
SCALE	DATE	DRAWN BY
A1 - AS SHOWN	19.06.26	LF, AP
CHECKED BY		
BF		
PROJECT ADDRESS		
PROSPECT HOUSE		
FROME ROAD		
BRADFORD-ON-AVON		
BA15 1LA		
STATUS		
EXISTING		

The Mill Store
Foundry Lane
East, Colchester
Essex
CO1 2JH

Tel: 01787 224878
E-mail: info@rds360.com
Web: www.rds360.com

RDS 360