


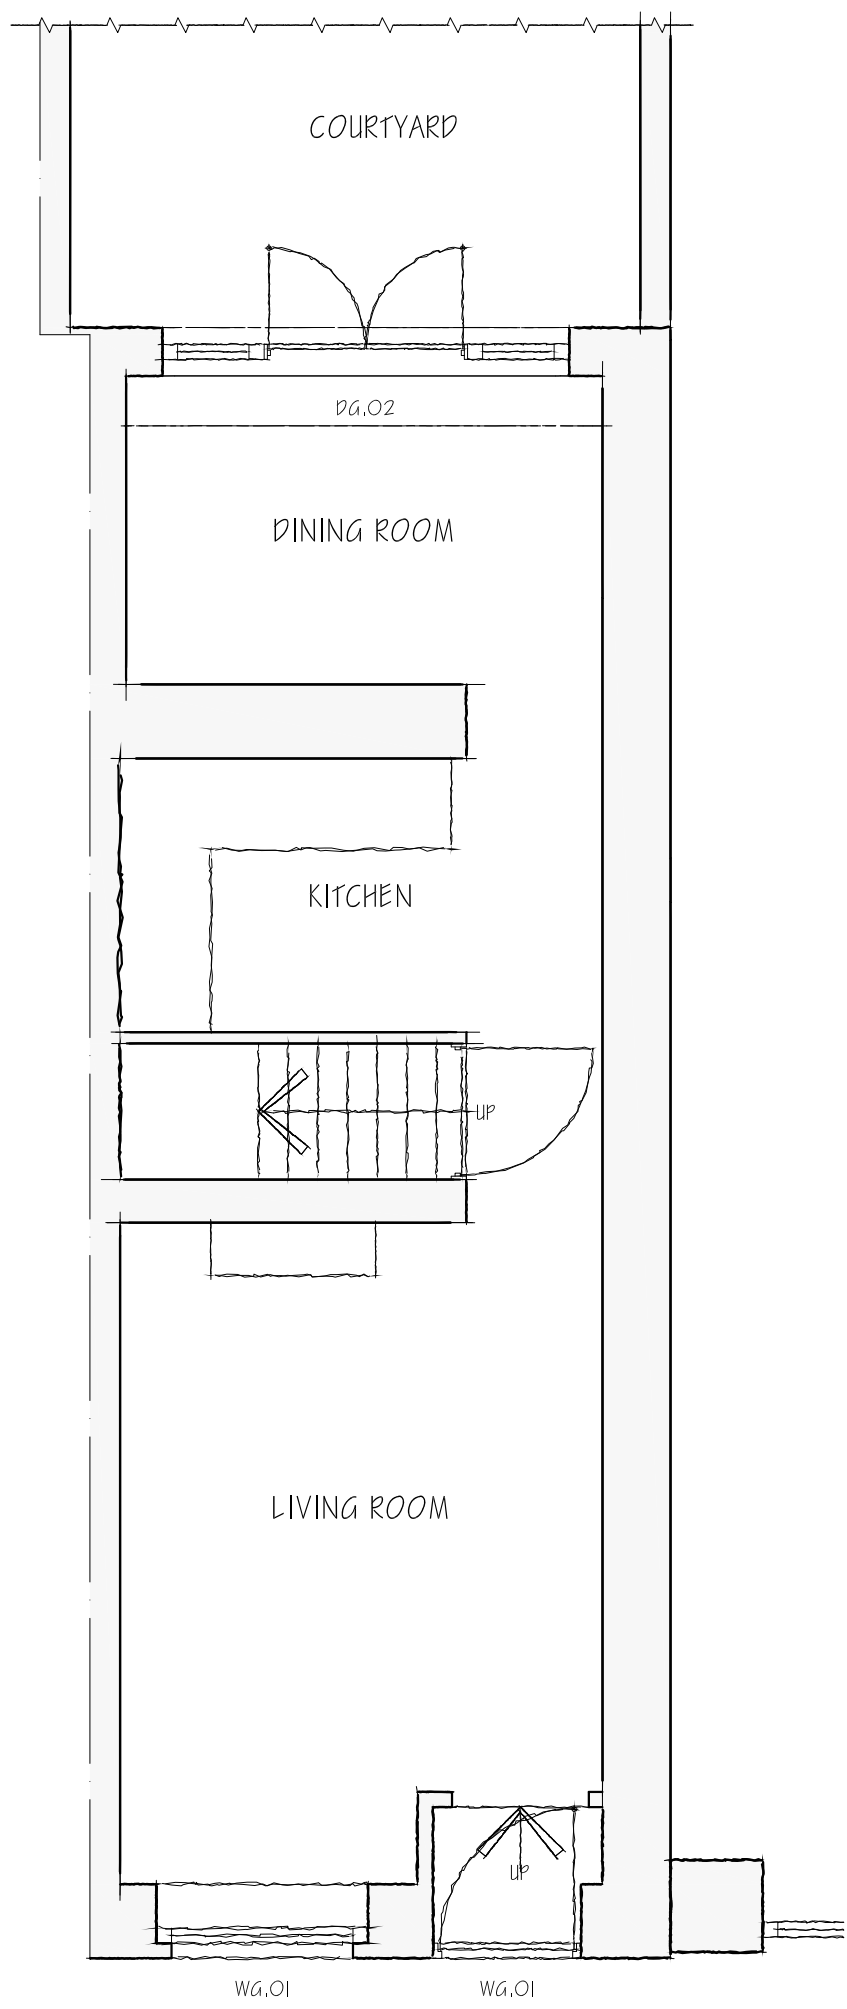
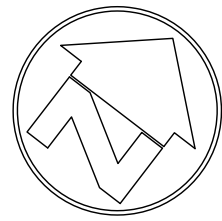


 

GROUND FLOOR PLAN

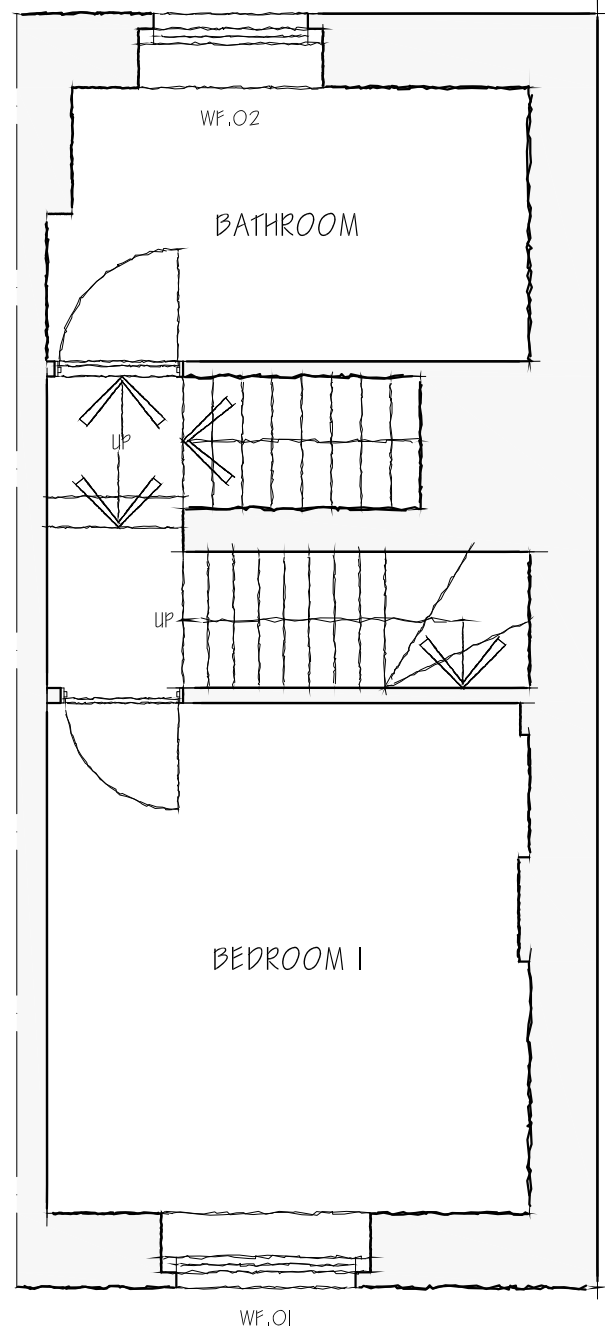


FIRST FLOOR PLAN

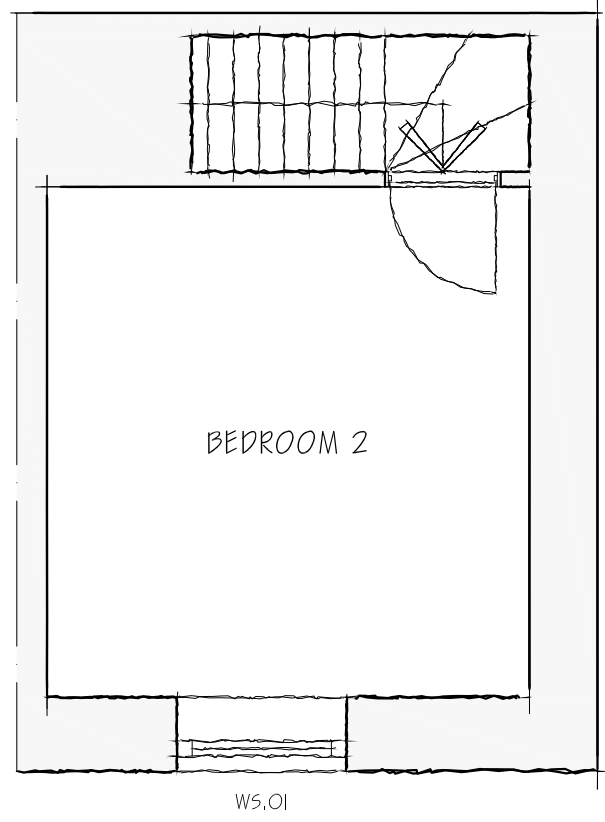

SECOND FLOOR PLAN



SOUTH EAST ELEVATION

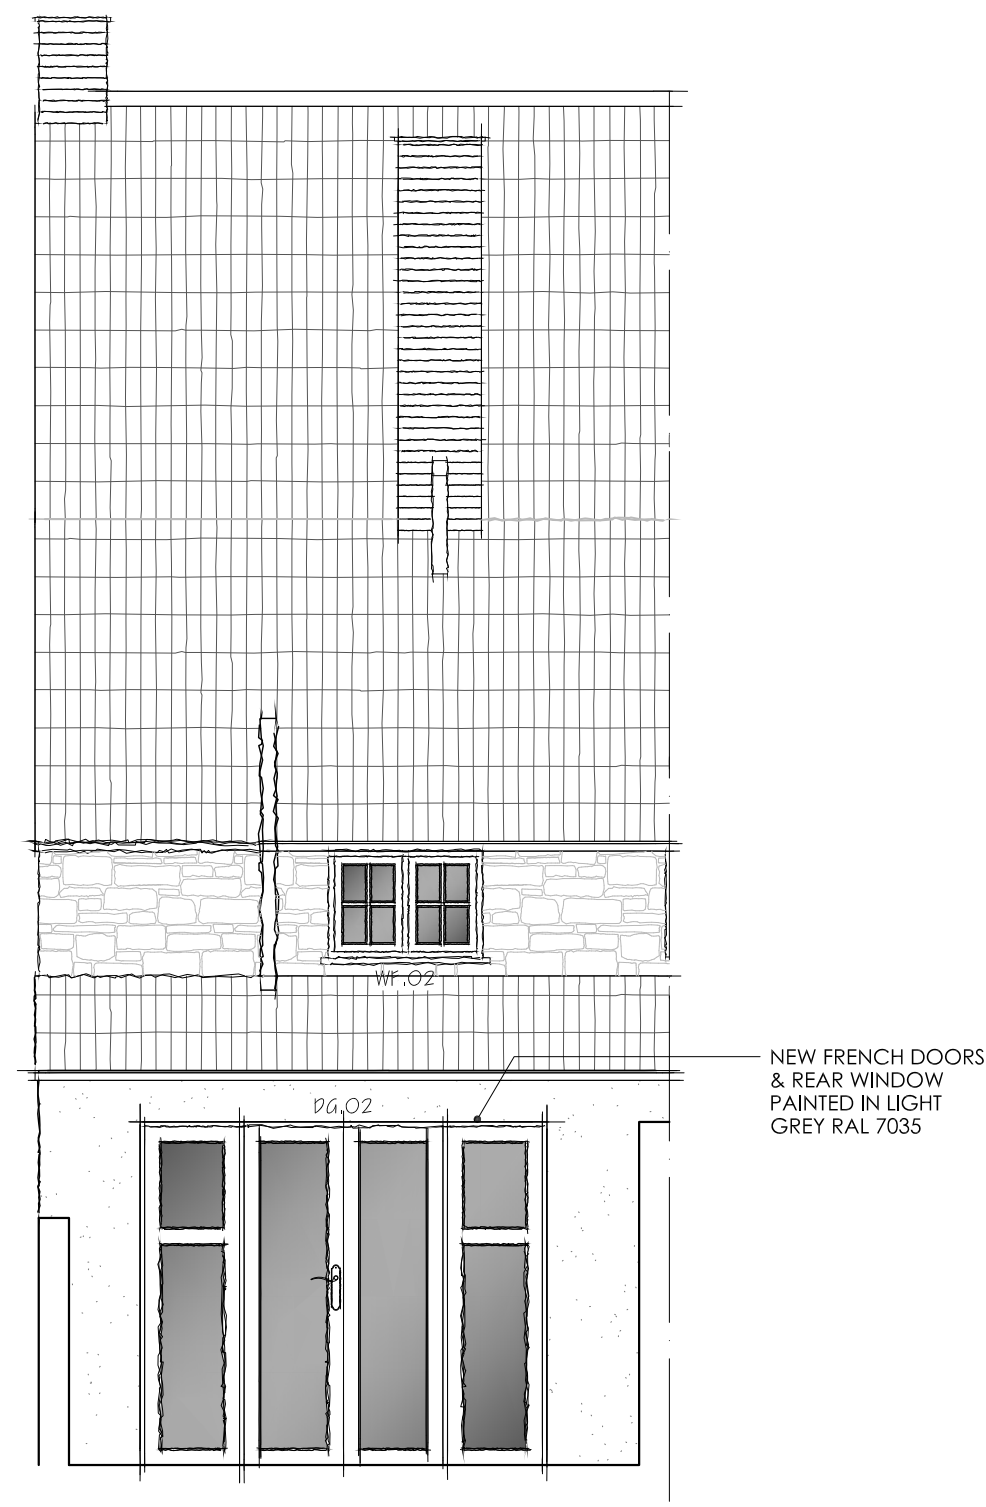


NORTH WEST ELEVATION

This drawing is copyright of CLARK & MASLIN Ltd and may not be copied or reproduced without permission.
Figured dimensions are to be taken in preference to scaled dimensions.
Large scale drawings to have preference to small scale drawings.
Dimensions for fixed-in items are to be checked on site prior to manufacture.

REV	DETAIL OF REVISION	BY	DATE
A	VERTICAL GLAZING BARS ADDED AND FRONT DOOR ALTERATION	EB	08/06/26

PLANNING DRAWING

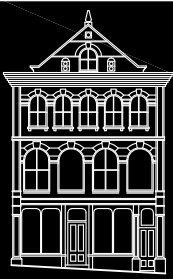

CLARK & MASLIN

Unit 5, Charlton Business Park
Crudwell Road, Malmesbury
Wiltshire, SN16 9RU
Telephone: 01466 822911
www.clarkandmaslin.co.uk

Planning Architecture Conservation

Client:
MR J THOMAS

Project:
PROPOSED ALTERATIONS TO WINDOWS AND DOORS, 10 INGRAM STREET, MALMESBURY, SN16 9BX

Description:
PROPOSED FLOOR PLANS AND ELEVATIONS

Scale: 1:50	PG Size: A1	Drawn: EB	Date: JUN '26
----------------	----------------	--------------	------------------

Drawing No: 5889/50	Revision: A
------------------------	----------------