



Cleeve House
Annexe

Cleeve
House

The Old
Tel Ex

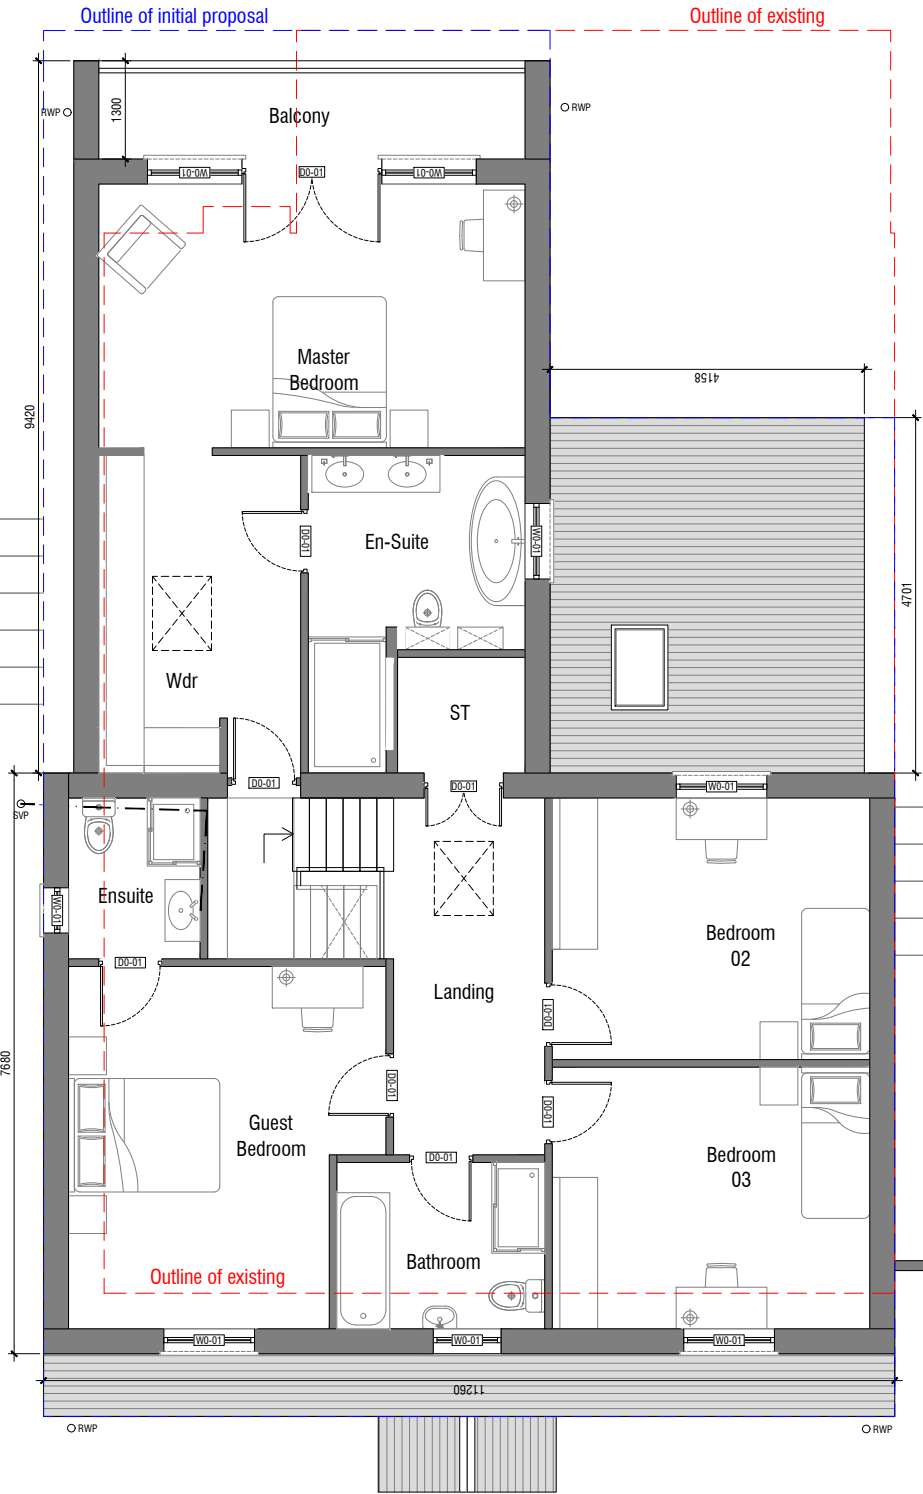

02 - Proposed First Floor Plan

 

Rev:	Date:	Revision History:
P6	09.06.26	Mass and material alterations
P5	13.05.26	Rear plan reduced 500mm and sides 400mm
P4	12.05.26	Plan amended to rear
P3	28.04.26	Hipped roof added
P2	25.02.26	Planning Issue
P1	22.01.26	Planning Issue

ESDON
ARCHITECTURE

T: 01722 680 419
M: 07810 647 790
W: info@esdon-architecture.com

Project:
25-025
Cherry Bank

Designed by:	Name:	Date:	Checked:	Name:	Date:
Drawn By:	EE		Approved:	EE	

Scale: @A3
1:100
Status:
Planning

Drawing Title:
Proposed First Floor Plan

Drawing No:
10-101

Rev:
P6