



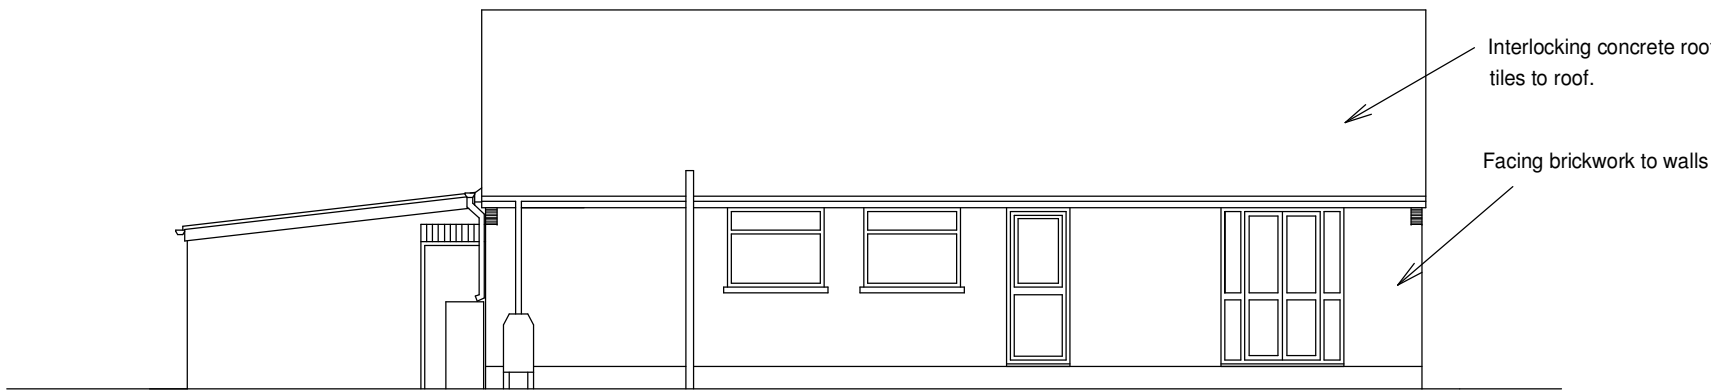


EXISTING SIDE ELEVATION

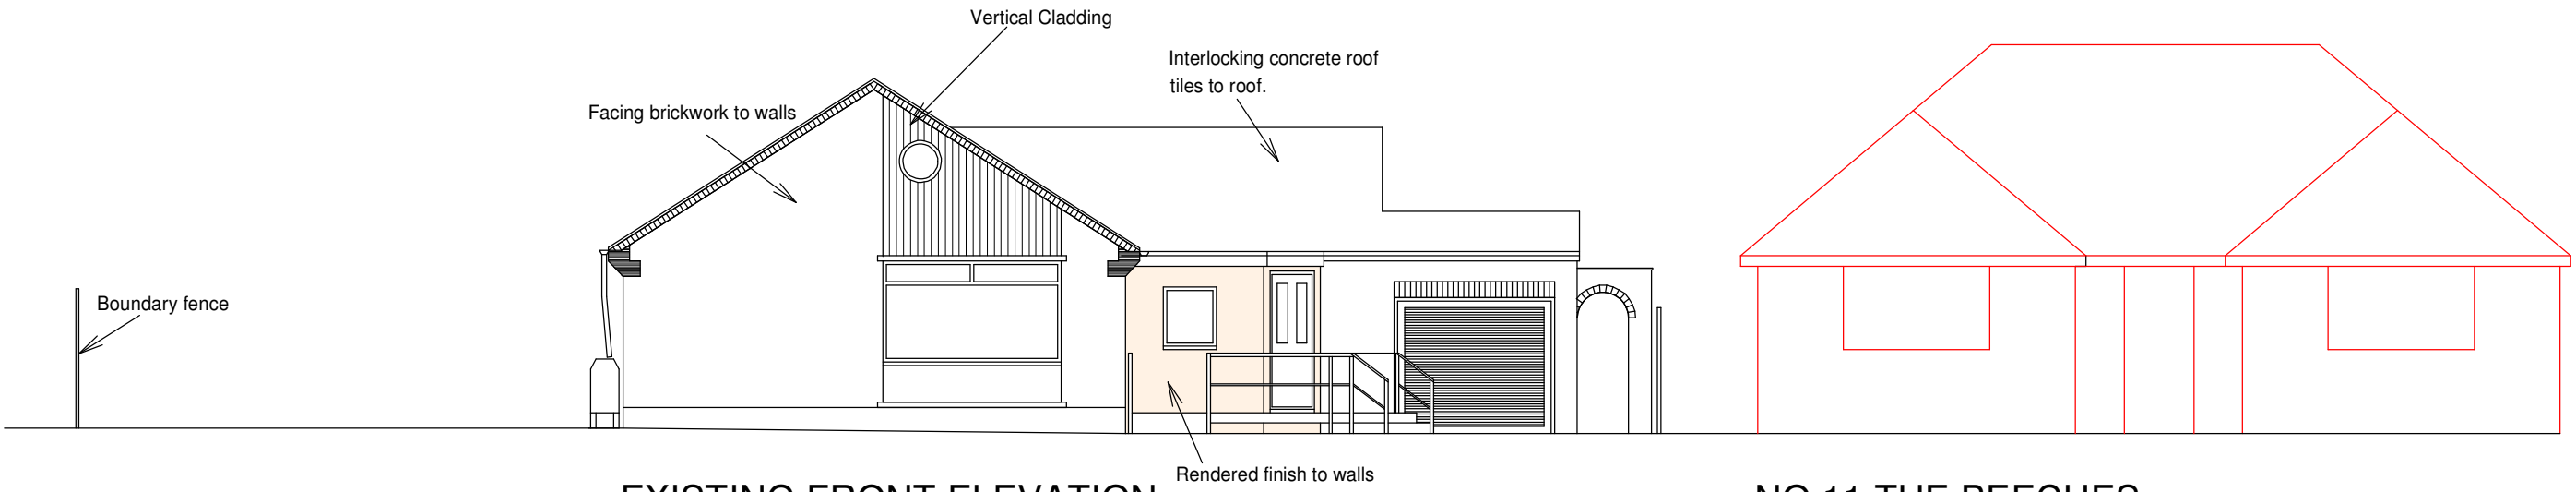


EXISTING FRONT ELEVATION

NO 11 THE BEECHES

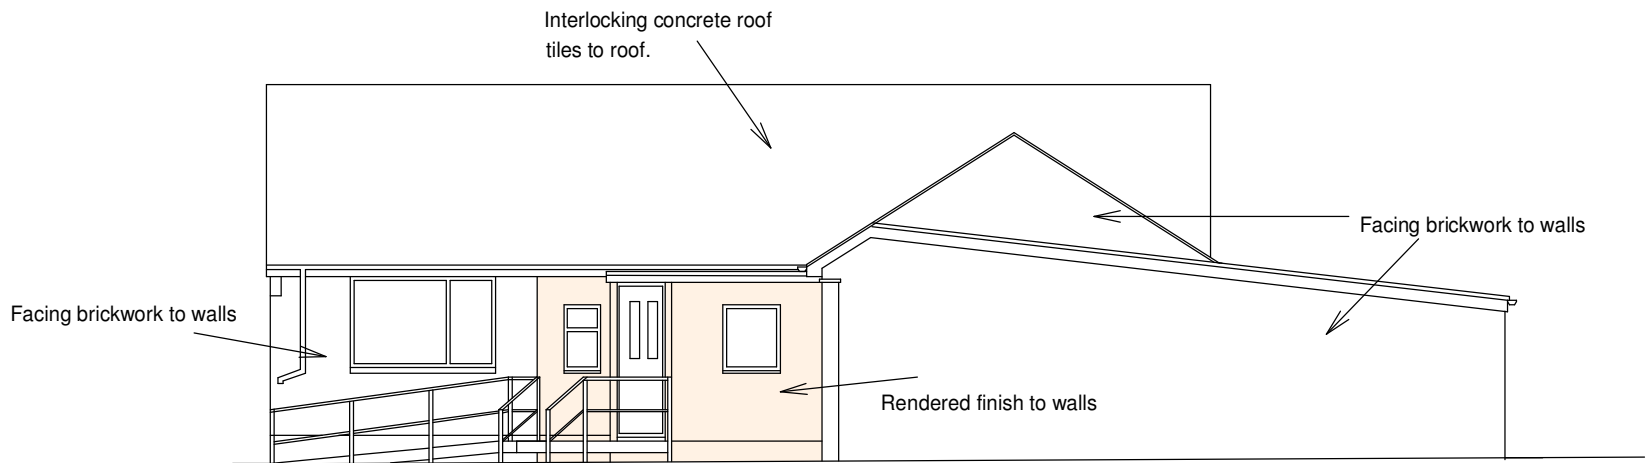


EXISTING SIDE ELEVATION

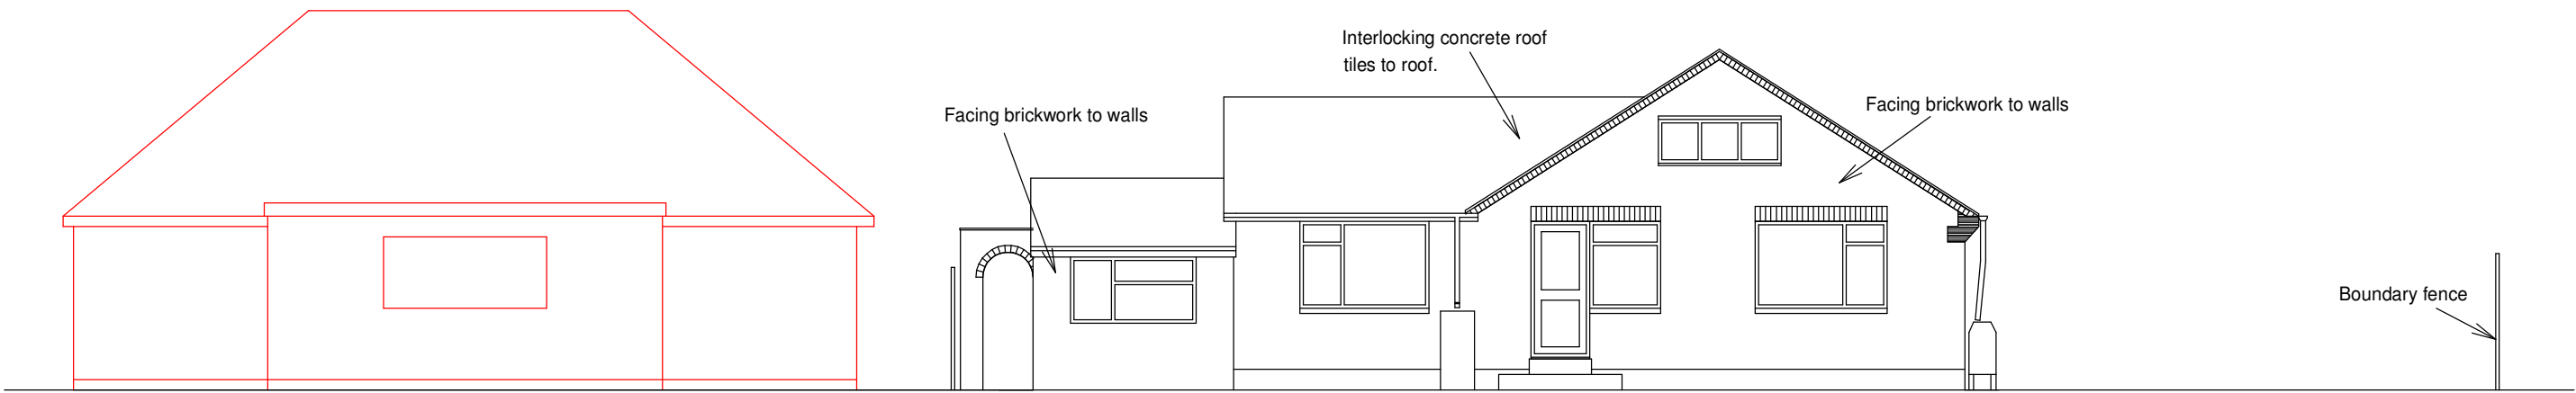


EXISTING REAR ELEVATION


NO 11 THE BEECHES

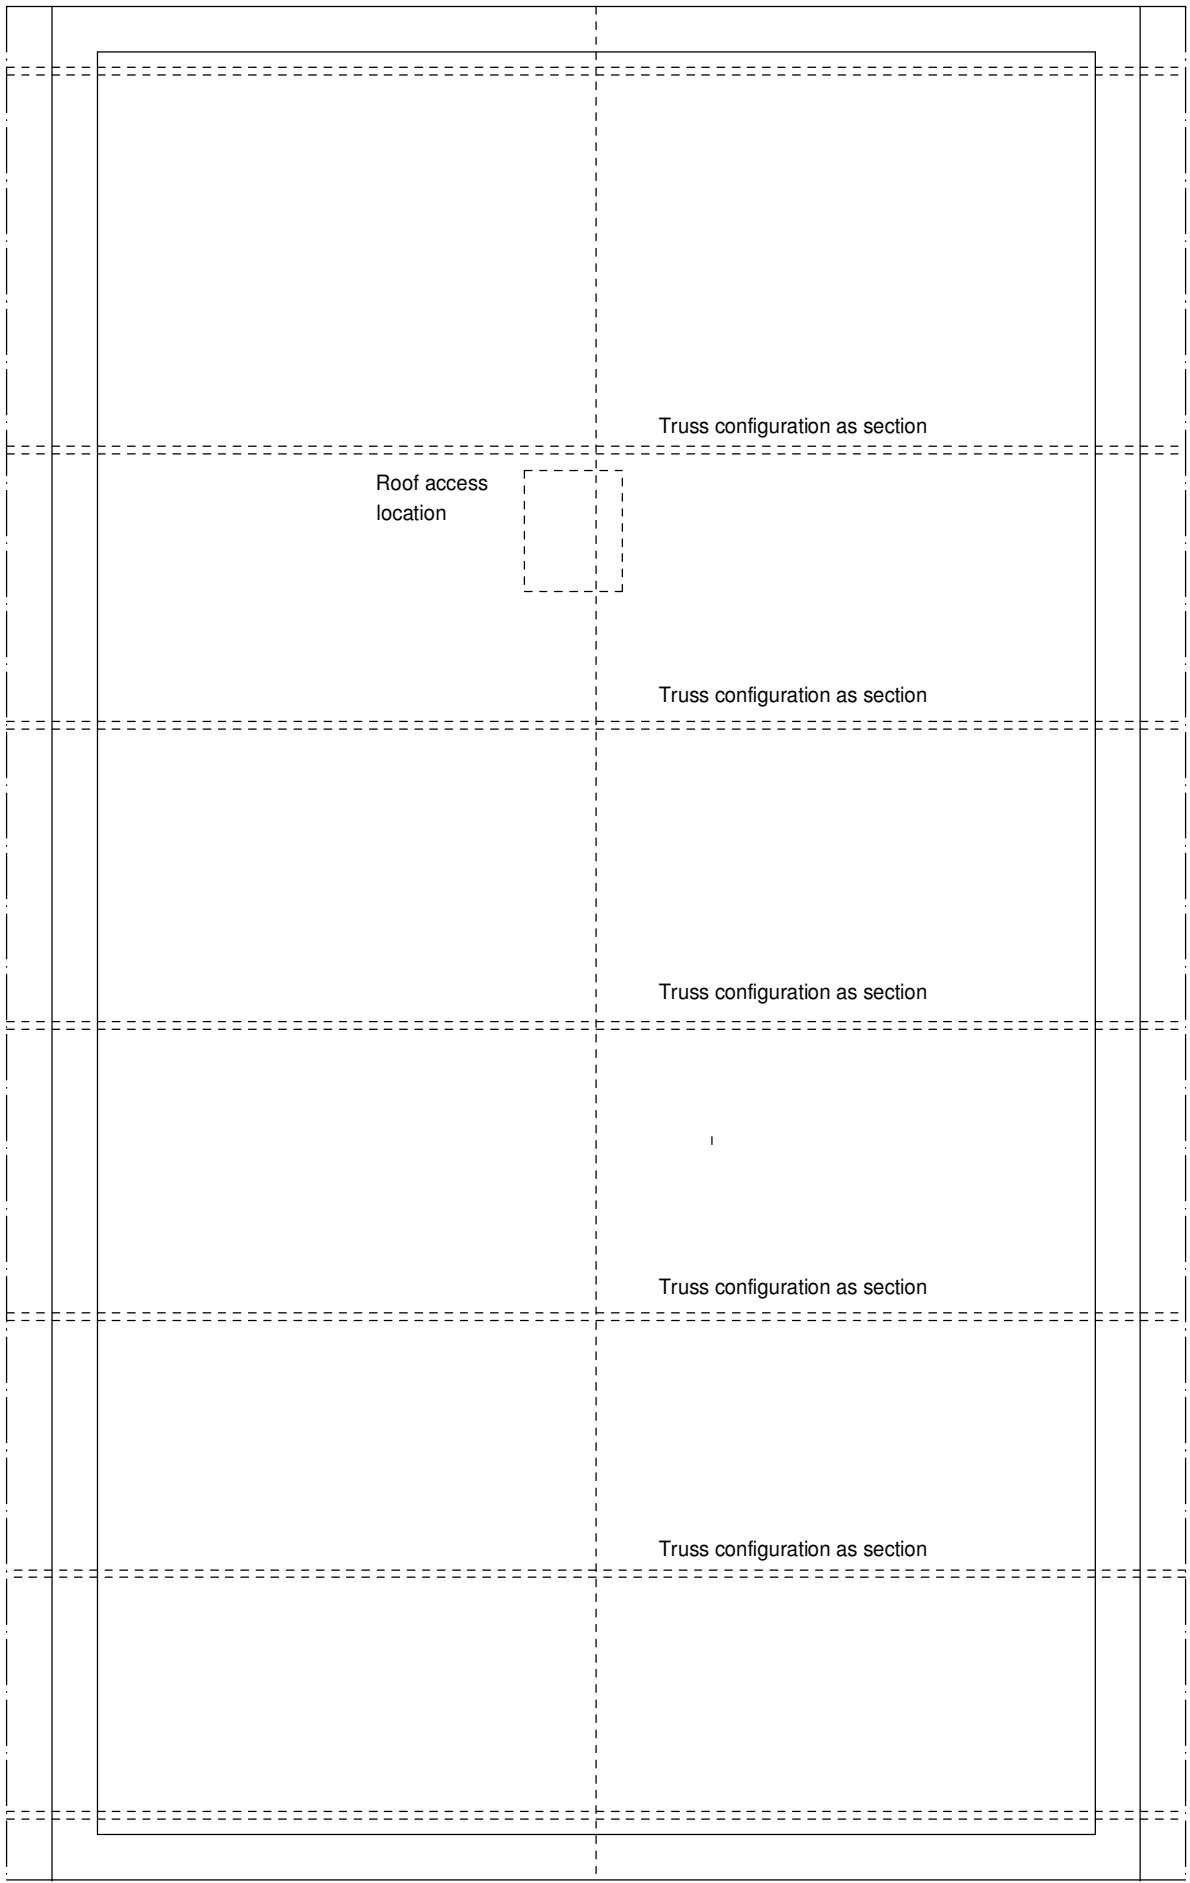

EXISTING ROOF PLAN

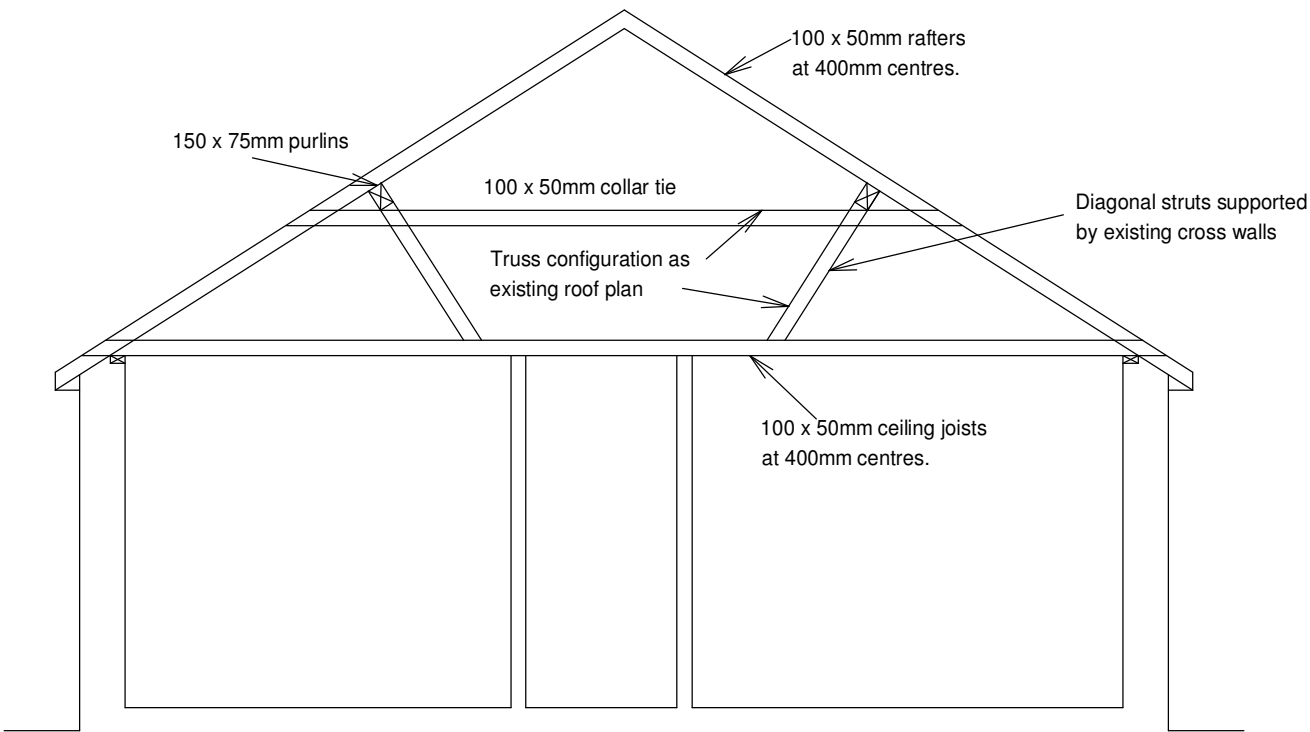


EXISTING SECTION

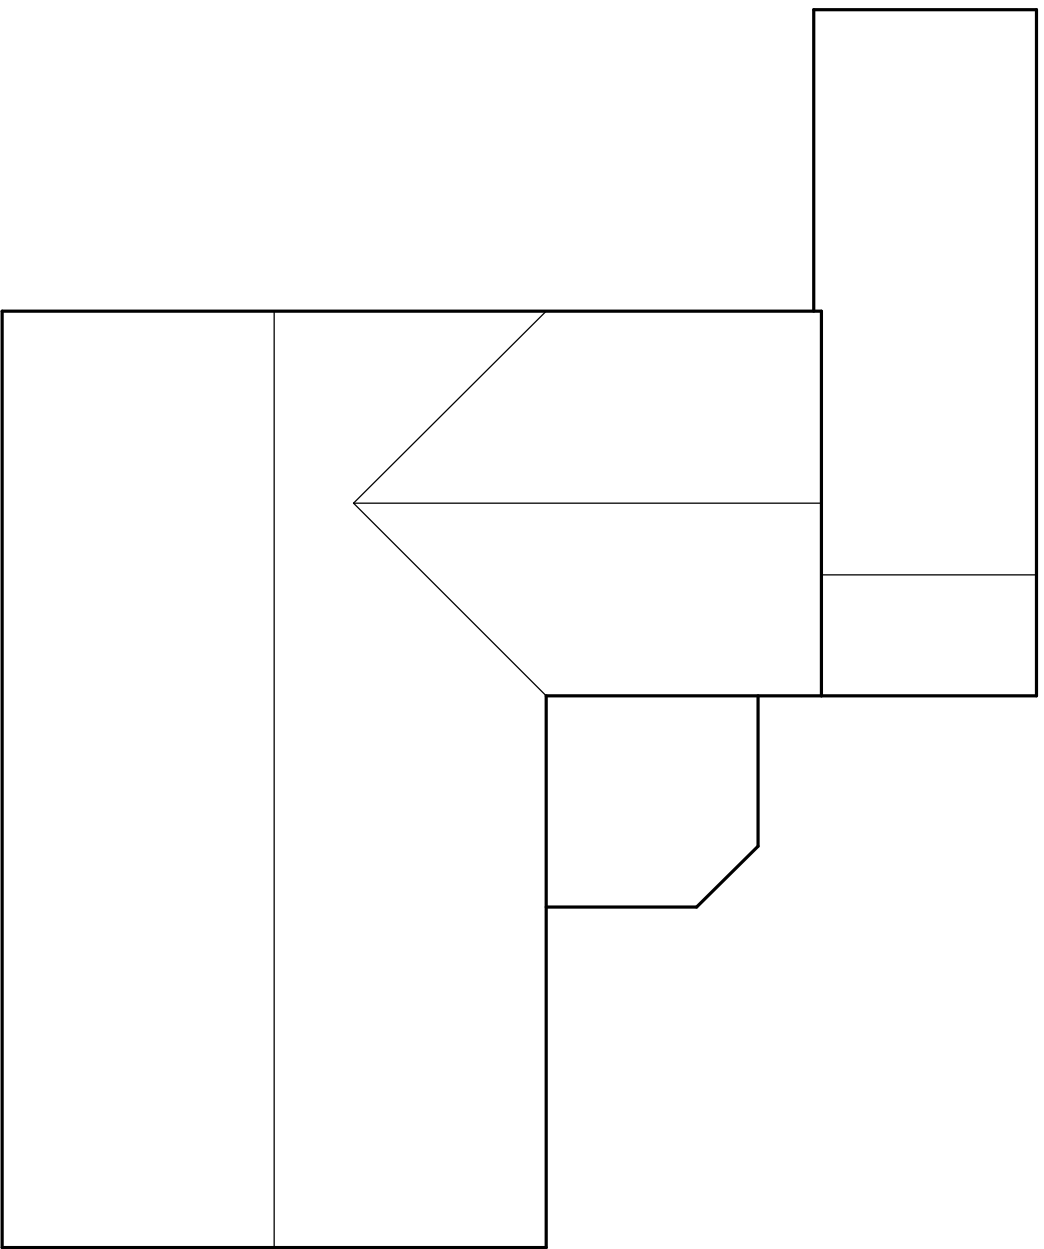

EXISTING ROOF PLAN SCALE 1:100

CIL FLOOR AREAS CALC - excluding existing garage	
EXISTING GROUND FLOOR PLAN	- 101.7 SQM
EXISTING FIRST FLOOR PLAN	- 000 SQM
EXISTING TOTAL FLOOR AREA	- 101.79 SQM

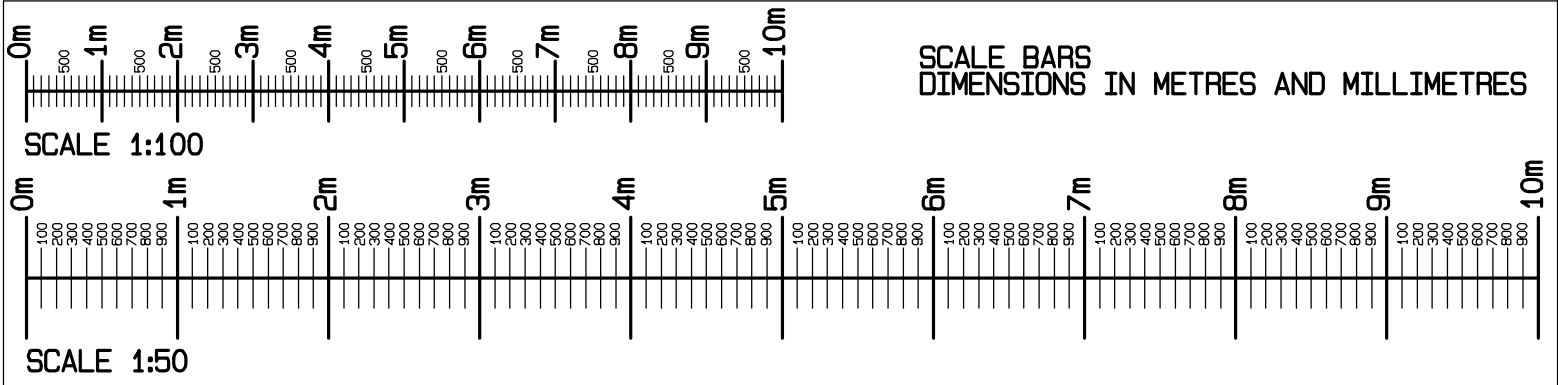

NEIL ARMSTRONG ARCHITECTURAL SERVICES		
31 Church Ground, South Marston, Swindon, Wilts. SN3 4PL. Tel: 01753 832158 Mobile: 07571 881162		
client	DR AND MRS R DUBEY 13 THE BEECHES LYDIARD MILLICENT NEAR SWINDON WILTS. SN5 3LT	
project	13 THE BEECHES LYDIARD MILLICENT NEAR SWINDON WILTS. SN5 3LT	
title	SURVEY OF EXISTING. ROOF PLAN, ELEVATIONS AND SECTION	
scale	date	drawn NBA
1:100 1:50	9-4-2026	paper A1
revision	no. Y26-107-2	
Work to figured dimensions only. Any queries should be referred to the address shown above. This drawing is the Copyright of Neil Armstrong Architectural Services and shall not be altered, copied or reproduced in anyway without prior written consent.		