

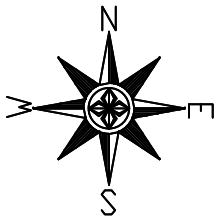


Site Plan - 1:250

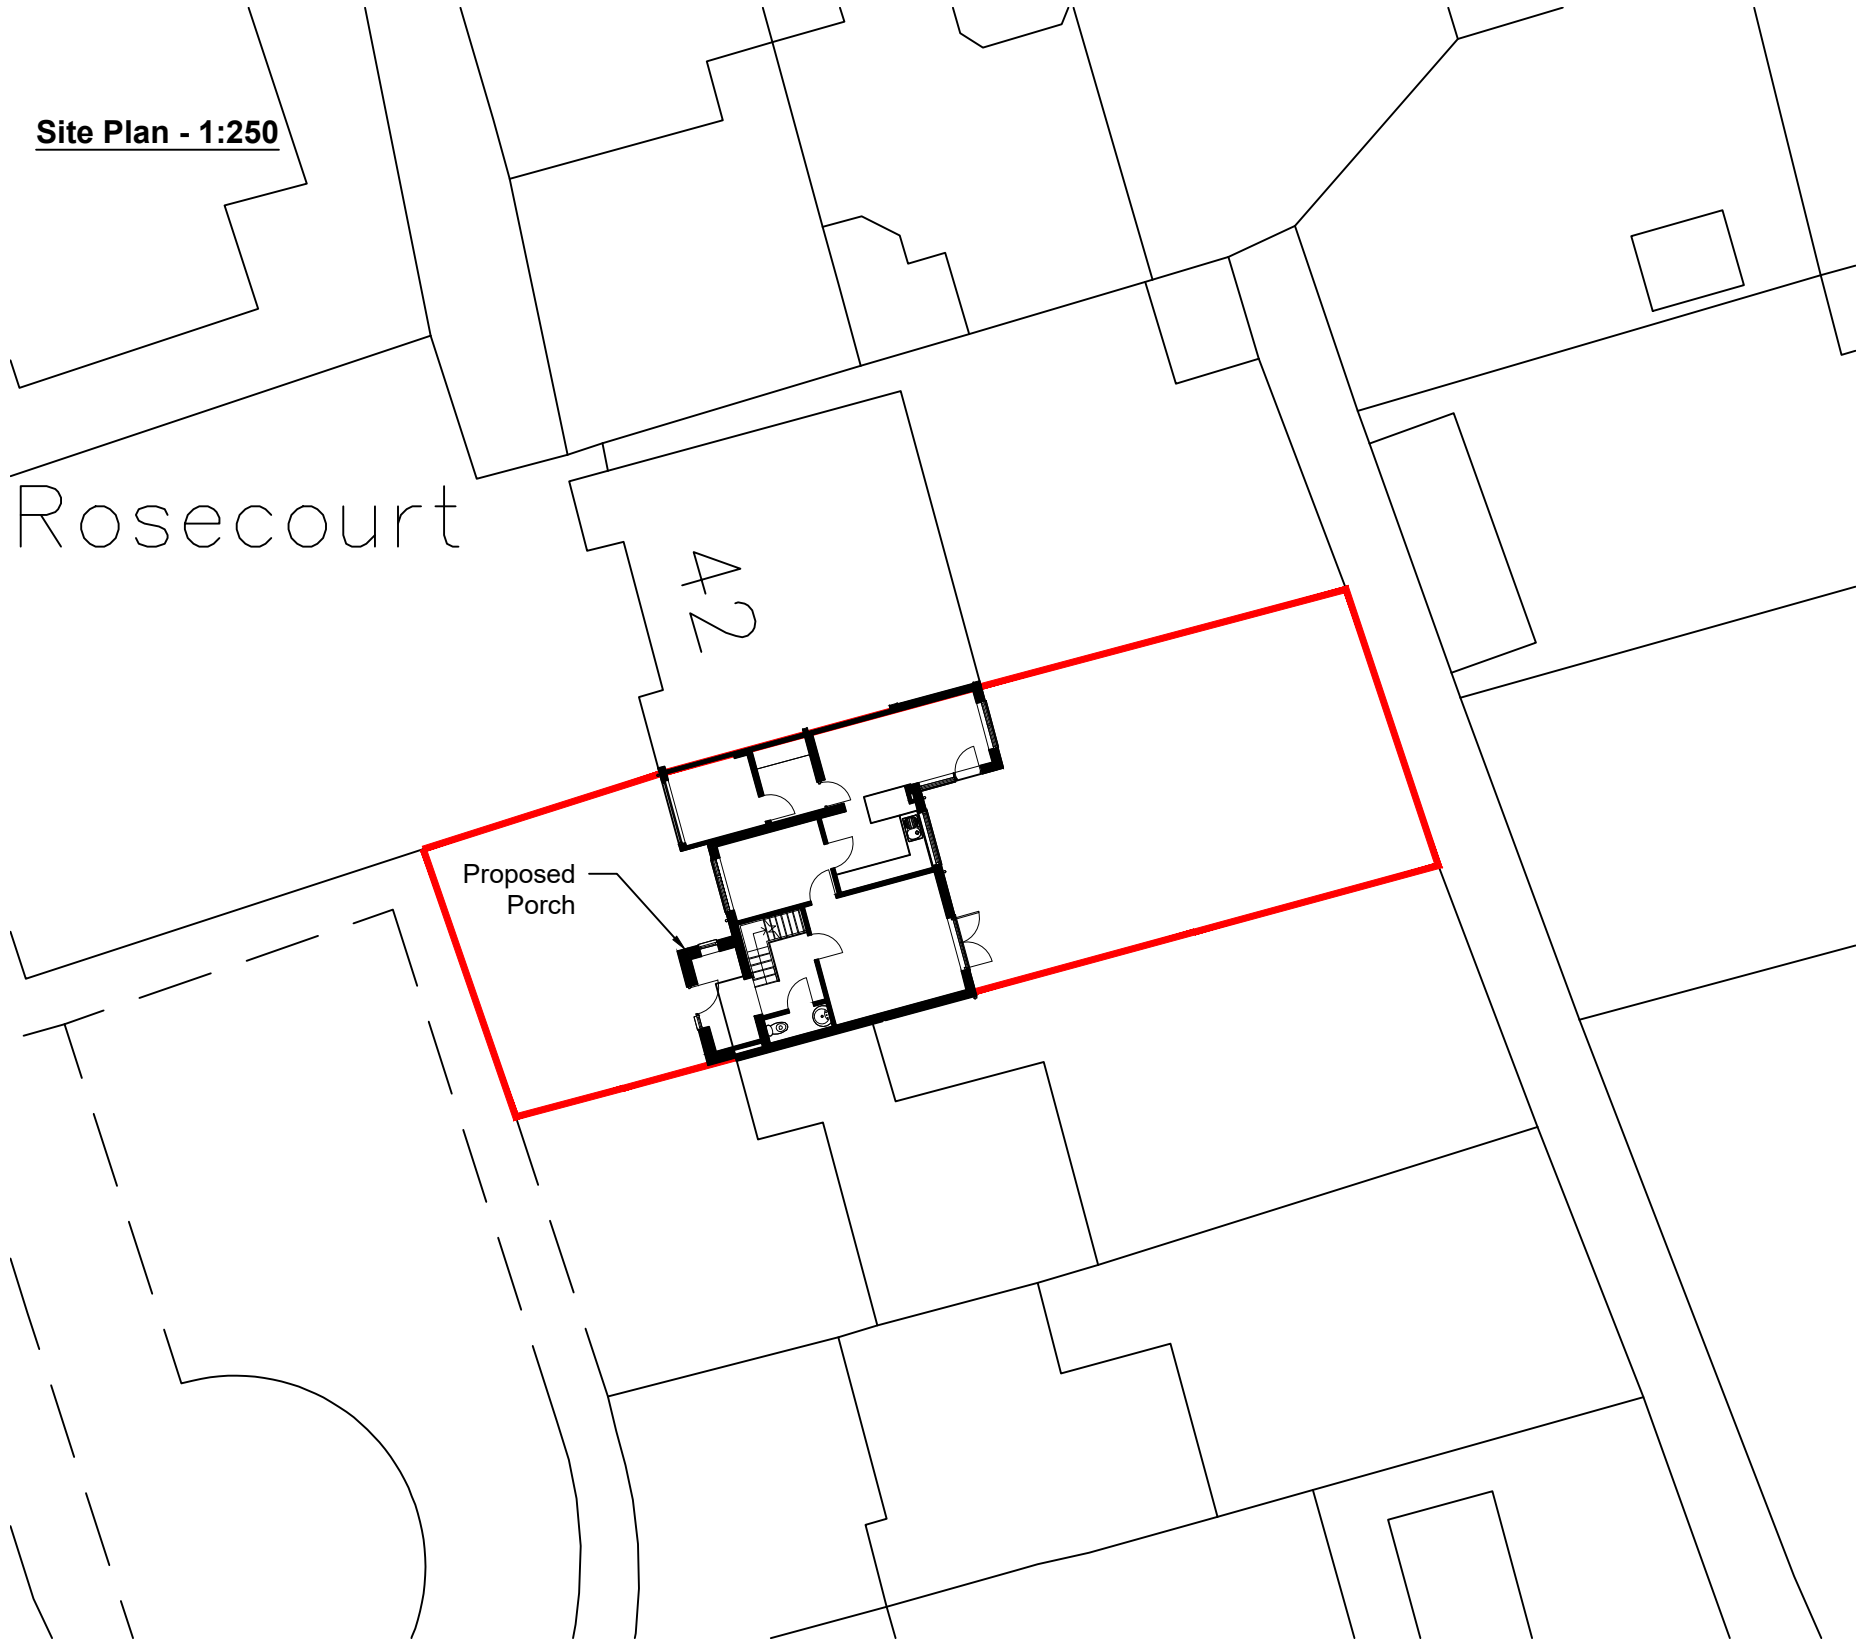

Location Plan - 1:1250

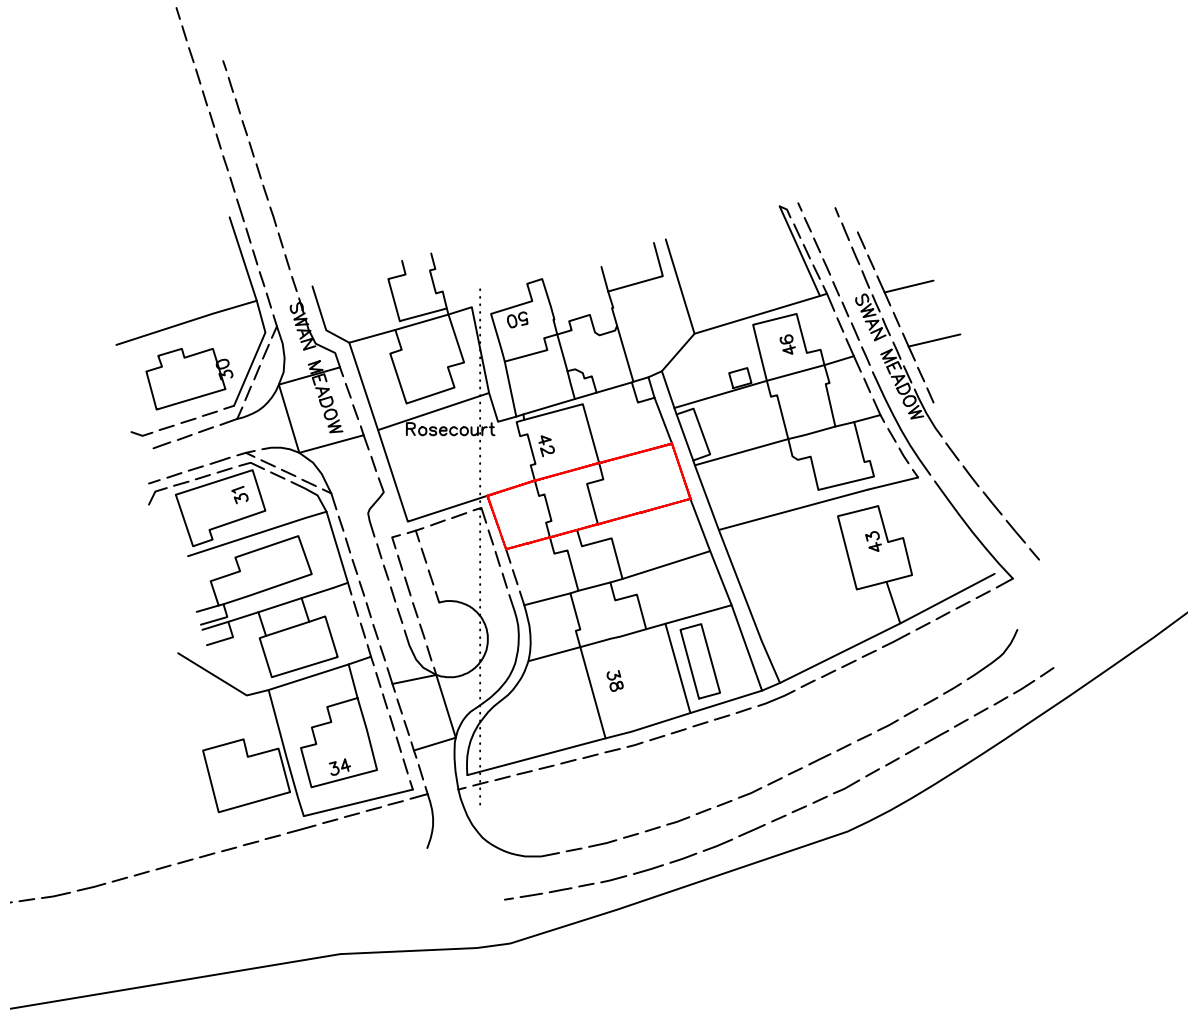

Ordnance Survey (c) Crown Copyright 2026. All rights reserved. Licence number 100022432



Rev No.	Revision Note.	Date	Drawn	Checked
B	Site Plans Updated	04.05.26	AW	AW
C	Floor plan updated	24.06.26	AW	AW

NUMBER - REV - CLIENT - PROJECT 05810-00 - C - Mr & Mrs Cullen - 41 Swan Meadow			
TITLE Site & Location Plan			BOURNE VALLEY ASSOCIATES ANDOVER LANE FARM FABERSTOWN ANDOVER HAMPSHIRE SP11 9PE Tel: 01264 850159 Email: info@bournevalley.co.uk
DATE 24.06.26	SHEET 01	SCALE 1:250 & 1250	
DRN BY TJ	CHK BY AW	PAPER SIZE A3	
			

