


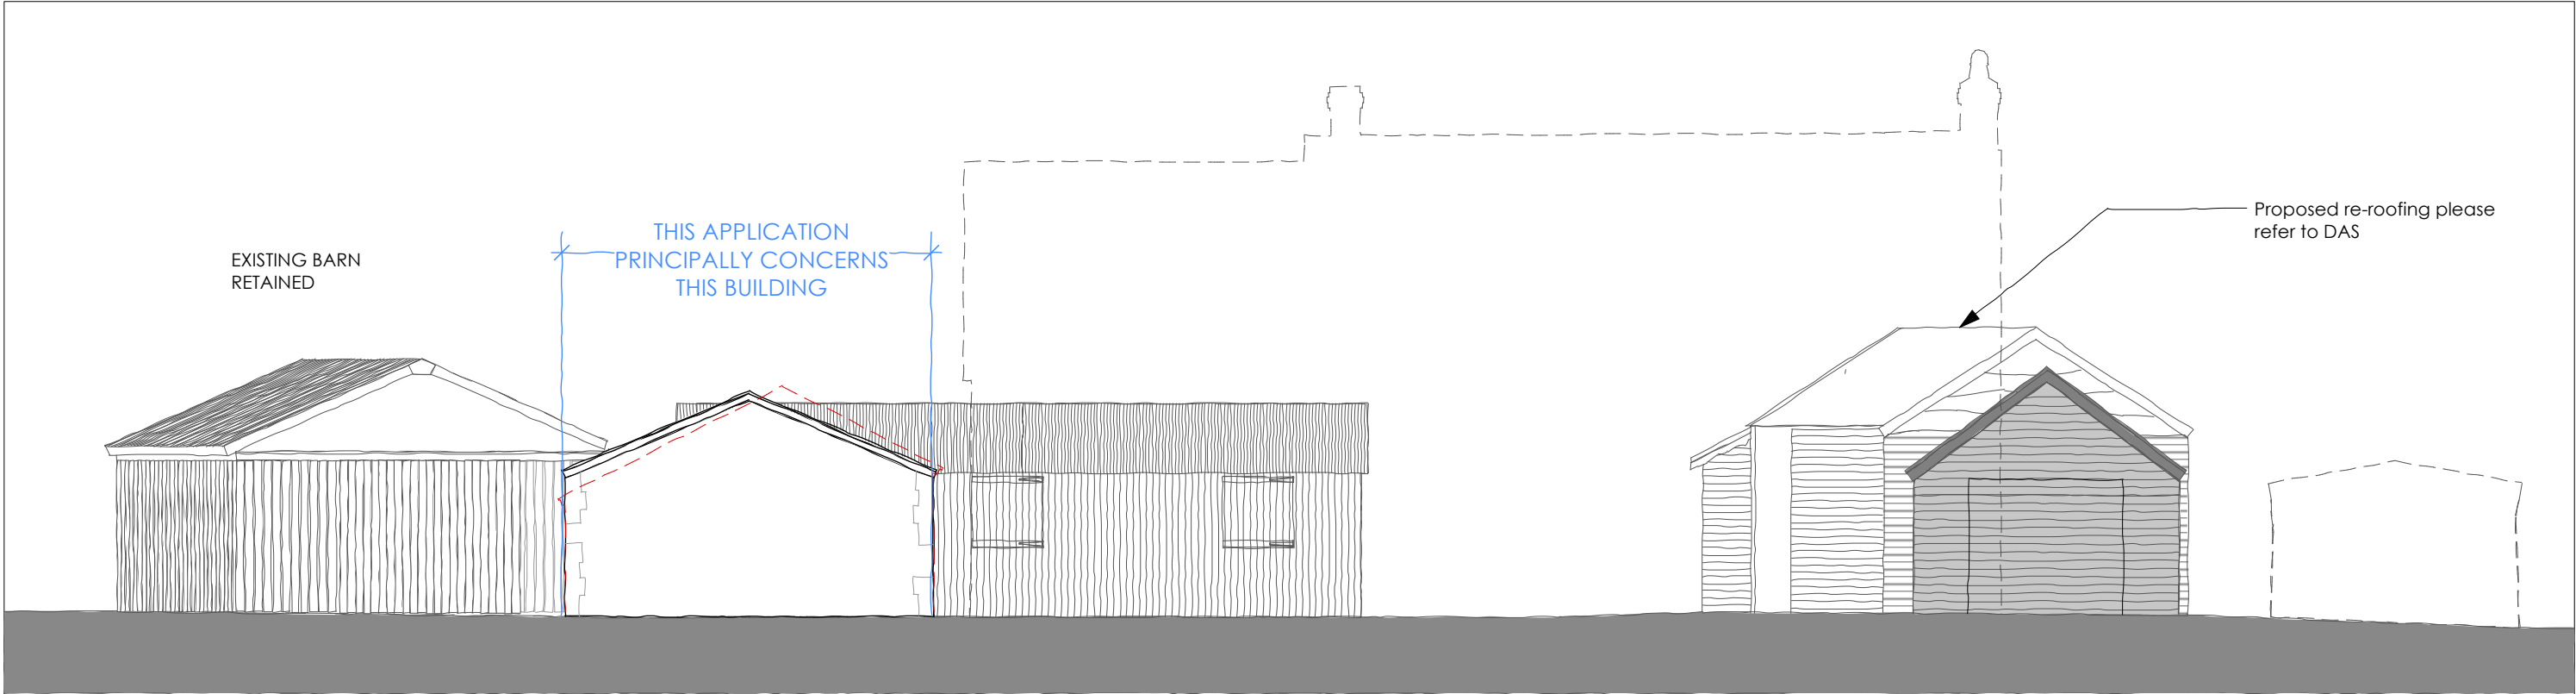


EXISTING OUTBUILDINGS
PROPOSED SOUTH EAST ELEVATIONS

CARPORT CONVERSION

EXISTING OUTBUILDING

EXISTING OUTBUILDINGS

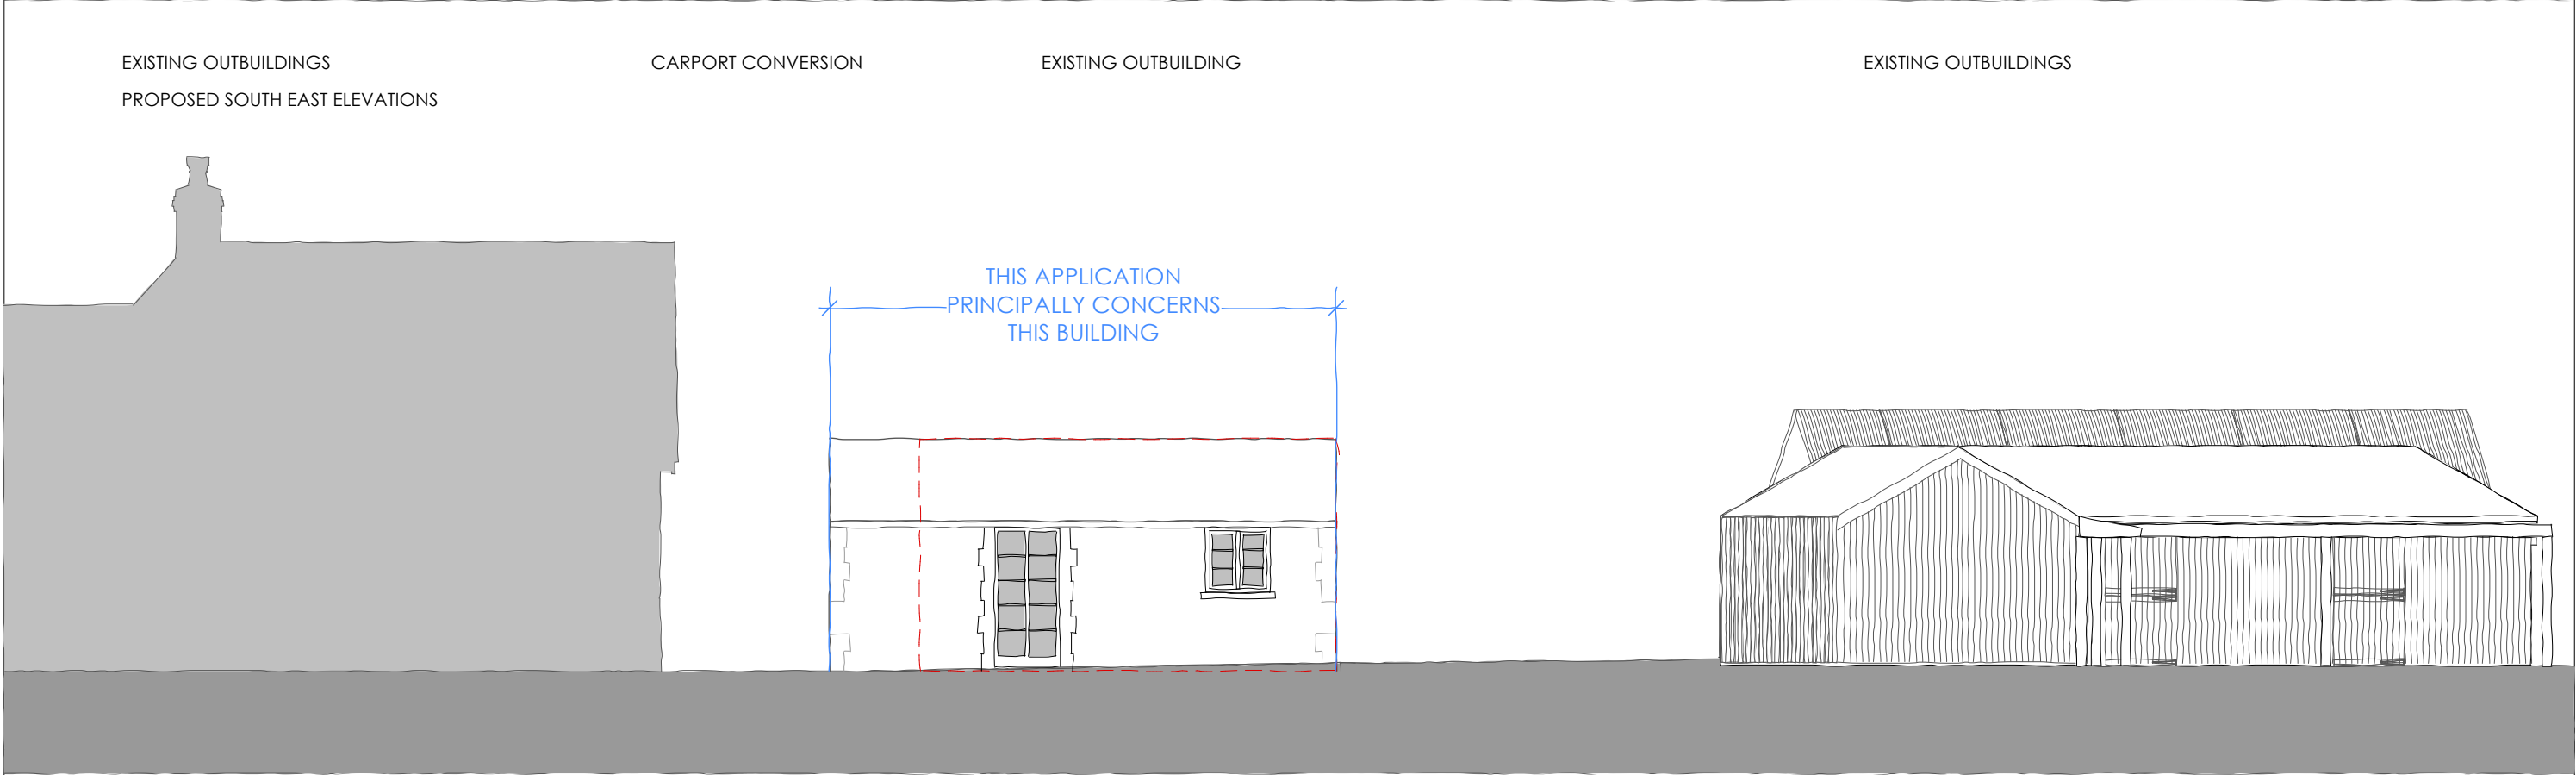

PROPOSED ELEVATION - NORTH EAST
MAIN HOUSE

CARPORT CONVERSION

EXISTING OUTBUILDINGS

EXISTING MATERIALS:

ROOF - CORRUGATED SHEET , PROFILE DARK COLOUR METAL

WALLS - HORIZONTAL AND VERTICAL TIMBER BOARDING


WINDOWS/DOORS - NONE EXISTIING

PROPOSED MATERIALS

ROOF - NEW DOUBLE ROMANS - SIMILAR PROFILE TO HOUSE

WALLS - STONE TO MATCH MAIN DWELLING

WINDOWS/DOORS - PAINTED TIMBER

 

AMENDMENT:					DATE
Status		PLANNING			
Job no / drawing no		Job title		hetreed ross architects hra www.hetreedross.com 01225 755867	
868 P CP 20		62 USW-Stables			
Drawing title					
Prop Elevations 1					
Date	Sheet	Scale	Drawn by	Checked by	
SEPT 2025	A3	1:100	JS	ST	