

This drawing is copyright of CLARK & MASLIN Ltd and may not be copied or reproduced without permission.
Figured dimensions are to be taken in preference to scaled dimensions.
Large scale drawings to have preference to small scale drawings.
Dimensions for fixed-in items are to be checked on site prior to manufacture.

REV	DETAIL OF REVISION	BY	DATE
-----	--------------------	----	------




FRONT ELEVATION (SOUTH EAST)




REAR ELEVATION (NORTH WEST)




SIDE ELEVATION (EAST)

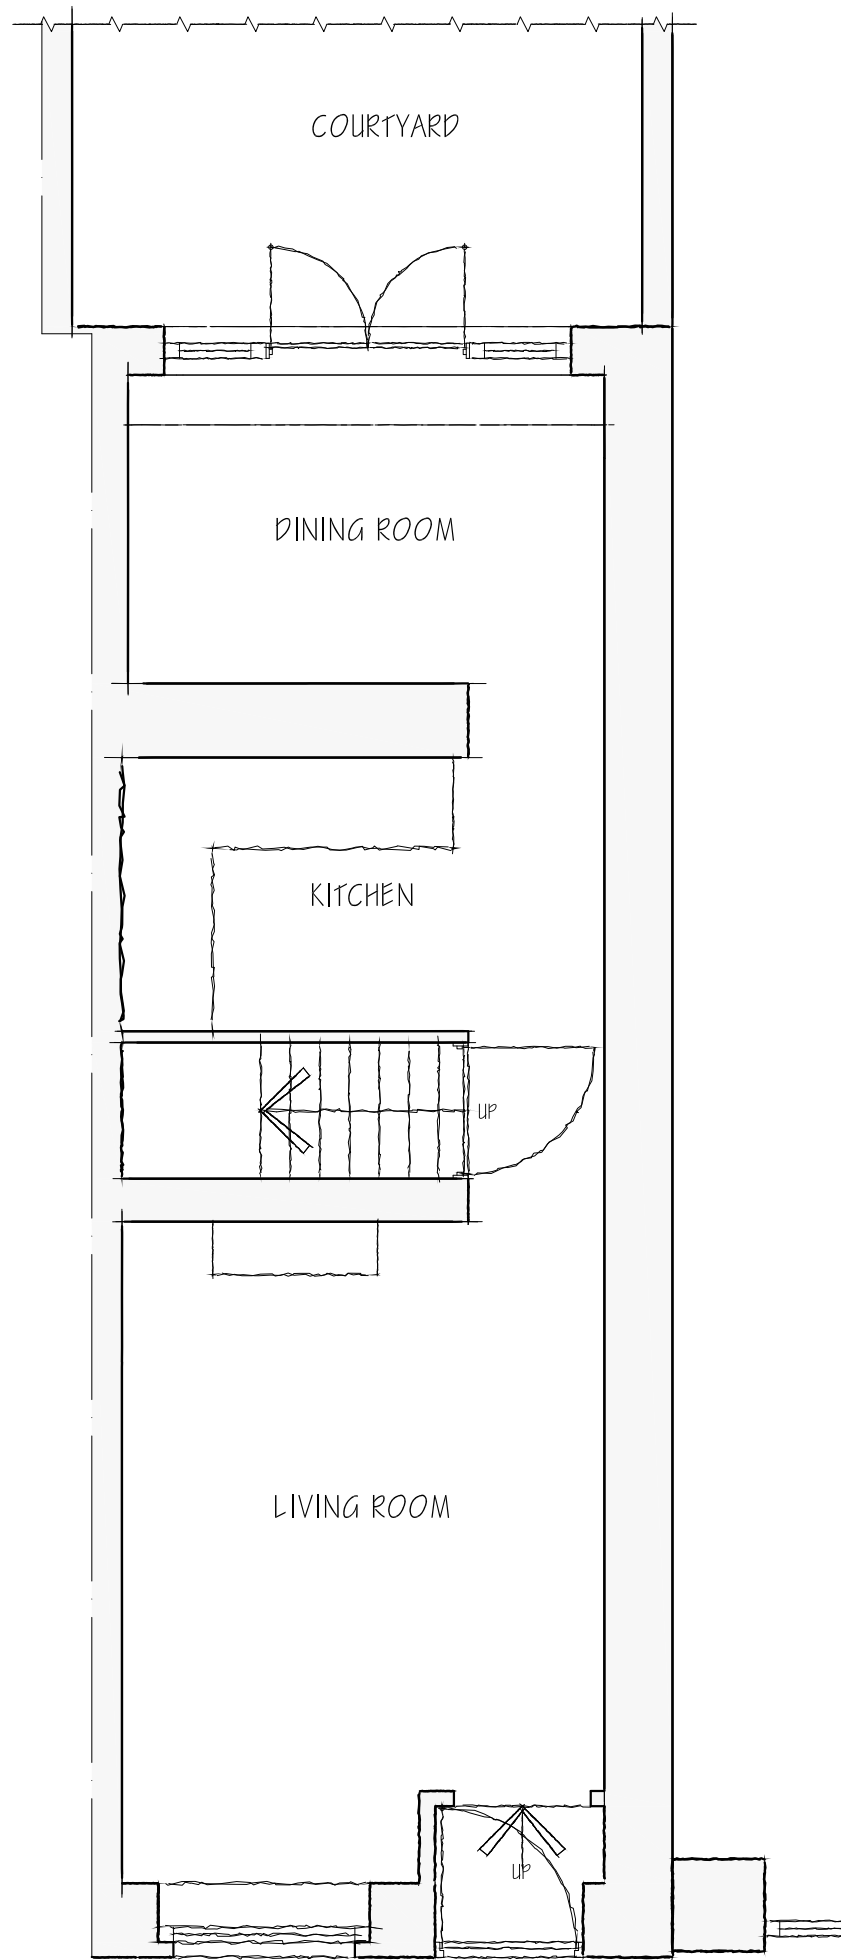

GROUND FLOOR PLAN

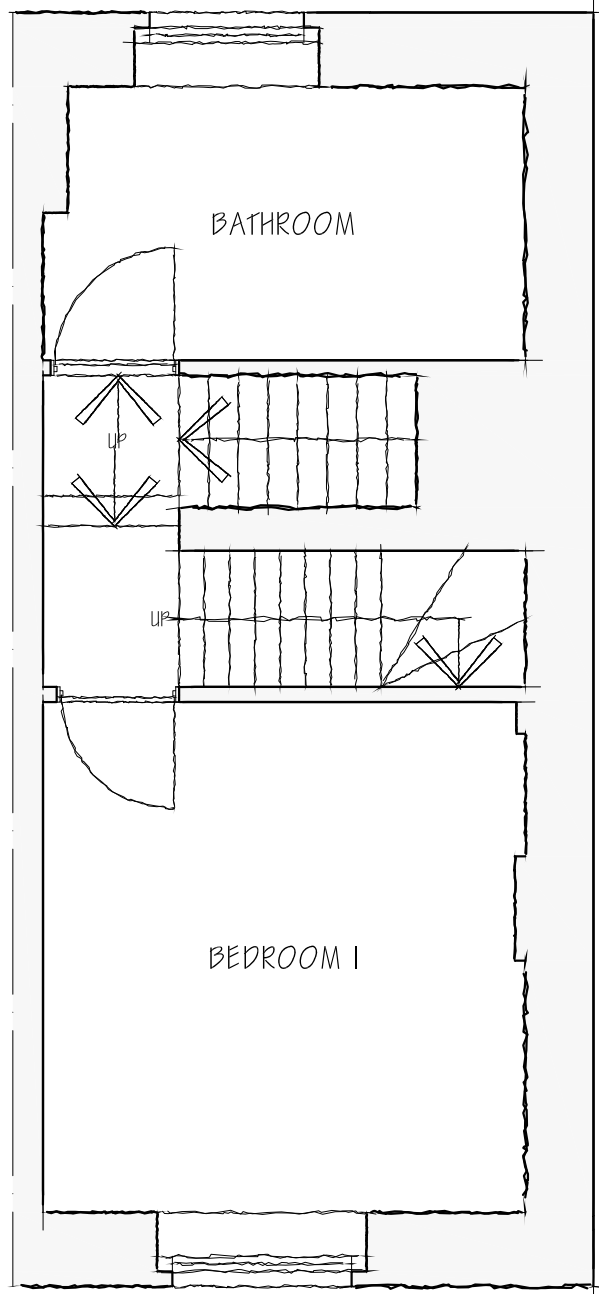


FIRST FLOOR PLAN

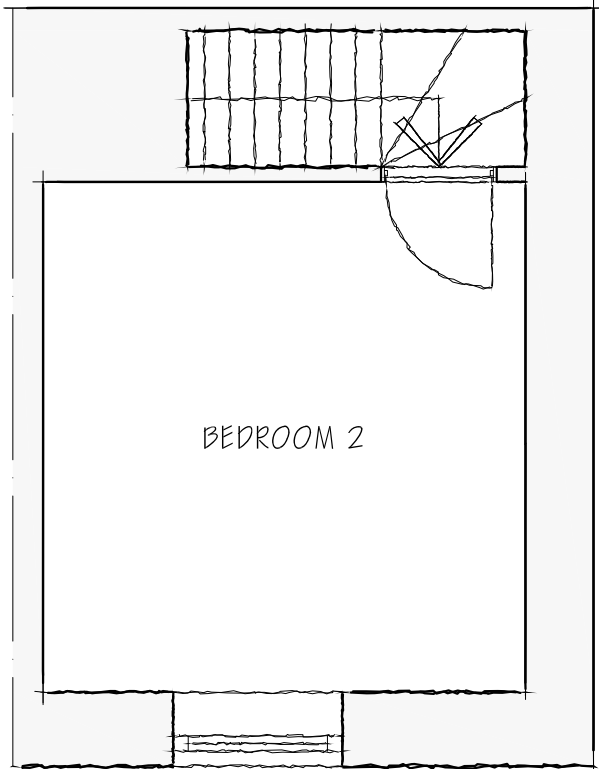

SECOND FLOOR PLAN



SOUTH EAST ELEVATION

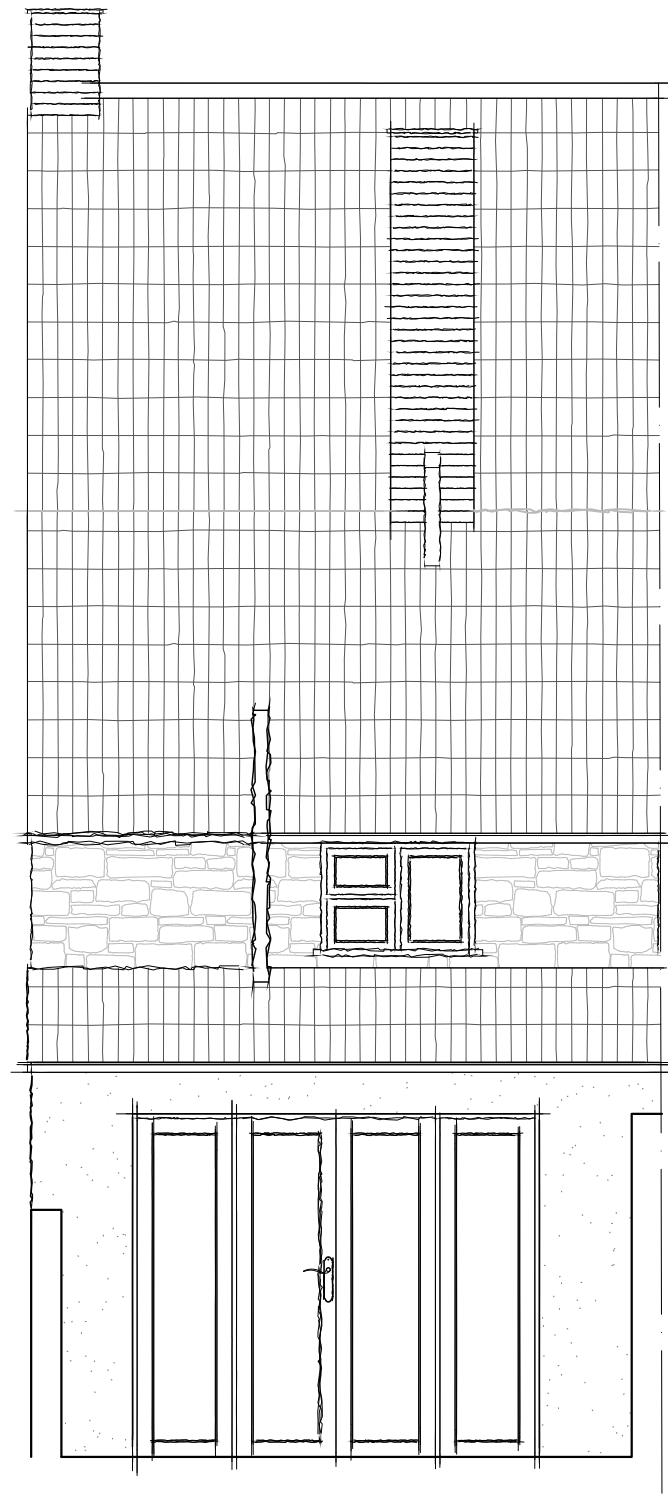

NORTH WEST ELEVATION

SURVEY DRAWING



CLARK & MASLIN
Unit 5, Charlton Business Park
Crudwell Road, Malmesbury
Wiltshire, SN16 9RU
Telephone: 01666 822911
www.clarkandmaslin.co.uk
Planning Architecture Conservation

Client:

MR J THOMAS

Project

PROPOSED ALTERATIONS TO WINDOWS AND DOORS, 10 INGRAM STREET, MALMESBURY, SN16 9BX

Description

EXISTING FLOOR PLANS AND ELEVATIONS

Scale	PG Size	Drawn	Date
1:50	A1	EB	JUN '26

Drawing No	Revision
5889/02	-