



HW
07/02/2016

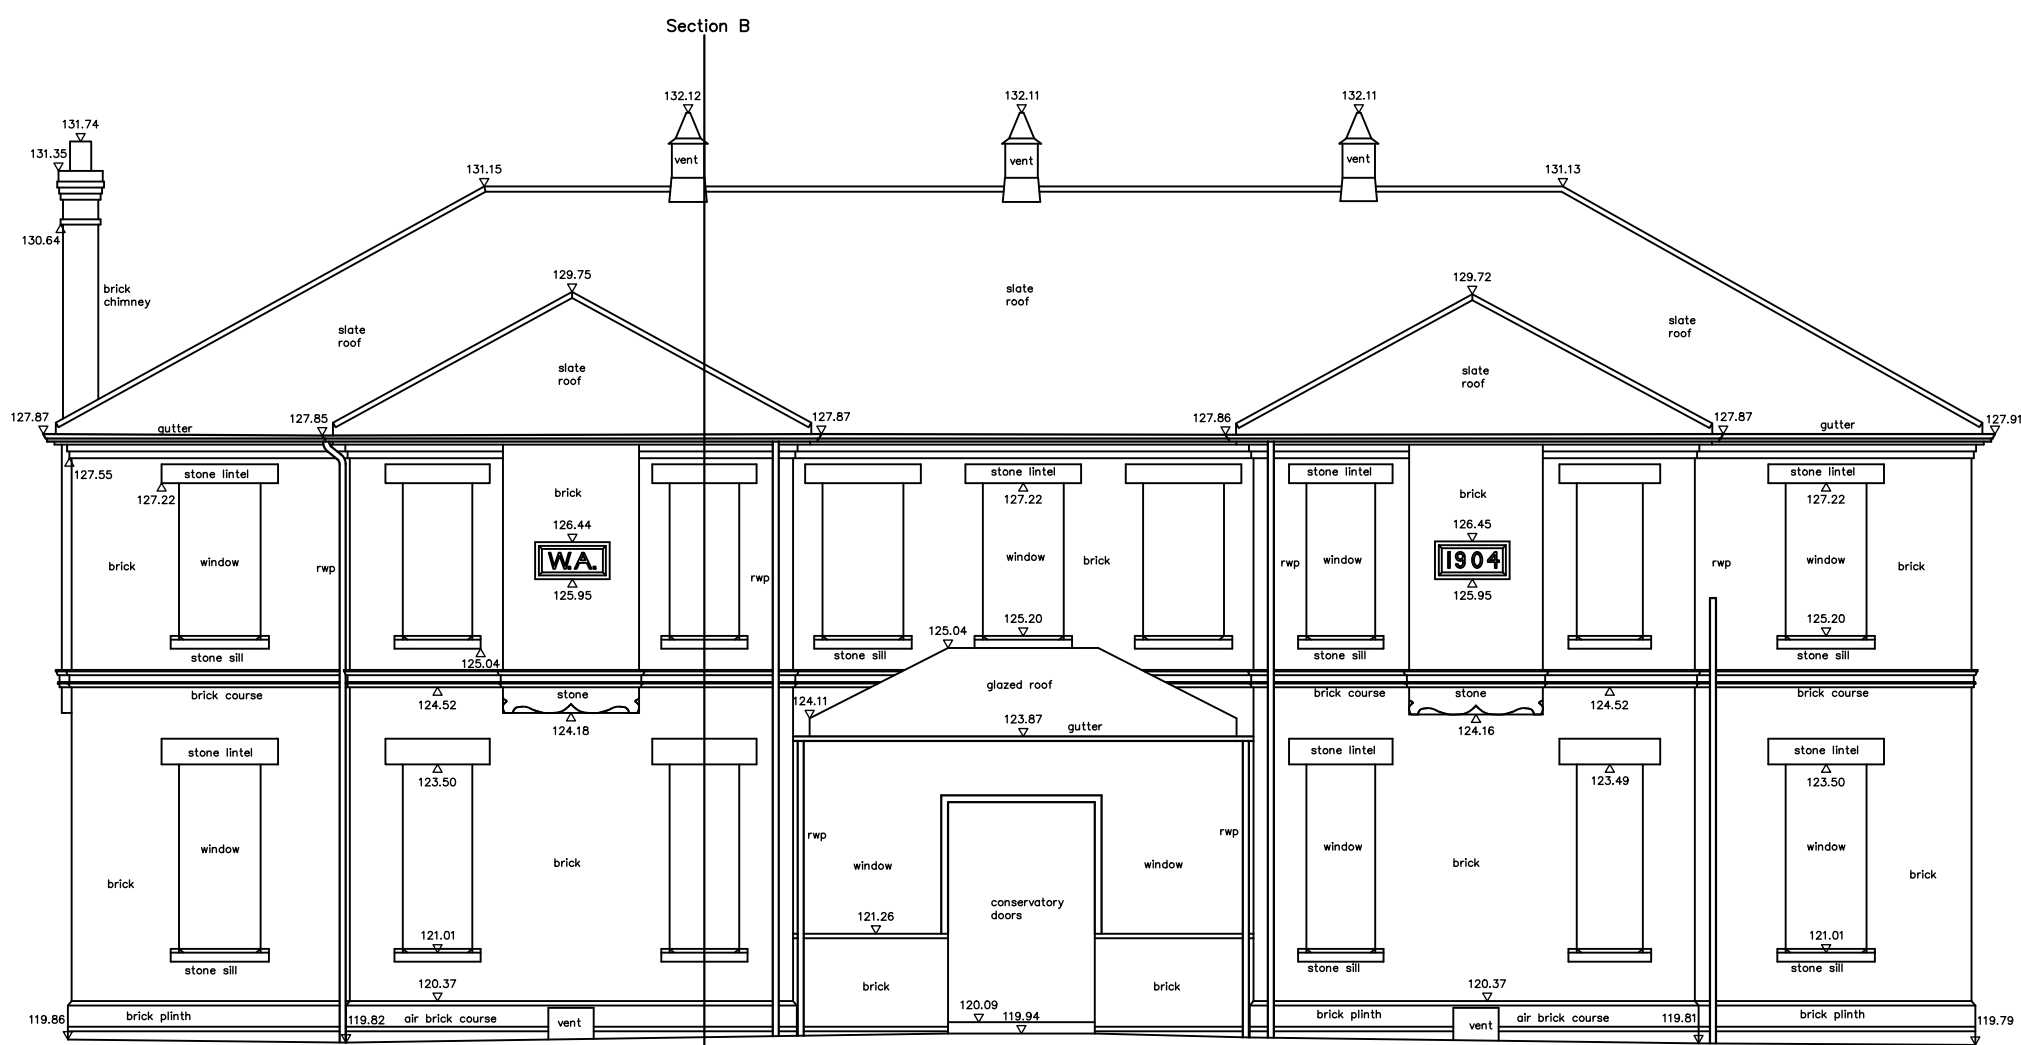

West elevation

DATUM 115.00m

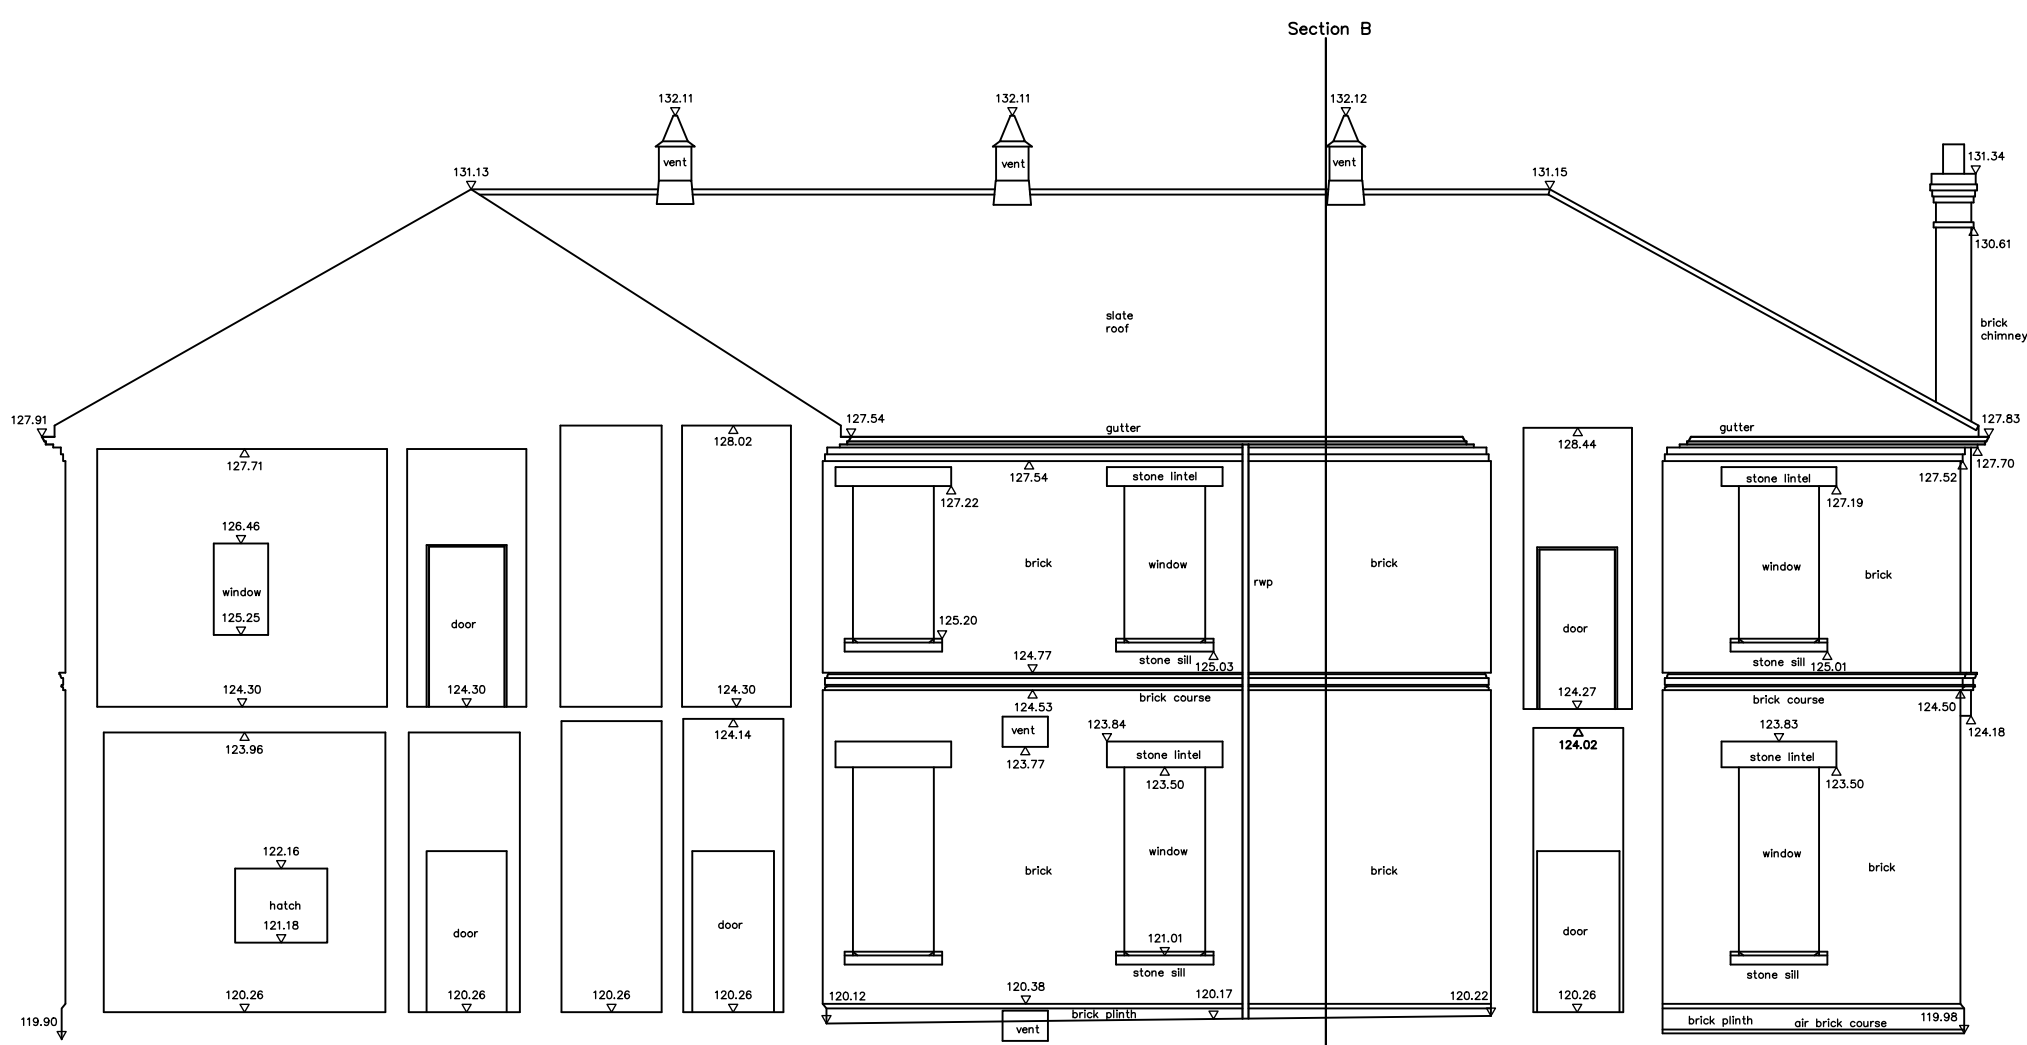


East sectional elevation

DATUM 115.00m




South elevation


DATUM 115.00m

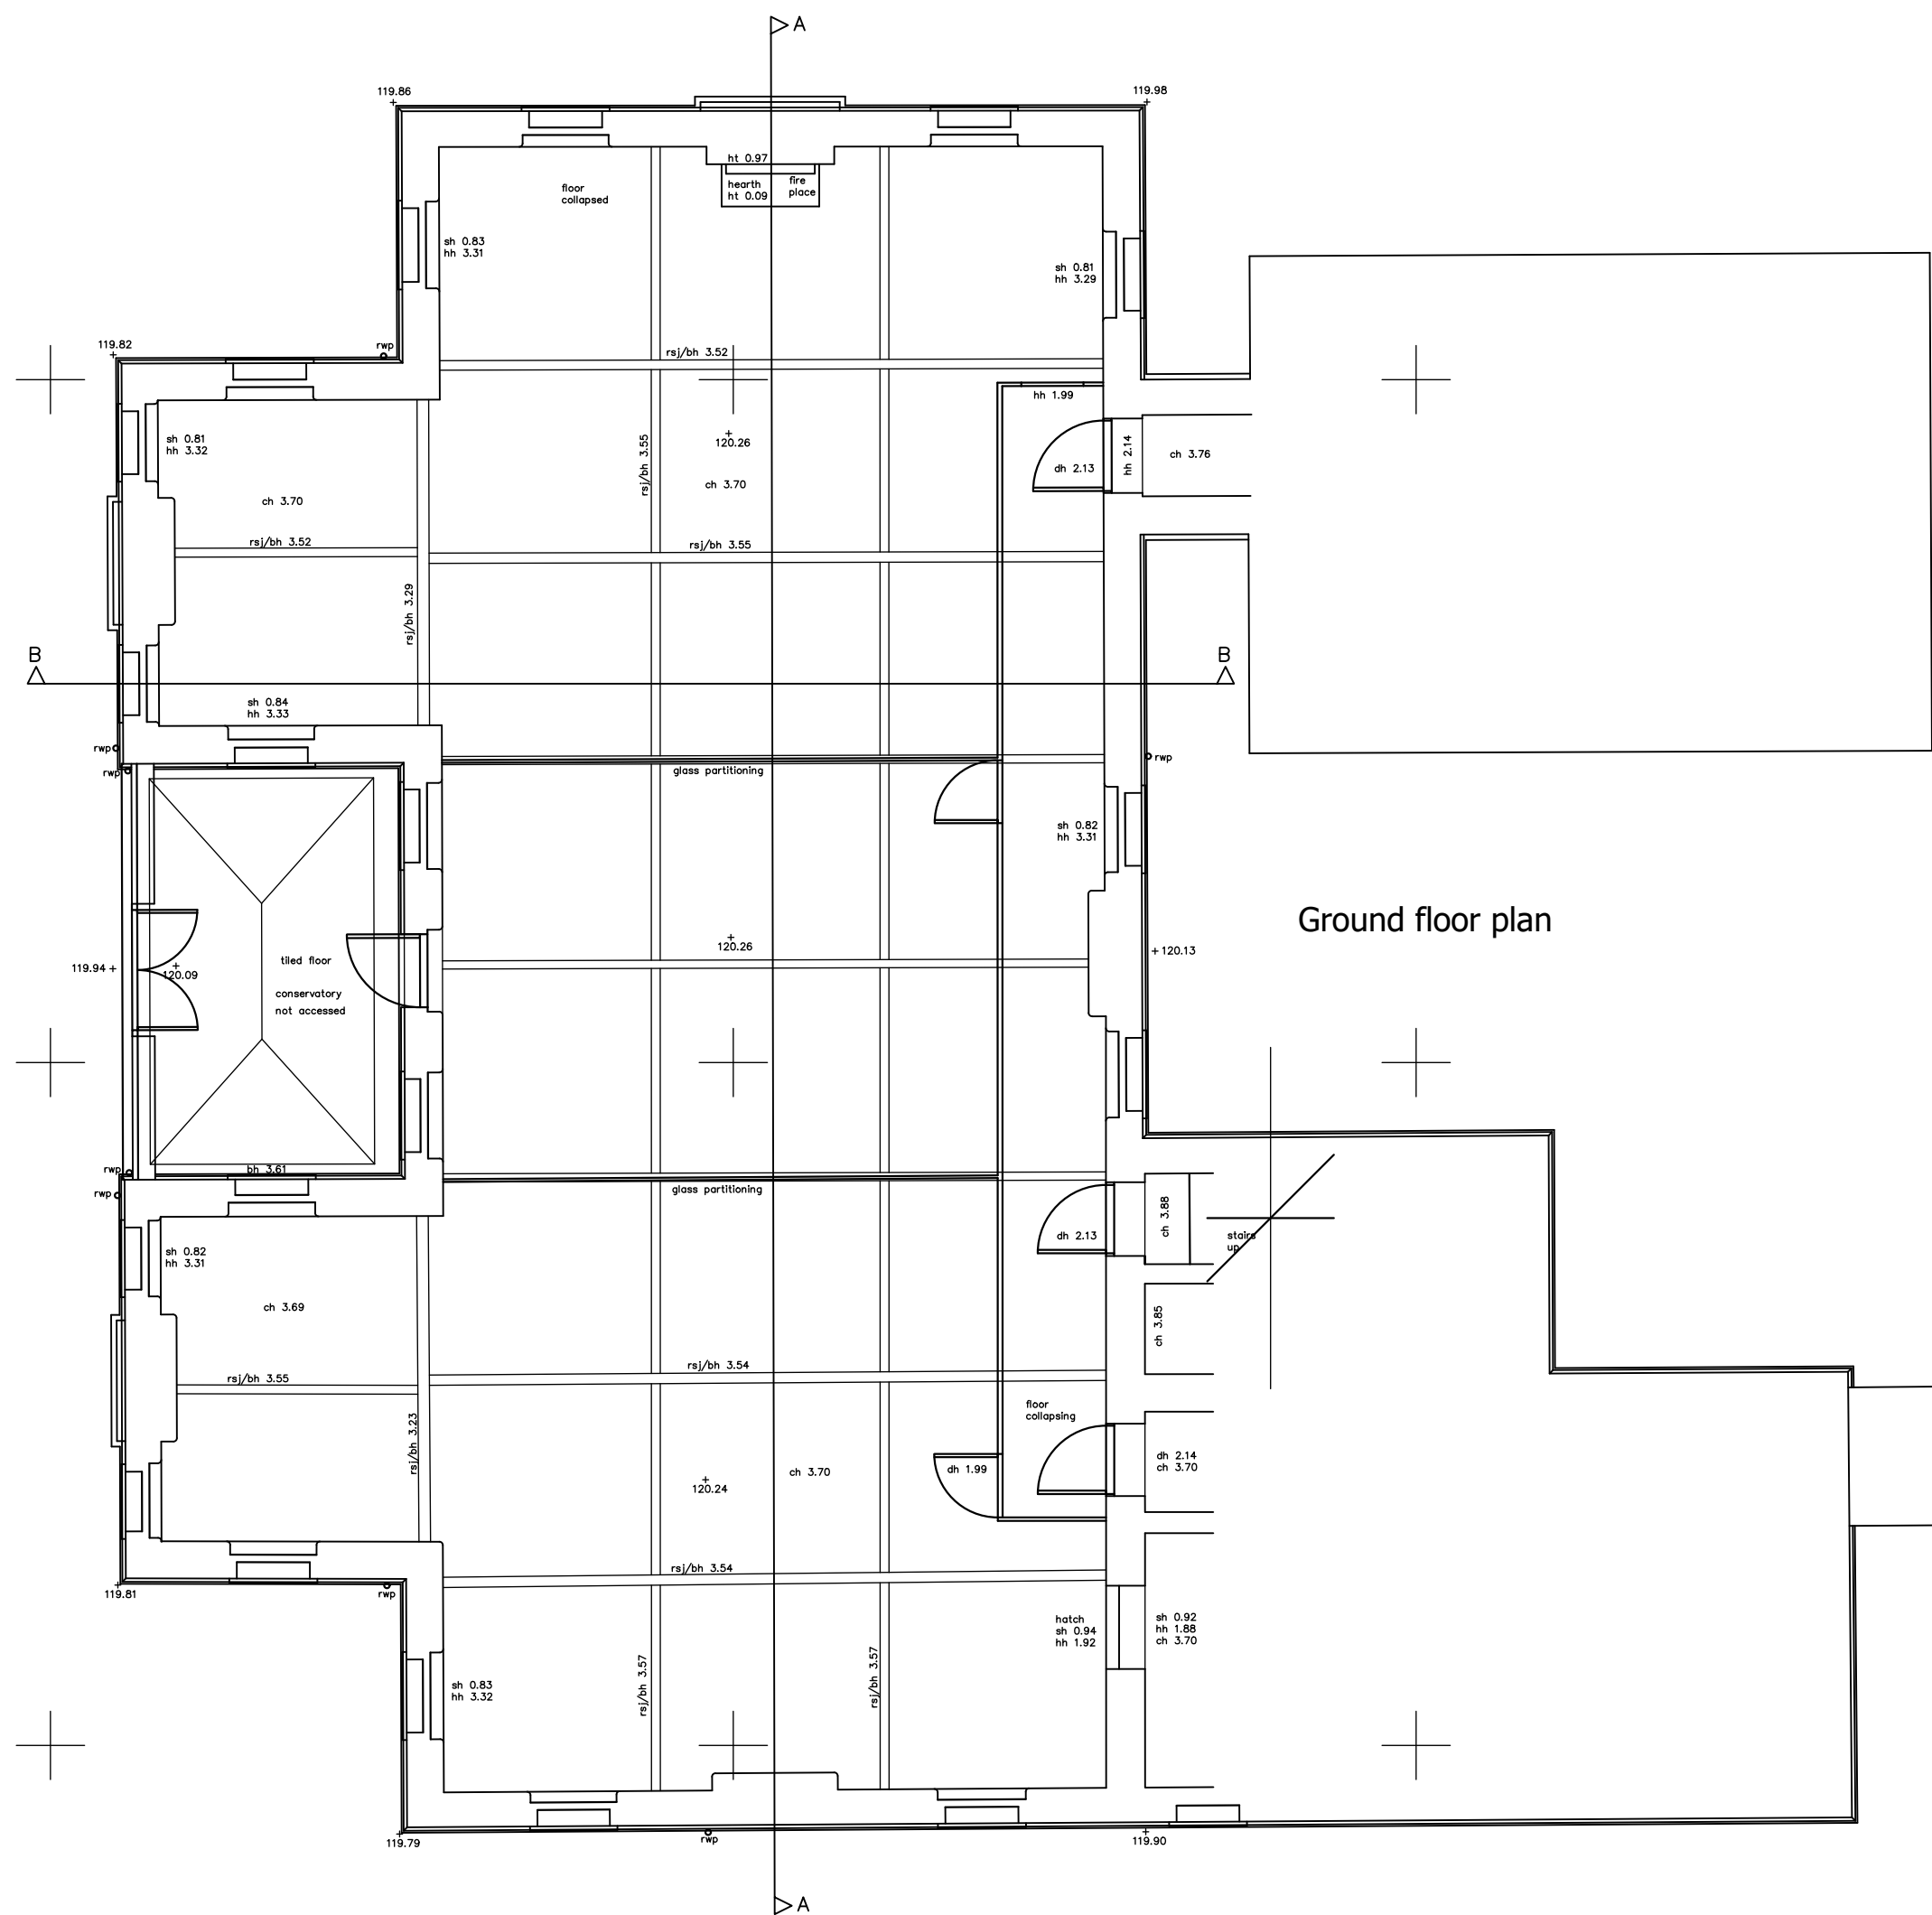


Ground floor plan

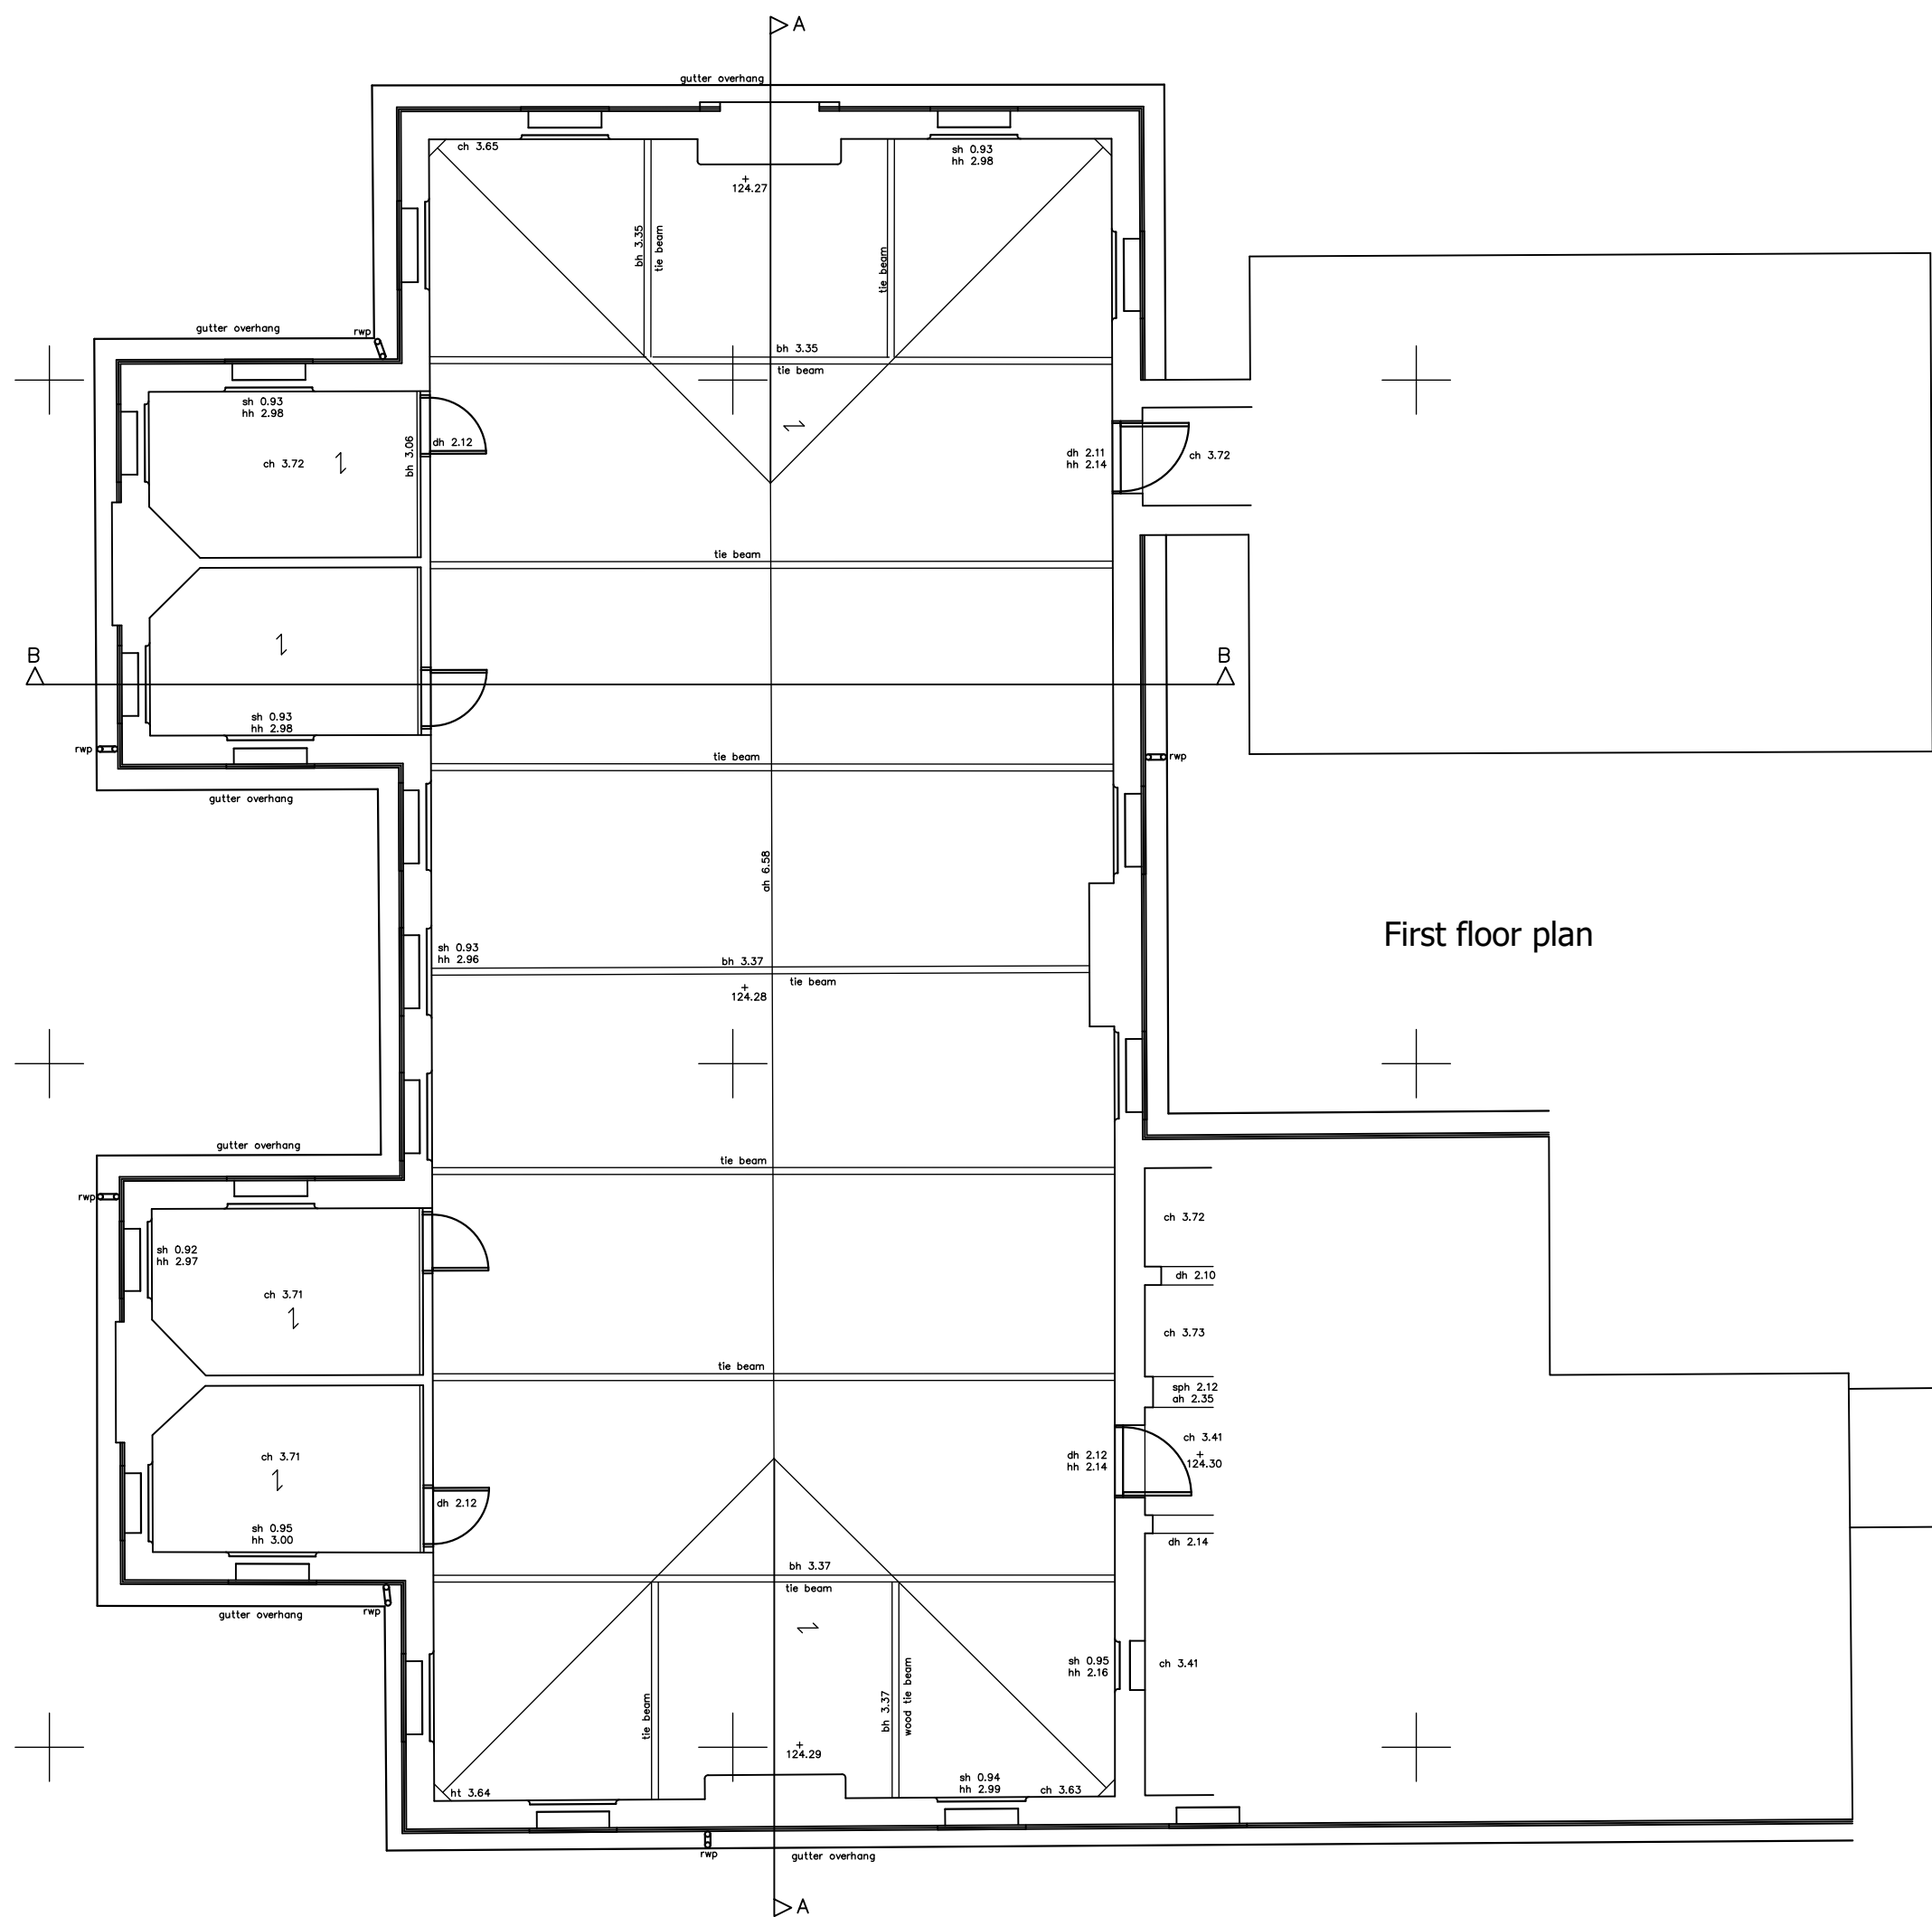

First floor plan

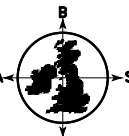ANTHONY BROOKES SURVEYS Land, GPS, Building and Engineering Surveys	
	
36 Broad Street Staple Hill Bristol BS16 5NS TEL: (0117) 907 4186 FAX: (0117) 907 4188	
Surveyed J.P.Marshall	Date Oct 2001
Drawn J.P.Marshall	Checked A.Brookes
Drawing Title ELEVATIONS BUILDING 21a ROUNDWAY HOSPITAL DEVIZES	
Client PARSONS BRINCKERHOFF 29 CATHEDRAL ROAD CARDIFF CF11 9HA	
Drawing No.	Scale
149/2902/21A	1:100

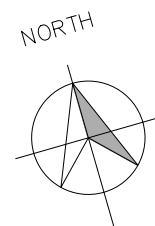


Original survey
MATHEWSON WATERS ARCHITECTS
1:100 @ A1
The Old Surgery
Crowle Road · Lambourn
Berkshire · RG17 8NR
enquiries@mw-architects.co.uk
01488 73231
www.mw-architects.co.uk
15120.03

PROJECT

Proposed extension to 1 Walnut House, Eyles Road, Devizes

ALL FIGURED DIMENSIONS ARE TO BE TAKEN IN PREFERENCE TO SCALED DIMENSIONS AND ANY INACCURACIES ARE TO BE REPORTED TO THE ARCHITECT. DIMENSIONS TO BE CHECKED ON SITE BEFORE ANY WORK IS PUT IN HAND OR PREFABRICATED. COPYRIGHT OF THIS DRAWING IS RETAINED BY THE ARCHITECT AND IT MUST NOT BE REPRODUCED WITHOUT THEIR WRITTEN CONSENT.

REVISION DATE AMENDMENTS

 

SCALE BAR - 1:100