



UNIT D

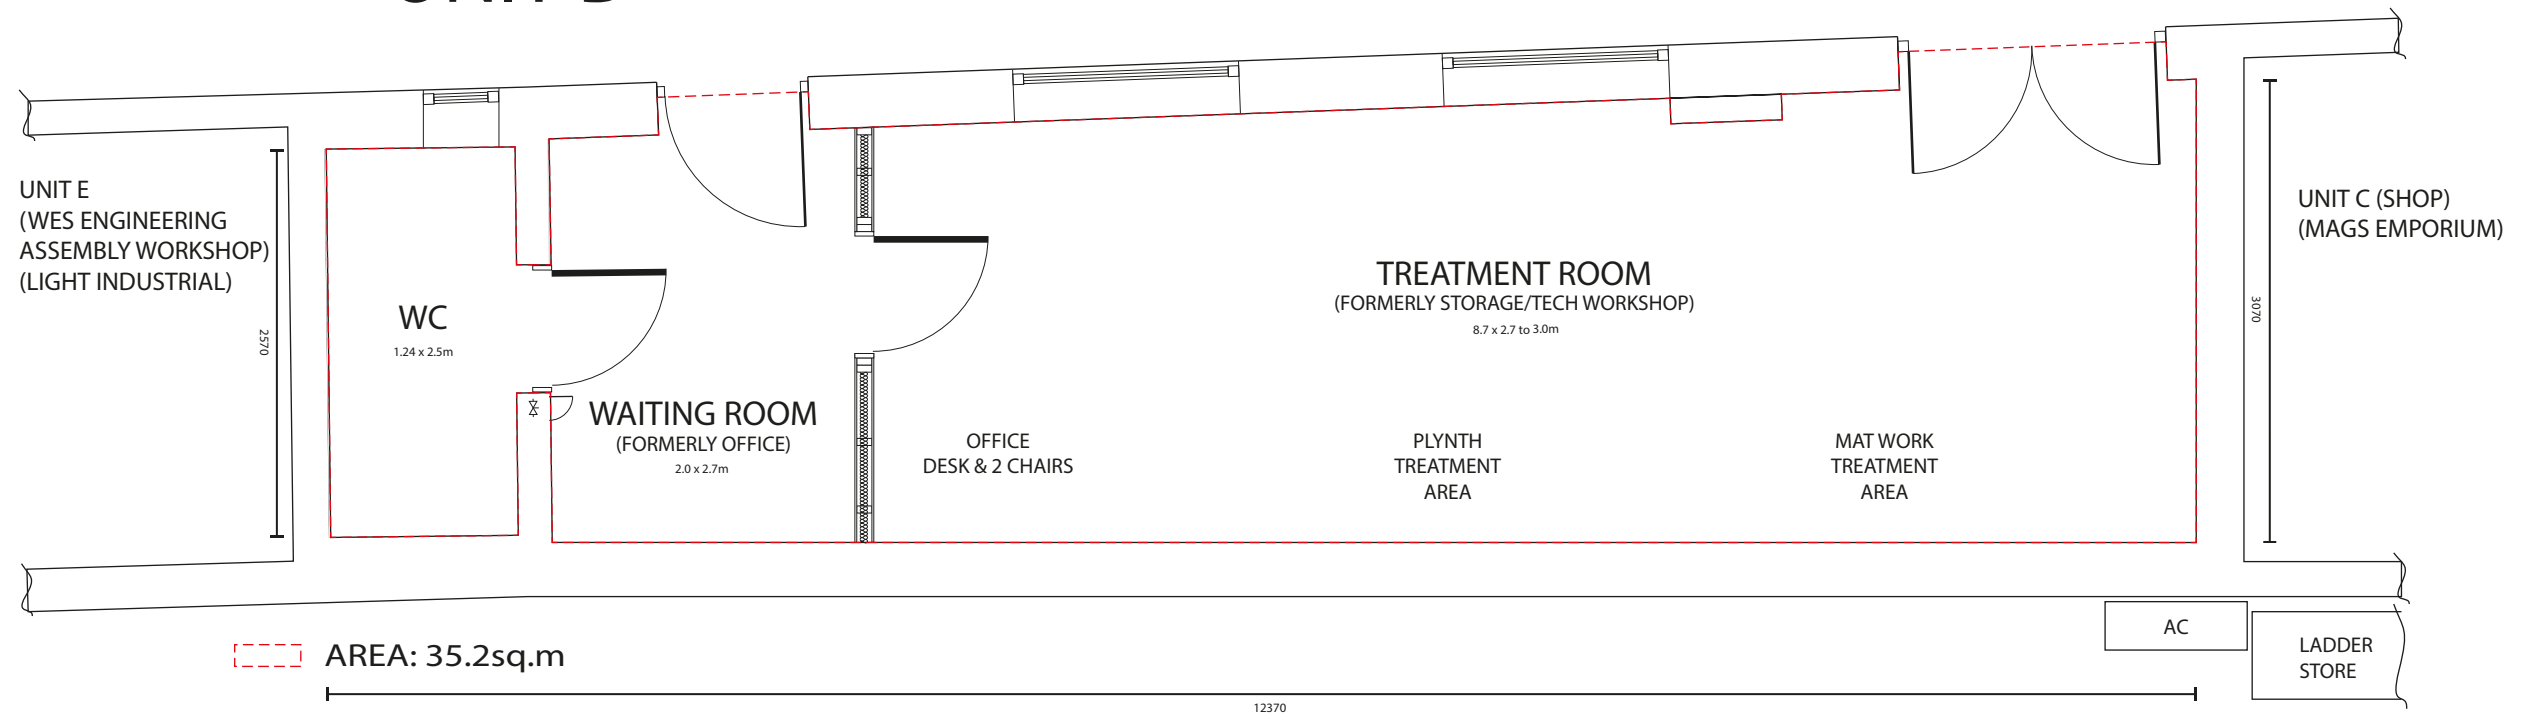

1m
Scale 1:50 @A3

FRONT ELEVATION

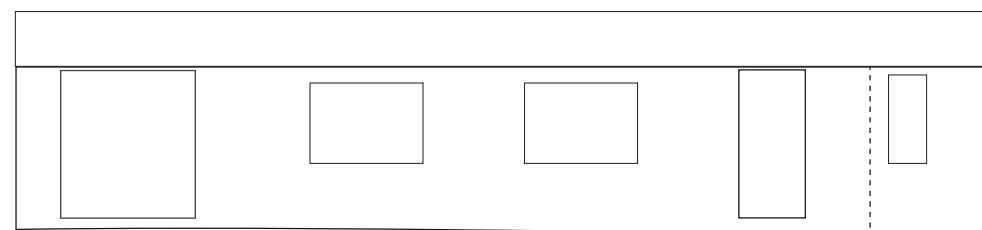

Extg: Ivory-painted blockwork (retained)


Extg: Ivory-painted render (retained)

Extg: Rusted galvanised corrugated sheet metal
Proposed: Light grey (Merlin Grey) 32/1000 (C) box profile sheet metal



Proposed roof finish


REAR ELEVATION

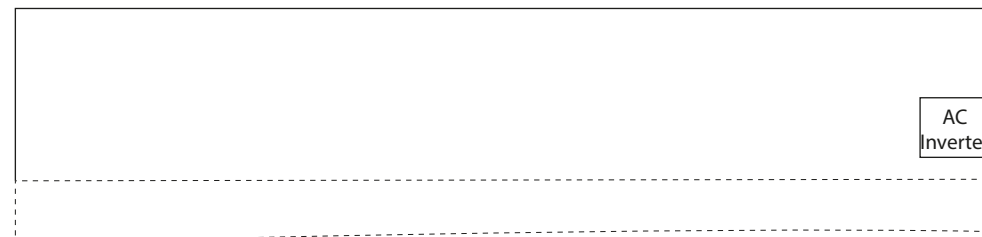

AC
Inverter

300 above OGL
OGL

SECTION

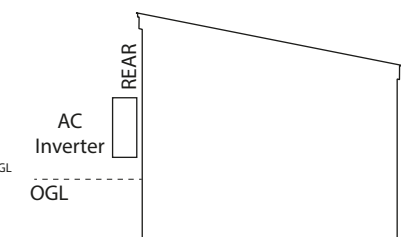

AC
Inverter

300 above OGL
OGL

REAR

FRONT

1m

Scale 1:100 @A3



UNIT D
RIDOUT YARD
GREAT CHEVERELL
SN10 5XZ

PROPOSED CHANGE OF USE
CLASS B2/B8 to CLASS E
v2.11 24/06/2026

**Henning
Williams** PROPERTY

DOCUMENT CHANGES in v2.11:
Added AC unit to rear
and section elevations

Henning Williams Property Ltd
Avalon, 2 High Street, Great Cheverell, Devizes, SN10 5TN
info@henningwilliams.co.uk 07909 917 362