


no.5 Tinneys Close

Duty of care: The design, so far as is reasonably practicable, has been created so that the construction is carried out and managed without risks to the health or safety of those who build, use and maintain them.

This drawing is copyright and is not to be reproduced. The contractor will be held responsible for the accuracy of works involving the setting out and checking of all dimensions on the drawing and on site. Dimensions must not be scaled from this drawing. Unless for planning purposes

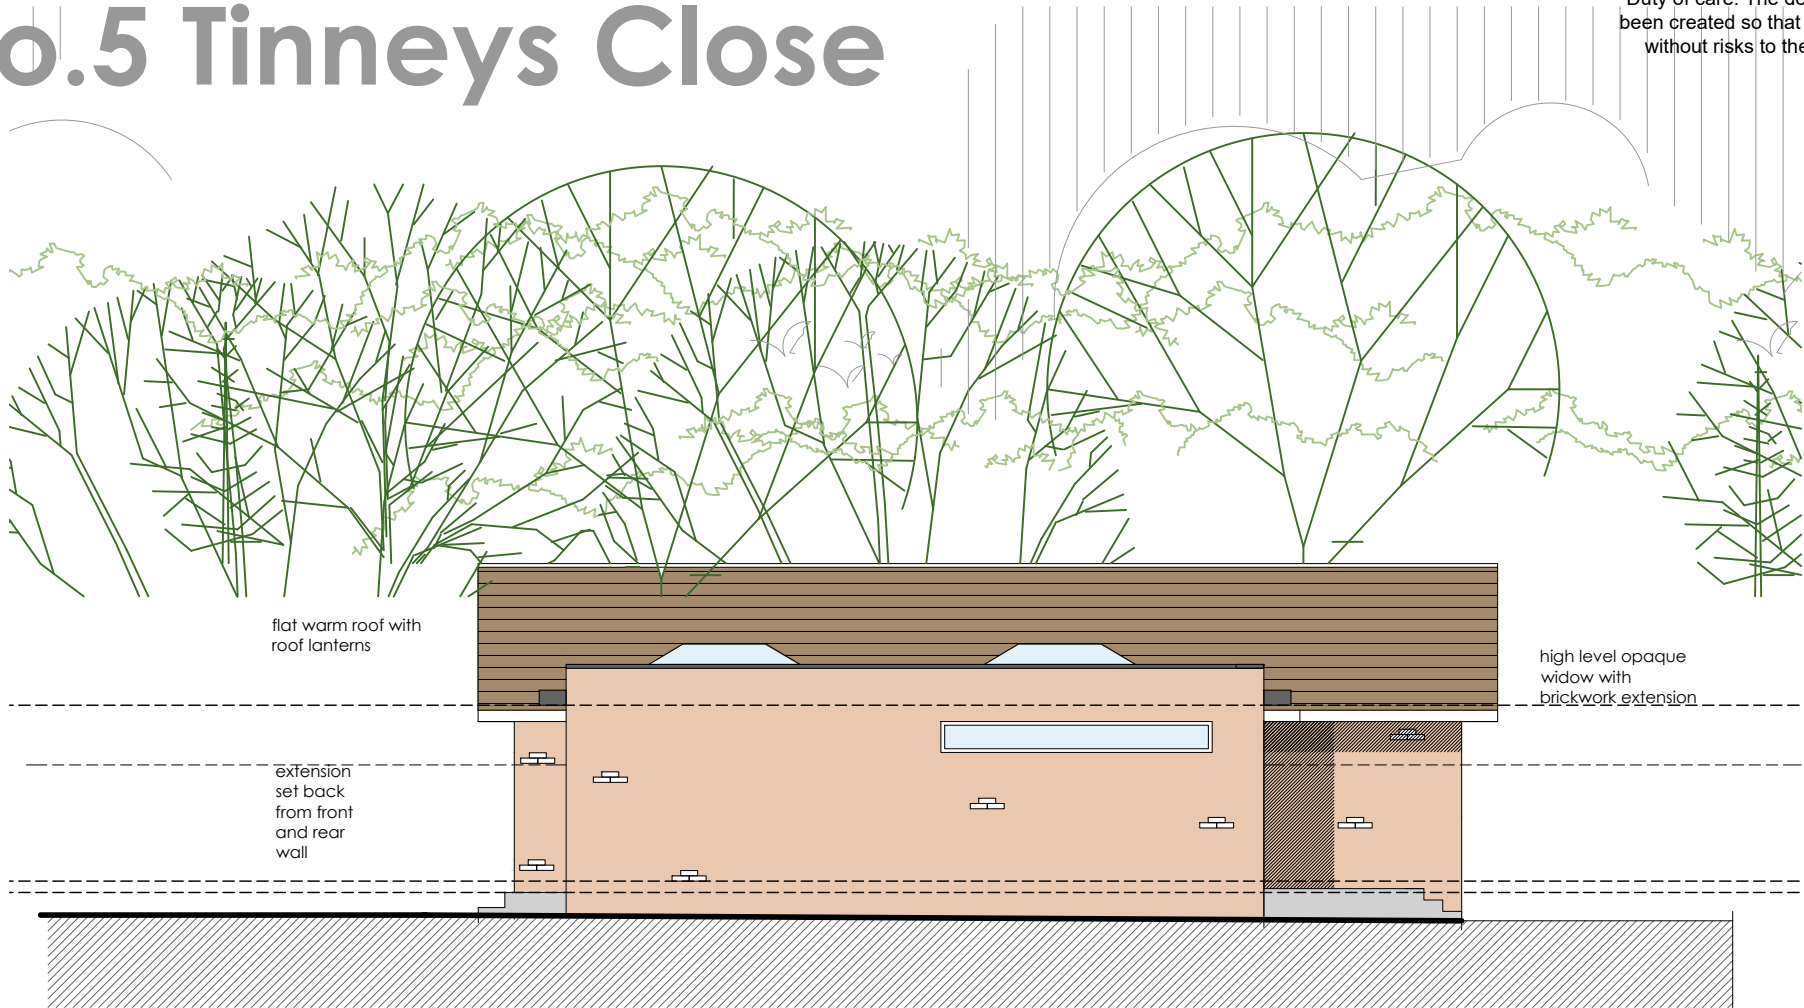


Side Elevation 02 @ 1:100



Front Elevation 01 @ 1:100

- Material Key:**
1. Roof - grey single ply membrane.
 2. windows - white UPVC.
 3. Roof lantern - grey aluminium.
 4. Aluminium patio Doors and side windows white.
 5. Walls - brickwork to match existing.
 6. fascias and soffits - white UPVC.
 7. Downpipes UPVC black

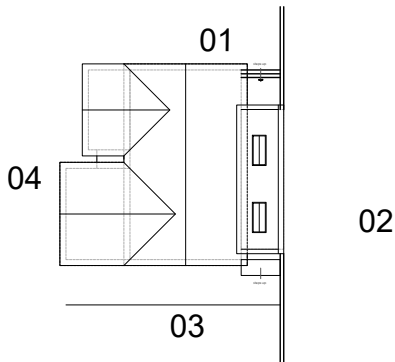

Key plan NTS



Client: Mr and Mrs Rochefort		Planning	
Project: 5 Tinneys Close, Woodfalls, Salisbury, Wilts, SP5 2LU		Drawing No: 0546-02-006	Revision: /
Title: Proposed elevations	Drawn: sb Check: NB	Scale: 1:100 @a3	First Issue: May 2026

bircharchitects
Lambourne, Grove Lane, Redlynch, Salisbury, Wilts, SP5 2NR
T: +44 (0)1725 510407
e: info@bircharchitects.co.uk