


no.5 Tinneys Close

Duty of care: The design, so far as is reasonably practicable, has been created so that the construction is carried out and managed without risks to the health or safety of those who build, use and maintain them.

This drawing is copyright and is not to be reproduced. The contractor will be held responsible for the accuracy of works involving the setting out and checking of all dimensions on the drawing and on site. Dimensions must not be scaled from this drawing.

Unless for planning purposes

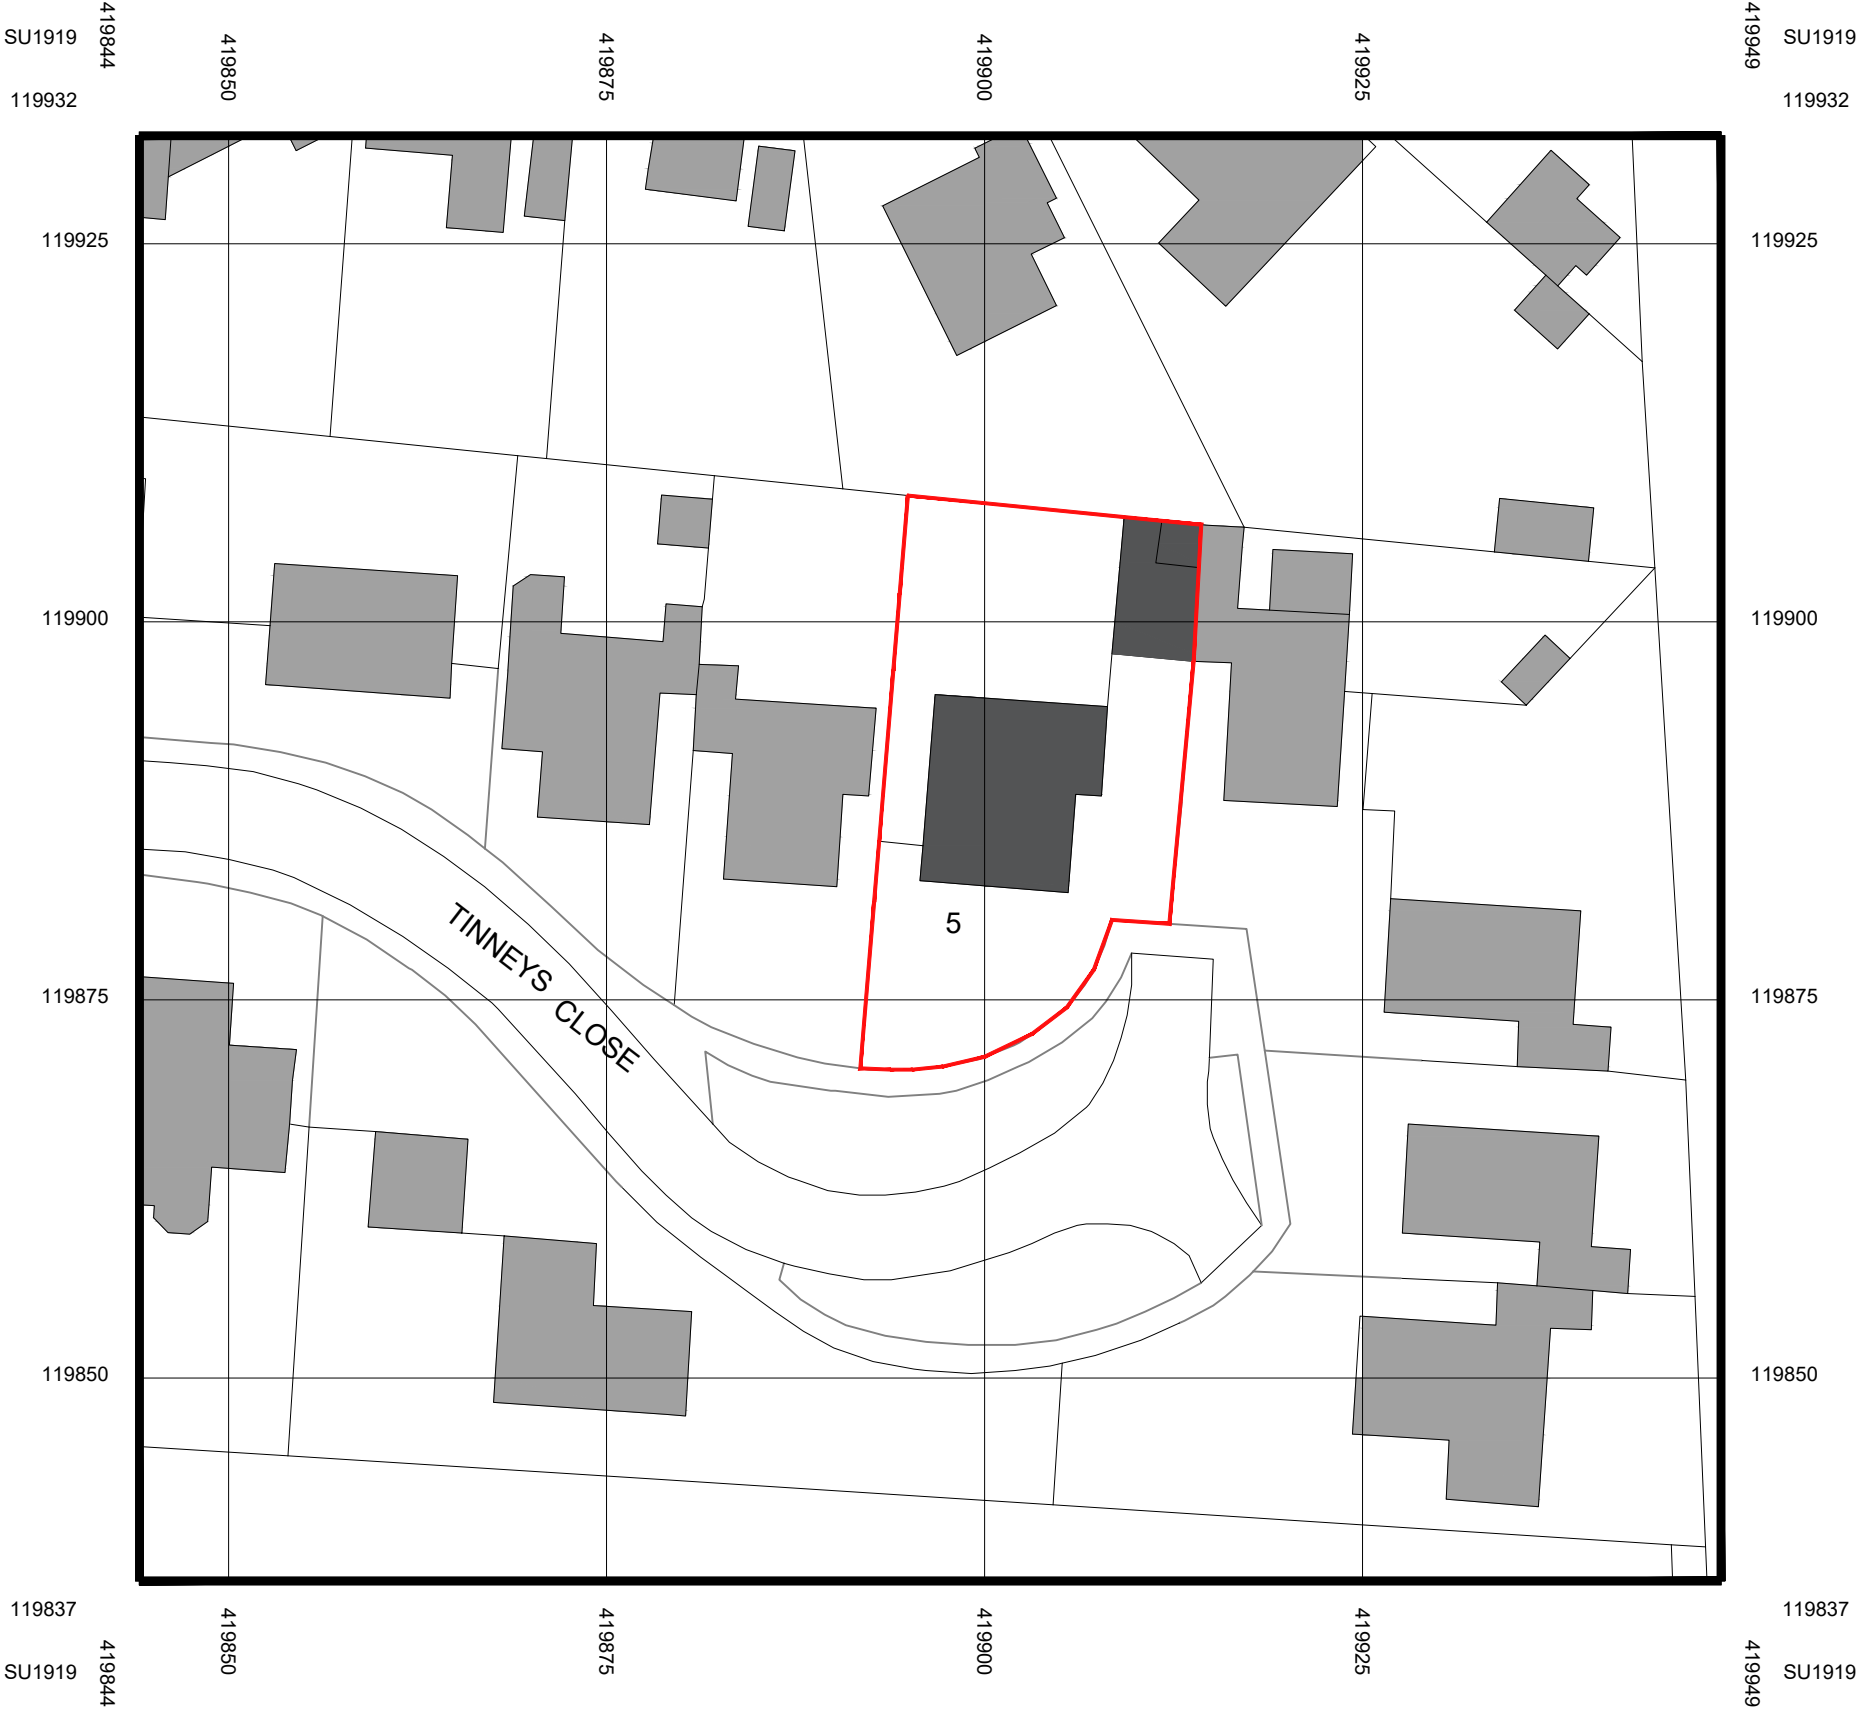


© Crown copyright 2026 Ordnance Survey 100053143

Existing Site plan 1:500




© Crown copyright 2026 Ordnance Survey 100053143

Site Location plan 1:1250

 

Rev -

Client: Mr and Mrs Rochefort		Planning	
Project: 5 Tinneys Close, Woodfalls, Salisbury, Wilts, SP5 2LU		Drawing No: 0546-02-001	Revision:
Title: Existing Site Plan	Drawn: sb Check: NB	Scale: 1:500 & 1:1250@a3	First Issue: May 2026

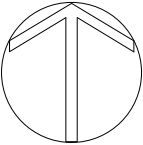

bircharchitects
Lambourne, Grove Lane, Redlynch, Salisbury, Wilts, SP5 2NR
T: +44 (0)1725 510407
e: info@bircharchitects.co.uk