


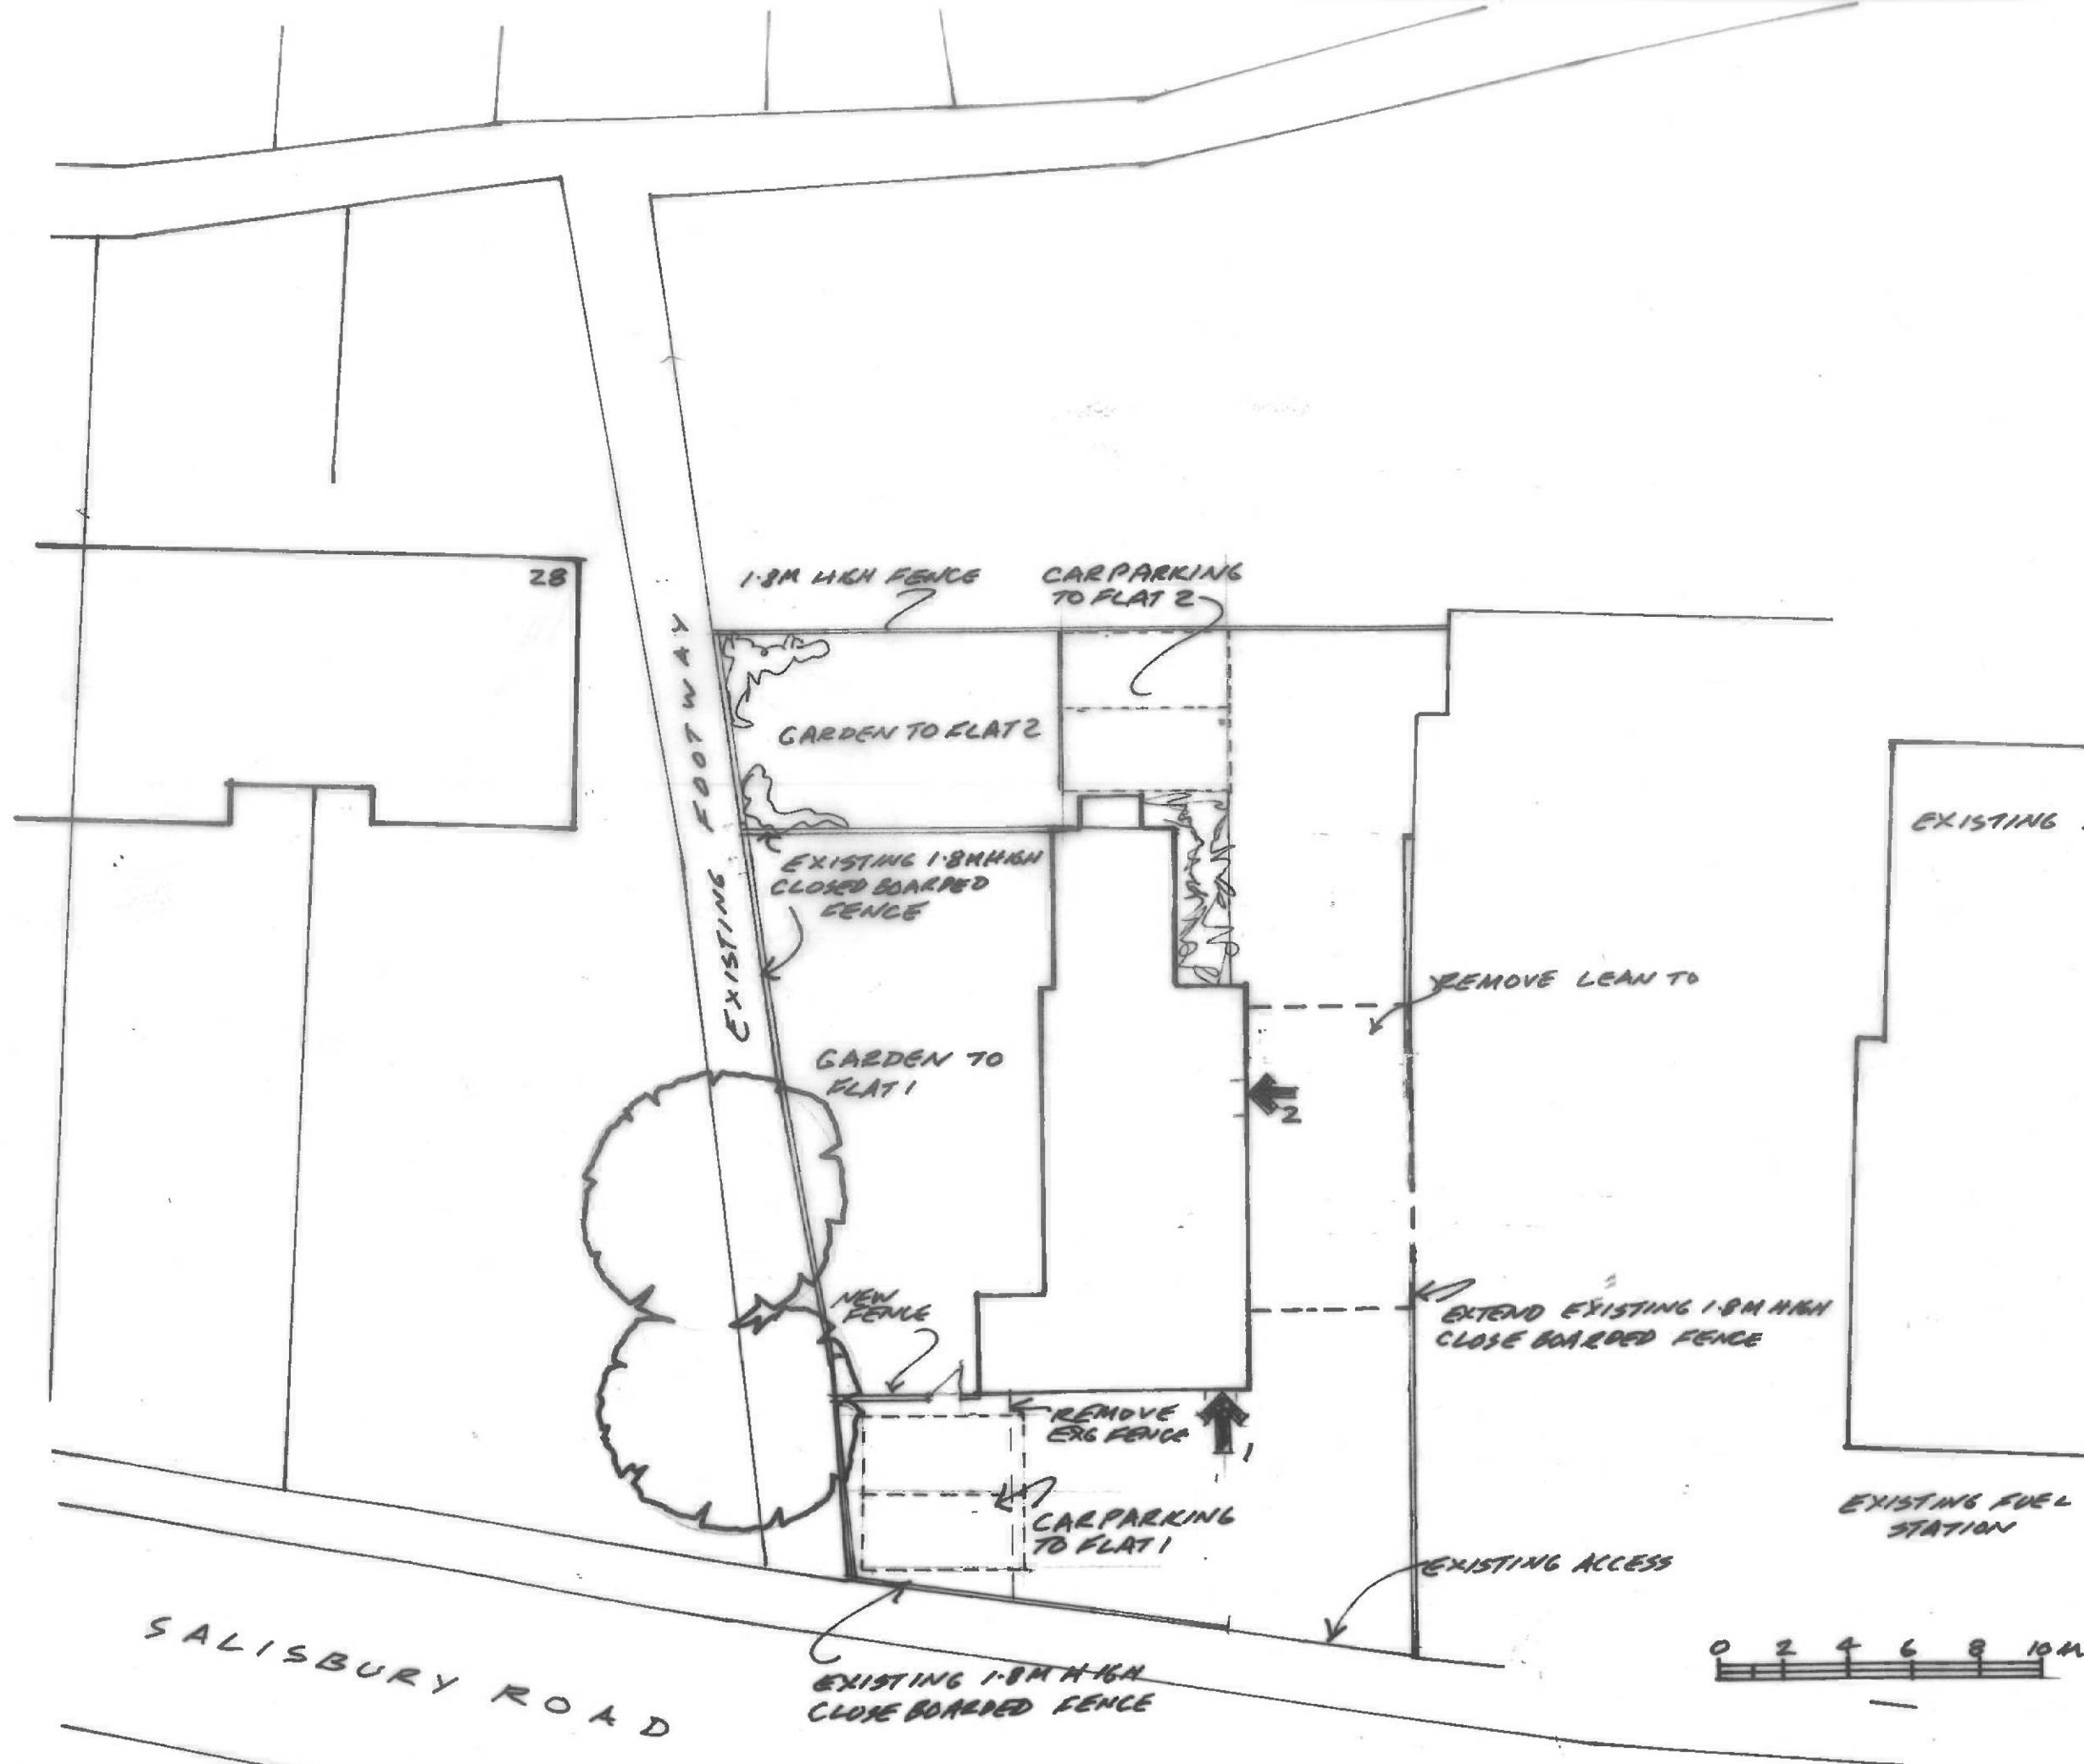

revisions
 Contractors, Sub Contractors and Suppliers are to check all relevant dimensions and levels of site and buildings before commencing any shop drawings or building work.


This drawing is copyright and may not be reproduced in any part or form without the written consent of Fowler Architecture & Planning

project
ALVESTOKES HOUSE

drawing
SITE PLAN

scale
1:200 A3 M22

drawing no
251018-02

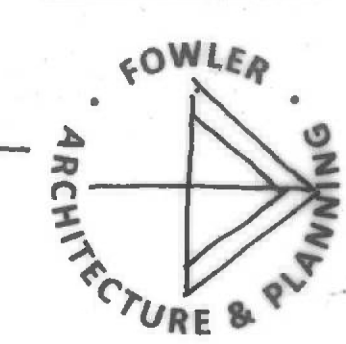

39 High Street
 Pewsey
 Wiltshire
 SN9 5AF

01672 569444
 enquiries@faap.co.uk