




Approximate
Gross Internal Floor Area
Ground Floor: 91.63sq.m. or 986.31sq.ft.
First Floor: 82.27sq.m. or 885.55sq.ft.
Garage/Workshop: 43.49sq.m. or 468.13sq.ft.
Total: 217.39sq.m. or 2339.99sq.ft.

 

© 2026 RAB-immersive
www.rabimmersive.com
Constructed in accordance with the IPMS code of measuring practice, this plan is for layout guidance only. It is not to scale, unless specified. Please check all dimensions & shapes before making any decisions reliant upon them.

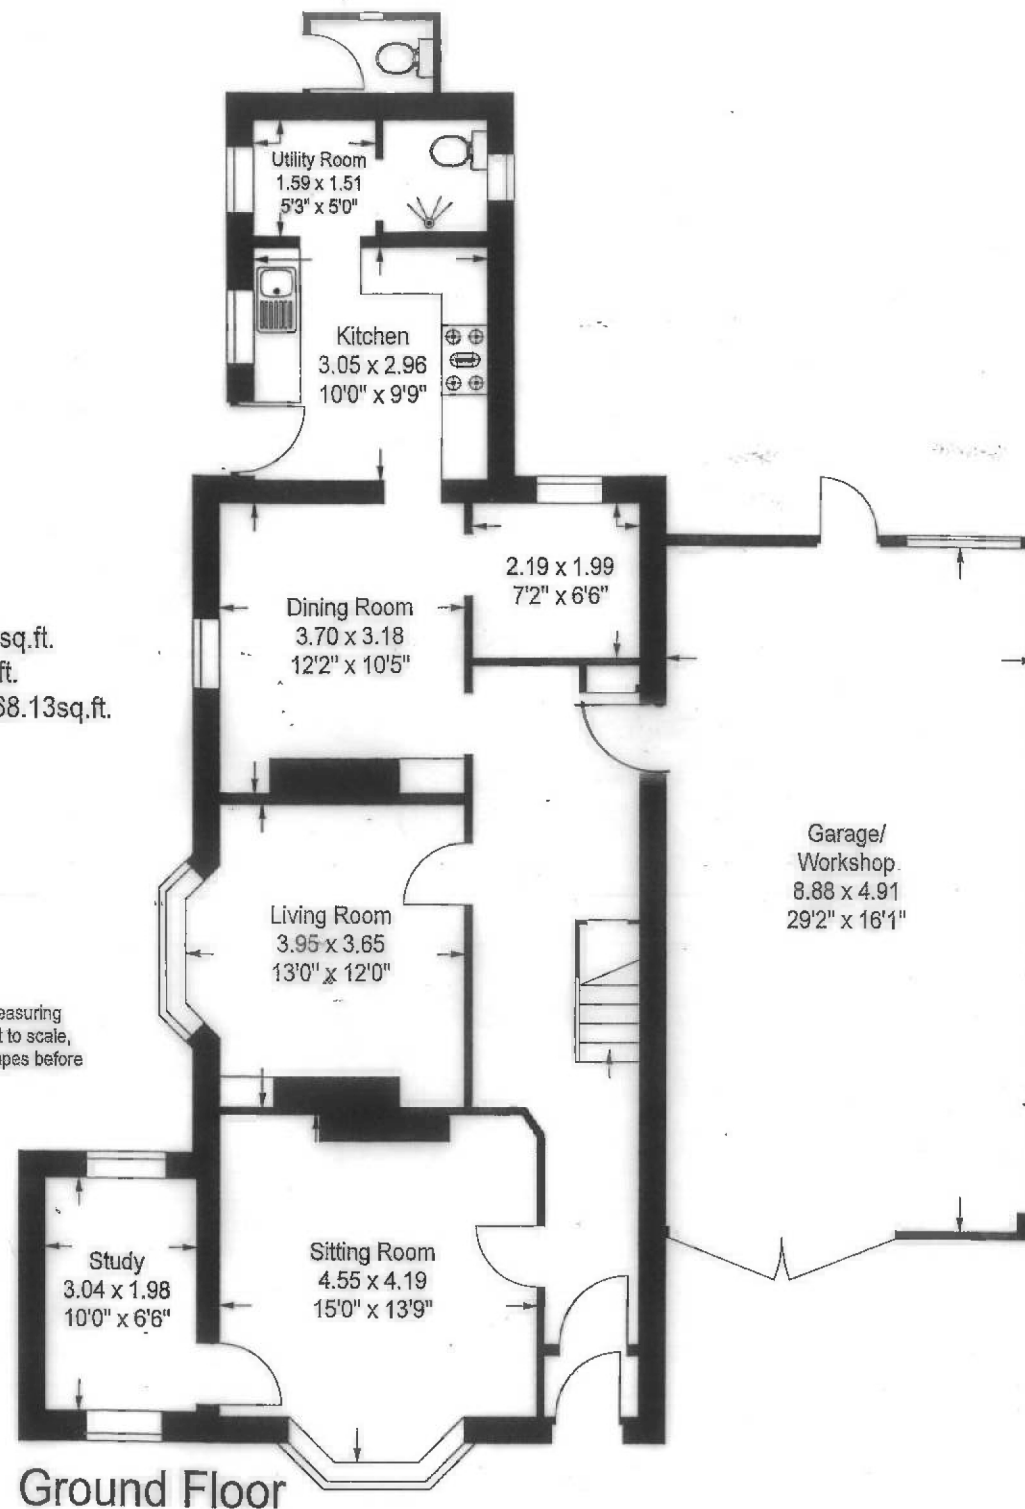

Ground Floor

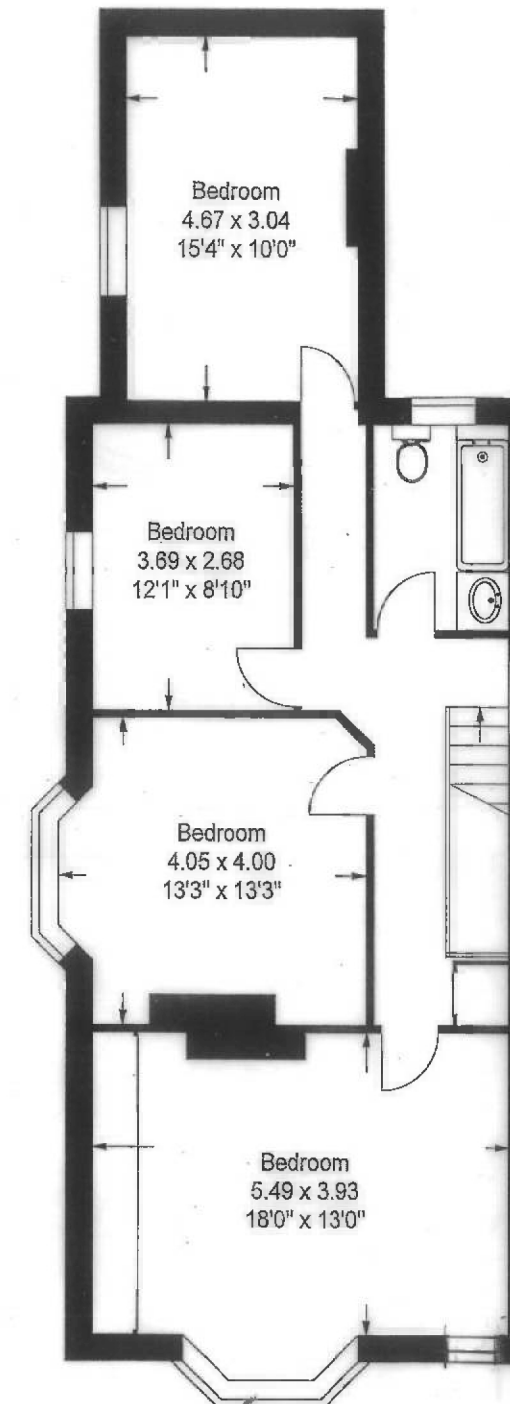

First Floor

revisions
Contractors, Sub Contractors and Suppliers are to check all relevant dimensions and levels of site and buildings before commencing any shop drawings or building work.
This drawing is copyright and may not be reproduced in any part or form without the written consent of Fowler Architecture & Planning.
project


**ALVESTOKES
HOUSE**

drawing

**EXISTING
FLOOR PLANS**

scale 1:100 date 13 M26

drawing no 251018-06 rev

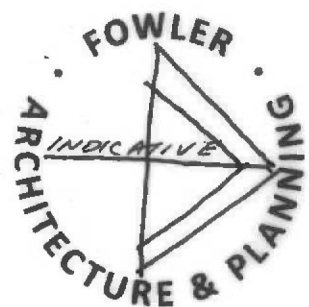

39 High Street
Pewsey
Wiltshire
SN9 5AF

01672 569444
enquiries@faap.co.uk