


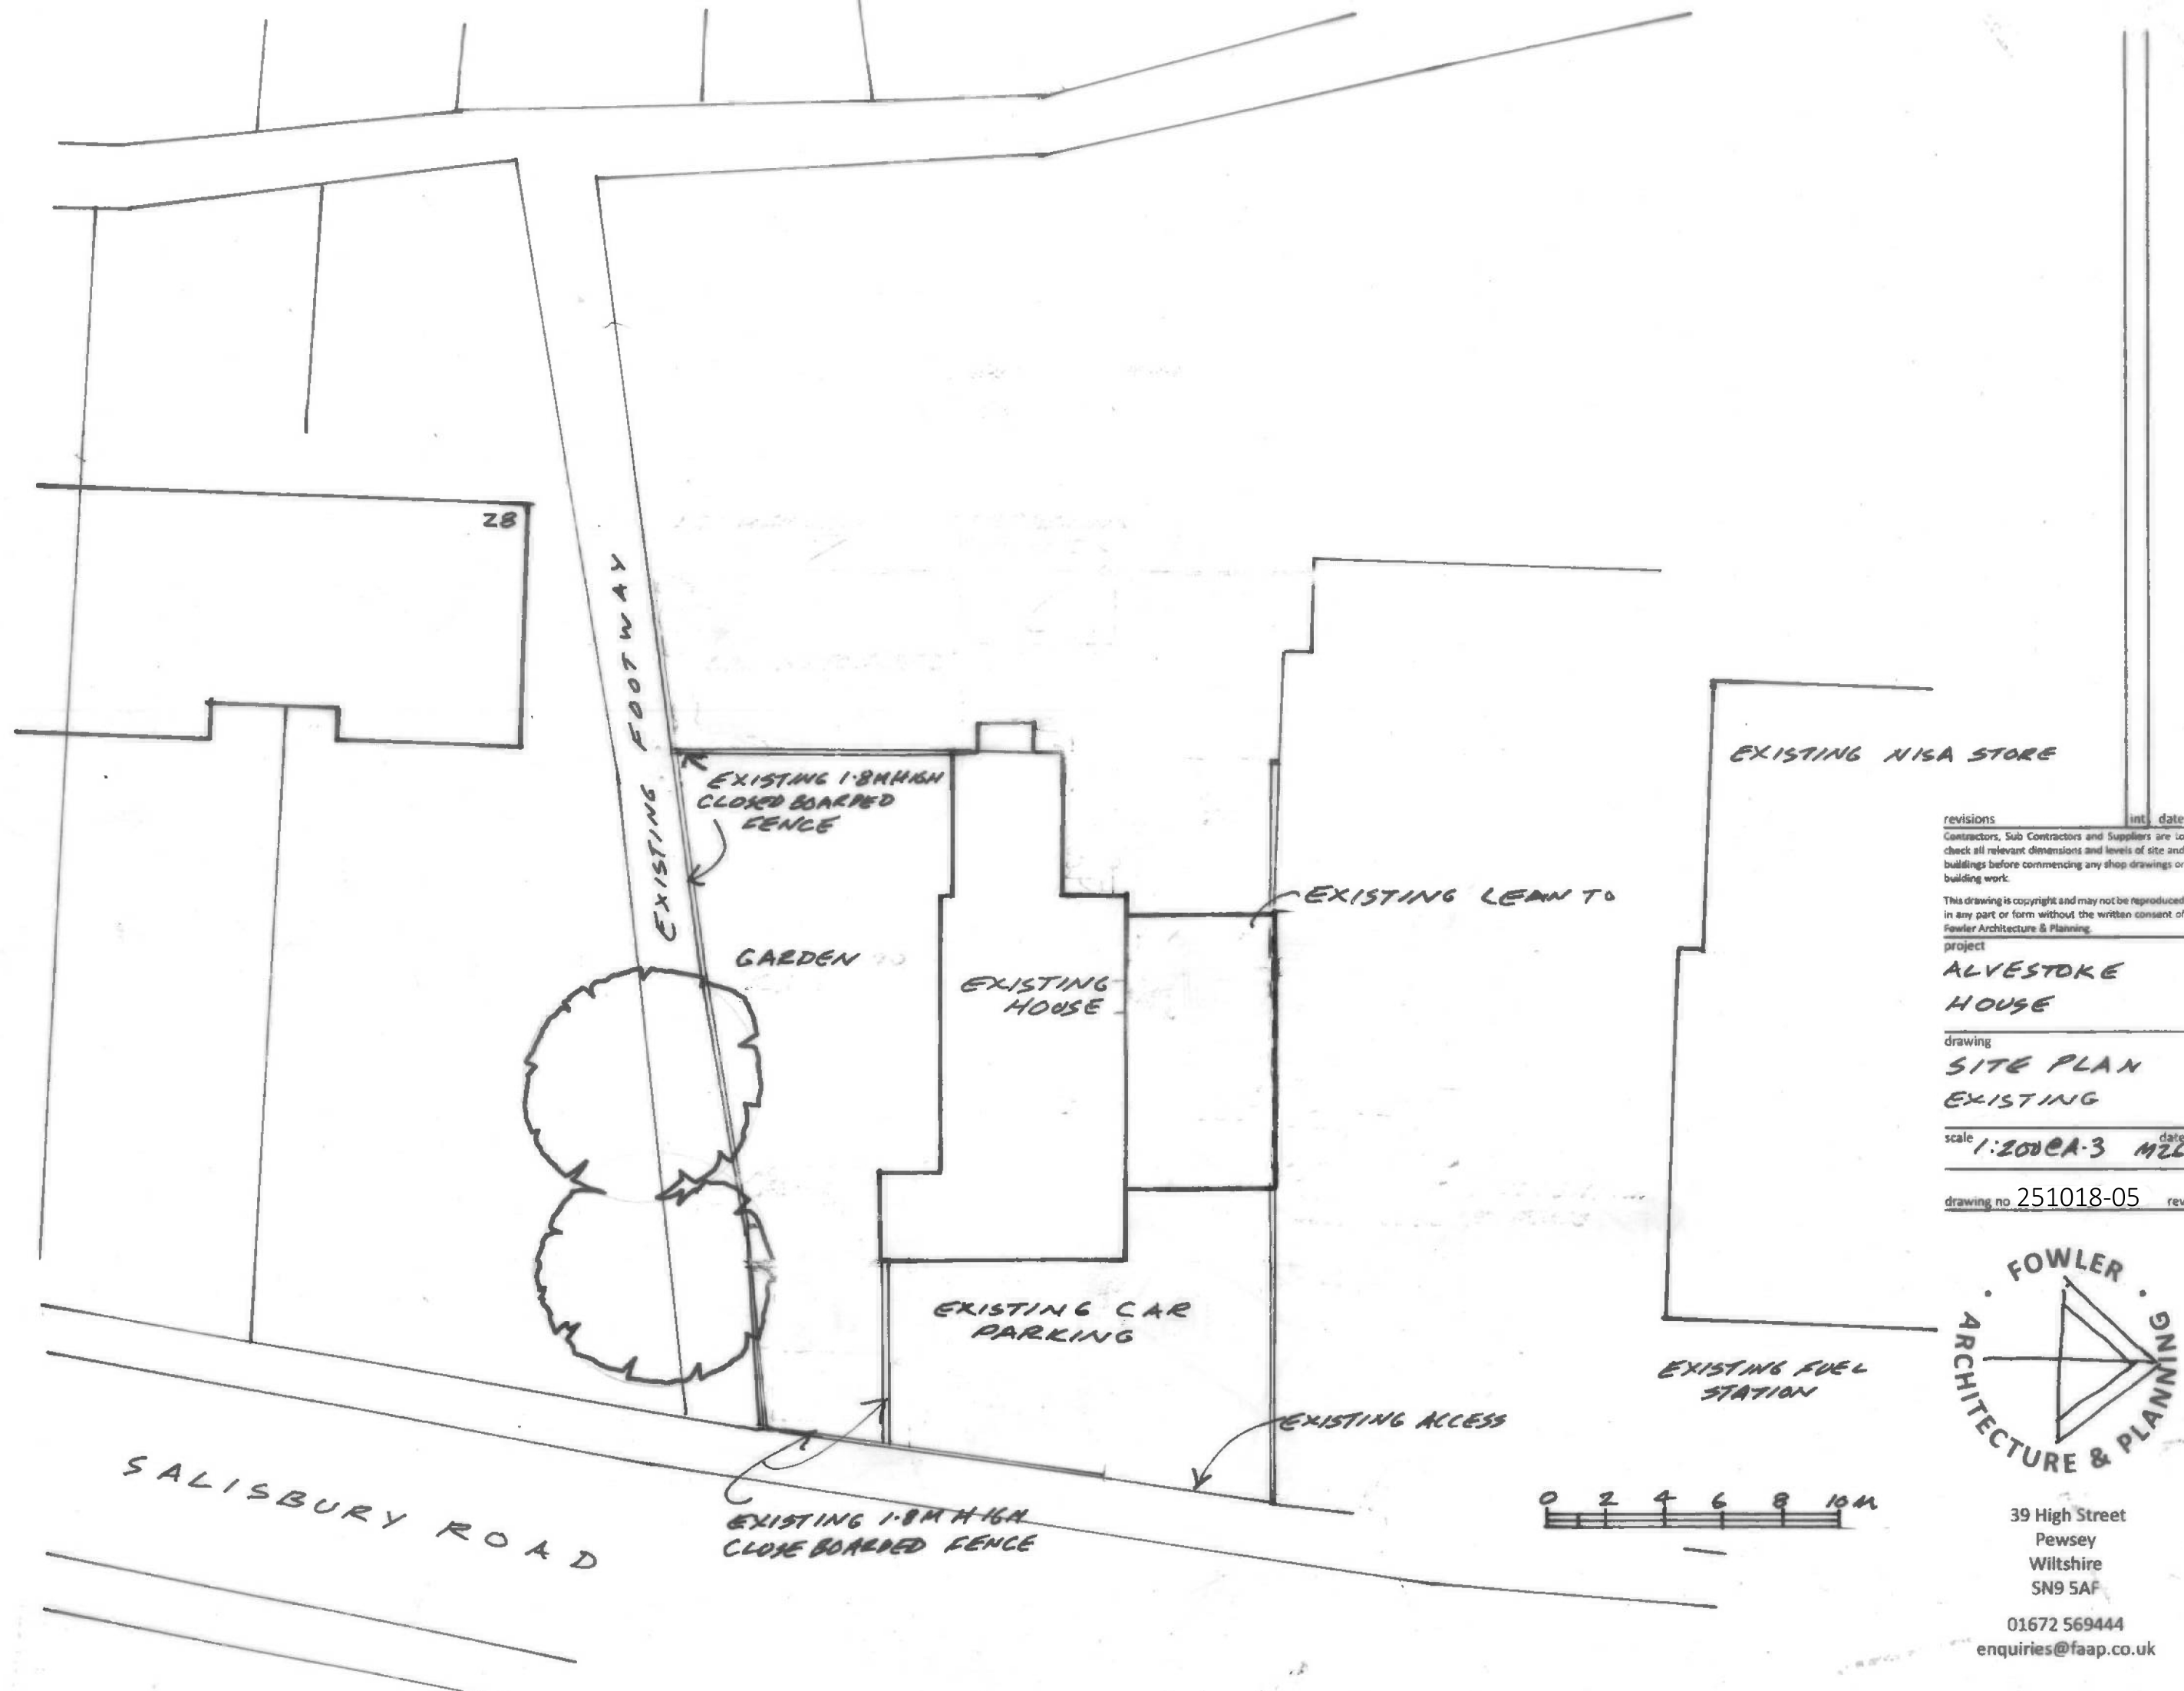

revisions int. date
Contractors, Sub Contractors and Suppliers are to check all relevant dimensions and levels of site and buildings before commencing any shop drawings or building work.
This drawing is copyright and may not be reproduced in any part or form without the written consent of Fowler Architecture & Planning.
project
ALVESTOKES HOUSE
drawing
SITE PLAN
EXISTING
scale 1:200
date 2008-03-03
drawing no 251018-05
rev

FOWLER
ARCHITECTURE & PLANNING

39 High Street
Pewsey
Wiltshire
SN9 5AF
01672 569444
enquiries@faap.co.uk