

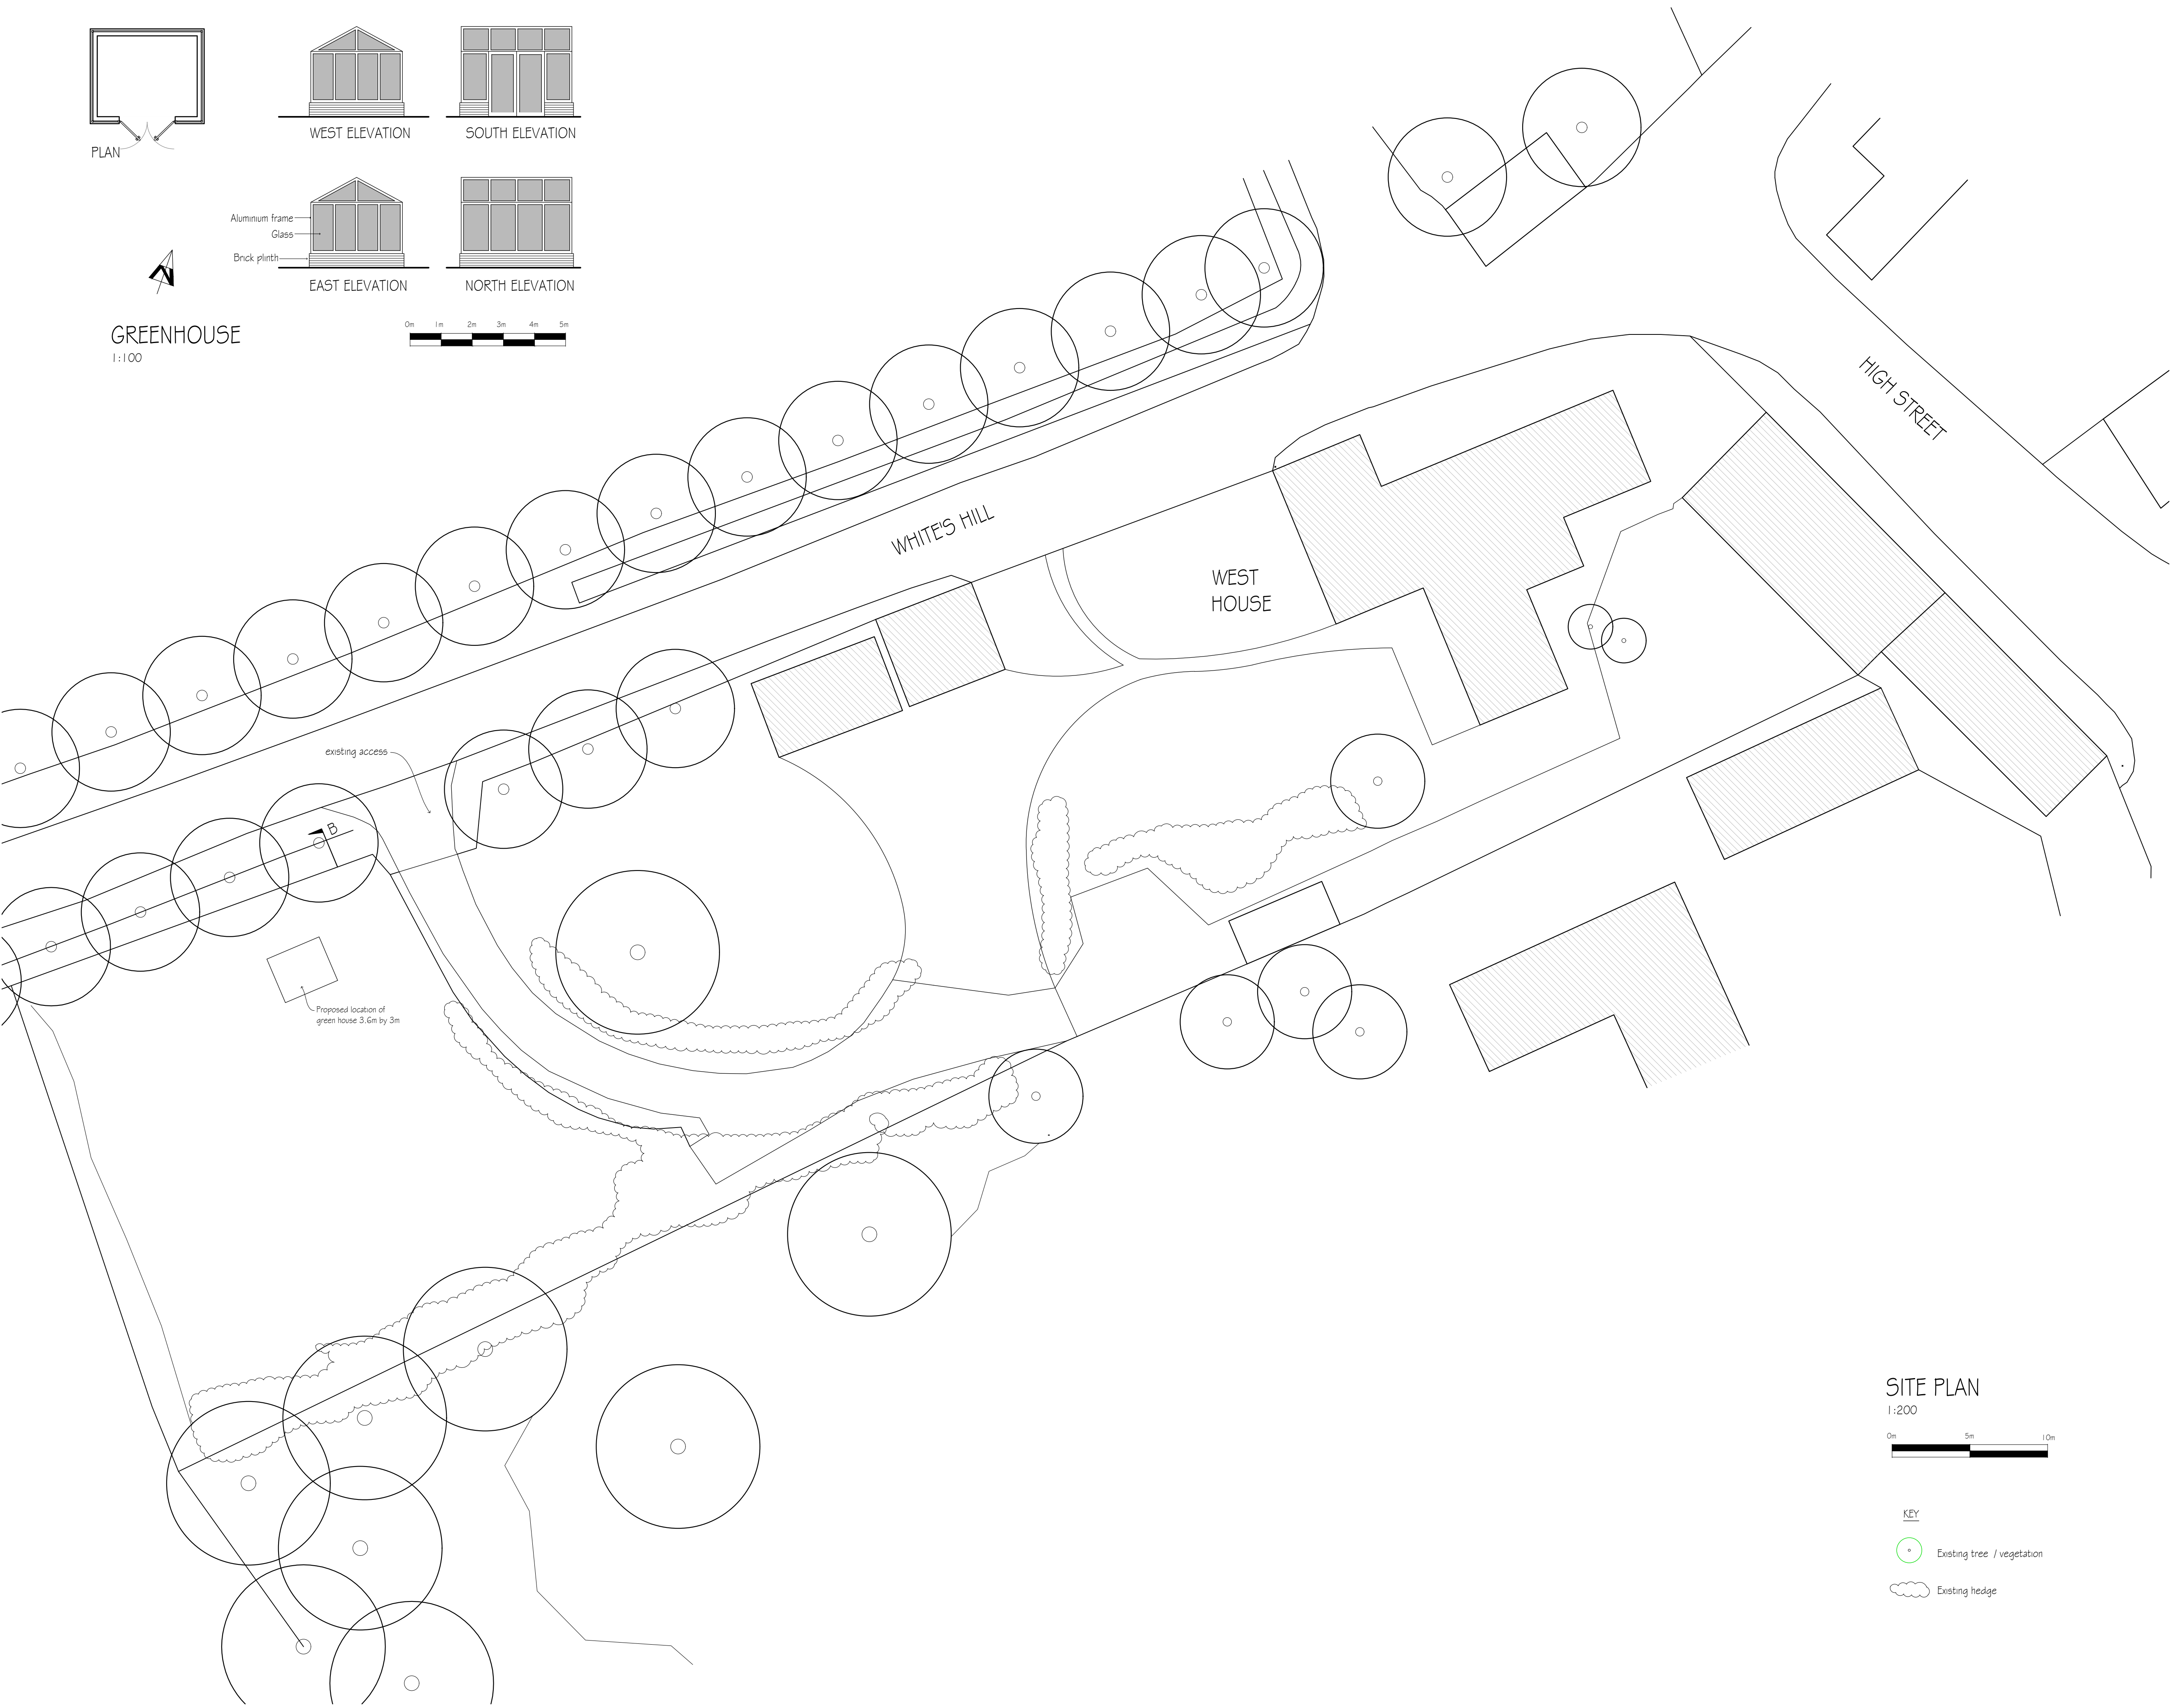



PLAN

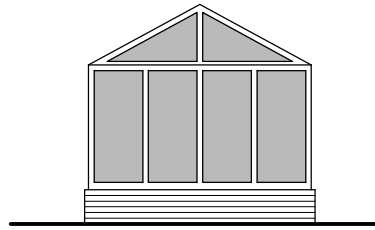


WEST ELEVATION

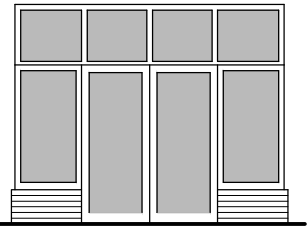

SOUTH ELEVATION

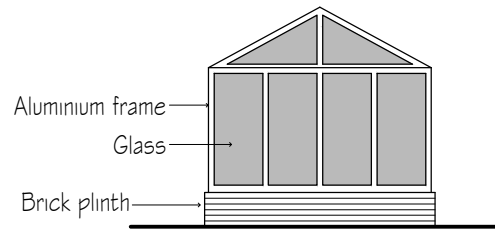


EAST ELEVATION

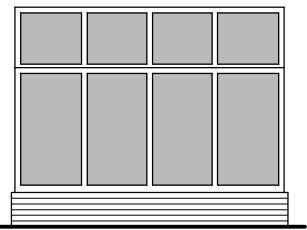

NORTH ELEVATION

GREENHOUSE
1:100

 

HIGH STREET


WHITES HILL

WEST HOUSE

existing access

Proposed location of
green house 3.6m by 3m

SITE PLAN
1:200

 

KEY

Existing tree / vegetation

Existing hedge

G	Swimming Pool omitted (email ST 22.06.26)	-	23.06.26
F	Added Greenhouse materials (email ST 18.05.26)	-	18.05.26
E	Pool shed Design Scheme & location updated (email ST 21.04.26)	-	21.04.26
D	Green and Shed location updated (email ST 10.04.26)	-	10.04.26
C	Green house location updated (8.04.26)	-	08.04.26
B	Plant room shed added (JF email 02.04.26)	-	02.04.26
A	Revised	DB	07.10.25
revisions		initial	date

Contractors, Sub Contractors and Suppliers are to check all relevant dimensions and levels of site and buildings before commencing any shop drawings or building work.

This drawing is copyright and may not be reproduced in any part of form without the written consent of Fowler Architecture and Planning

project
WEST HOUSE
Ramsbury SN8 2QN

drawing
Site Plan and
Greenhouse

scale
1:200, 1:100 @A1

drawn by
-


date
Sept 25

240510-70

drawing no

G

rev

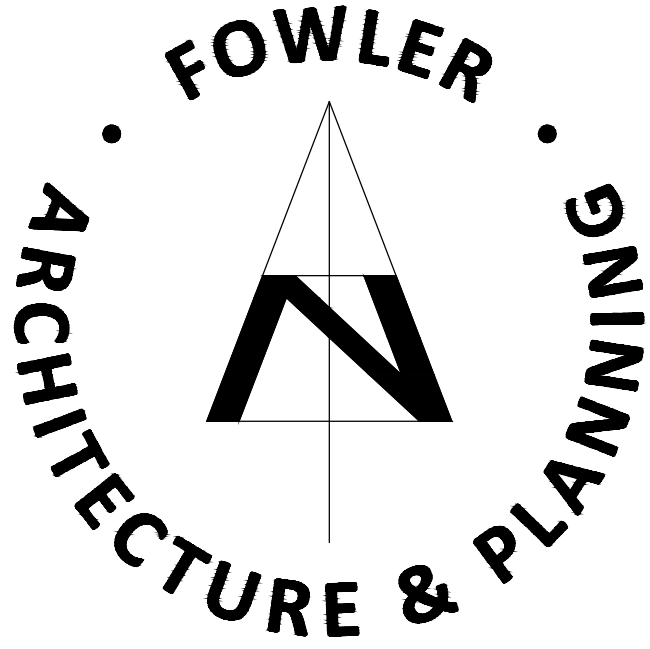

39 High Street
Pewsey
Wiltshire
SN9 5AF

tel (01672) 569444
fax (01672) 569488
enquiries@faap.co.uk