

REMOVE WALL &
KITCHEN & FORM
BEDROOM

NEW WALL TO
FORM BEDROOM

GARDEN TO FLAT 1

REMOVE WINDOW
FORM DOORWAY

REMOVE
WALL

KITCHEN /
DINING

Ground Floor

FLAT 1

GARDEN TO
FLAT 2

BEDROOM 1

BED
2

BA


REMOVE LEAN
TO

FLAT
2

REVERSE EXG
STAIRCASE

NEW WALL
AROUND STAIRCASE

HALL

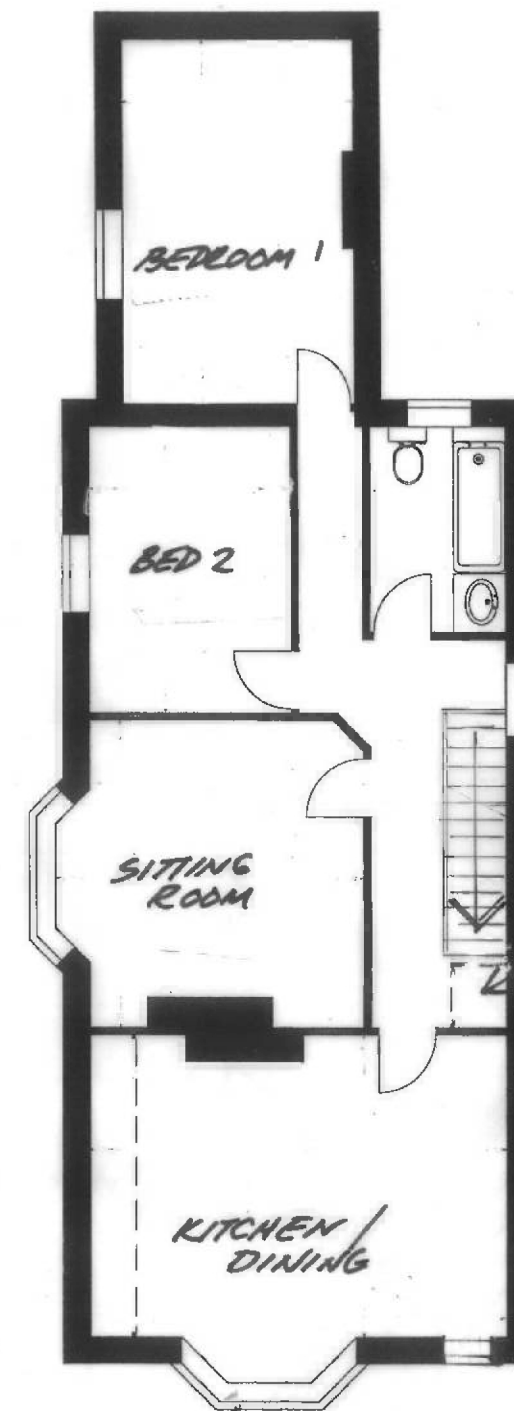

First Floor

REMOVE
CUPBOARD

revisions
Contractors, Sub Contractors and Suppliers are to
check all relevant dimensions and levels of site and
buildings before commencing any shop drawings or
building work.
This drawing is copyright and may not be reproduced
in any part or form without the written consent of
Fowler Architecture & Planning.
project


ALVESTOKE
HOUSE

drawing

PROPOSED
FLOOR PLANS

scale 1:100 date 1.3.2006

drawing no. 251018-03

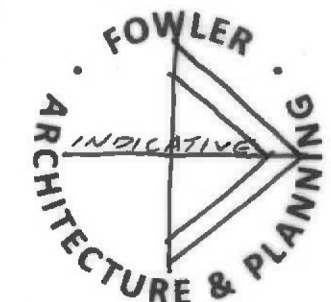

39 High Street
Pewsey
Wiltshire
SN9 5AF

01672 569444
enquiries@faap.co.uk