


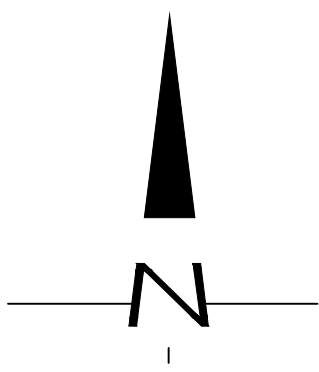

E427500
N171575

E427525

Stn2
427536.120
171577.337
113.705

E427550

E427575
N171575

N171550

N171550

N171525

N171525

N171500

N171500

N171475

N171475

N171450

N171450

E427500


E427525

E427550

E427575



Scale 1 : 200

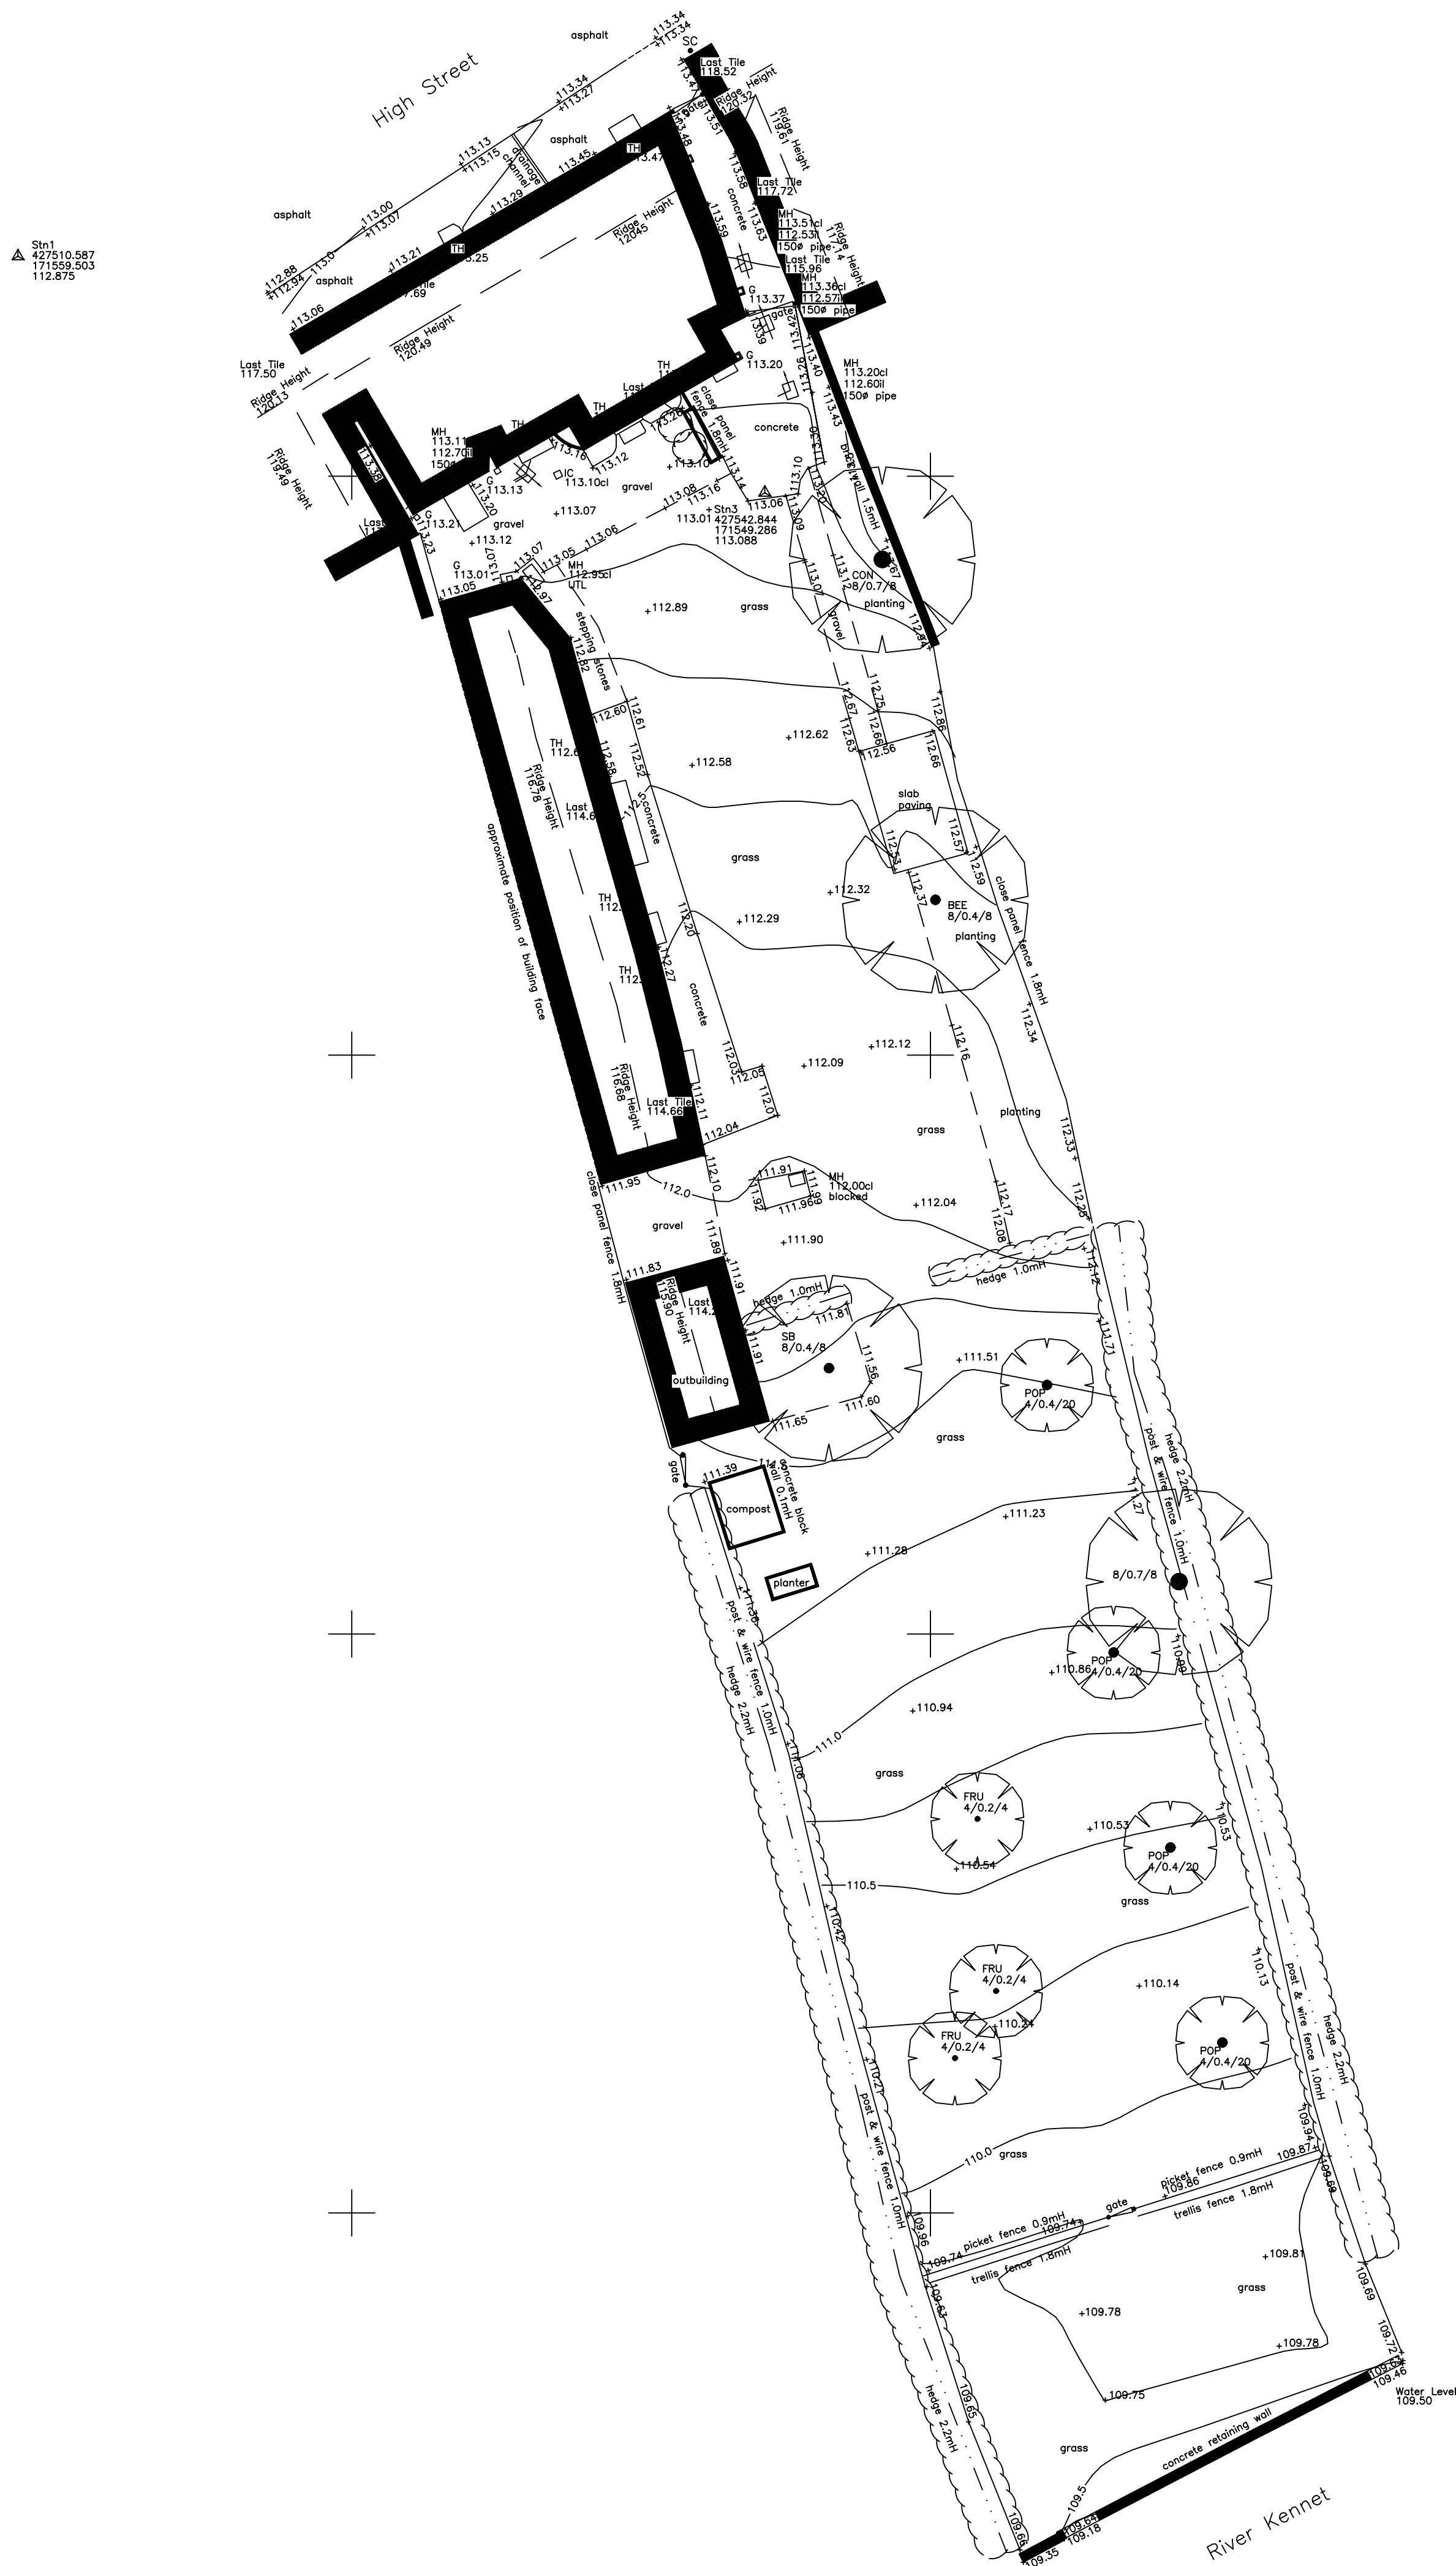

Trees/Tree Abbreviations

ASH	Ash	LP	London Plane
BAY	Bay	MAP	Maple
BEE	Beech	OAK	Oak
CB	Copper Beech	POP	Poplar
CED	Cedar	RM	Red Maple
CH	Cherry	RW	Redwood
CON	Conifer	SB	Silver Birch
EUC	Eucalyptus	SER	Service Tree
FR	Fruit	SP	Scots Pine
HAW	Hawthorn	SYC	Sycamore
HAZ	Hazel	WAL	Walnut
HC	Horse Chestnut	WILL	Willow
HOL	Holly	WP	Weeping Willow
LAB	Laburnum	YEW	Yew
LAU	Laurel	*MB	Multiple stems/trunk
LI	Lime		Overall dia. shown

Tree Dimensions (average)
Spread/Trunk Dia/Height



Trees denoted with "approx" have been surveyed by remote methods and therefore their positions & dimensions cannot be guaranteed.

Abbreviations

AV	Air Valve	LP	Lamp Post
BL	Bollard	M	Meter
BM	Bench Mark	MH	Manhole Cover
BP	Boundary Point	MK	Marker
BT	BT Cover	MS	Milestone
CATV	Cable Television Cover	RG	Ridge Level
CAB	Cabinet	RS	Road Sign
CL	Cover Level	rwp	Rain Water Pipe
EP	Electric Power Pole	SC	Stop Cook
EV	Electric Valve	Str	Strainer
FH	Fire Hydrant	SV	Slop Valve
FL	Floor Level	svp	Soil Vent Pipe
FP	Fence Post	TH	Threshold Level
G	Gully	TL	Traffic Light
GP	Gate Post	TP	Telephone Pole
GV	Gas Valve	UTL	Unable To Lift
IC	Inspection Chamber	VP	Vent Pipe
IL	Invert Level	WM	Water Meter
KO	Kerb Outlet	WO	Wash Out

Linetypes

Bank	(broken)	
Building		
Drop kerb		
Electric		
Fence		
Foliage	(Estimated Size)	
FWS	(From Surface)	
Hedge		
Kerb		
Pipe		
SWS	(Estimated Size)	
Telephone		
Track/Path		
Tree Canopy		
Verge		
Water line		
Wall		
+	Bore Hole	Double Gates
⊠	Trial Pit	Single Gate
▲	Station Control	Manhole
	Tree Dimensions (average) Spread/Trunk Dia/Height	

SWS
SouthWestSurveys

Tel: 01454 501683
Mobile: 07595949495
www.southwestsurveys.co.uk
info@southwestsurveys.co.uk


28 Rudgeway Park
Rudgeway
Epsom
Surrey
Middlesex
E15 3RU

Drawing Title:
Topographic survey


Project Name:
1 High Street
Marlborough, SN8 2PA

Client:
Toby Bartholomew
Agent:
n/a

Site Level Datum	Grid Orientation
ODN Height	OSGB36
Date: 24th April 2025	Scale: 1:200 (A1)
Surveyed By	Drawn By
NW	NW
Sheet ID	Rev
SWS012512page	rev

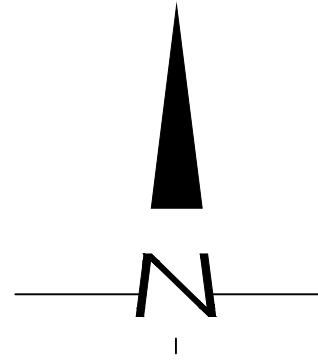

Elevation Locations

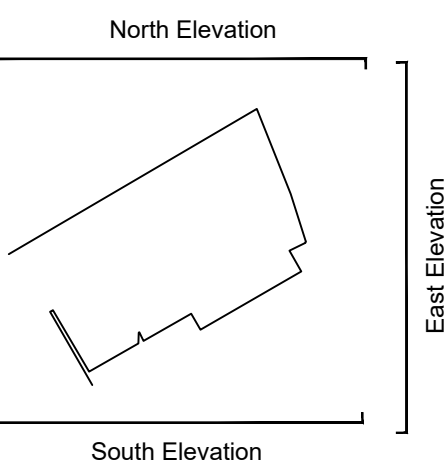


Key

Beam	----
Ceiling	=====
Cupboard/Worktop	=====
Door	=====
Duct/Boiling	=====
Joists/Trusses	=====
Level	00.00
Manhole	○
Overhead	=====
Section	=====
Services	=====
Step/Stairs/Ramps	=====
Wall	=====
Window	=====

Abbreviations

fl = floor level	dh = door head
cl = ceiling level	dc = door cill
fcl = false ceiling level	hh = head height
u/s = underside of	ch = cill height
u/sb = underside of beam	sh = strike height
csu = ceiling slopes up	sph = spring height
mh = manhole cover	ah = apex height

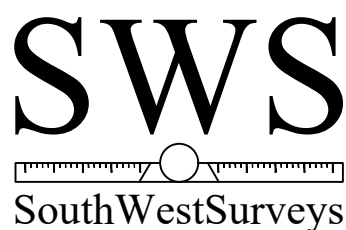

Tel: 01454 501683
Mobile: 07595946495
www.southwestsurveys.co.uk
info@southwestsurveys.co.uk

28 Rudgeway Park
Rudgeway
Bristol
South Glou
BS30 3PU

Drawing Title:

Ground floor plan

Project Name:

1 High Street
Ramsbury, Marlborough, SN8 2PA

Client:

Toby Bartholomew

Agent:

n/a

Site Level Datum

ODN Height

Grid Orientation

OSGB36

Date: 28th April 2025

Scale: 1:50 @ A1

Surveyed By

NW

Drawn By


TW

Sheet ID

SW803212gf

Rev

rev

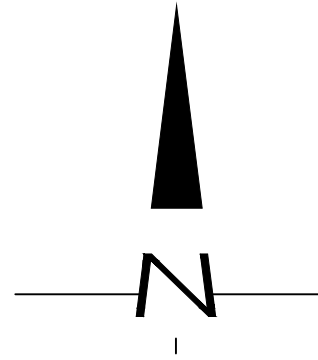

Elevation Locations



Key

Beam	----
Ceiling	=====
Cupboard/Worktop	=====
Door	=====
Duct/Boring	=====
Joists/Trusses	=====
Level	00.00
Manhole	○
Overhead	-----
Section	=====
Services	=====
Step/Stairs/Ramps	=====
Wall	=====
Window	=====

Abbreviations

fl = floor level	dh = door head
cl = ceiling level	dc = door cill
fcl = false ceiling level	hh = head height
u/s = underside of	ch = cill height
u/sb = underside of beam	sh = strike height
csu = ceiling slopes up	sph = spring height
mh = manhole cover	ah = apex height



Tel: 01454 501683
Mobile: 07595946495
www.southwestsurveys.co.uk
info@southwestsurveys.co.uk

28 Rudgeway Park
Rudgeway
Bristol
South Glan
BS30 3PU

Drawing Title:

First floor plan

Project Name:

1 High Street
Ramsbury, Marlborough, SN8 2PA

Client:

Toby Bartholomew

Agent:

n/a

Site Level Datum

ODN Height

Grid Orientation

OSGB36

Date: 28th April 2025

Scale: 1:50 @ A1

Surveyed By

NW

Drawn By




TW

Sheet ID

SW80321287

Rev

rev

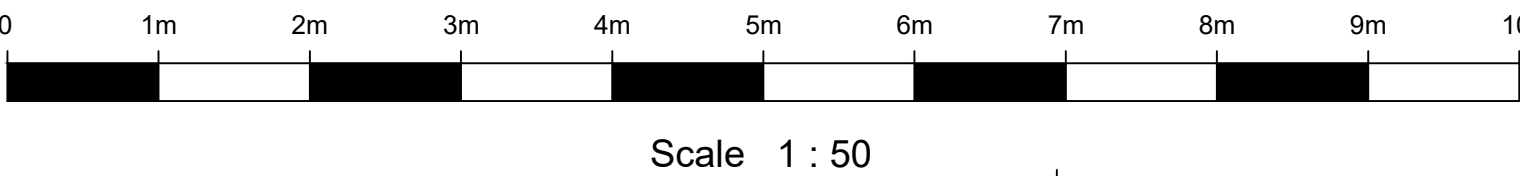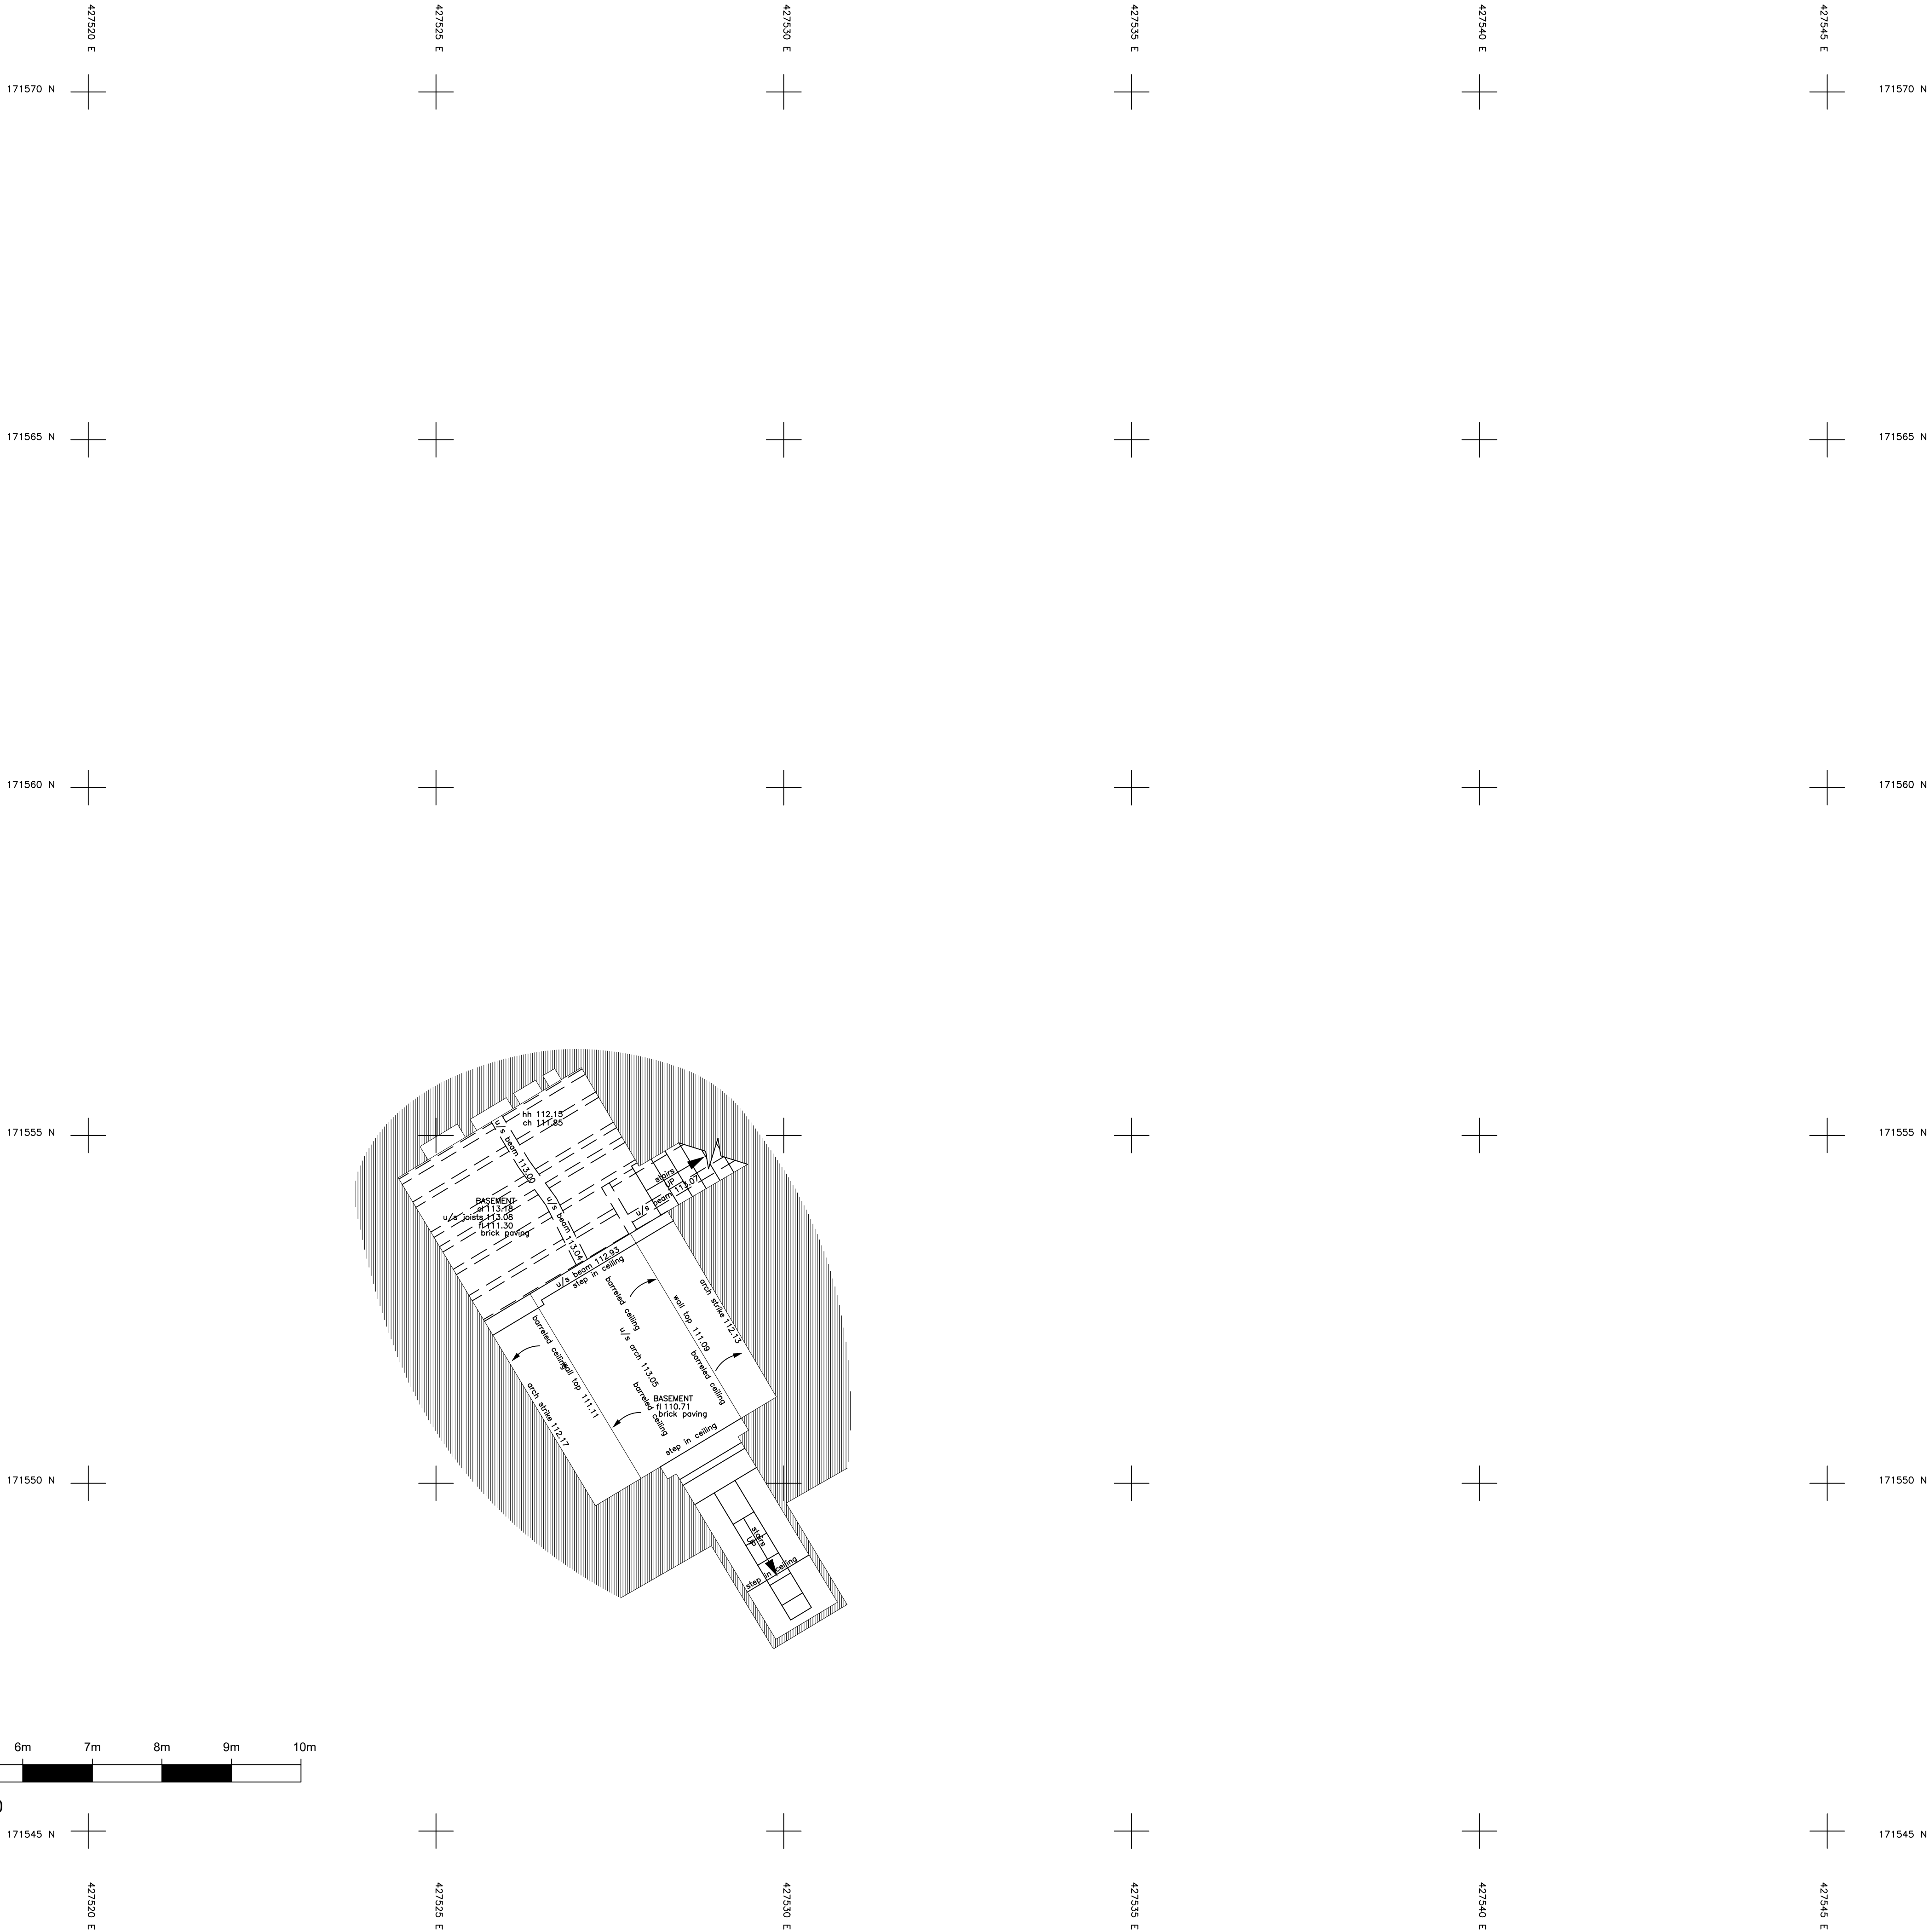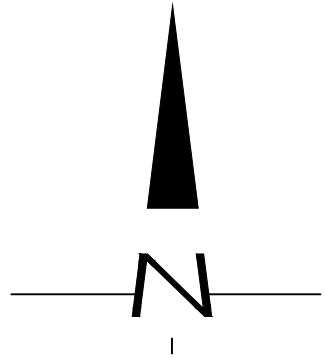

Elevation Locations




Key

Beam	----
Ceiling	=====
Cupboard/Worktop	=====
Door	=====
Duct/Boxing	=====
Joists/Trusses	-----
Level	00.00
Manhole	○
Overhead	-----
Section	-----
Services	-----
Step/Stairs/Ramps	=====
Wall	=====
Window	=====

Abbreviations

fl = floor level	dh = door head
cl = ceiling level	dc = door cill
fcl = false ceiling level	hh = head height
u/s = underside of	ch = cill height
u/sb = underside of beam	sh = strike height
csu = ceiling slopes up	sph = spring height
mh = manhole cover	ah = apex height

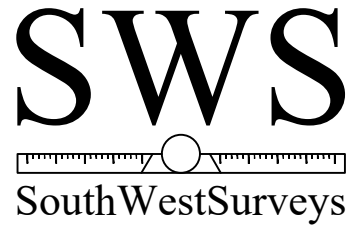

Tel: 01454 501883
Mobile: 07595946495
www.southwestsurveys.co.uk
info@southwestsurveys.co.uk

28 Rudgeway Park
Rudgeway
Bristol
South Glos
BS30 9RU

Drawing Title:

Basement floor plan

Project Name:

1 High Street
Ramsbury , Marlborough, SN8 2PA

Client:

Toby Bartholomew

Agent:

n/a

Site Level Datum

ODN Height

Grid Orientation

OSGB36

Date: 28th April 2025

Scale: 1:50 @ A1

Surveyed By

NW

Drawn By

TW

Sheet ID


SW803212ba

Rev


rev




SOUTH ELEVATION

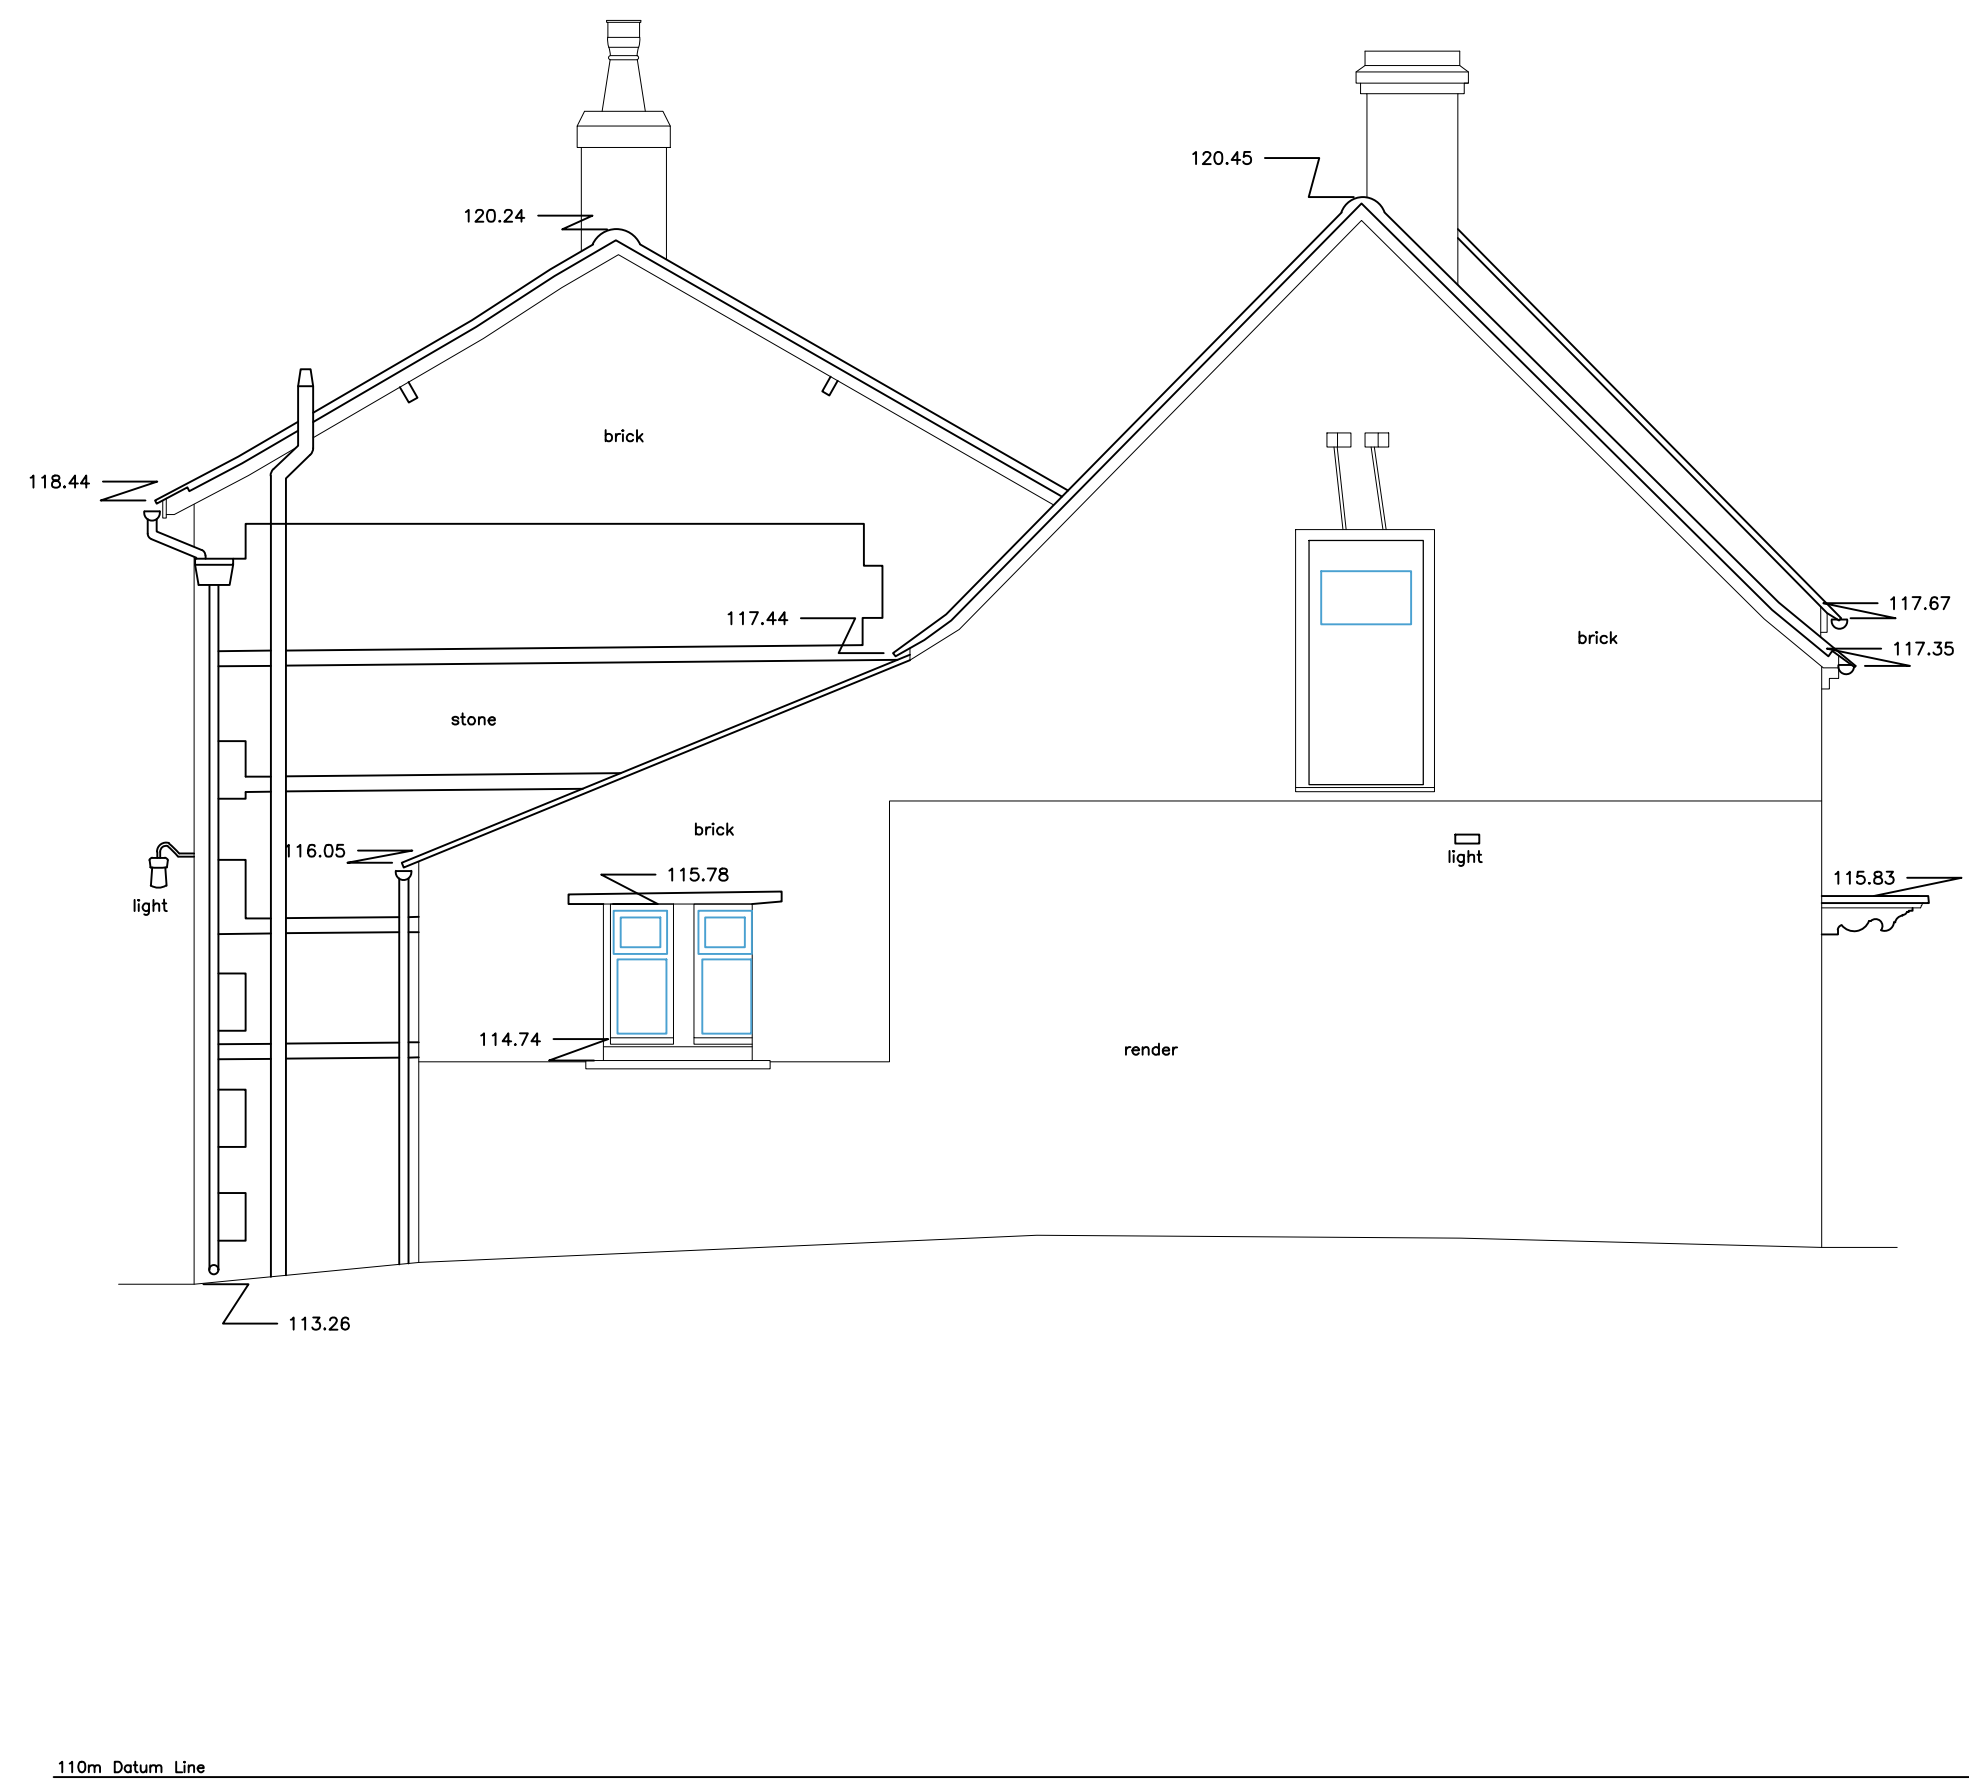

EAST ELEVATION

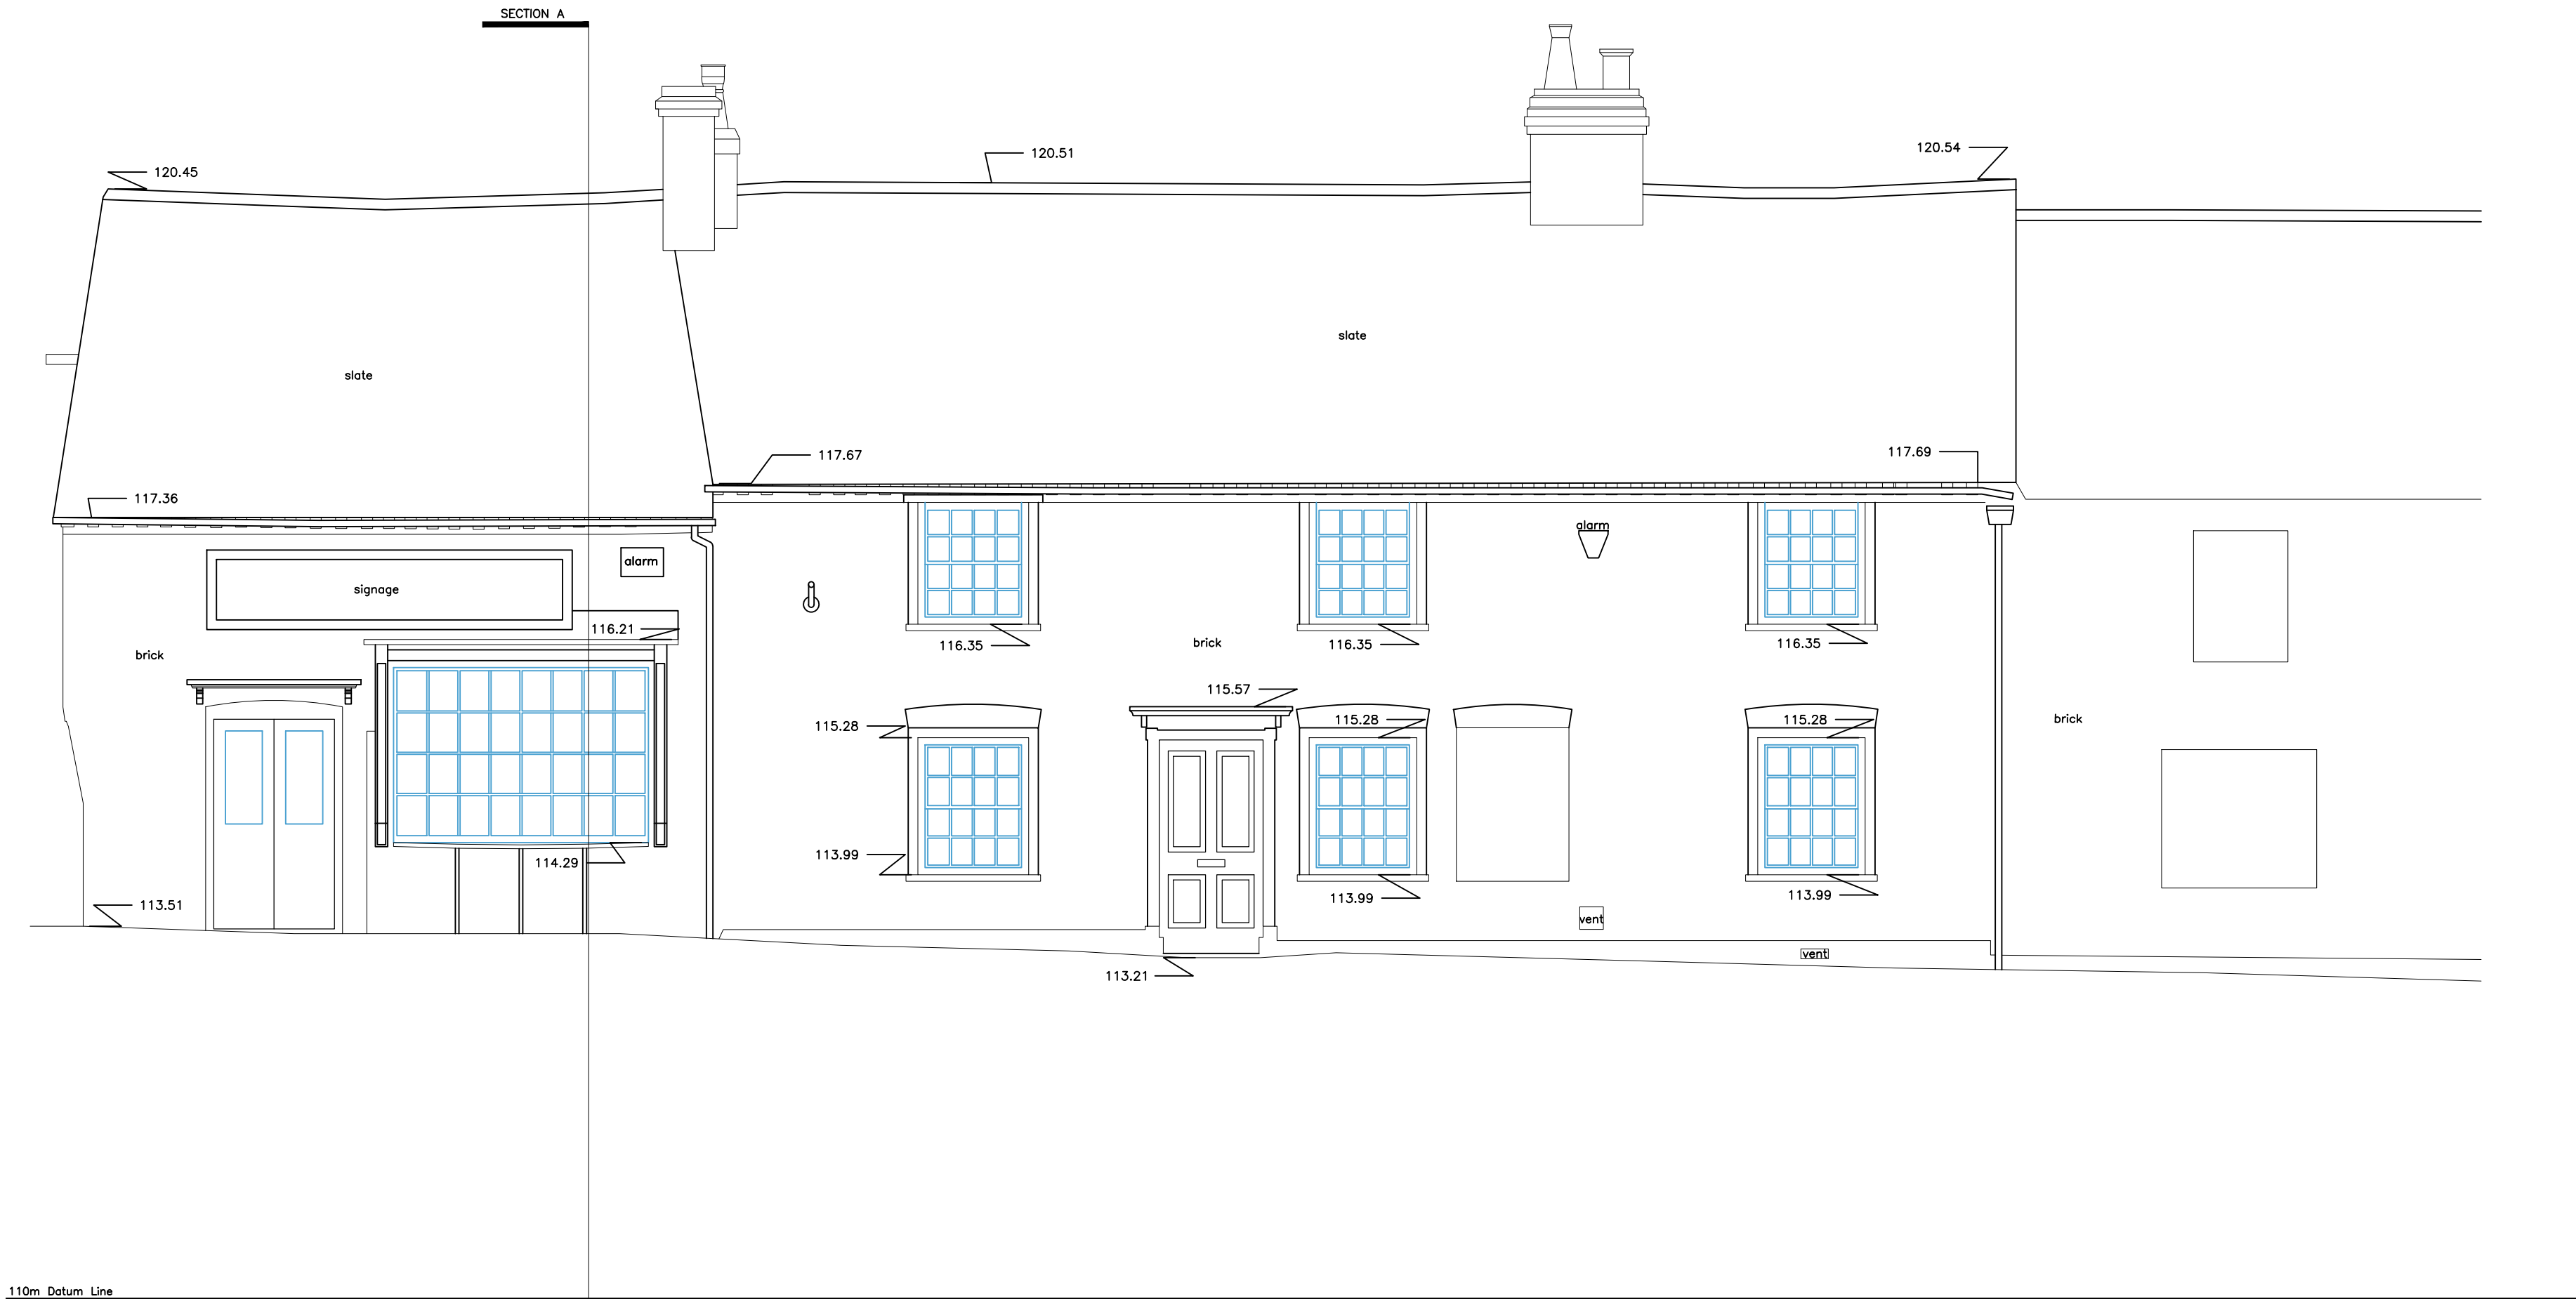

NORTH ELEVATION

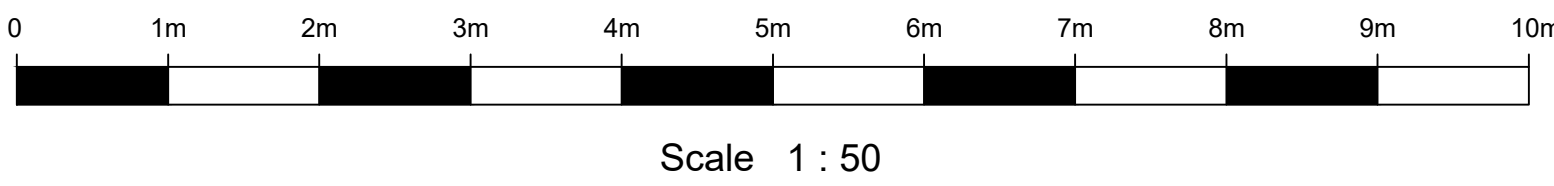

Elevation Locations

North Elevation

East Elevation

South Elevation

Key

Beam

Ceiling

Customer/Worktop

Door

Door/Opening

Joint/Flange

Level

Manhole

Overhead

Section

Service

Step/Steps/Ramps

Wall

Window

00.00

O

+

+

Abbreviations

fl = floor level

cl = ceiling level

fd = false ceiling level

ulb = underside of

ulsb = underside of beam

csu = ceiling slopes up

mh = manhole cover

dh = door head

dc = door cill

th = head height

ch = cill height

sh = strike height

sph = spring height

ah = apex height

SWS

SouthWestSurveys

Tel: 01454 501683

Mobile: 0755948456

www.southwestsurveys.co.uk

info@southwestsurveys.co.uk

28 Parkway Park

Highway

Braley

South Glou

BB39 3RU

Drawing Title:

Elevations

Project Name:

1 High Street

Ramsbury, Marlborough, SNR 2PA

Client:

Toby Bartholomew

Agent:

R/S

Site Level Datum:

OSD Height

Grid Orientation:

OSD (N)

Date:

3rd April 2023

Scale:

1:50 (A3)

Surveyed By:

DR

Drawn By:


DR

Sheet ID:

0000000000

Rev:

00

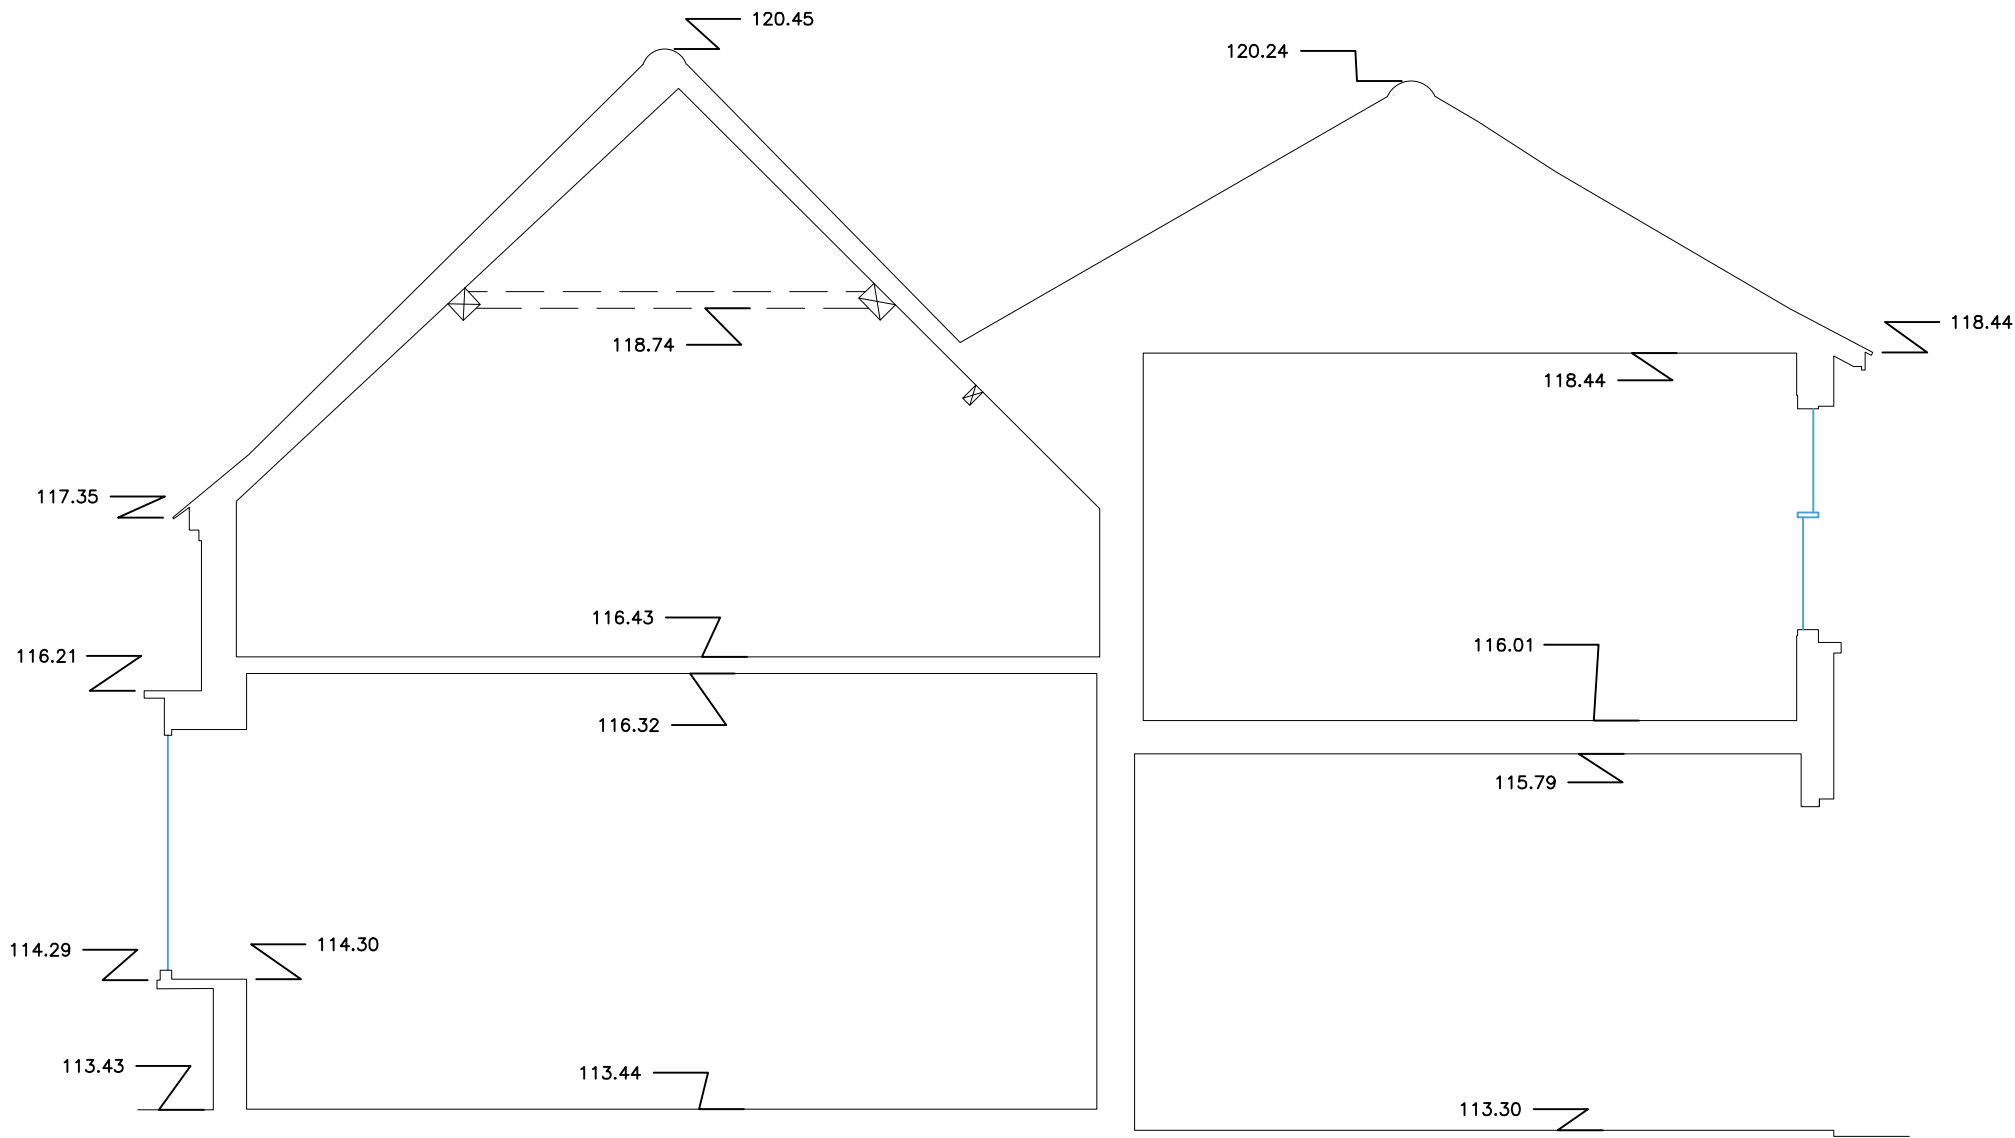

110m Datum Line

SECTION A




Scale 1 : 50

Key

Beam	---
Ceiling	---
Cupboard/Worktop	---
Door	---
Duct/Boxing	---
Joists/Trusses	---
Level	00.00
Manhole	□ ○
Overhead	---
Section	---
Services	---
Step/Stairs/Ramps	---
Wall	---
Window	---

Abbreviations

fl = floor level	dh = door head
cl = ceiling level	dc = door cill
fcl = false ceiling level	hh = head height
u/s = underside of	ch = cill height
u/sb = underside of beam	sh = strike height
csu = ceiling slopes up	sph = spring height
mh = manhole cover	ah = apex height

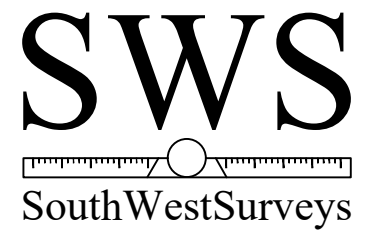

Tel: 01454 501683
Mobile: 07595946495
www.southwestsurveys.co.uk
info@southwestsurveys.co.uk

28 Rudgeway Park
Rudgeway
Bristol
South Glos
BS35 3RU

Drawing Title:

Section

Project Name:

1 High Street
Ramsbury , Marlborough, SN8 2PA

Client:

Toby Bartholomew

Agent:

n/a

Site Level Datum

ODN Height

Grid Orientation

OSGB36

Date: 30th April 2025

Scale: 1:50 @ A3

Surveyed By

NW

Drawn By

TW

Sheet ID

SWS032512sec

Rev

rev