



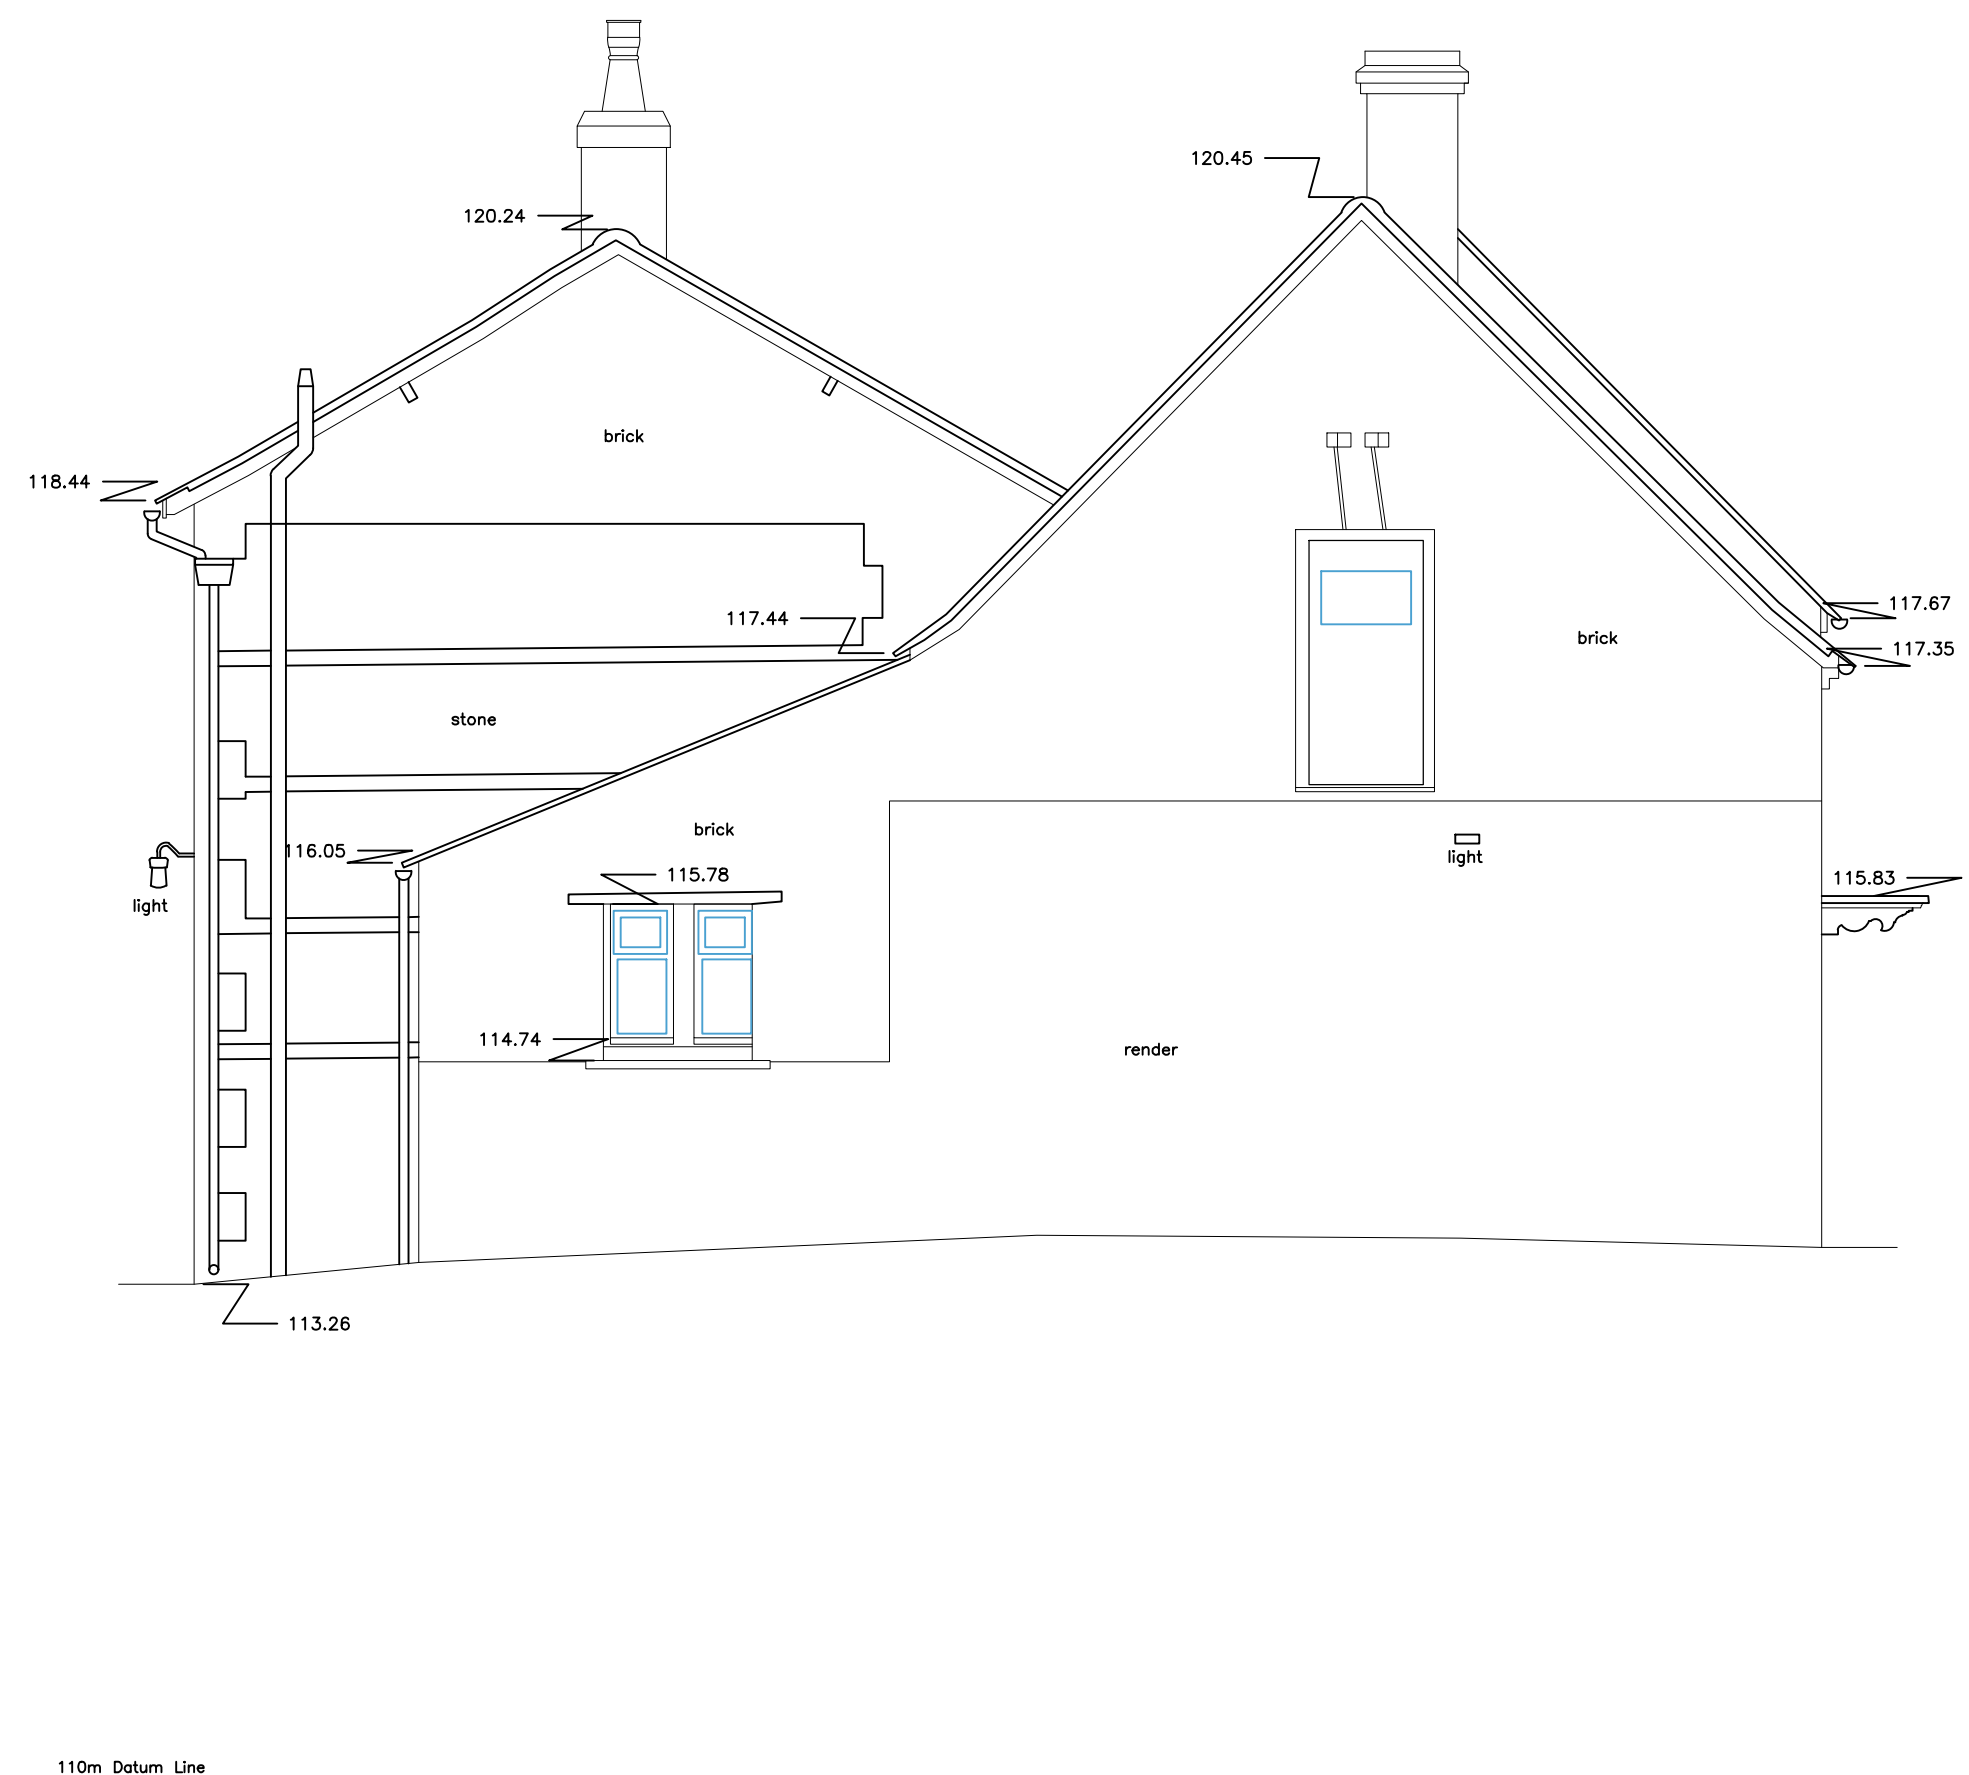


SOUTH ELEVATION

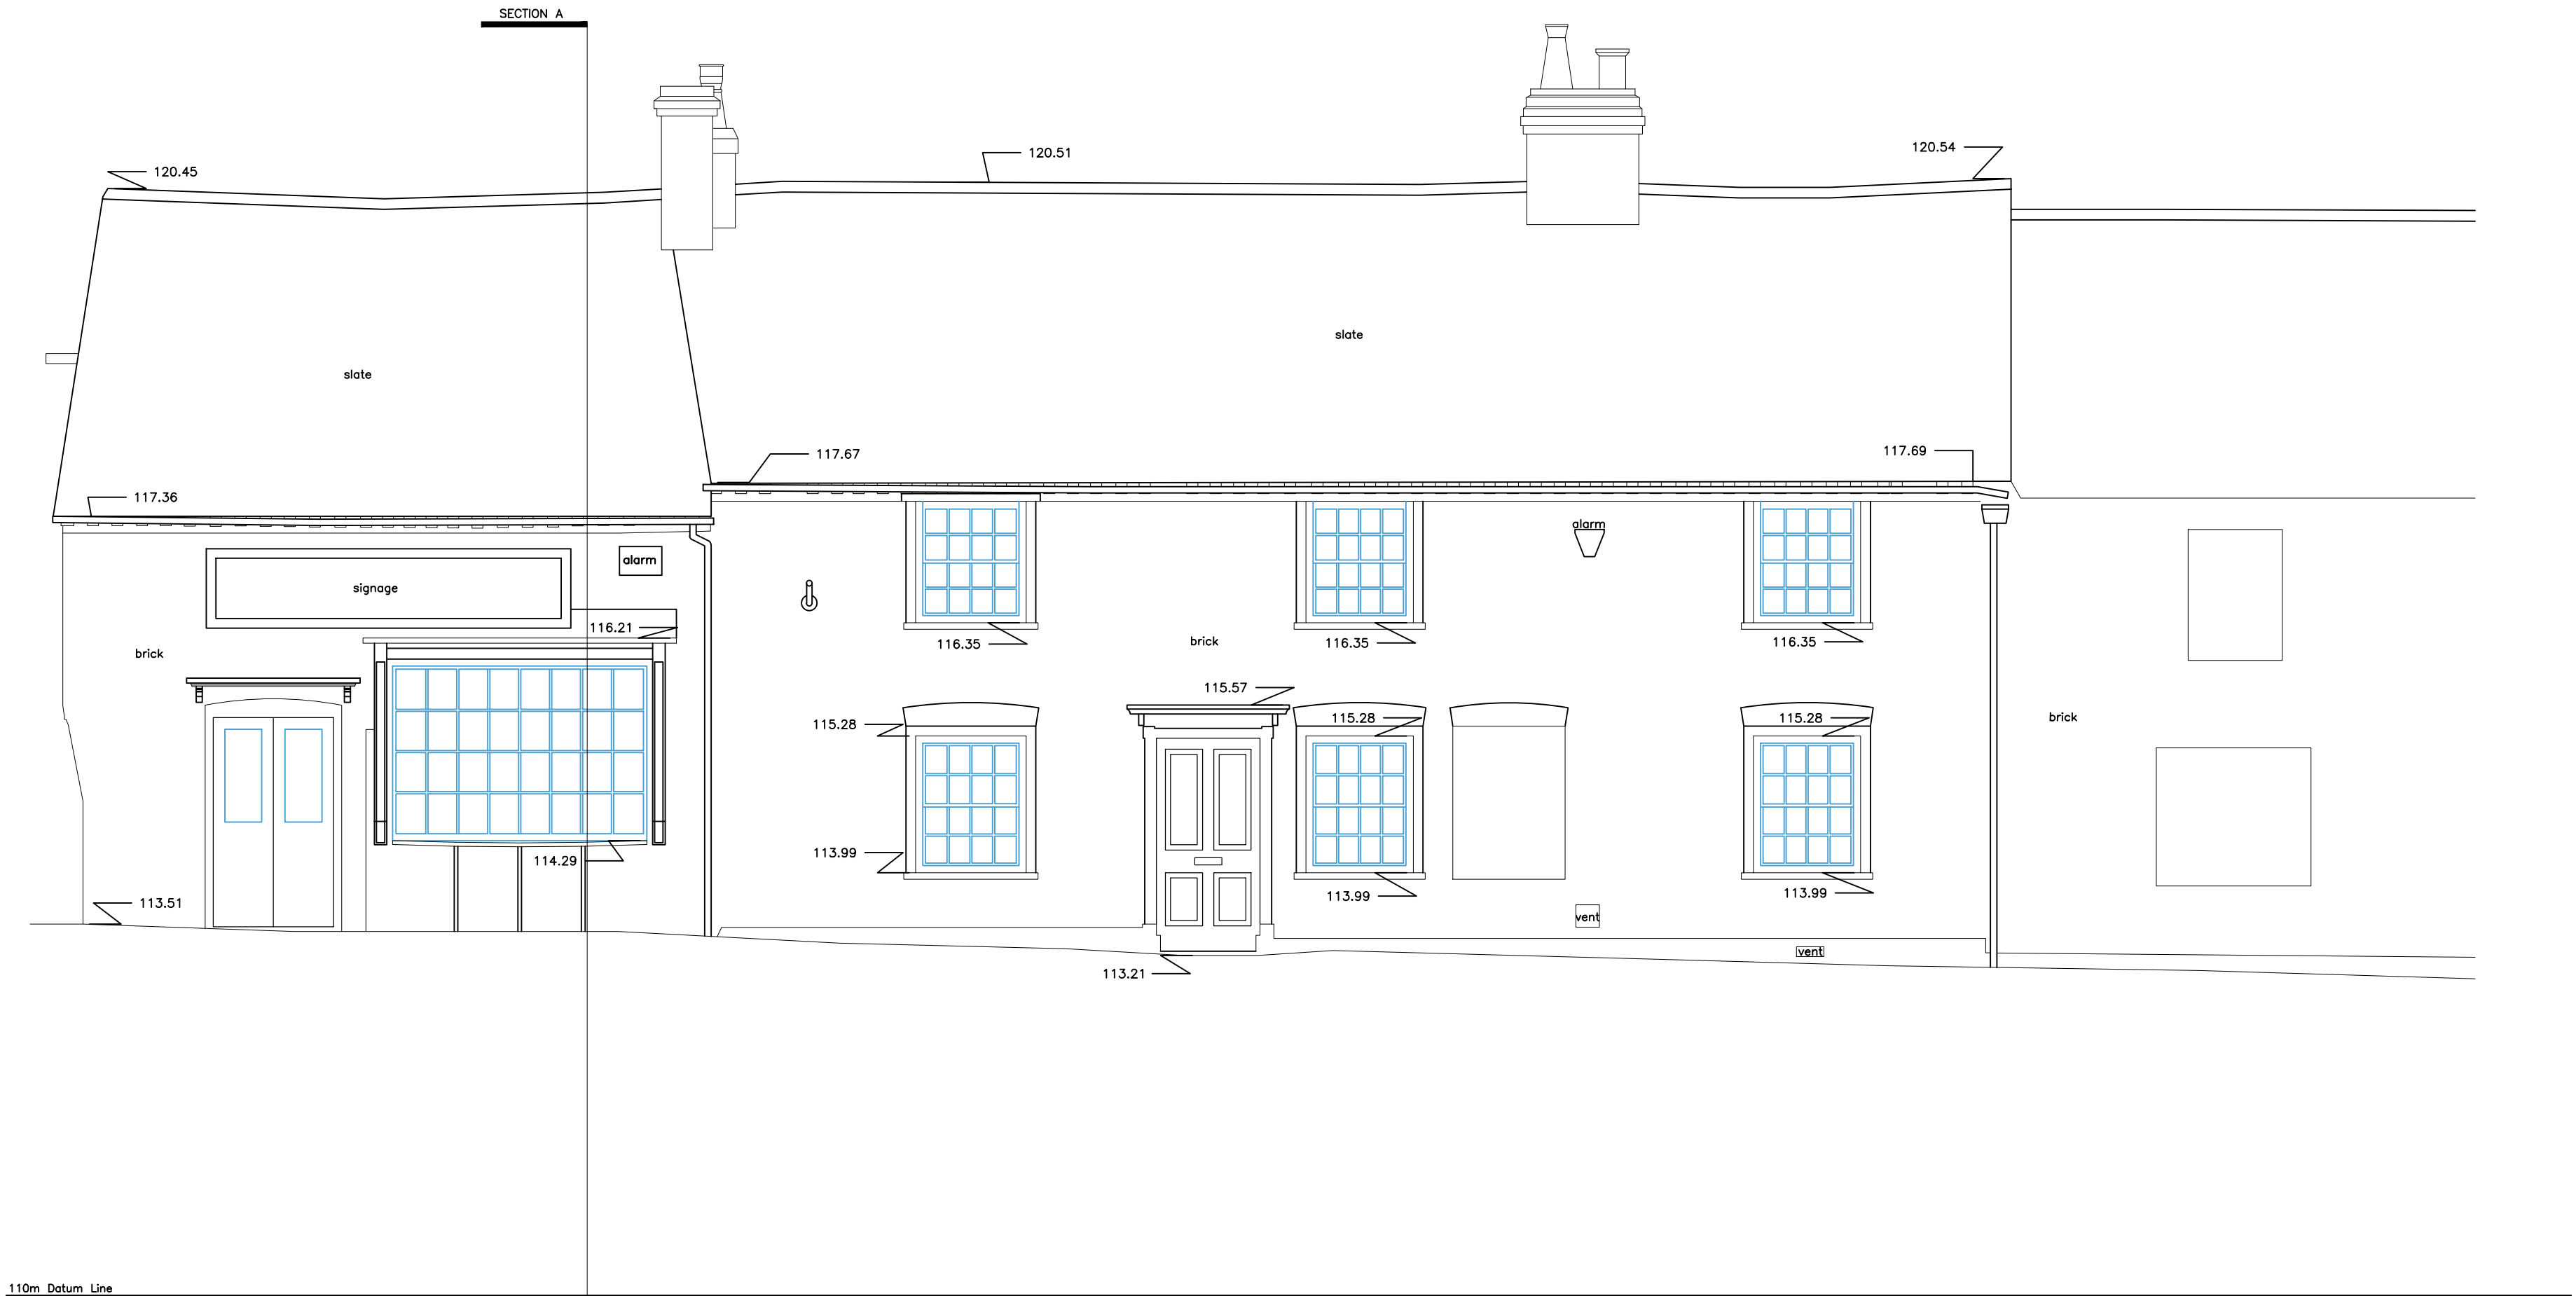

EAST ELEVATION



NORTH ELEVATION

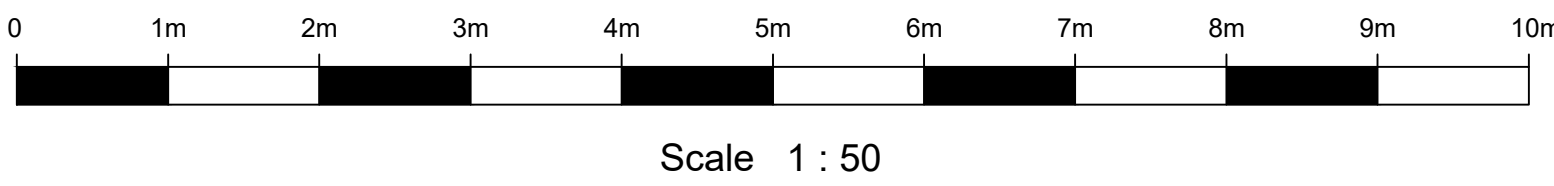

Elevation Locations

North Elevation

East Elevation

South Elevation

Key

Beam

Ceiling

Customised/Worktop

Door

Door/Opening

Joist/Timber

Level

Manhole

Overhead

Section

Services

Step/Stairs/Ramps

Wall

Window

00.00

O

+

+

Abbreviations

fl = floor level

cl = ceiling level

fd = false ceiling level

ulb = underside of

ulsb = underside of beam

csu = ceiling slopes up

mh = manhole cover

dh = door head

dc = door cill

th = head height

ch = cill height

sh = strike height

sph = spring height

ah = apex height

SWS

SouthWestSurveys

Tel: 01454 501683

Mobile: 0755948456

www.southwestsurveys.co.uk

info@southwestsurveys.co.uk

28 Parkway Park

Highway

Brackley

South Glos

BB39 3RU

Drawing Title:

Elevations

Project Name:

1 High Street

Ramsbury, Marlborough, SNR 2PA

Client:

Toby Bartholomew

Agent:

R/S

Site Level Datum:

OSN Height

Grid Orientation:

OSN (N)

Date:

3rd April 2023

Scale:

1:50 (A3)

Surveyed By:

DR

Drawn By:

DR

Sheet ID:

0000000000

Rev:

00