
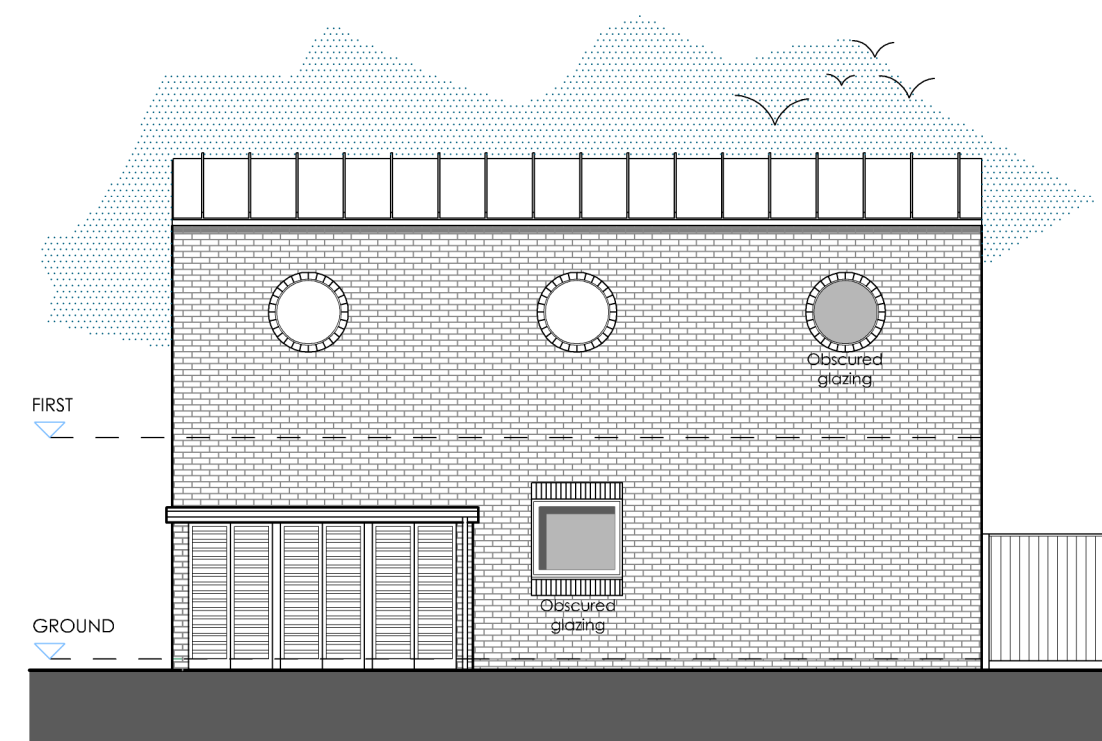
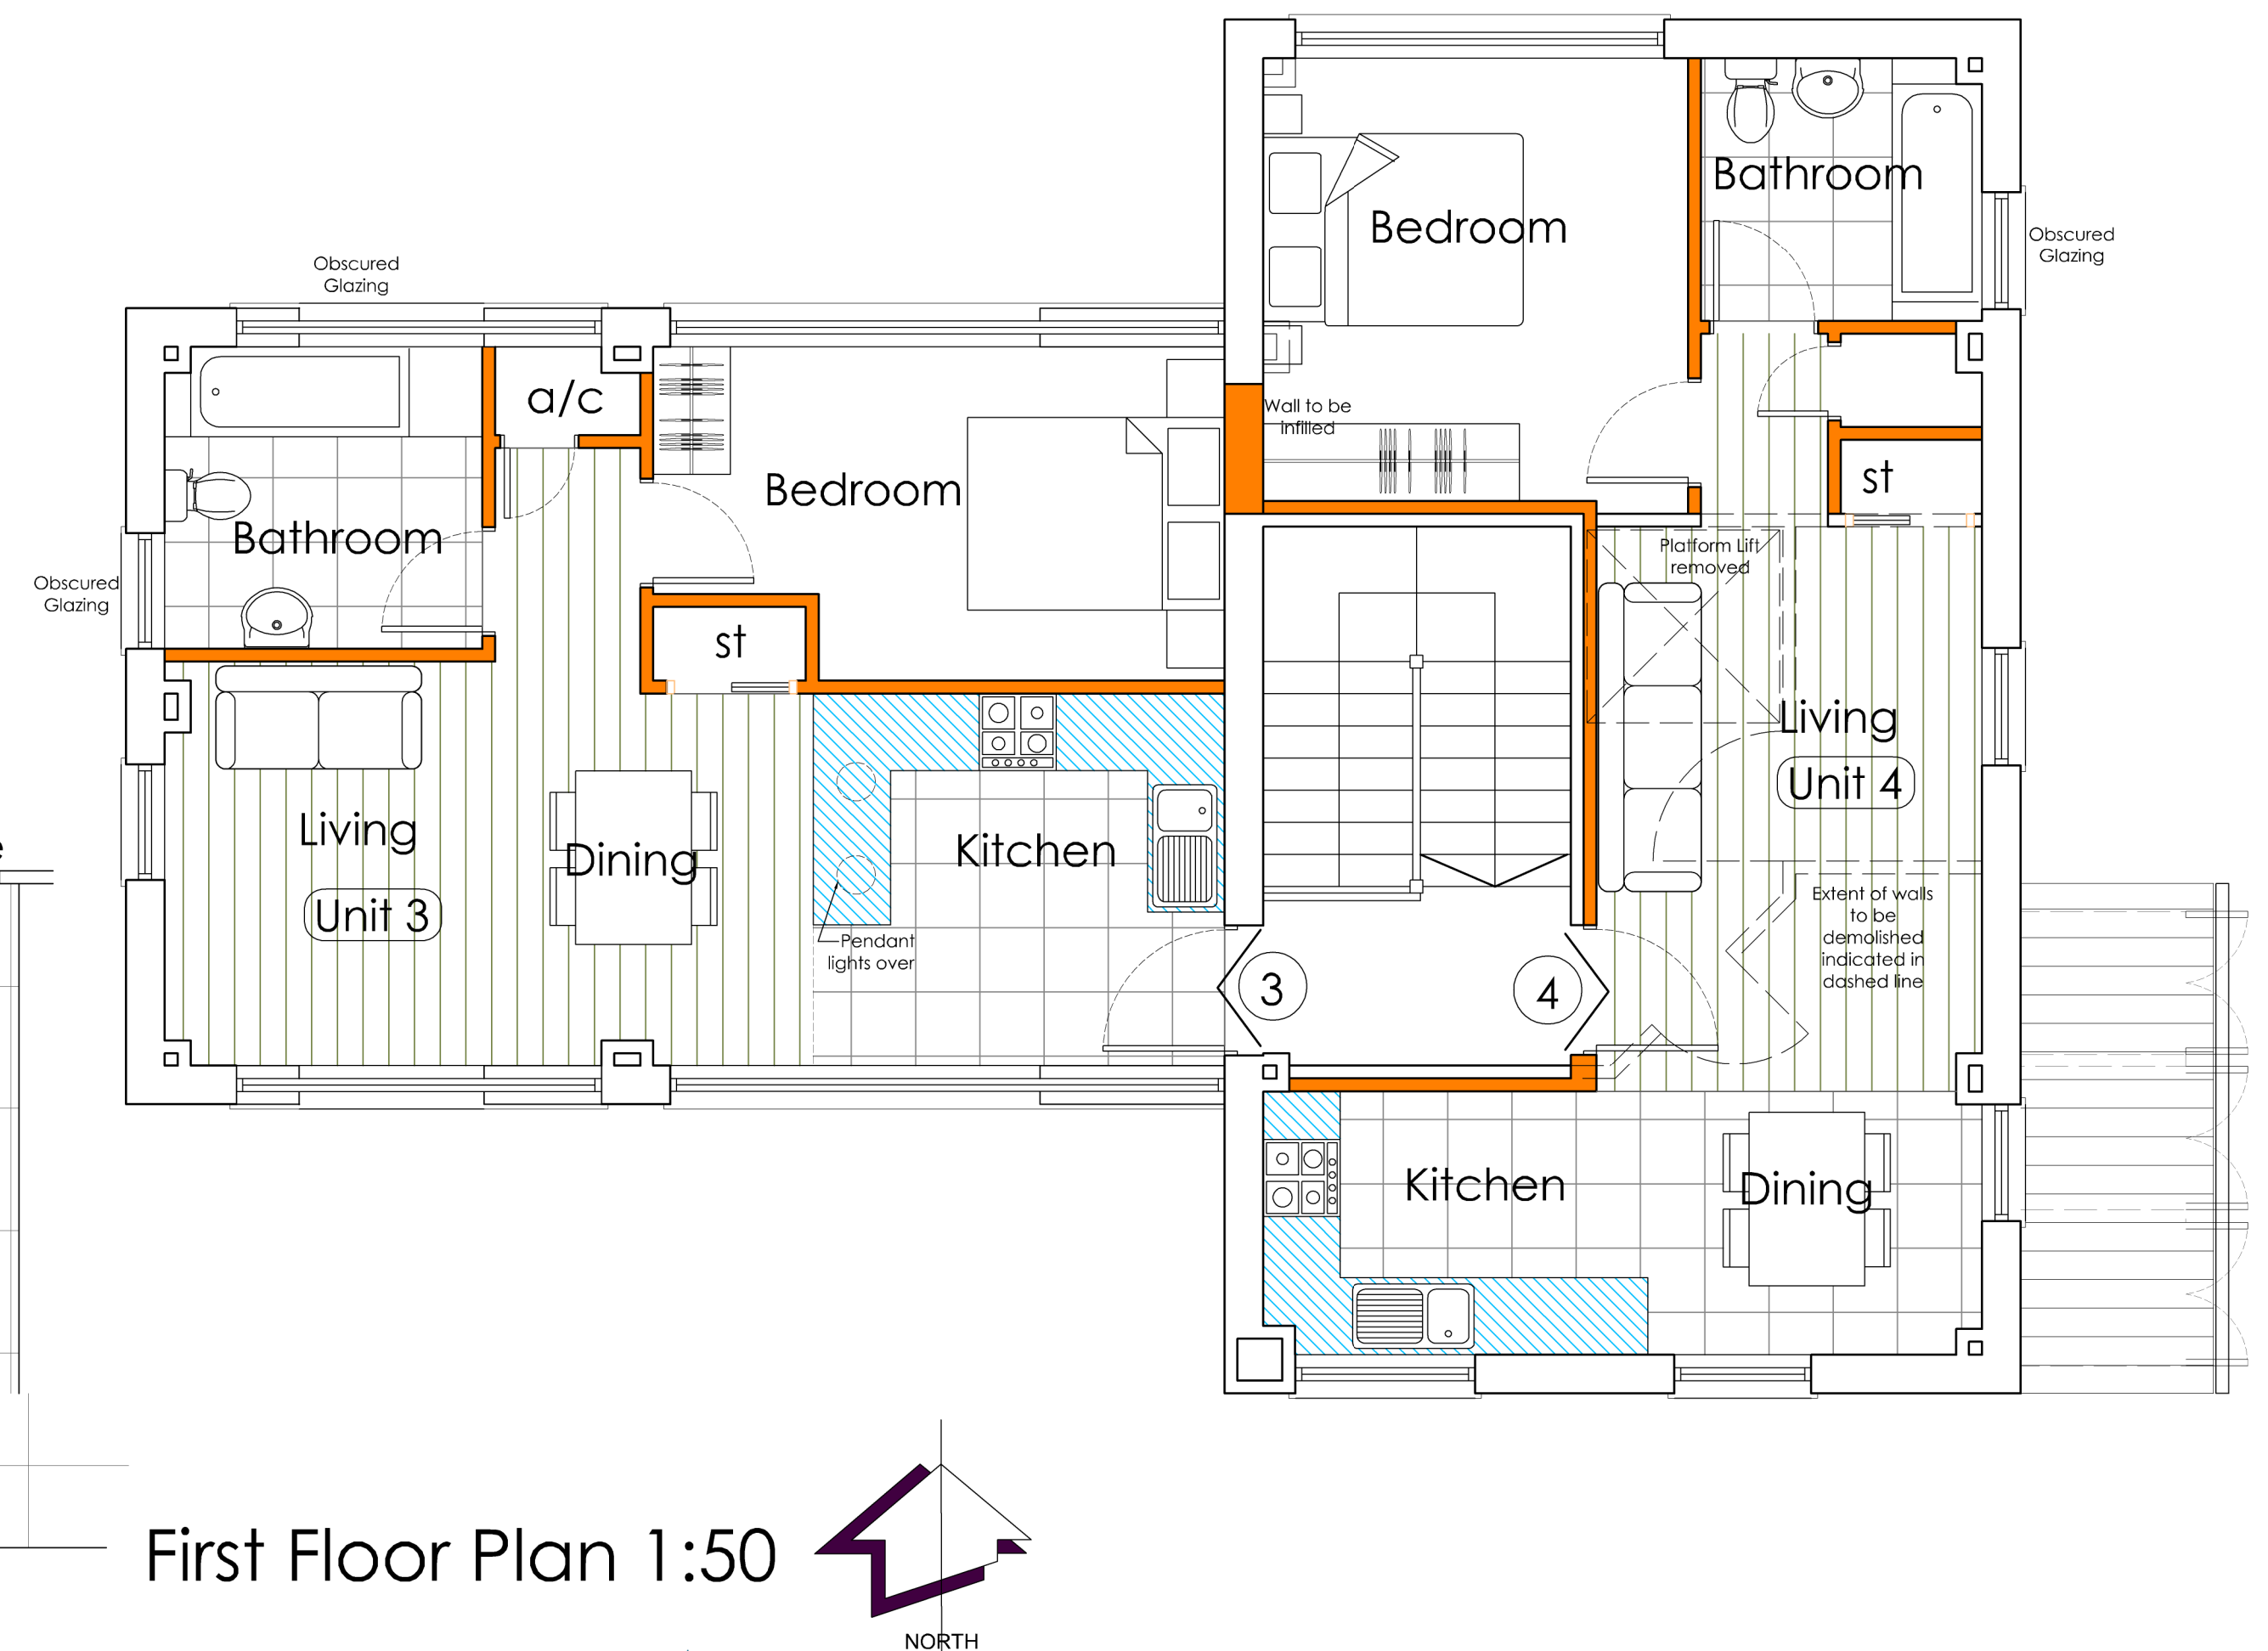


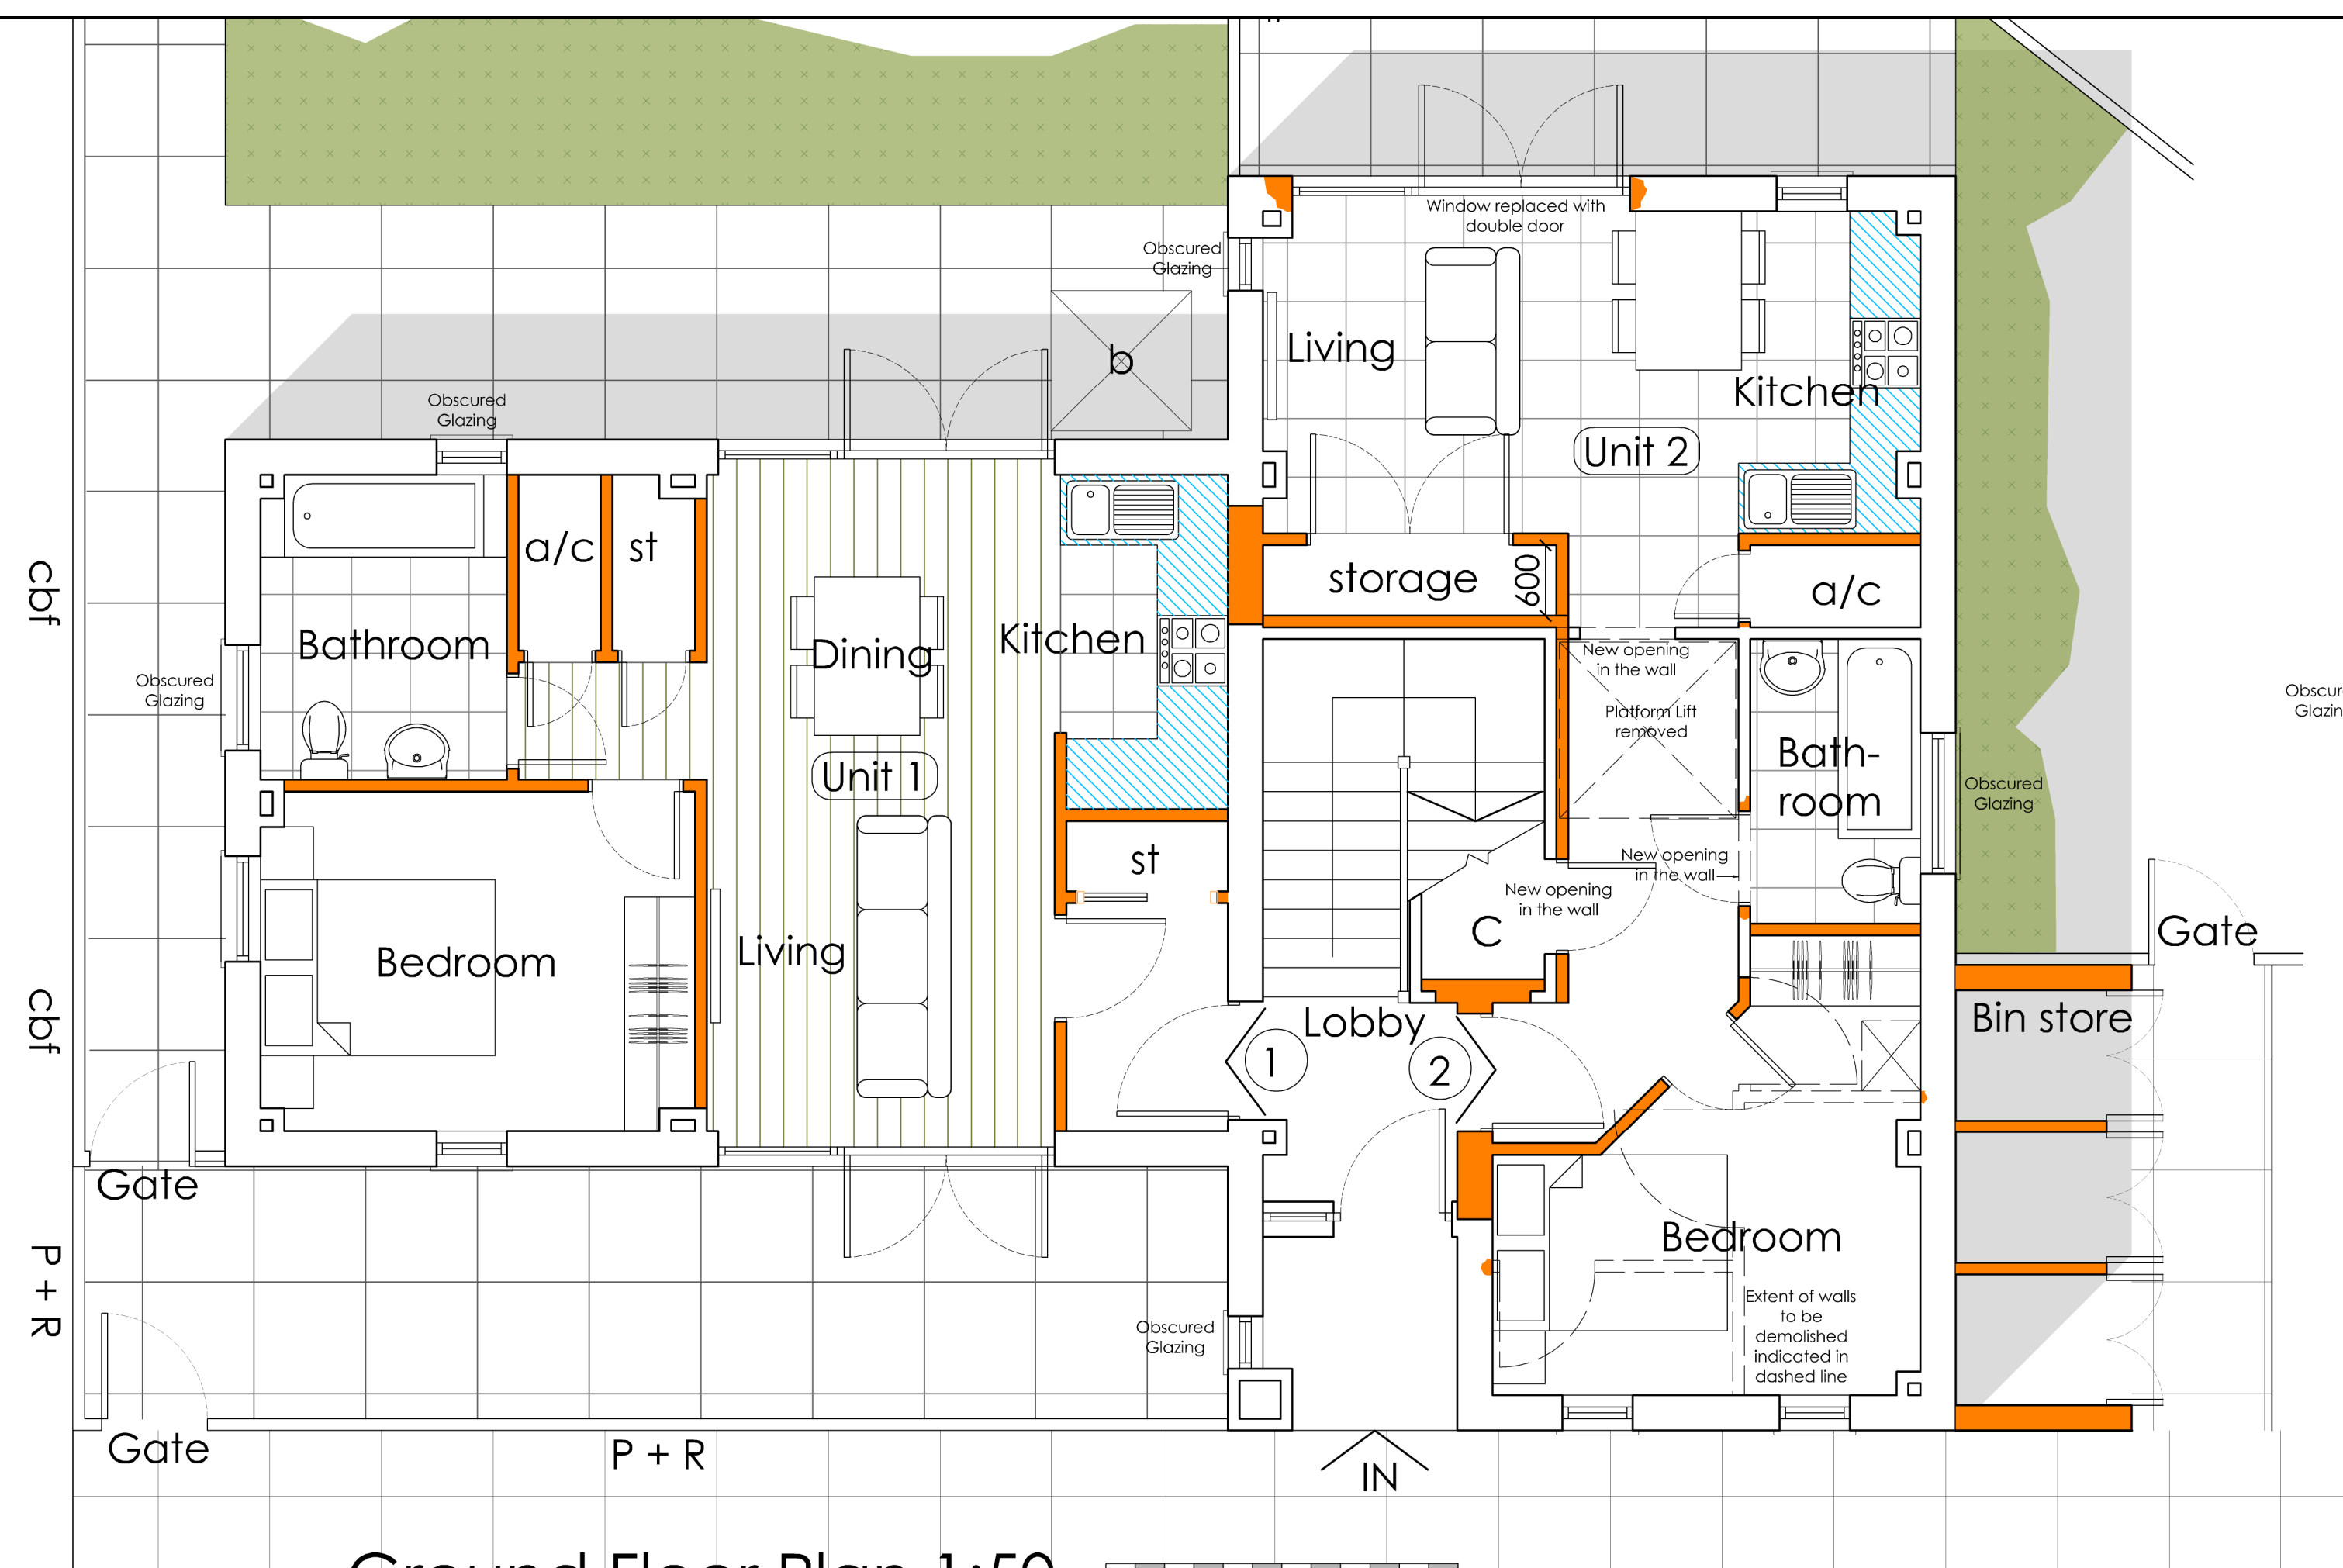

BLOCK A

NOTES

1. Responsibility is not accepted for errors made by others in scaling from this drawing. All construction information should be taken from figured dimensions only and checked on site.
2. Any discrepancies are to be reported to the architect.
3. Copyright. All designs and information conveyed are the intellectual property of Della Valle Architects Ltd. The unauthorised copying, usage or distribution of this drawing or contents, in part or whole is forbidden without express permission.

Revisions.

Della Valle
architects

Lake View • Charlton Estate • Shepton Mallet • BA4 5QE
T 01749 330672 • E mail@dellavallearchitects.co.uk
Chartered Architect • Designer • Project Manager

Client • Flower and Hayes Developments
Job • Proposed Works to Great Middle Green Farm Green Lane, Dauntsey
Title • Proposed Plans, Elevations and Site Plan.

Scale • 1:50, 1:100, 1:250 @A1
Date • February 2023
Drawn • EK

Drg No • F1738/100