



All drawings to be read in conjunction with relevant engineer's designs, calculations and specifications and manufacturers specification sheets.
This drawing is to scale for planning purposes. Do not scale this drawing for construction All dimensions to be checked on site before work commences. Any discrepancies should be brought to the designers attention for rectification.

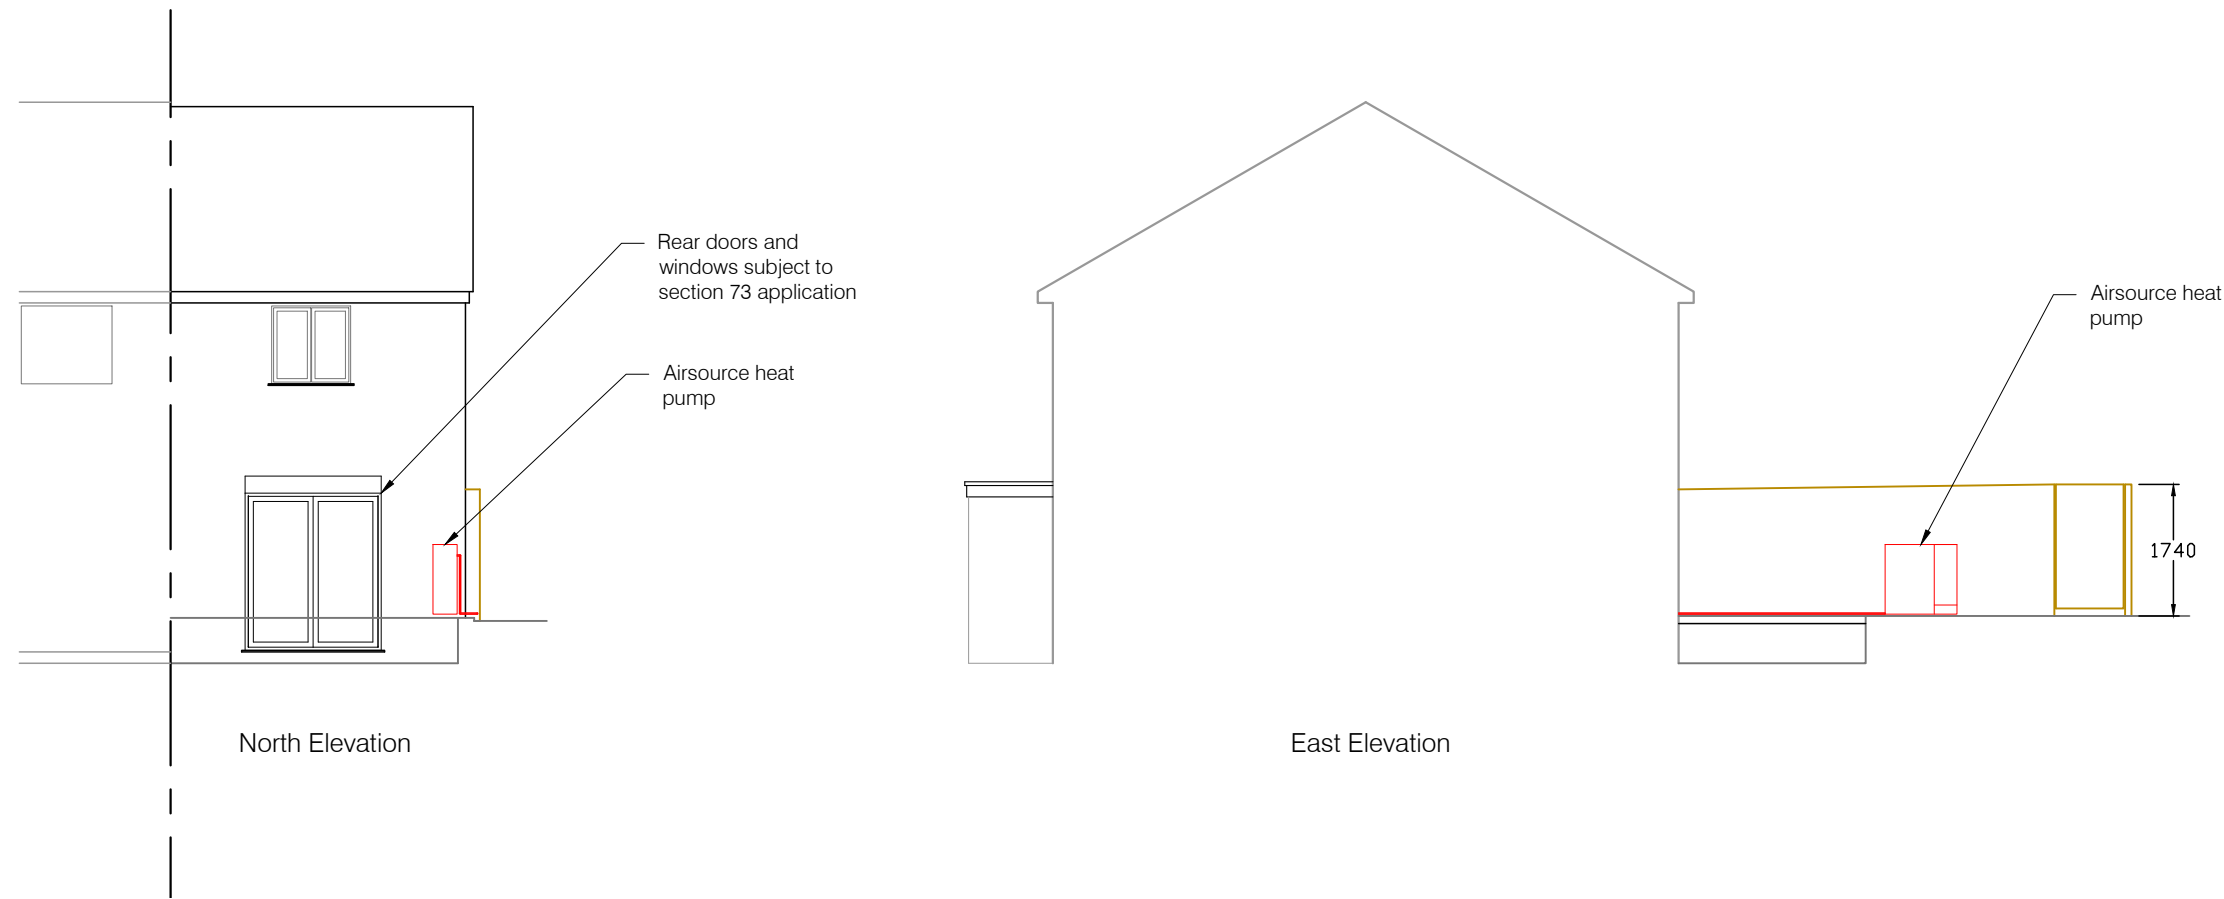

North Elevation

East Elevation

 

	0777 188 4777 hp@sarsendesigns.co.uk www.sarsendesigns.co.uk	CLIENT M Harfield	TITLE Elevations Proposed		REVISION A annotation	
		PROJECT 64a Wellington Way Salisbury	DATE 22 June 2026	SCALE 1: 100 @ A3	DWG NO. 64WW308EP	PLANNING ISSUE