




GROUND FLOOR PLAN ROOF PLAN

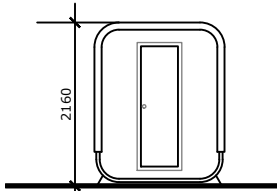


EAST ELEVATION

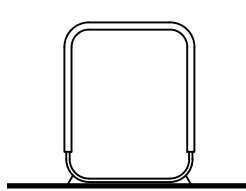

WEST ELEVATION

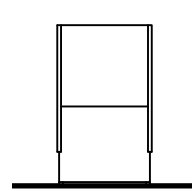


NORTH ELEVATION

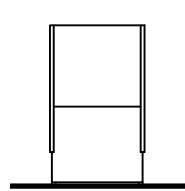


SOUTH ELEVATION

PROPOSED 2 PERSON SAUNA FLOOR PLANS AND ELEVATIONS


1:100 @ A3

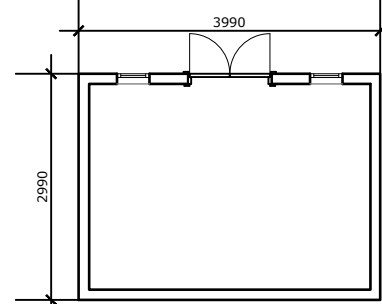


GROUND FLOOR PLAN

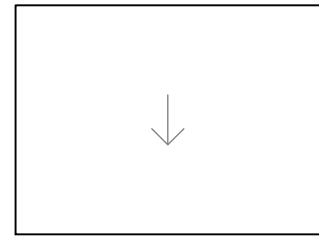


ROOF PLAN

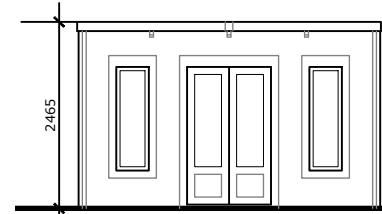


EAST ELEVATION

 

WEST ELEVATION

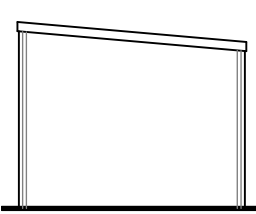

NORTH ELEVATION

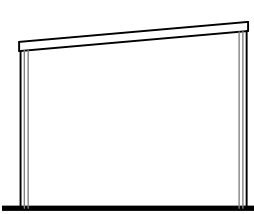

SOUTH ELEVATION

PROPOSED GYM BUILDING FLOOR PLANS AND ELEVATIONS

1:100 @ A3




SCALE BAR 1:100



SCALE BAR 1:200

AREA OF GYM BUILDING = 11.9 SQM
AREA OF SAUNA = 1.8 SQM
TOTAL AREA OF OUTBUILDINGS 13.7 SQM
TOTAL AREA OF LAND = 355.6 SQM
(COVERS 3.8% OF TOTAL AREA OF LAND)

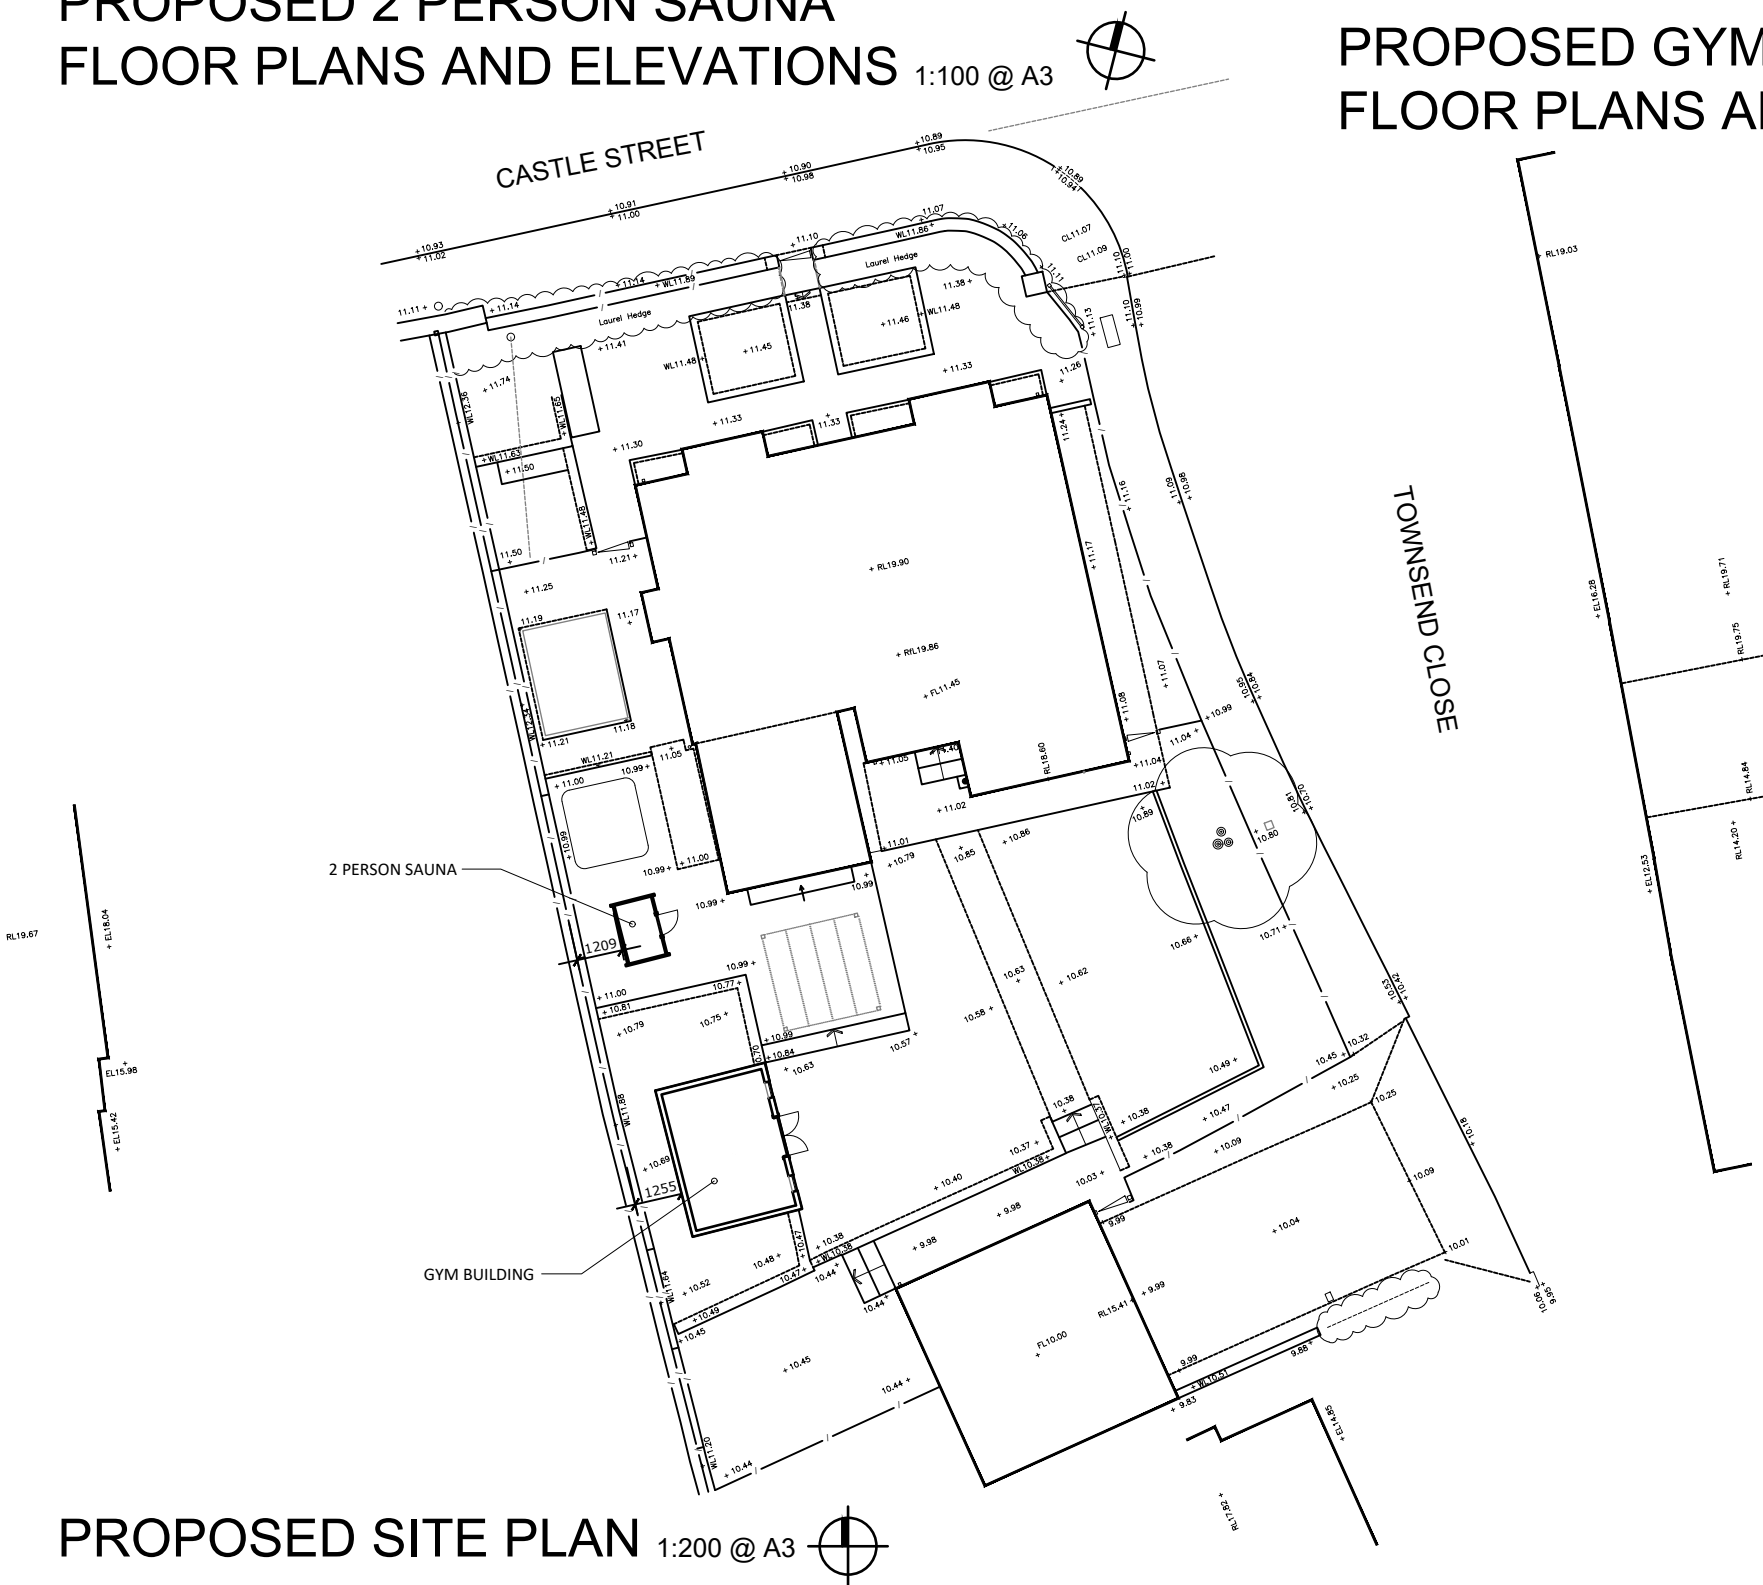

PROPOSED SITE PLAN

1:200 @ A3



PROPOSED GYM BUILDING IMAGE REFERENCE



PROPOSED 2 PERSON SAUNA IMAGE REFERENCE

GENERAL NOTES:

this drawing is to be read in conjunction with all other consultants drawings and specifications. this drawing has been prepared from survey information provided by others. do not scale drawing, use figured dimensions only. this drawing and its contents have been produced for the client and is not intended for any other person or for any other purpose than the drawing status, any discrepancies found should be reported to the architect immediately. this drawing and design remains the copyright of exedra architects limited. all issues of CAD drawings are issued as drawings, any use of and models associated with the CAD drawings are at the users risk as the models are not issued as contractual entities.

A. 25/06/26 TEXT AMENDED
SAUNA AMENDED
rev. date. description.

project number: drawing number: revision:

707 PL110 A

client:
DARREN KENNY
project:
**6 TOWNSEND CLOSE
MERE BA12 6JZ**
drawing title:
**PROPOSED OUTBUILDINGS
SITE PLAN, PLANS AND ELEVATIONS**
scale: date:
As Indicated A3 JUN 2026
author: checked by:
JV DD
drawing status:
PLANNING



exedra architects