




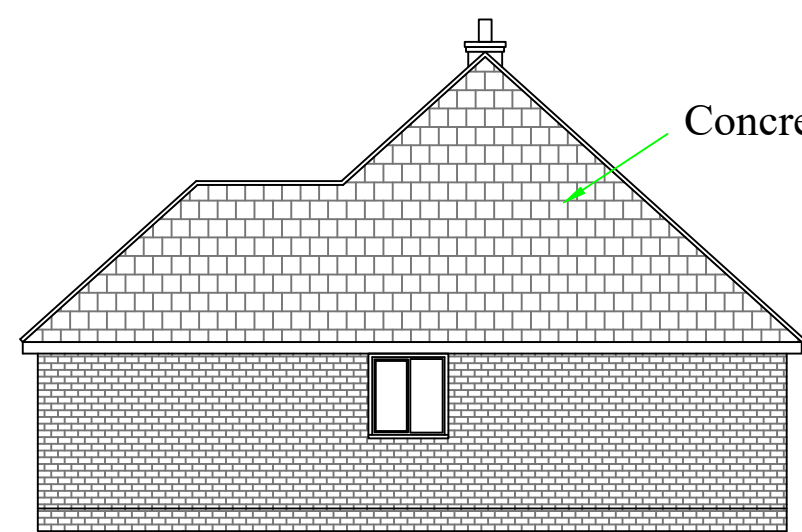

Existing Side Elevation

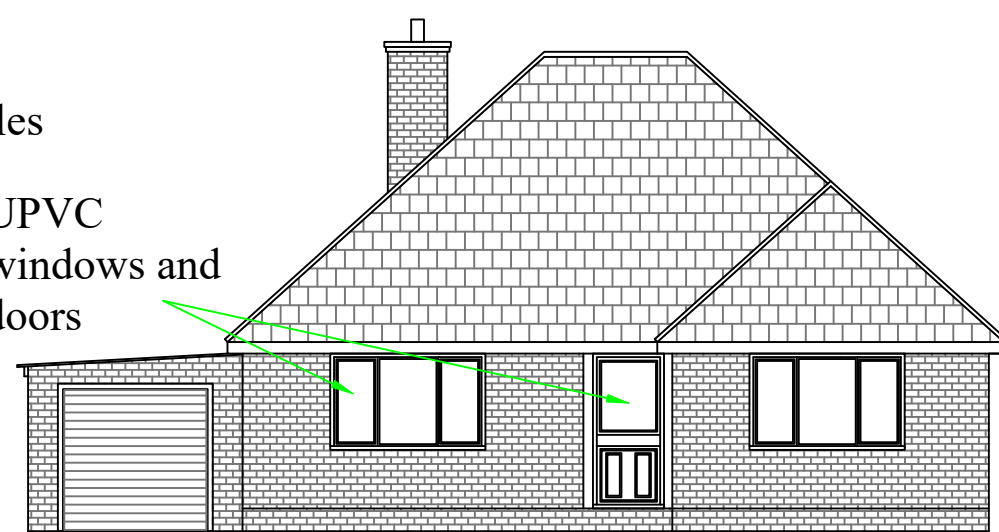


Existing Front Elevation

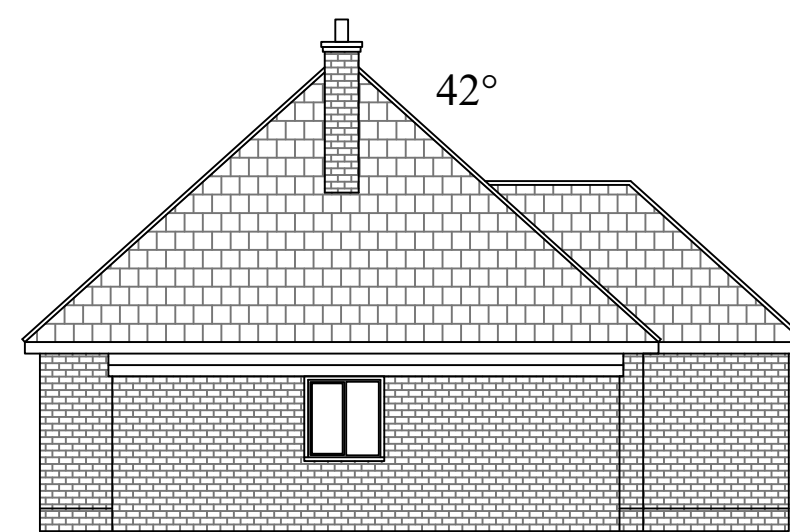


Existing Side Elevation




Existing Rear Elevation

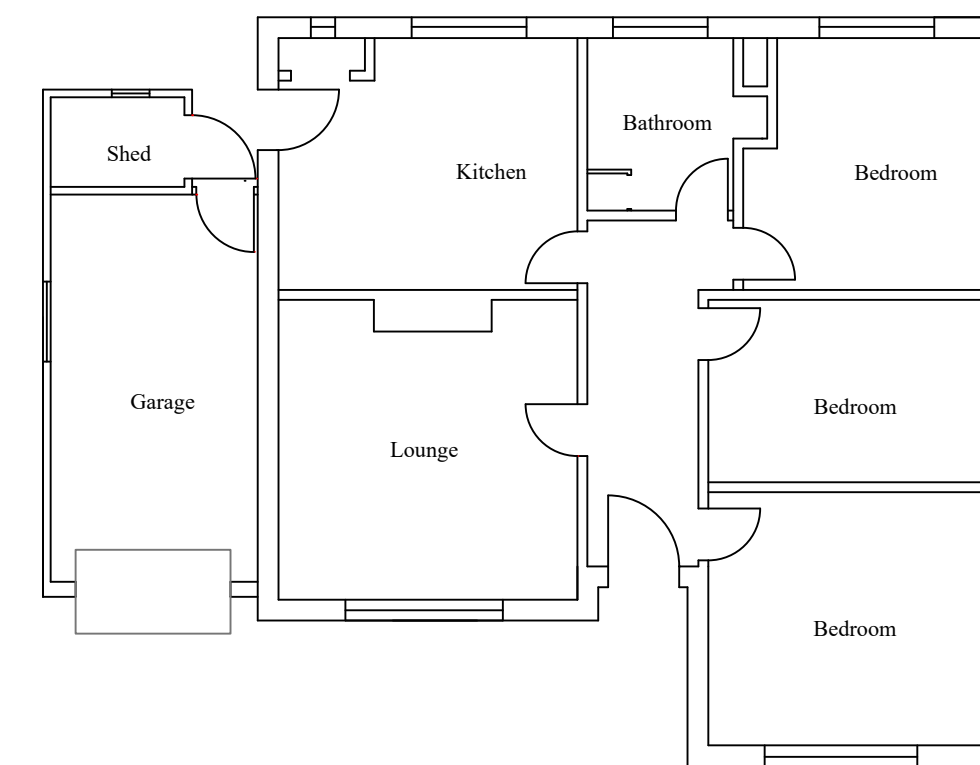


Existing Ground Floor Layout, 1:100

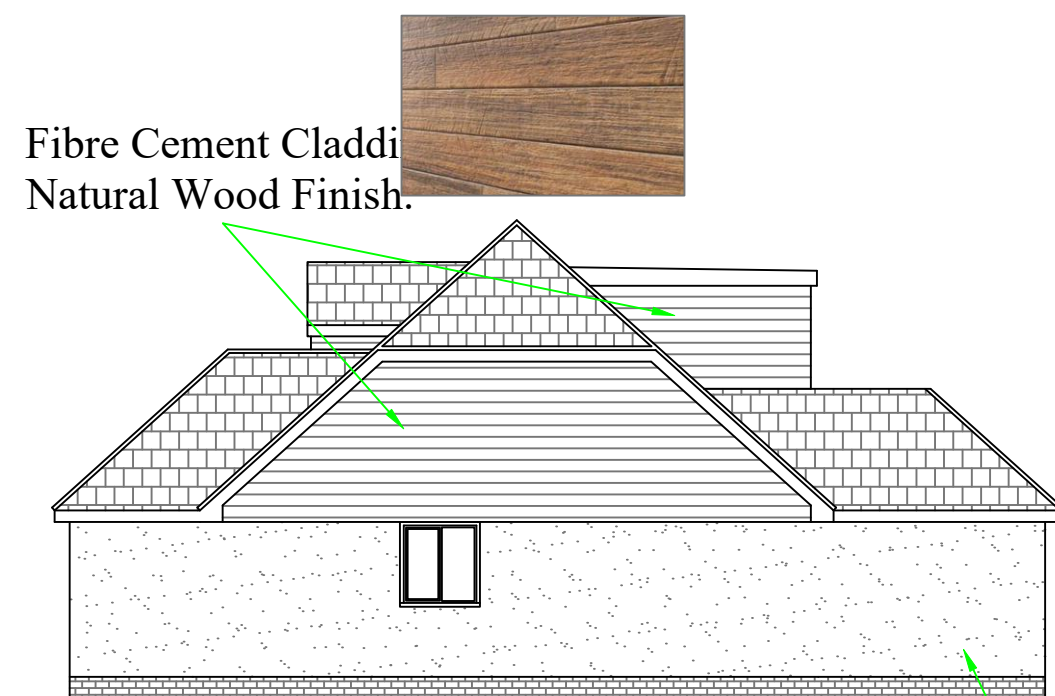


Proposed Side Elevation

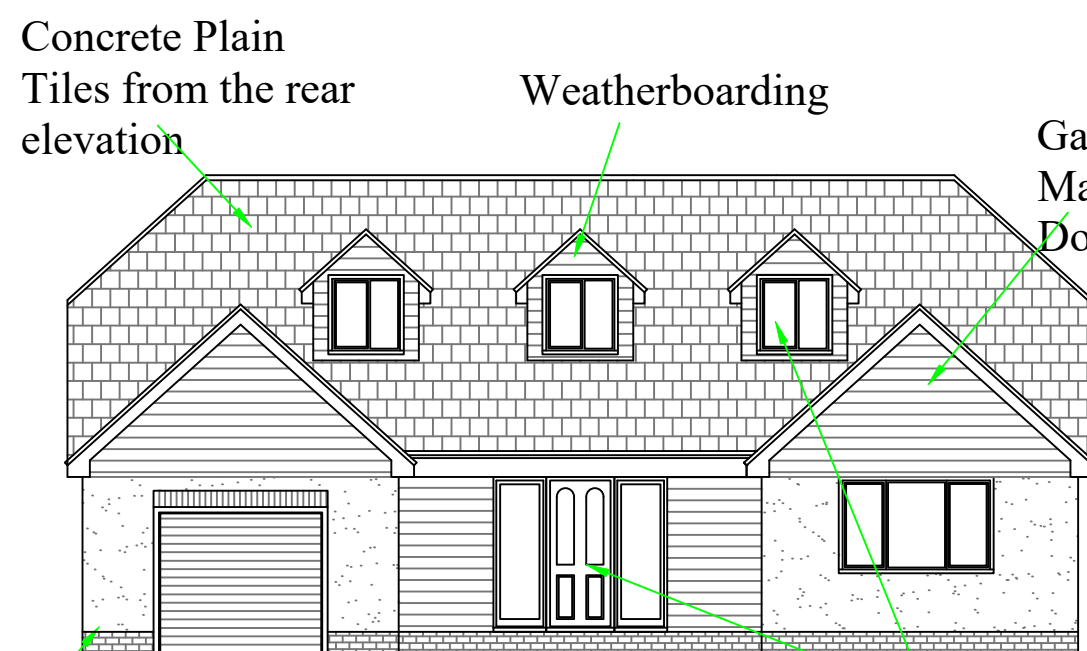

Proposed Front Elevation

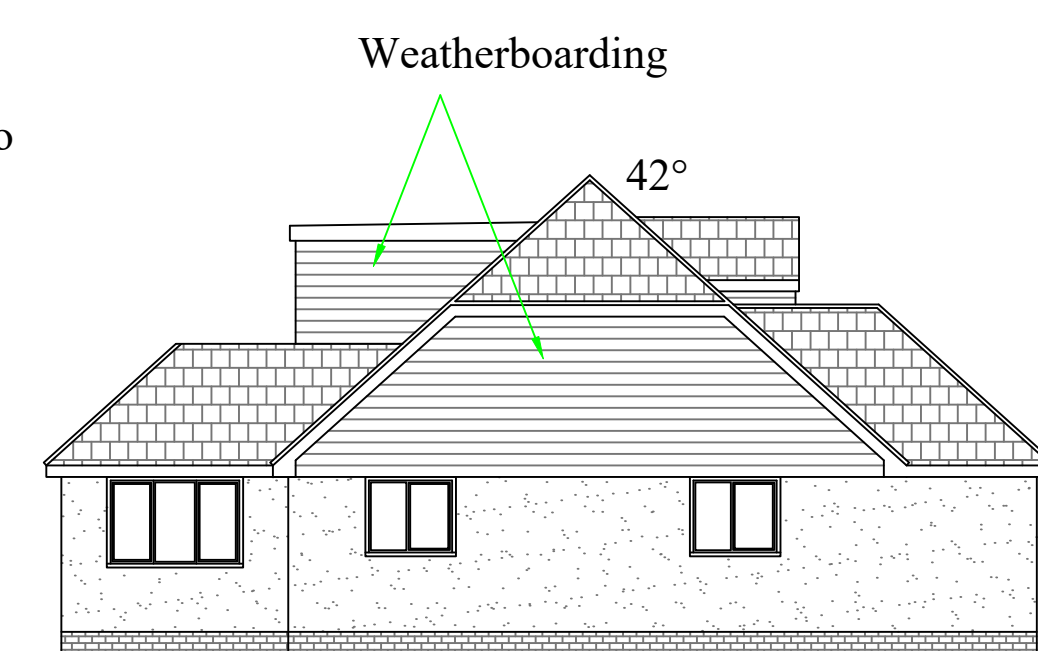

Proposed Side Elevation

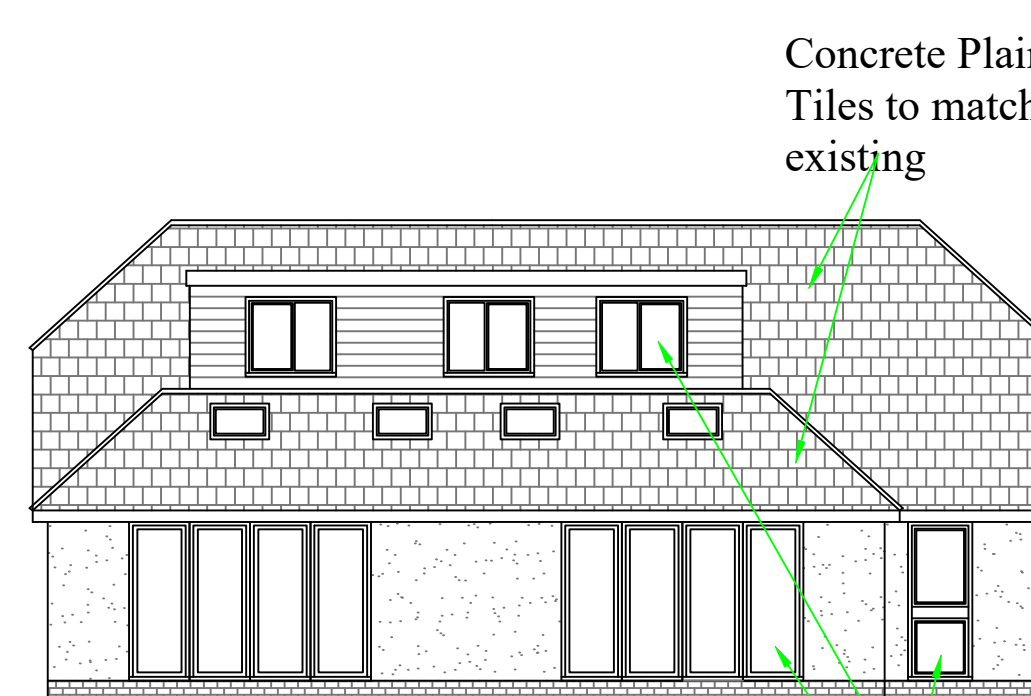


Proposed Rear Elevation




Rendered Finish in White to match Neighboring Dwelling




Windows and doors to be Finished in Grey /Anthracite

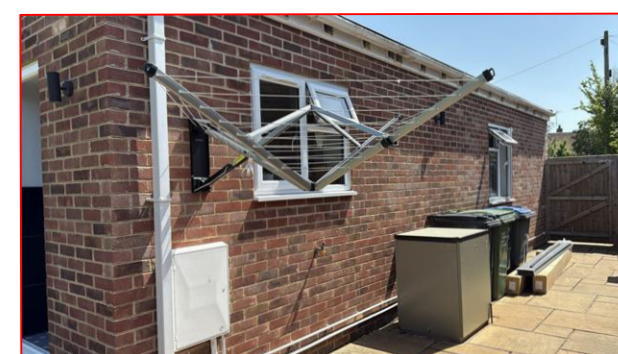


Foundations completed and inspected 2016, Planning enacted.

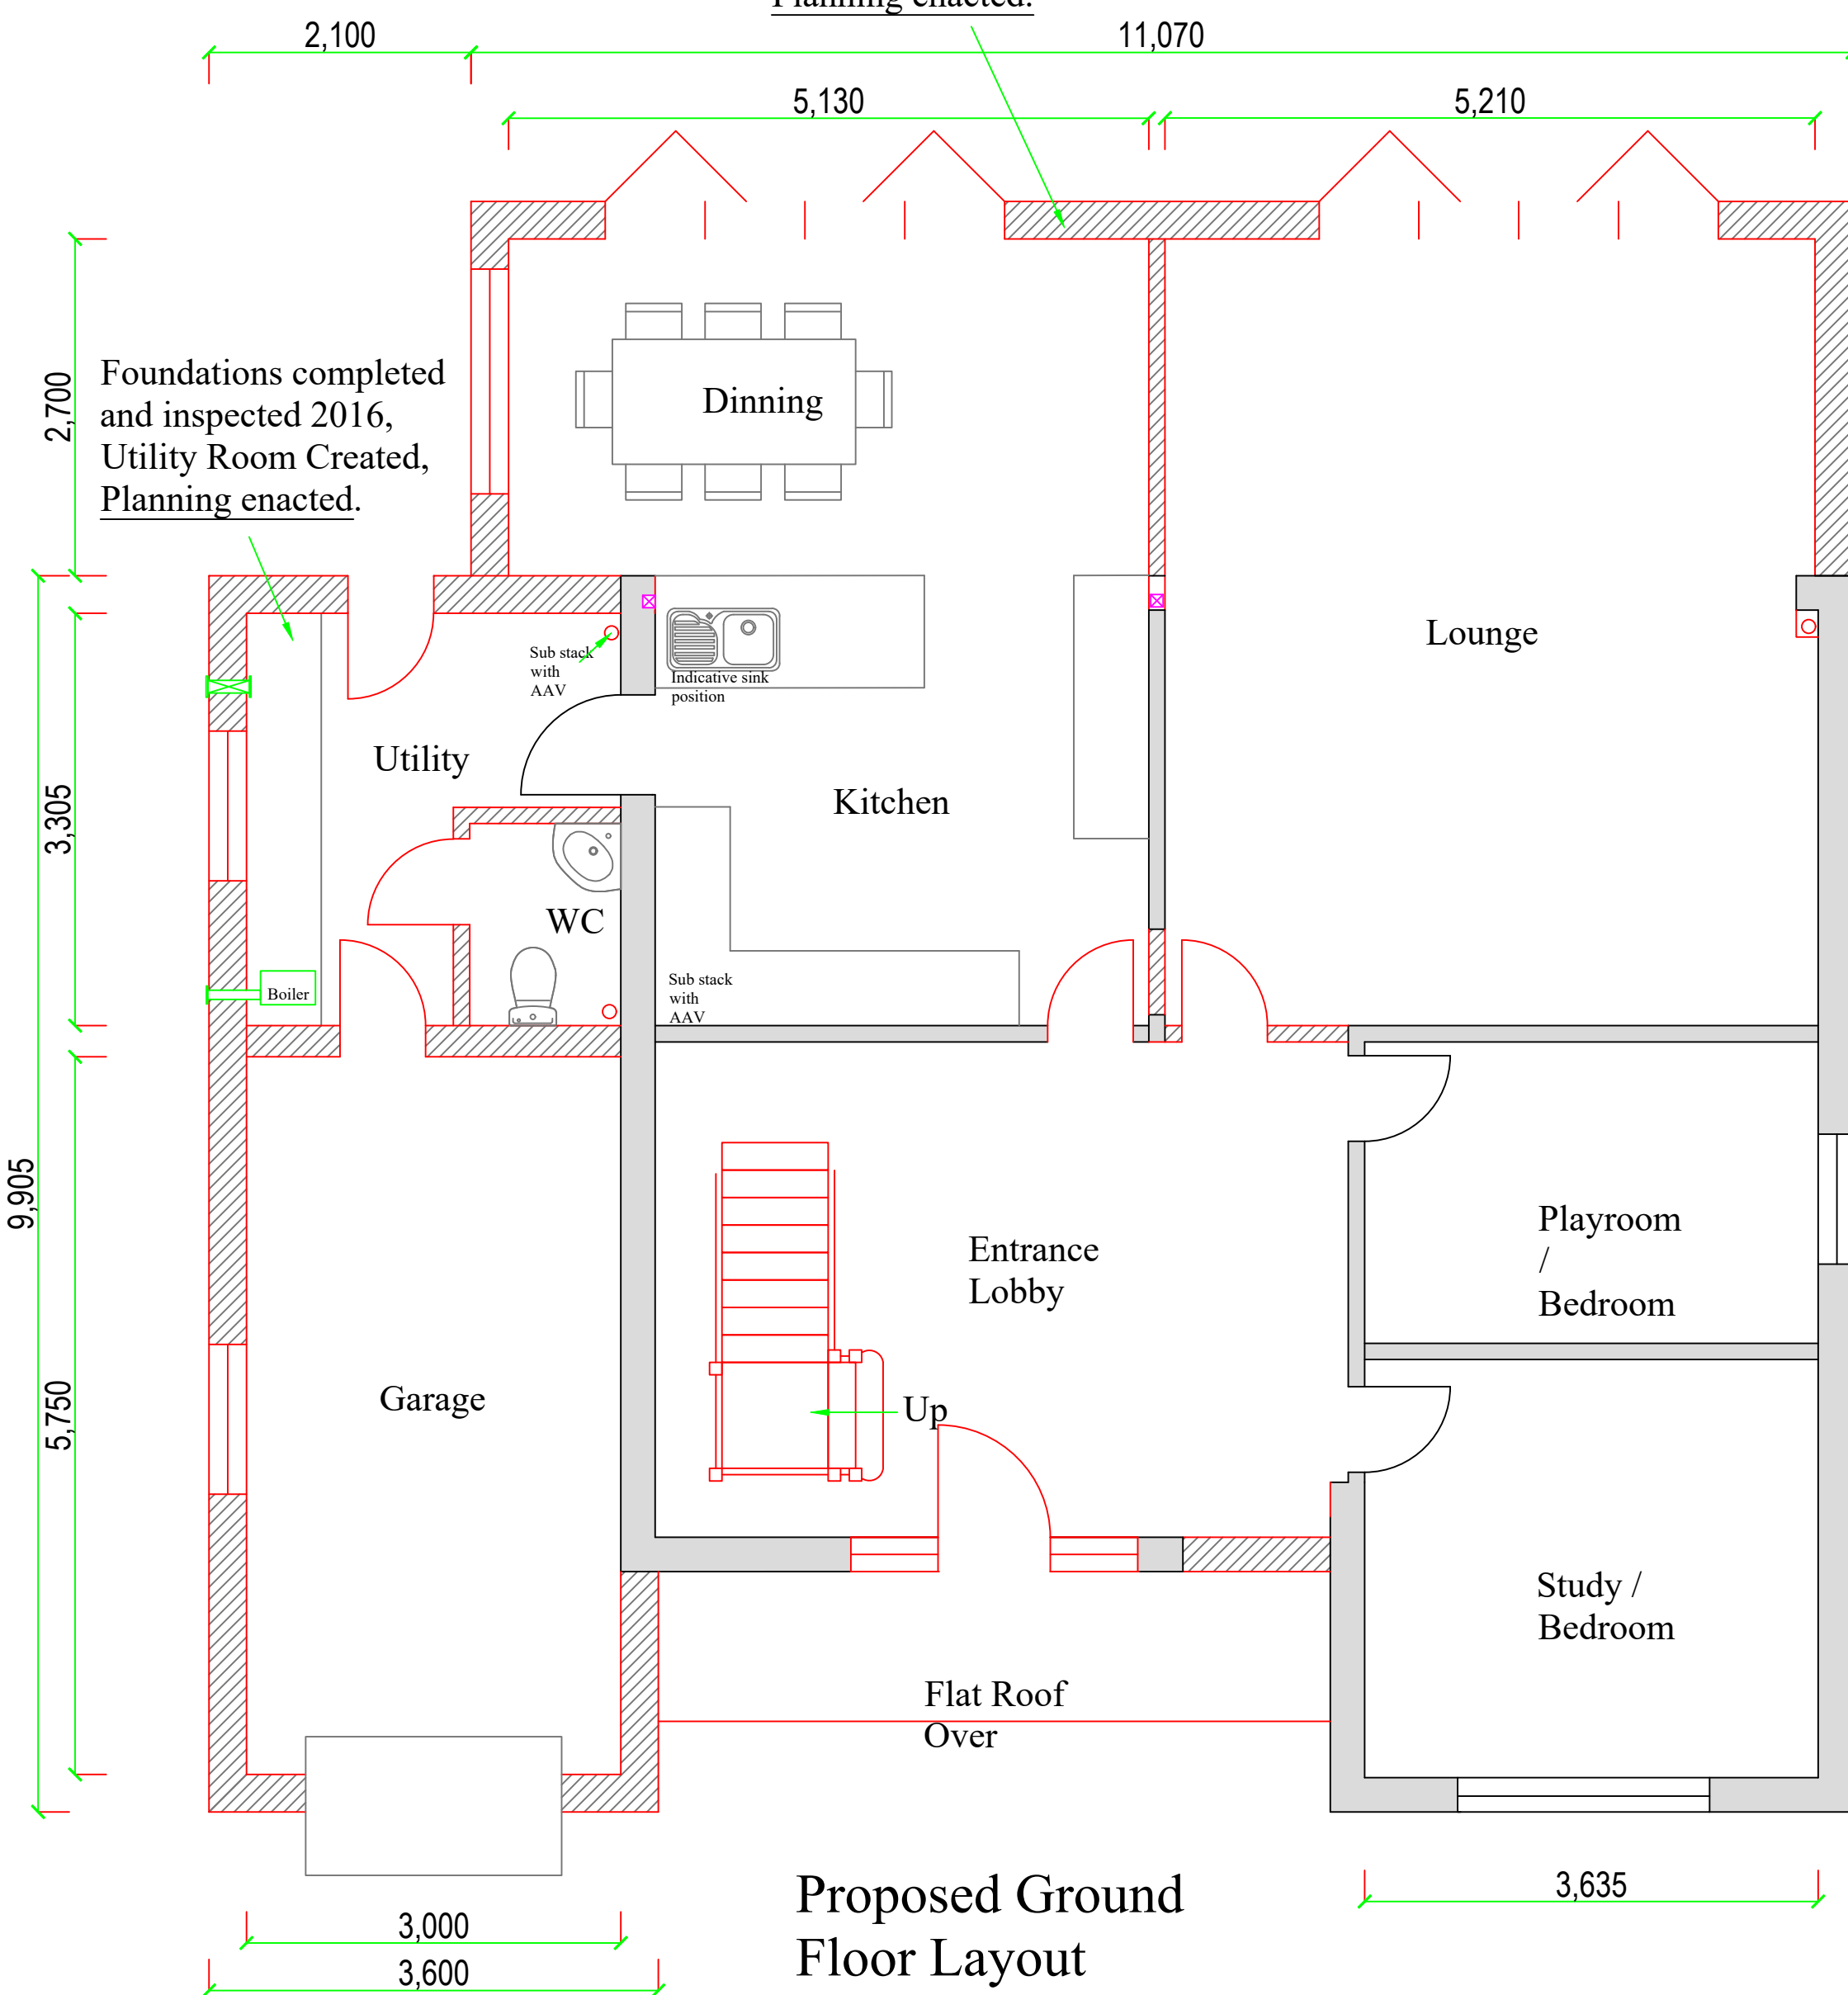

Proposed Ground Floor Layout

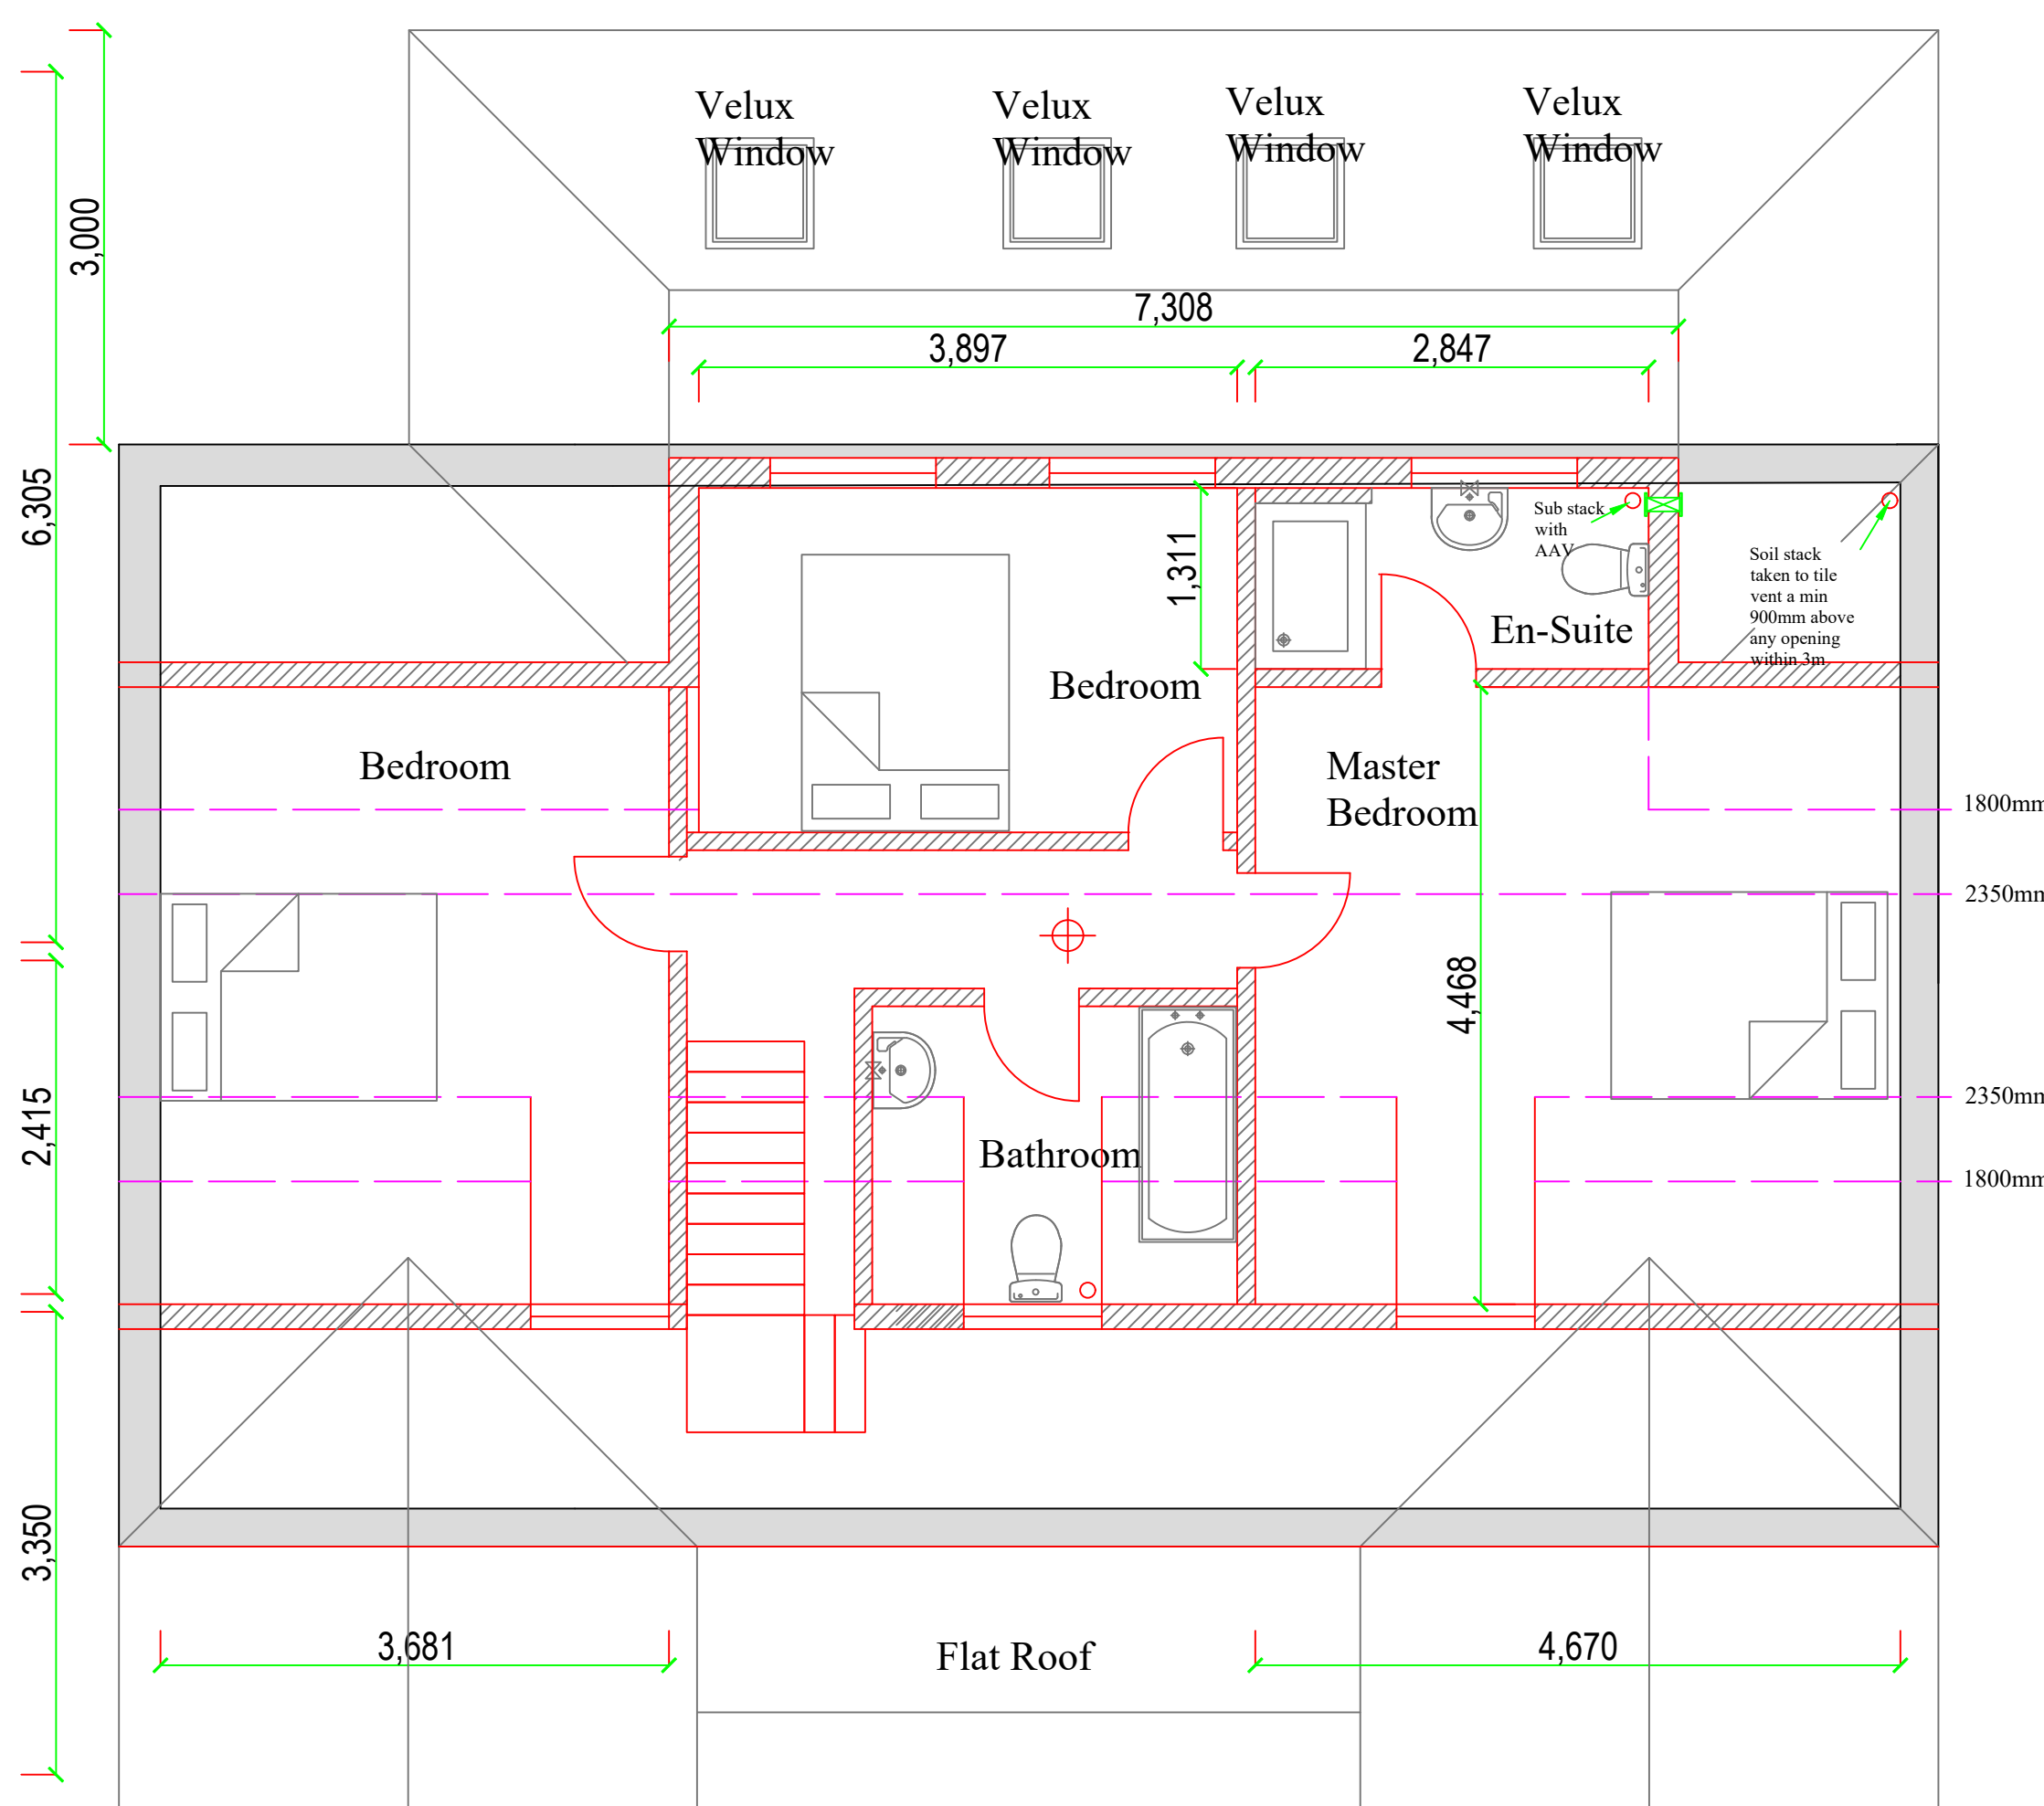

Proposed First Floor Layout

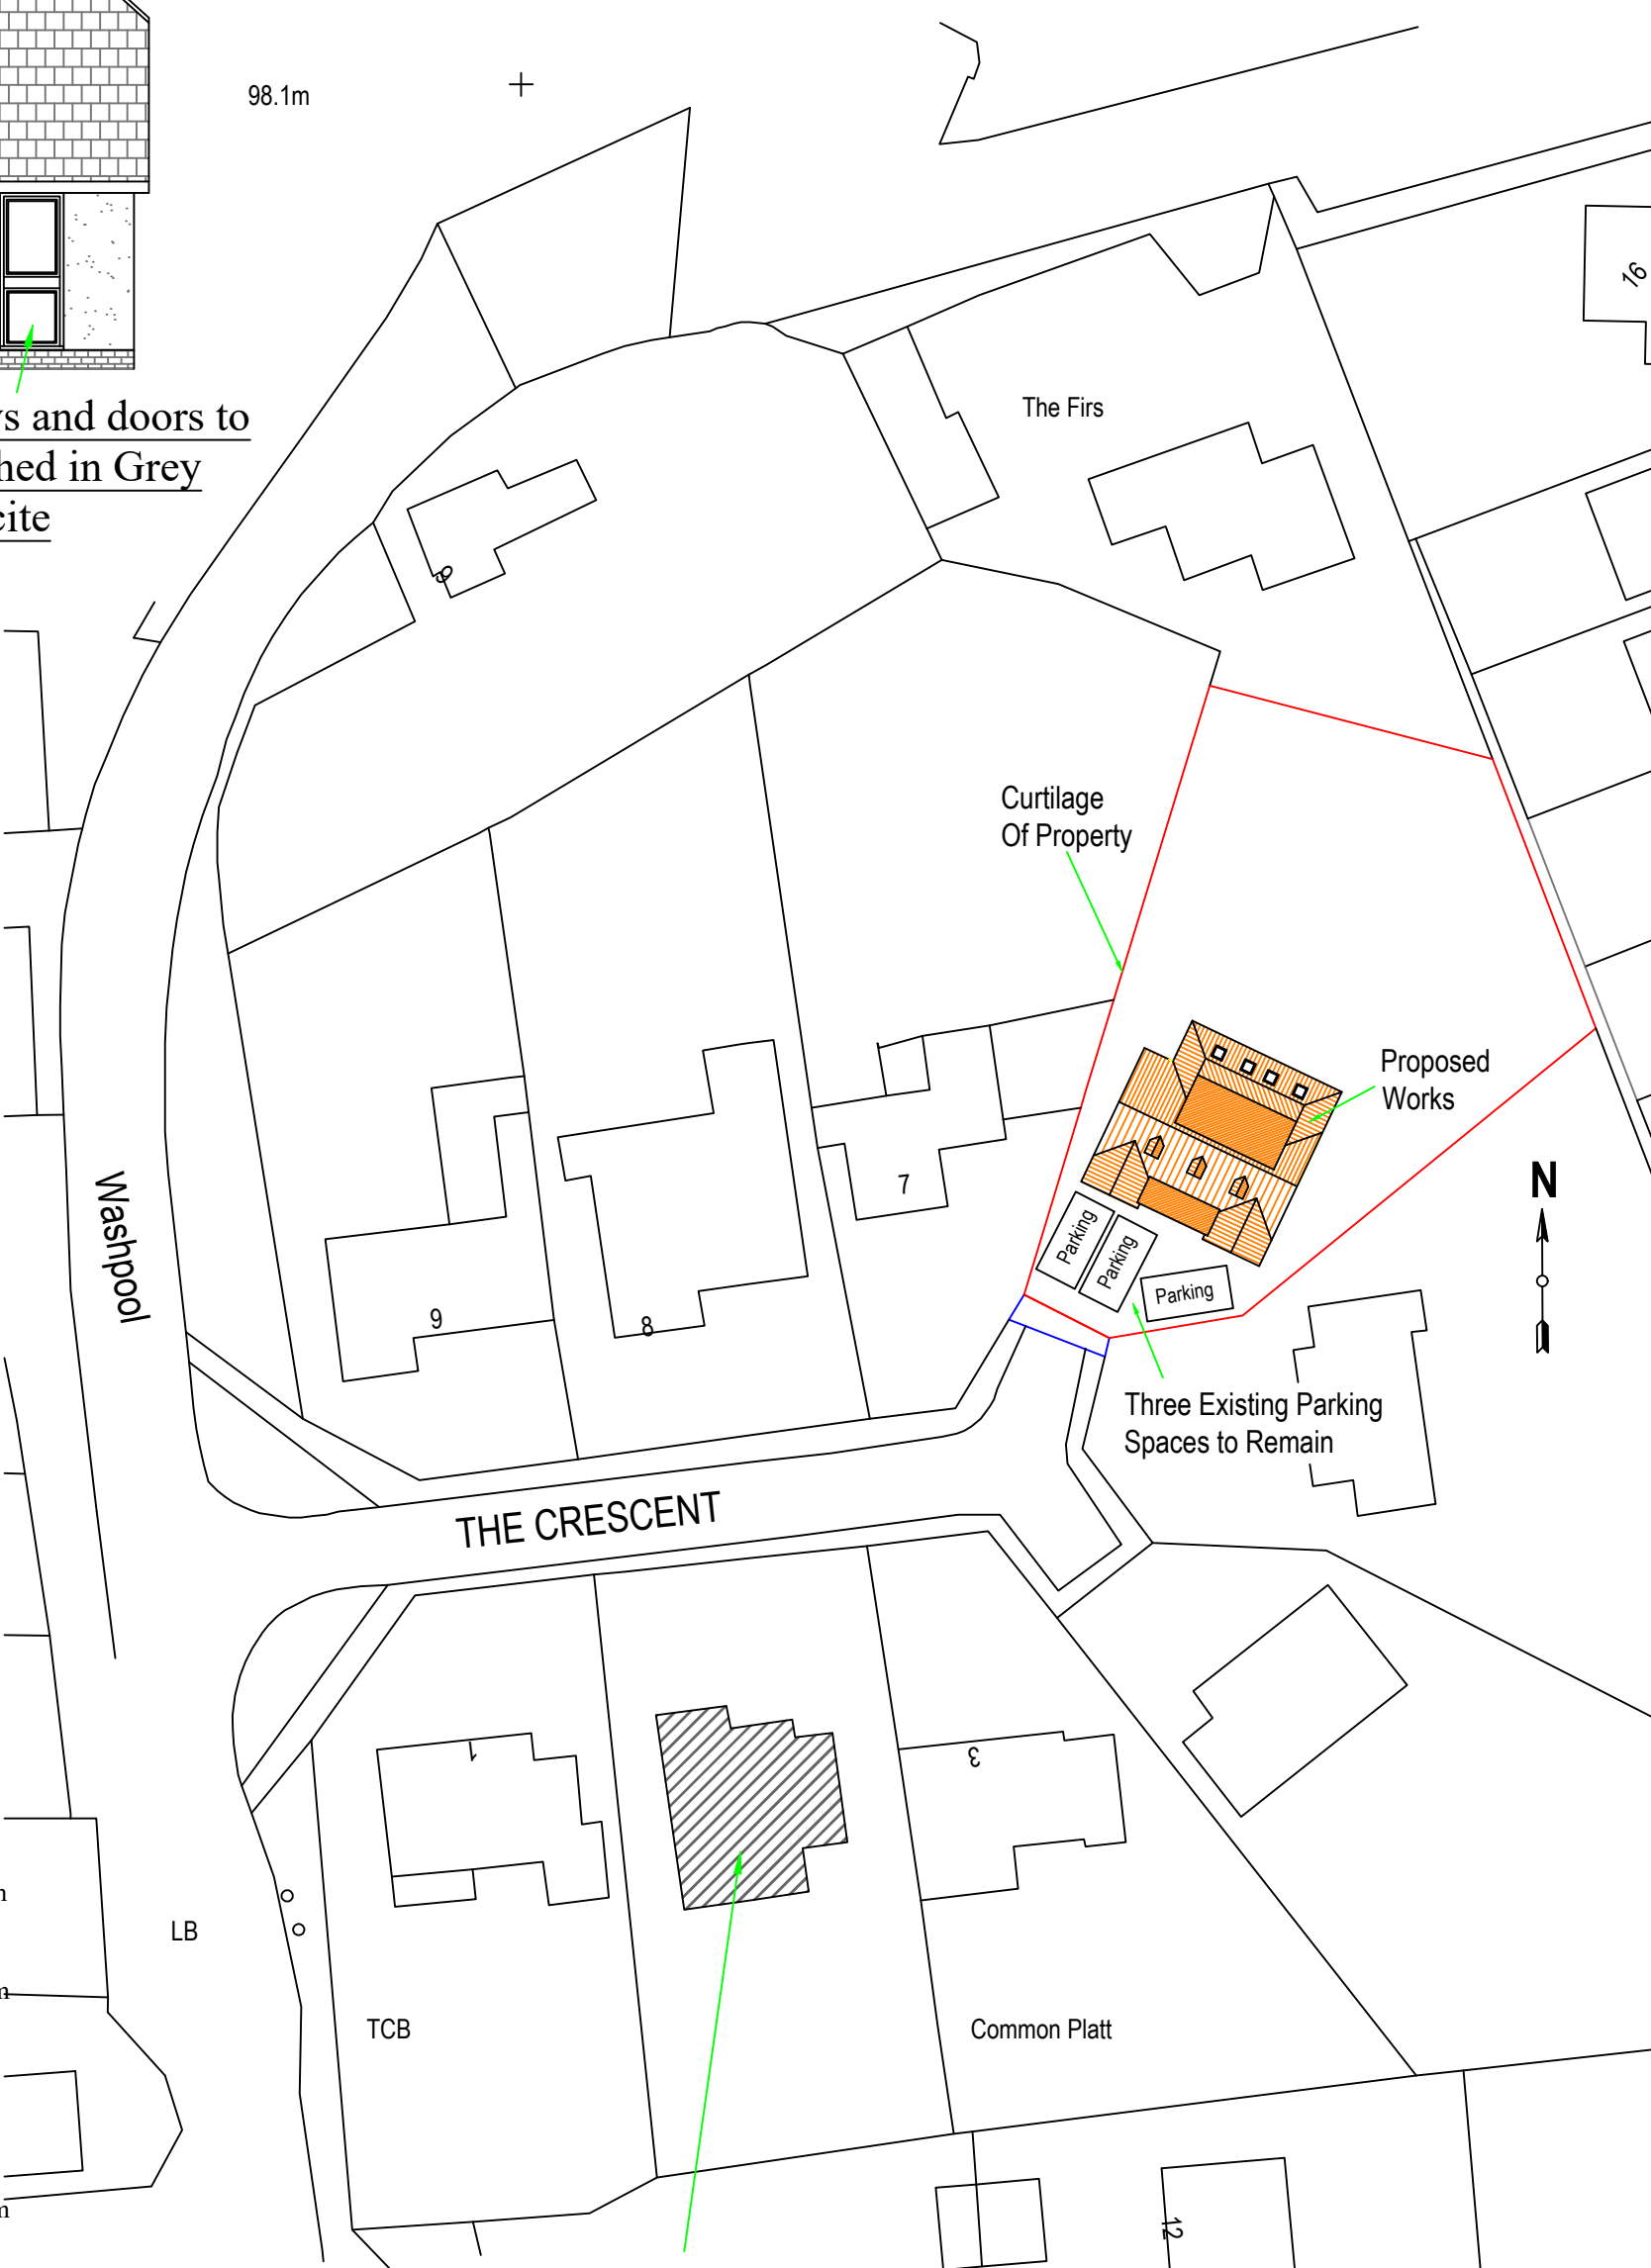


Dwelling finished in painted render prominent within the street scene

Site Plan, 1:500

1:50

1:100

1:500

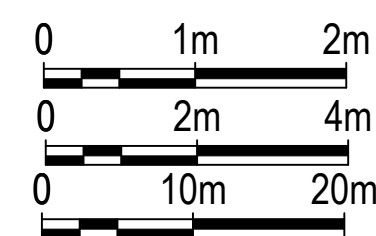

REV	6 The Crescent Common Platt Swindon SN5 5LA	Existing & Proposed Elevations / Layouts. Block plan. For Variation of Condition.
COPYRIGHT: This drawing is copyright and must not be reproduced without written consent. All Measurements to be checked on-site. Do not scale from this drawing.	Wright Ruffell Cameron Architectural Design Service Beaver House Plough Road Centre Great Bentley Essex CO7 8LG Tel: 01206 250601 Fax: 01206 251443 E-mail: Andy@Wrcads.co.uk Web Site: wrcads.co.uk	Paper Size: A1 SCALE: 1:50, 1:100, 1:500 DATE: 26/01/2026 PROJECT NO: A453 DWG. NO: P01c DRAWN BY Andy Cameron CIAT (Affiliate), OCDEA CHECKED BY